



OPEN PARKLAND

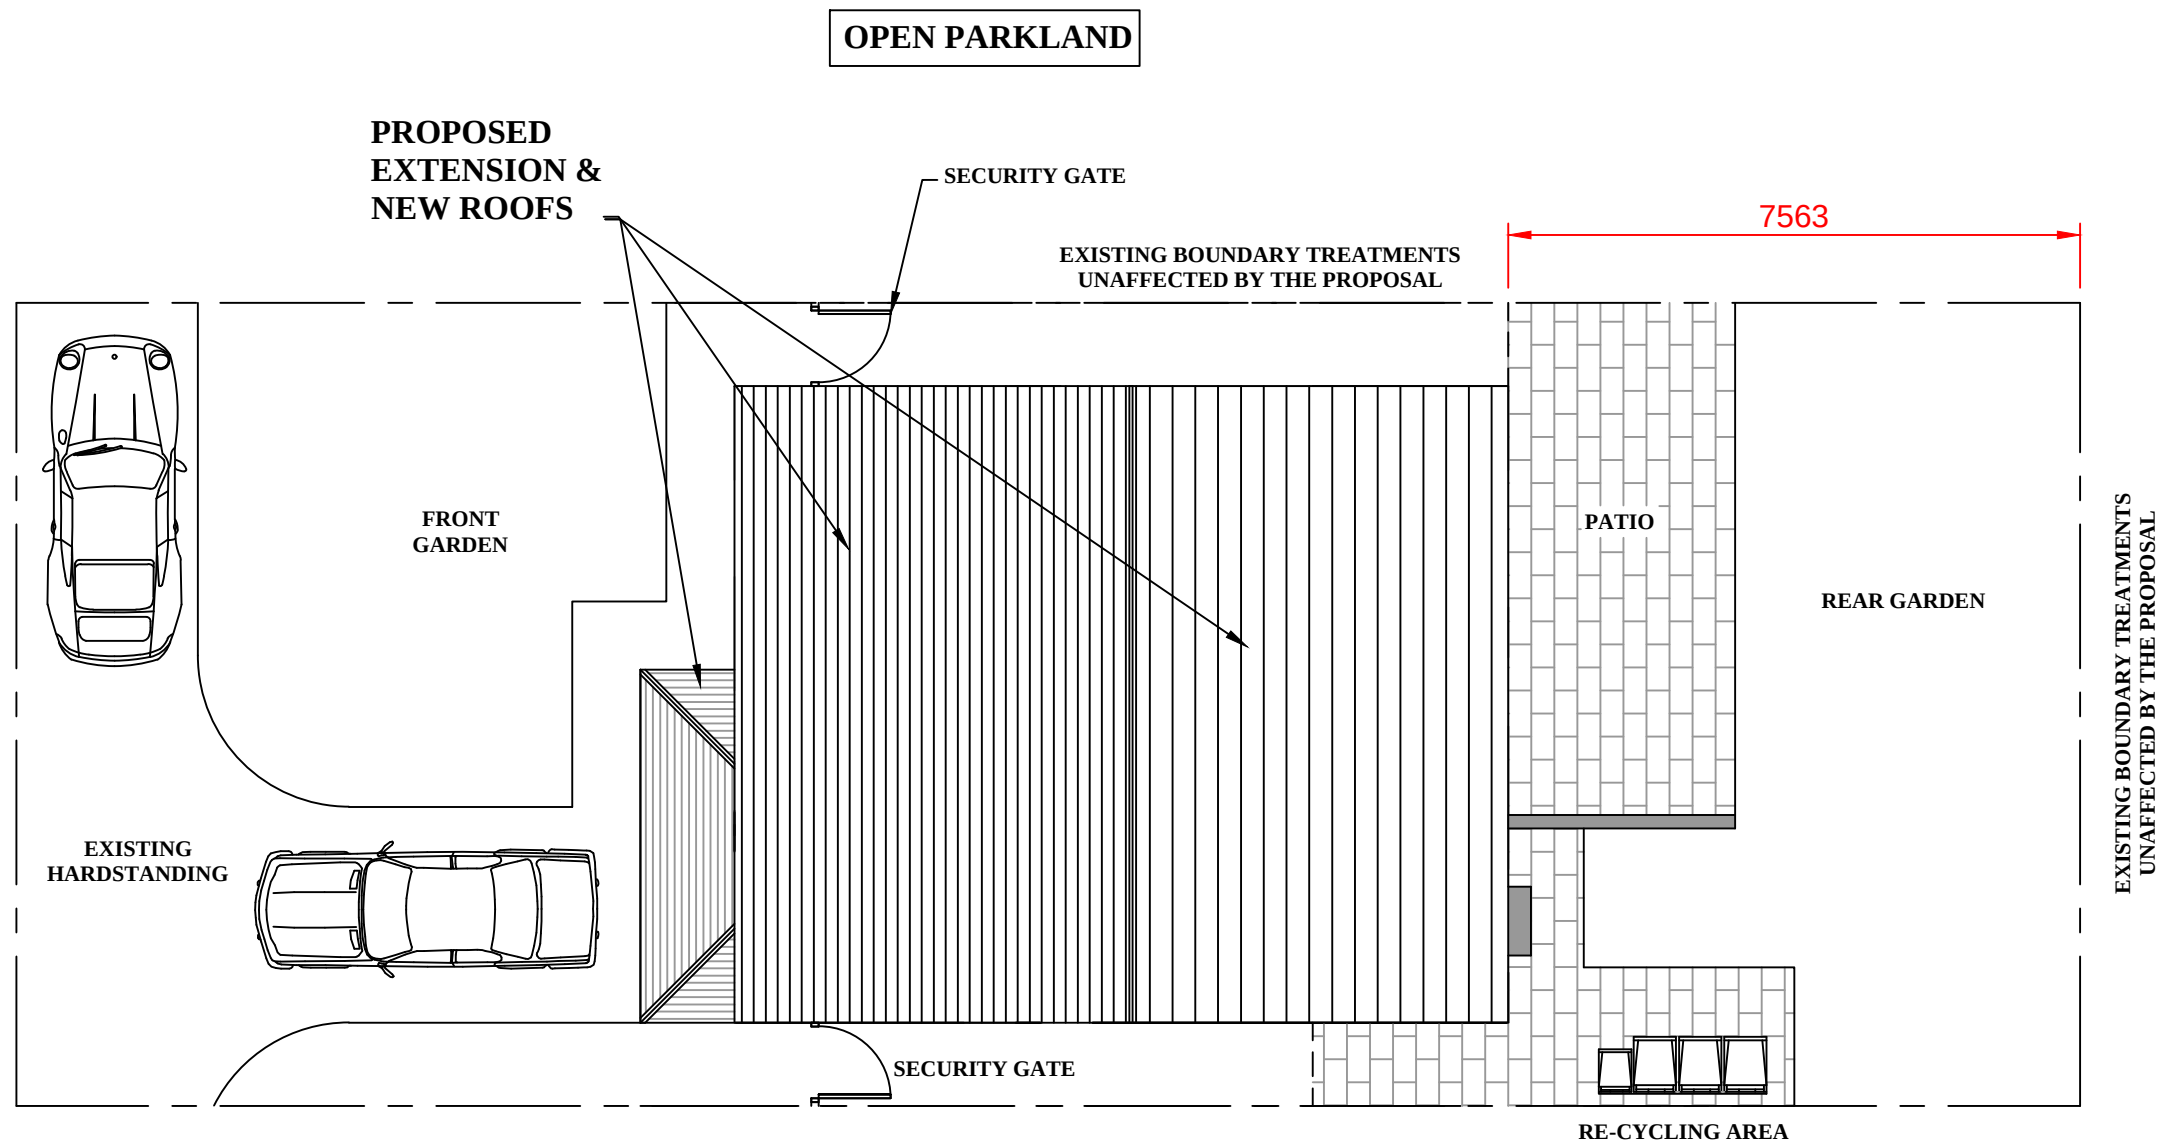

EXISTING BOUNDARY TREATMENTS
UNAFFECTED BY THE PROPOSAL

15 TAMAR CLOSE

PROPOSED SITE PLAN 1 : 100

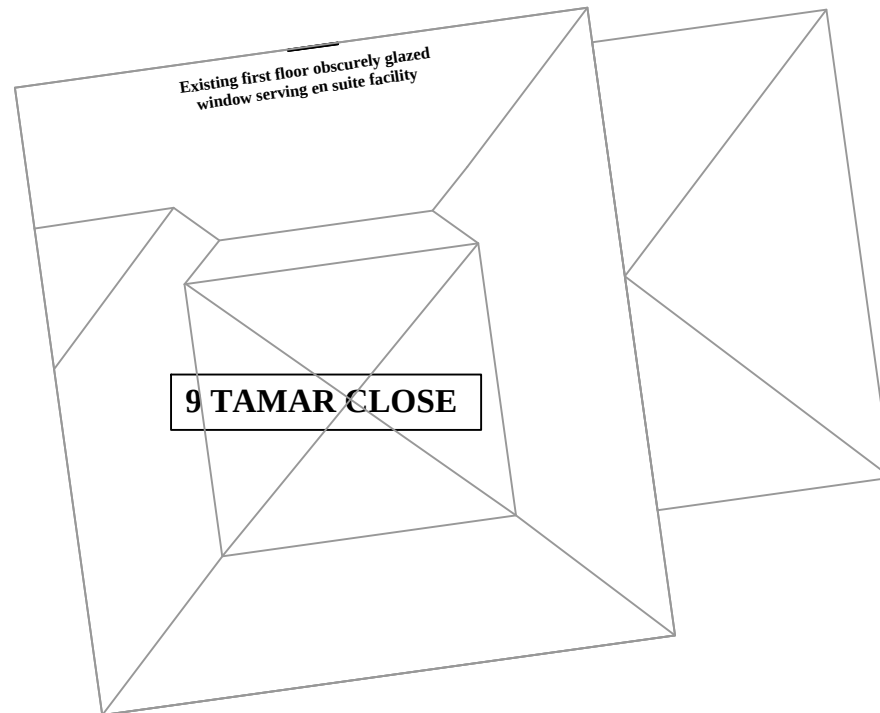

Rev	Description	By	Date
A	Included additional detail including no.9 Tamar for planning purposes.	dac	25/10/20
B	Amended parking arrangement to confirm existing parking provision	dac	09/12/20
Initial Issue: 09/12/20			

Project Title:
**PROPOSED
REMODELLING OF PROPERTY**

Project Address:
**7 TAMAR CLOSE
WHITEFIELD M45 8SJ**

Drawn by: **DAC** Checked by: **DAC**
Date: **14/09/20** Scale: **1:100 @ A3**

DAC Designs
100 Cromwell Road
Stretford
Manchester
M32 8QL

Tel:- 0161 865 9340
Mob:- 07857 656 323

Drawing No.
14-09-20-5

Revision
B