


Site Plan - V2

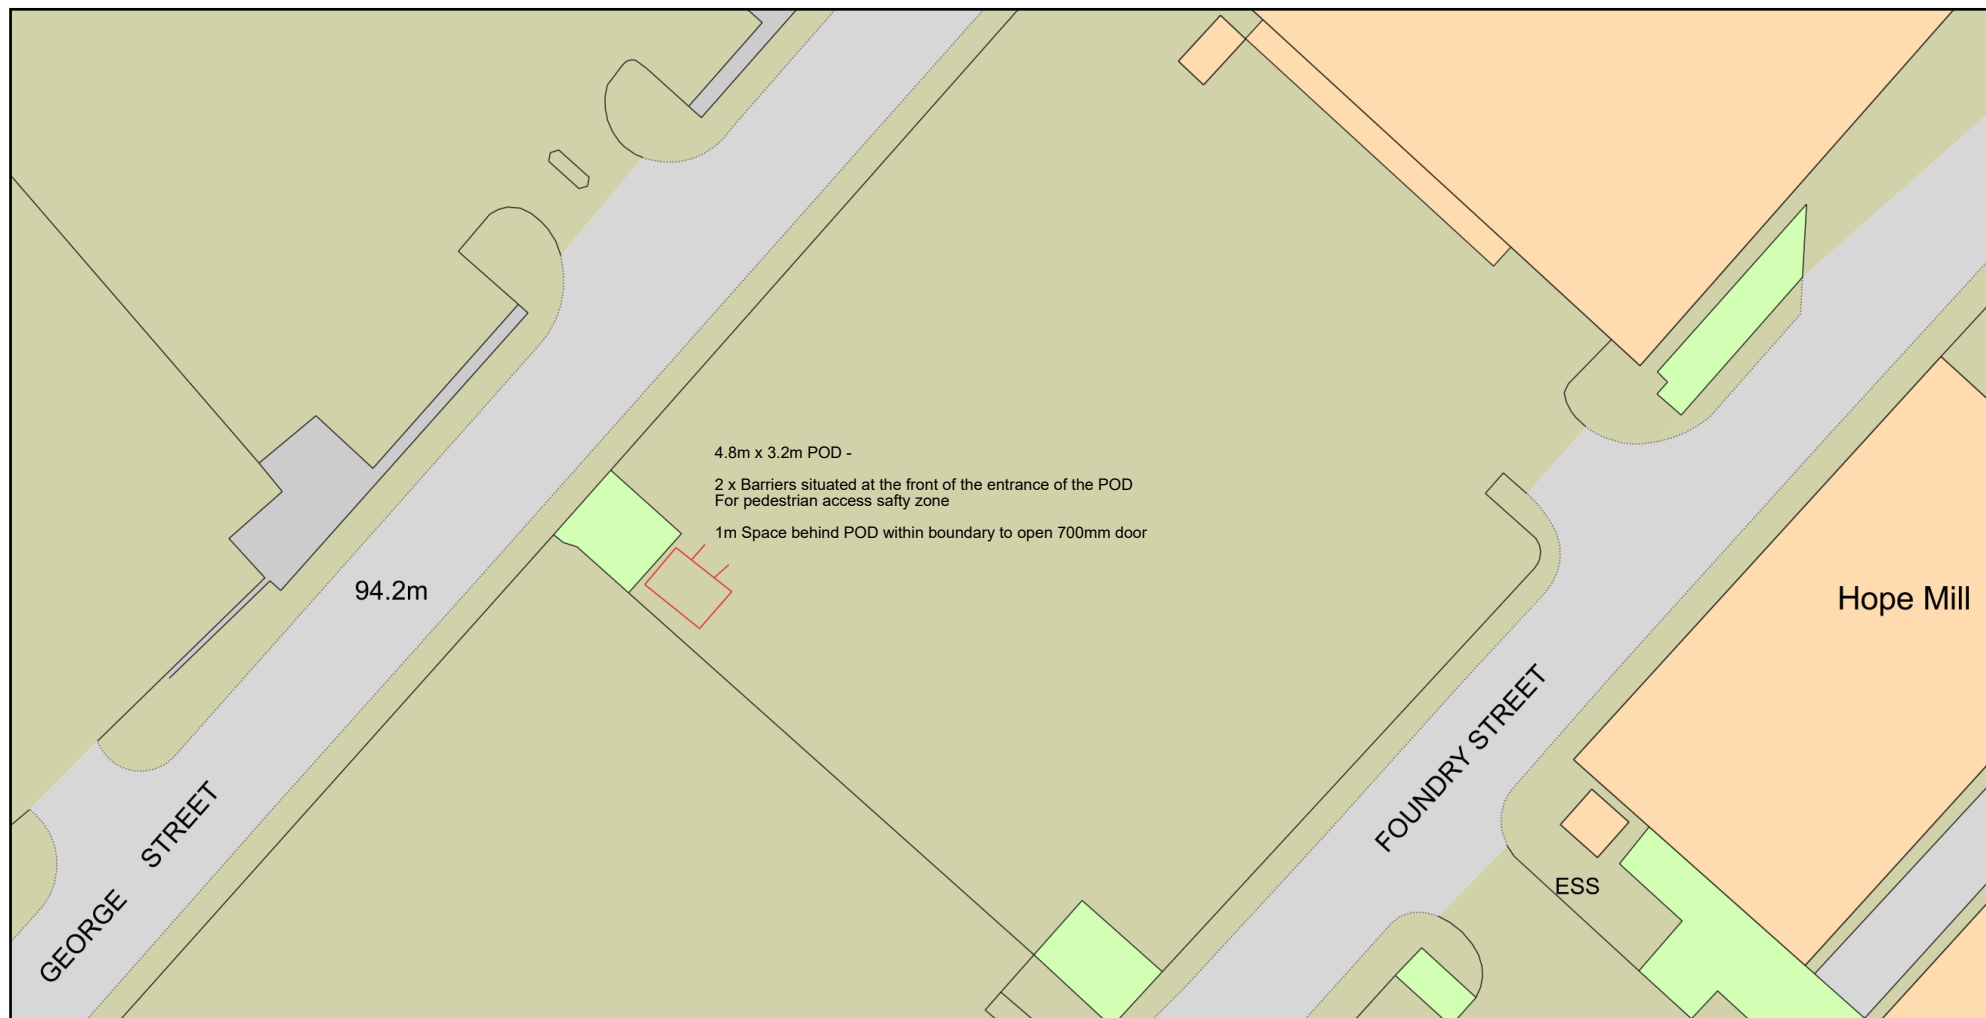

0 20
Metres



Plan Produced for: We buy any car - Bury Matala

Date Produced: 27 Apr 2026

Plan Reference Number: TQRQM26117131544587

Scale: 1:500 @ A4

© Crown copyright and database rights 2025 OS 100042766

