
Bat Nocturnal Surveys

Former Mondi Site (Site 1),
Holcombe Mill, Bridge
Street, Ramsbottom, BL0 0BS

Ref: P.1202.19

Date: June 2024

(See revision dates below)

Rev	Date	Details
A	11 th October 2023	Updates following nocturnal survey
B	4 th June 2024	Updates following 2024 nocturnal surveys

Ascerta

Mere One, Mere Grange, Elton Head Road, St Helens WA9 5GG
T: 0845 463 4404 E: info@landscapetreeseecology.com
www.landscapetreeseecology.com

P.1202.19

Bat Nocturnal Surveys

Of

Former Mondi Site (Site 1), Holcombe Mill, Bridge Street, Ramsbottom, BL0 0BS

For

Eccleston Homes Ltd

6 June 2024

Field Work by	Tosha Allen BSc (Hons) ACIEEM, Liz Kenyon BSc (Hons), Robert Armitage, Ciaran Power, Felix Mdamu, Lizzie Atkinson MSc CIEEM, Joe Taylor BSc (Hons), Joe Goode, Alex Jones, Toby Ridehaugh, Marianna Spzunar, Lauren Hadfield, Rachel Platt, Jack Kay MSc CIEEM, Amy Swindells MSc, Harriet Cox MSc, Niall Doherty BSc, Shona Bancroft BSc, Lauren Hadfield MSc, Fay Martin- Evans, Dan Charters, Lawrence Hunter and Jordan Thomas (MSc)
Document Author	Tosha Allen and Liz Kenyon (Rev A, September 2023 & Rev B June 2024)
Technical Review	Liz Kenyon and Lizzie Atkinson (Rev A 2023), Alex Rose, (Rev B, 2024)
QA Review & Approval	Ciaran Power – Operations Manager

Contents

EXECUTIVE SUMMARY	- 3 -
1.0 Introduction	- 5 -
2.0 Objectives.....	- 6 -
3.0 Survey Methods	- 7 -
3.1 Desk Study	- 7 -
3.2 Bat Emergence/Re-entry Survey Methods	- 7 -
3.3 Limitations	- 10 -
4.0 Survey Results	- 10 -
4.1 Desk Study	- 10 -
4.2 Bat Emergence/re-entry surveys.....	- 11 -
5.0 Evaluation and Recommendations	- 16 -
6.0 Enhancements.....	- 18 -
7.0 Conclusions	- 19 -
8.0 References.....	- 20 -

Appendix 1	Drawings:
	<i>P.1202.19.09 Nocturnal Bat Survey (Dusk Emergence)</i>
	<i>P.1202.19.10 Nocturnal Bat Survey (Dawn Re-entry)</i>
	<i>P.1202.19.13 (Dusk emergence survey)</i>
	<i>P.1202.19.14 (Dawn re-entry survey)</i>
	<i>P.1202.19.15 (Dusk emergence survey)</i>
	<i>P.1202.19.20 (Dusk emergence survey)</i>
	<i>P.1202.19.21 (Dusk emergence survey)</i>
Appendix 2	Relevant Legislation
Appendix 3	Bat Survey Tables
Appendix 4	Bat camera still shots taken at the darkest point of the 2024 surveys

EXECUTIVE SUMMARY

Nocturnal bat surveys have been carried out on Building B3 at Former Mondi Site (Site 1), Holcombe Mill, Bridge Street, Ramsbottom, BL0 0BS on 4th May 2020 and 27th May 2020 by Tosha Allen ACIEEM, Liz Kenyon Qual CIEEM, Robert Armitage, Ciaran Power, Felix Mdamu and Lizzie Atkinson. The surveys were undertaken to determine if bats were using building B3 as a roost.

Nocturnal surveys were also carried out on buildings B1 and B2 on 27th July 2020 by Liz Kenyon, Lizzie Atkinson, Felix Mdamu, Joe Taylor and Joe Goode, and on 3rd September 2020 by Liz Kenyon, Lizzie Atkinson, Rachel Hadfield, Alex Jones and Marianna Spzunar. On 20th August 2020, buildings B1, B2 and the chimney were surveyed for bats by Liz Kenyon, Lizzie Atkinson, Joe Taylor, Toby Ridehalgh, Alex Jones, Rachel Platt and Lauren Hadfield.

Bat surveys are conducted in accordance with the Bat Surveys for Professional Ecologists - Good Practice Guidelines, published 2016 (the Guidelines). Strict adherence to these is not necessary, but where practice deviates from them, clear reasons and rationale are required.

In 2020 very low - low bat activity was recorded throughout the surveys at building B3 with only common pipistrelle (*Pipistrellus pipistrellus*) bats identified within the site. No bats were recorded emerging or re-entering building B3 during the surveys and therefore considered to not be using the building as a roost at the time of the surveys.

During the nocturnal surveys at buildings B1, B2 and the chimney, low levels of bat activity were recorded within the site, with foraging activity concentrated over the areas of scrub adjacent to the buildings and the tree line to the western site boundary. **On 27th July 2020, common pipistrelle bats were recorded emerging from buildings B1 and B2.**

On 20th August 2020, **three common pipistrelle bats were recorded re-entering building B1, four common pipistrelle bats were recorded emerging from the building on 3rd September 2020.** Only common pipistrelle bats were identified during the surveys at buildings B1, B2 and the chimney.

In September 2023, an updated nocturnal survey was carried out at B1 and B2 by Liz Kenyon, Jack Kay, Amy Swindells, Harriet Cox, Niall Doherty and Shona Bancroft BSc. Very low common pipistrelle and noctule (*Nyctalus noctula*) activity was recorded to the west and south of the buildings with a moderate – high level of common pipistrelle foraging activity adjacent to B1. **Four common pipistrelle bats were recorded to emerge from the southern elevation of B1.** No bats were recorded to emerge from B2 by the surveyors or camera.

On 1st May 2024, a nocturnal survey was carried out on B1 and B2, with a moderate level of common pipistrelle activity recorded within the areas to the east of the buildings throughout the survey, a low level of common pipistrelle commuting, and a very low level of soprano pipistrelle (*Pipistrellus pygmaeus*) activity. No other bat species were recorded during the survey. **A single pipistrelle species bat was recorded to emerge from B1, from a window on the 1st floor on the eastern elevation of B1.** No bats were recorded to emerge from B2.

On 4th June 2024, a nocturnal survey was carried out at B1, B2 and B3. A low-level of common pipistrelle activity was recorded within the areas to the east and south of B1, and to the north of B2 throughout the survey, with a very low level of common pipistrelle activity at B2. No other bat species were recorded during the survey. **A single common pipistrelle bat was recorded to emerge from B1, from a window on the 1st floor on the eastern elevation of B1.** No bats were recorded to emerge from B2 or B3.

The buildings provide opportunities for nesting birds with wood pigeon identified roosting within the building during the surveys.

Buildings B1, B2 and B3 were subject to nocturnal bat surveys following the Preliminary bat roost assessments of the building. Very low- high activity was recorded during the bat surveys and bats were recorded to emerge from B1 and B2 and re-enter B1.

The following recommendations have been made to avoid impact on bats and birds during the works:

- An application to Natural England will need to be made with regards to acquiring a European Protected Species licence (EPSML) in order that the bat roost can be destroyed in the appropriate manner at buildings B1 and B2;
- If works have not begun by June 2025, a further daytime assessment or nocturnal survey(s) will be required to confirm bats are not using the buildings B1, B2 and B3 as a roost;
- Production of a Bat Mitigation Plan to support the application to Natural England for the loss of the identified bat roosts, to include the detailed plans of bat box locations;
- Enhancing the site for species through appropriate landscape planting that includes native, species rich hedgerows, trees and areas of wildflowers plus provision of integrated bat features within newly constructed buildings.

1.0 Introduction

Ascerta has been instructed by Eccleston Homes Ltd to carry out Bat Nocturnal Surveys on one building (B3) at land at Former Mondi Site (Site 1), Holcombe Mill, Bridge Street, Ramsbottom, BL0 OBS (hereafter referred to as the site). The site OS grid reference is SD 793 616.

The site was visited on 17th February 2020 by Tosha Allen BSc (Hons) ACIEEM and Liz Kenyon suitably experienced ecologists when an external inspection of three building and a chimney was undertaken.

The external building inspection is detailed within the *Ascerta Bat Roost Assessment, Former Mondi Site (Site 1, Rev A)* report which should be read in conjunction with this report.

The site was visited on 4th May 2020 by Tosha Allen, Liz Kenyon, Robert Armitage and Ciaran Power when a bat emergence survey was undertaken on Building B3.

The site was visited on 27th May 2020 by Tosha Allen, Liz Kenyon Felix Mdamu and Lizzie Atkinson when a bat re-entry survey was undertaken on Building B3.

The site was visited on 27th July 2020 by Liz Kenyon, Felix Mdamu, Lizzie Atkinson, Joe Goode and Joe Taylor when a bat emergence survey at buildings B1 and B2 was undertaken. During the surveys, common pipistrelle bats were recorded emerging from both buildings. Following the bat emergences from the buildings, the bat roost potential was increased to **High** from **Moderate** and therefore two further surveys were required at the buildings.

The site was visited on 20th August 2020 by Liz Kenyon, Lizzie Atkinson, Joe Taylor, Toby Ridehalgh, Alex Jones, Lauren Hadfield and Rachel Platt when a dawn re-entry survey was undertaken at buildings B1, B2 and the chimney.

The site was visited on 3rd September 2020 by Liz Kenyon, Lizzie Atkinson, Marianna Szpunar, Alex Jones and Lauren Hadfield when a dusk emergence survey was undertaken at buildings B1 and B2.

On 7th September 2023, an updated daytime inspection of the buildings within the site was carried out by Liz Kenyon and Lizzie Atkinson. Following the nocturnal surveys in 2023 and the updated visit, the buildings were assessed for their potential to support a bat roost and were classified as follows:

- **B1 High Bat Roost Potential**
- **B2 High Bat Roost Potential**
- **B3 Low Bat Roost Potential**

The chimney was also assessed to provide low bat roost potential; however, it will be retained within the works.

In September 2023, an updated nocturnal survey was carried out at B1 and B2 by Liz Kenyon, Jack Kay, Amy Swindells, Harriet Cox, Niall Doherty and Shona Bancroft BSc. Very low common pipistrelle and noctule activity was recorded to the west and south of the buildings with a moderate – high level of common pipistrelle foraging activity adjacent to B1. **Four common pipistrelle bats were recorded to emerge from the southern elevation of B1.** No bats were recorded to emerge from B2 by the surveyors or camera.

On 1st May 2024, a nocturnal survey was carried out on B1 and B2 by Lizzie Atkinson, Jack Kay, Lauren Hadfield, Dan Charters and Fay Martin Evans. On 1st May 2024, moderate common pipistrelle activity was recorded within the areas to the east of B1 and B2 throughout the survey, with a low level of common pipistrelle commuting and a very low level of soprano pipistrelle activity. No other bat species were recorded during the survey. **A single pipistrelle species bat was recorded to emerge from B1, from a window on the 1st floor on the eastern elevation of B1.** No bats were recorded to emerge from B2.

On 4th June 2024, a nocturnal survey was carried out at B1, B2 and B3 by Liz Kenyon, Jack Kay, Lawrence Hunter, Amy Swindells, Niall Doherty, Harriet Cox and Jordan Thomas. A low-level common pipistrelle activity was recorded within the site throughout the survey, with a very low level of common pipistrelle activity at B2. No other bat species were recorded during the survey. **A single common pipistrelle bat was recorded to emerge from B1, from a window on the 1st floor on the eastern elevation of B1.** No bats were recorded to emerge from B2 or B3.

All bat surveys were undertaken in 2020 and September 2023 following the guidelines set out by the Bat Conservation Trust (Collins 3rd Edition 2016).

All bat surveys were undertaken in 2024 following the guidelines set out by the Bat Conservation Trust (Collins 4th Edition 2023). The report was prepared following methods detailed in the CIEEM '*Guidelines for Ecological Impact Assessment in the UK and Ireland*' (2018) and '*Guidelines for Ecological Report Writing*' (2017). This report presents the results of the nocturnal bat surveys. The report includes recommendations for further actions where applicable in order to satisfy current wildlife legislation and to achieve our client's objectives. Relevant legislation is detailed within Appendix 2.

The site contains a former mill and associated buildings. Habitats present within the site include dense scrubs, broad leaved scattered trees, scattered scrub, tall ruderal, semi natural broadleaved woodland, introduced scrub and a water course. These habitats are presented on plan P.1202.19.03A (*Appendix 1*).

The site lies adjacent to the local high street where shops and industrial mills lie to the north and west. The railway line borders the site to the west. The river Irwell meanders around the site.

2.0 Objectives

Our client's objectives are to ascertain the potential ecological constraints and opportunities of the site to inform potential future development of residential dwellings with associated access and parking.

Our objectives are as follows:

- Carry out nocturnal bat surveys of buildings B1, B2 and B3 within the site;
- Provide recommendations for mitigation measures where current legislation requires;
- Provide recommendations that seek to enhance the ecological value of the site; and
- Provide recommendations to assist our clients in achieving their objectives whilst satisfying current wildlife legislation.

3.0 Survey Methods

The Preliminary Ecological Appraisal involved the collection and review of data from a desk study and field survey along with assessment of the value of the habitats following CIEEM guidelines.

3.1 Desk Study

The local biological records centre Greater Manchester Ecology Unit was consulted for records of bats within 2km of the site in July 2019. A review of the designated sites and habitats within 2km of the site has been undertaken using the Multi-Agency Geographic Information for the Countryside (MAGIC) and the Natural England websites in 2020 and updated in September 2023. Only findings relating to bats are detailed in this report. The full results are given in P.1202.19A *Ascerta preliminary Ecological Appraisal, Former Mondi Site*.

3.2 Bat Emergence/Re-entry Survey Methods

Following the findings of the daytime inspection, a dusk emergence surveys were carried out on the 4th May 2020, 27th July 2020 and 3rd September 2020. Dawn re-entry surveys were carried out on the on the 27th May 2020 and 20th August 2020. The dusk emergence survey commenced 15 minutes before sunset and continued until 1 hour and 30 minutes after sunset. The dawn re-entry survey commenced 1 hour and 30 minutes before dawn and continued until dawn.

The dusk emergence survey on 25th September 2023 commenced 16 minutes before sunset and continued until 1 hour and 30 minutes after sunset.

The dusk emergence survey on 1st May 2024 commenced 20 minutes before sunset and continued until 1 hour and 30 minutes after sunset.

The dusk emergence survey on 4th June 2024 commenced 28 minutes before sunset and continued until 1 hour and 30 minutes after sunset.

During the surveys, the surveyors were strategically positioned around the buildings, focusing on areas where potential access points had been identified during the building inspection to observe any bats leaving or entering a roost. Surveyors also recorded general bat activity whilst on the site during the survey. Surveyor locations and observed bat passes are marked on drawings P.1202.19.09, P.1202.19.10, P.1202.19.13, P.202.19.14, P.1202.19.15, P.1202.19.20 and P.1202.19.21 in Appendix 1. Bat survey tables are displayed in Appendix 3. The time, the location and where possible, the direction of flight, species and behaviour of bats (i.e. commuting, foraging, social calling) are detailed within the report.

Over the course of the surveys, the surveyors were equipped with Peersonic RPA3 detectors. On 25th September 2023, Liz Kenyon was equipped with an Echo Meter Touch (EMT) connected to an iPad Mini and Sony AX53 4K camera, with two Nightfox XC5 infrared torches. Jack Kay was equipped with and EMT connected to an Amazon Fire 8 Tablet. The weather conditions during the surveys are detailed within table 3.1 below.

On 1st May 2024, Lizzie Atkinson was equipped with a EMT connected to a Google Pixel, Jack Kay was equipped with and EMT connected to an Amazon Fire 8 Tablet and Lauren Hadfield was equipped with an Anabat S. All other surveyors were equipped with RPA3 detectors. All surveyors were equipped with Nightfox cameras, with Nightfox infrared torches.

On 4th June 2024, Liz Kenyon was equipped with a Echo Meter Touch (EMT) connected to an iPad Mini, Jack Kay was equipped with an EMT connected to an Amazon Fire 8 Tablet and Jordan Thomas was equipped with an EMT connected to an Android tablet

All other surveyors were equipped with RPA3 detectors. All surveyors were equipped with Nightfox cameras, with Nightfox infrared torches.

Table 3.1: Weather conditions

Date	Temperature (°C)	Cloud cover (°/8)	Wind (Beaufort Scale)	Precipitation
4 th May 2020 (start of the survey)	11	0/8	F3	Dry
4 th May 2020 (end of the survey)	8	0/8	F3	Dry
27 th May 2020 (start of the survey)	7	1/8	F1	Dry
27 th May 2020(end of the survey)	7	0/8	F2	Dry
27 th July 2020 (start of the survey)	13	3/8	F1	Dry
27 th July 2020 (end of the survey)	12	3/8	F0	Dry
20 th August 2020 (start of the survey)	17	1/8	F2	Dry
20 th August 2020(end of the survey)	15	0/8	F1	Dry
3 rd September 2020 (start of the survey)	15	1/8	F0	Dry
3 rd September 2020 (end of the survey)	14	1/8	F0	Dry
25 th September 2023 (start of the survey)	15	0/8	F0	Dry
25 th September 2023 (end of the survey)	13	0/8	F0	Dry
1 st May 2024 (start of the survey)	13	2/8	F0	Dry
1 st May 2024 (end of the survey)	11	1/8	F0	Dry
4 th June 2024 (start of the survey)	10	1/8	F1	Dry
4 th June 2024 (end of the survey)	8	0/8	F1 (F2 gusts)	Dry

During the survey, the following details were noted:

- Weather and temperature;
- Time bat detected / seen and if they emerged from or entered the building;
- Frequency at which the bat was detected;
- Location of bats and if they were foraging and commuting;
- Direction of flight; and
- Number and species of bats present

3.3 Limitations

Due to safety concerns, access to the internal areas of the buildings was not possible during the building inspection undertaken in February 2020 and September 2023, however the buildings could be fully examined externally with the aid of close focusing binoculars. Due to health and safety reasons, Heras fencing was present around the buildings, small gaps under roof slates and between brickwork could not be fully examined for the presence of bats during the daytime survey.

On 4th June 2024, access was not possible to the western elevation of B3 due presence of the safety Heras fencing.

During the nocturnal bat surveys, surveyors were strategically positioned around the buildings in order to monitor all access features identified during the building inspection undertaken in February 2020 and September 2023. The surveys were undertaken during the appropriate time of year and within suitable weather conditions.

On 1st May 2024, camera NF1 at surveyor location JK failed to record for the entire survey due to an issue with the battery. A still screen shot of the darkest point of the survey was unable to be captured by camera NF6, also on 1st May 2024. These limitations have been considered within the conclusions of the report.

4.0 Survey Results

4.1 Desk Study

The biological record search returned multiple records of bat signs and roosts were returned within 2km of the site. Species included bat sp., common pipistrelle, Daubenton's bat, Nathusius's pipistrelle, noctule bat, pipistrelle sp., soprano pipistrelle and whiskered / Brandt's bat. No records of bats within the site were returned.

The closest record was for a pipistrelle sp. signs approximately 45m southwest of the site

The closest roost to the site is a pipistrelle sp., roost and is located 300m north-east.

Two European Protected Species Licence (EPSL) applications within 2km of the site since 2014 were identified using Magic Maps. These include:

- A license to allow for the damage of a resting place and destruction of a resting place for common pipistrelle and soprano pipistrelle (2014-5187-EPS-MIT) approximately 630m south-west of the site; and
- A license to allow for impact on a breeding site, damage of a breeding site, damage of a resting place, destruction of a breeding site, and destruction of a resting place for common pipistrelle (2017-29122-EPS-MIT) approximately 1.2km north of site;
- A licence to allow the destruction of a resting place for common pipistrelle (2020-45495-EPS-MIT-2) approximately 1.6km south of the site.

4.2 Bat Emergence/re-entry surveys

During the nocturnal surveys undertaken at buildings B1, B2 and B3, the timings of the survey are detailed below in table 4.1.

Table 4.1: Survey Timings

Date	Dusk/Dawn Time	Survey Start Time	Survey End Time
4 th May 2020	20:46	20:31	22:16
27 th May 2020	04:52	03:22	04:52
27 th July 2020	21:14	20:56	22:44
20 th August 2020	05:56	04:23	05:56
3 rd September 2020	19:53	19:35	21:23
25 th September 2023	19:01	18:45	20:31
1 st May 2024	20:41	20:21	22:11
4 th June 2024	21:33	21:05	23:03

On 4th May 2020, bat activity commenced at 21:00 (14 minutes after dusk). This bat observation was a common pipistrelle (*Pipistrellus pipistrellus*) passing from north-west to east between Building B2 and the chimney. This bat was observed by Tosha Allen who was positioned at the north-west corner of building B3. This bat was heard and not seen by Robert Armitage (positioned at north-east corner of B3) and Ciaran Power (positioned at south-east corner of B3). Liz Kenyon was positioned at the south-west corner of B3 observed a bat pass east to west of the chimney (seen not heard) at 21:02. This bat was also observed by Tosha Allen which was a foraging common pipistrelle, this bat was observed foraging over the scrub adjacent to B2. The bat activity stopped at 22:13 with a distant common pipistrelle pass.

Very low bat activity was recorded at the south-east corner of the building with only three common pipistrelle passes and commuting was recorded.

Low bat activity was recorded at the north-east corner of the building with seven common pipistrelle bats observed. Foraging activity was recorded, and bats were also heard and not seen by the surveyor.

Low bat activity was recorded at the north-west corner of B3 with fourteen bat observations recorded. Behaviour included foraging over the scrub and watercourse behind the surveyor location and bat passes were observed. Towards the end of the survey between 21:28 and 22:13 distant common pipistrelle bats were recorded.

Low bat activity was recorded at the south-west corner of B3 with thirteen common pipistrelles recorded. Behaviour identified during the survey at this location were of foraging and commuting bats.

All bats recorded by the surveyors during the emergence survey were common pipistrelle bats, no other species of bats were recorded.

During the re-entry survey undertaken on 27th May 2020, bat activity was recorded at the start of the survey at 03:22 (1 hour 30 mins prior to sunrise). Very low bat activity was recorded throughout the survey at all surveyor locations. The most bat passes (six common pipistrelle) recorded where recorded at the north-west corner of building B3. All bats recorded throughout the survey were common pipistrelle bats. The majority of bats recorded were distant passes with the occasional commuting and foraging however, all bats were heard and not seen throughout the survey. Bat activity ceased at 03:55 (57 minutes prior to sunrise).

No bats were seen to re-enter the building B3 during the dawn re-entry survey.

On 27th July 2020, bat activity commenced at 21:19 (15 minutes after sunset) with a common pipistrelle pass from the south of the site. The bat was recorded by surveyor Joe Goode who was positioned at the south-eastern elevation of B2, the bat was heard but not seen. A common pipistrelle bat was recorded emerging from the eastern elevation of B2 at 21:30 (16 minutes after sunset) at the same surveyor location. Intermittent common pipistrelle was recorded by surveyor Joe Goode throughout the survey, activity stopped at this location at 22:34.

Activity commenced at surveyor Felix Mdamu, located at the western elevation of B2 at 21:32 (18 minutes after sunset). Constant common pipistrelle foraging activity was recorded until 22:45. Two commuting common pipistrelle bats were also recorded; all activity was heard but not seen.

Surveyor Joe Taylor, located to the northwestern elevation of B1, recorded a commuting common pipistrelle at 21:32 (18 minutes after sunset). The bat recorded flying south-east to north west over the building. At 21:34 (20 minutes after sunset) an unidentified pipistrelle bat was recorded emerging from a window on the western elevation of B1 and commuting south across the site, a second commuting common pipistrelle was also recorded at the same time. The bat was also recorded by surveyor Lizzie Atkinson. Overhead foraging continued throughout the survey at surveyor location Joe Taylor and activity ceased at 22:02

Common pipistrelle foraging activity was recorded throughout the survey period at surveyor Lizzie Atkinson, located to the western elevation of B2. The majority of the activity was within the scrub areas of the site adjacent to the buildings with a single foraging common pipistrelle between B1 and B2. Activity ceased at this location at 22:36.

Surveyor Liz Kenyon, positioned at the eastern elevation of B1, recorded constant common pipistrelle activity between 21:43 (29 minutes after sunset) until 22:17.

A brief forage was recorded at 21:37 (23 minutes after sunset), the common pipistrelle bat was heard but not seen. Activity ceased for the survey with a commuting common pipistrelle at surveyor Liz Kenyon at 22:41.

On 20th August 2020, activity commenced at surveyor Joe Taylor, located to the northwestern elevation of B1 at 04:26 (1 hour 30 minutes before sunrise) with a foraging common pipistrelle, the bat was heard but not seen. Common pipistrelle social calls and foraging were recorded between 04:33 and 04:48. A common pipistrelle bat was recorded re-entering building B1 at 05:13. The bat re-entered the building through a first-floor window on the western elevation.

Surveyor Alex Jones, located to the western elevation of B2, recorded common pipistrelle foraging between 04:28 (1 hour 28 minutes) before sunrise, foraging activity ceased at this location at 05:31. Social calls were also recorded at 05:10.

Surveyor Liz Kenyon, located to the eastern elevation of B1, recorded a very low level of activity throughout the survey with a common pipistrelle pass at 04:34 (1 hour 22 minutes before sunrise). Two foraging common pipistrelles were recorded at 04:47 and 05:09 and two commuting common pipistrelles at 05:21 and 05:25, the bats were heard but not seen.

Surveyor Lauren Hadfield, located to the south-eastern elevation of the chimney, recorded continuous common pipistrelle foraging activity from 04:43 (1 hour 23 minutes before sunrise) until 05:23. Surveyor Rachel Platt was located to the north-western elevation of the chimney and also recorded common pipistrelle foraging activity between 04:47 (1 hour 19 minutes before sunrise) until 05:22

Toby Ridehalgh, located to the southern elevation of B1, recorded common pipistrelle activity between 04:46 (1 hour 10 minutes before sunrise) until 05:11. Two common pipistrelle bats were recorded to re-enter B1 at the southern gable end at 05:17 and 05:28.

Surveyor Lizzie Atkinson, located to the western elevation, recorded very low levels of common pipistrelle activity with occasional foraging between 04:47 (1 hour 19 minutes before sunrise) until 05:21.

On 3rd August 2020, activity commenced at 20:06 (13 minutes after sunset) with surveyor Liz Kenyon, located to the eastern elevation of B1, recorded a common pipistrelle pass. Surveyor Alex Jones, located to the western elevation of B2, recorded common pipistrelle foraging activity. Alex Jones recorded constant common pipistrelle activity throughout the survey until 21:22. The foraging activity was concentrated to the treeline to the eastern site boundary. Occasional social calls were also recorded.

Liz Kenyon recorded low levels of commuting and foraging activity. A single common pipistrelle constantly foraged between buildings B1 and B2 between 20:20 and 21:12. A commuting common pipistrelle was also recorded flying east to west between the buildings.

Lauren Hadfield, located to the western elevation of B2, recorded constant common pipistrelle activity around the building between 20:17 (24 minutes after sunset) until the end of the survey.

Surveyor Lizzie Atkinson, located to the western elevation of B1, recorded a common pipistrelle emergence from a first-floor window at 20:09 (18 minutes after sunset). Commuting common pipistrelle bats were recorded across the western elevation of the building. Constant foraging activity was also recorded throughout the survey period with intermittent social calls.

Surveyor Marianna Szpunar, located to the southern elevation of B1, recorded two commuting common pipistrelles at 20:07 (14 minutes after sunset) and 20:10, both bats flew north to south over the building. Constant common pipistrelle foraging activity was recorded between 20:31 and 21:20. Three common pipistrelle bats emerged from the southern gable of the building between 20:27 and 20:30.

On 25th September 2023, bat activity commenced at surveyor Amy Swindells located to the southeastern corner of B1 with a heard but not seen foraging noctule at 19:26 (25 minutes after sunset). Throughout the survey, constant common pipistrelle foraging activity was recorded over the building and to the southern and eastern elevations. Up to three bats were noted to be present and social calling was also recorded.

At 19:32 (31 minutes after sunset), a single bat was recorded to emergence from the top of the southern gable end of the building. At 19:41 (40 minutes after sunset) two bats were recorded to emerge from a slightly lower position, within the wall of the southern. At 19:45 (44 minutes after sunset) a third bat was recorded emerged from the same point, between the two emergence times the two bats were recorded to fly around the emergence point, this activity continued with the bats also re-entering the roost. The two bats were then recorded to emerge from the building at 19:50 and 19:58.

Surveyor Harriet Cox, located to the north of B1, recorded constant common pipistrelle foraging activity between 19:40 (39 minutes after sunset) and 20:26. The activity focused to the area adjacent to the northern elevation and above the building.

Shona Bancroft, located to the west of B1, recorded a heard but not seen foraging common pipistrelle at 19:46 (45 minutes after sunset), two further heard but not seen bats were also recorded. Two foraging noctule bats were also heard but not seen at 19:56 and 20:28.

At surveyor Niall Doherty, located to the north of building B2, activity commenced at 19:31 (30 minutes after sunset) with a commuting common pipistrelle bat flying from the east over the building. Two further commuting bats were recorded flying from the south and north over the site. A fourth heard but not seen bat was also noted. Common pipistrelles activity was recorded to the northeastern elevation of the building at 19:40.

Surveyor LK, located to the southeast of B2, recorded at brief common pipistrelle forage at 19:36 (35 minutes after sunset), the bat was heard but not seen. Three commuting common pipistrelle that were heard but not seen were also recorded.

Surveyor JK, located to the west of B2 recorded a commuting heard but not seen noctule at 19:38 (37 minutes after sunset). Four further bats were also recorded in flight.

Three heard but not seen commuting common pipistrelle bats were also recorded at the surveyor location.

Very low common pipistrelle and noctule activity was recorded to the west and south of the building with a moderate – high level of common pipistrelle foraging activity adjacent to B1. Four common pipistrelle bats were recorded to emerge from the southern elevation of B1. No bats were recorded to emerge from B2 by the surveyors or camera.

On 1st May 2024, bat activity commenced at surveyor location DC, to the east of B2 at 21:08 (27 minutes after sunset) with a foraging soprano pipistrelle bat to within the vegetation adjacent to the building. Soprano pipistrelle foraging in the areas adjacent to the building until 21:11

Constant common pipistrelle foraging activity was recorded within the areas adjacent to the building between 21:13 and 22:11, when activity ceased at the surveyor location. Between 21:13 and 21:24 two bats were recorded foraging.

At surveyor LA, located to the south-east of B1, activity commenced at 21:19 (28 minutes after sunset) with a commuting common pipistrelle that was heard but not seen. At 21:12 a distant common pipistrelle foraging was recorded, with constant foraging between 21:13 and 21:25 to the east of B1. Common pipistrelle foraging continued to be recorded adjacent to the building until 22:00, when the activity stopped at the surveyor location.

Activity commenced at 21:14 (33 minutes after sunset) at surveyor location LH, to the north-east of B1 with an emerging pipistrelle species from a window on the eastern elevation of the building, the bat commuted east off the site. The bat was seen but not heard.

Three commuting common pipistrelle and one soprano pipistrelle were recorded flying across the site, along the northern elevation of B1 throughout the survey. Common pipistrelle foraging was recorded in the areas adjacent to the building until 22:09, when activity stopped at the surveyor location.

Surveyor JK, located to the west of B1, recorded two bats at 21:22 (41 minutes after sunset) and 21:36, both bats were commuting common pipistrelle that were heard but not seen. Surveyor FME, located to the west of B2 recorded no bats throughout the survey.

Moderate common pipistrelle activity was recorded within the areas to the east of B1 and B2 throughout the survey, with a low level of common pipistrelle commuting and a very low level of soprano pipistrelle activity. No other bat species were recorded during the survey. A single pipistrelle species bat was recorded to emerge from B1, from a window on the 1st floor on the eastern elevation of B1. No bats were recorded to emerge from B2.

On 4th June 2024, bat activity commenced at surveyor location LH, to the north-east elevation of B1 at 21:51 (18 minutes after sunset) with a commuting common pipistrelle flying to the north of the building. A second bat was recorded commuting north to south over the building at 21:54.

Between 21:58 and 22:20, common pipistrelle foraging was recorded adjacent to the northern and eastern elevations of the building. Activity ceased at the surveyor location at 22:26 with a commuting common pipistrelle flying south to north.

Surveyor HC, located to the southeast of B1, recorded a commuting common pipistrelle at 21:55 (22 minutes after sunset) flying east to west around the building.

Between 21:59 and 22:23, common pipistrelle foraging activity was recorded to the eastern elevation of the building.

At 22:01, a single common pipistrelle emerged from a window on the eastern elevation of the building.

Surveyor JK, located to the west of B1, recorded a commuting common pipistrelle at 22:00 (27 minutes after sunset). At 22:06, common pipistrelle activity was recorded. Activity ceased at the surveyor location at 22:32 with a commuting common pipistrelle. All bats were heard but not seen.

Surveyor JT, located to the northeast of B2, recorded a heard but not seen commuting common pipistrelle at 21:57 (24 minutes after sunset). A second bat was recorded to commute from the west over the building at 21:59. Common pipistrelle foraging activity was recorded to the northern elevation of the building between 21:58 and 22:16. Bat activity ceased at the surveyor location at 22:23, with a commuting heard but not seen common pipistrelle.

Surveyor LK, located to the north-east of B3, recorded a foraging common pipistrelle at 21:56 (23 minutes after sunset). A commuting common pipistrelle was recorded at 22:03 and activity ceased at the surveyor location at 22:12 with common pipistrelle foraging activity. All bats were heard but not seen.

Surveyor AS, located to the south of B3, recorded a foraging common pipistrelle at 21:54 (21 minutes after sunset) to the eastern elevation of the building. Two heard but seen bats were recorded commuting over the site and a foraging common pipistrelle was recorded at 22:03. Activity ceased at the surveyor location at 22:10 with a commuting common pipistrelle to the east of the building at 22:10.

No bat activity was recorded at surveyor location ND to the west of B2.

A low-level common pipistrelle activity was recorded within the areas to the east and south of B1 and to the north of B2 throughout the survey, with a very low level of common pipistrelle activity at B2. No other bat species were recorded during the survey. **A single common pipistrelle bat was recorded to emerge from B1, from a window on the 1st floor on the eastern elevation of B1.** No bats were recorded to emerge from B2 or B3.

5.0 Evaluation and Recommendations

Based on the results of the daytime survey in 2020, building B1 and the chimney were evaluated as having **low** bat roost potential, buildings B2 and B3 were evaluated as having **moderate** bat roost potential and the habitats on the site as having **high** value for bats. Following the first night-time survey at buildings B1 and B2 in 2020, it was confirmed that the buildings were being used by roosting bats and the evaluation was increased to **high** bat roost potential. The night-time surveys confirmed that the building B3 and the chimney are not being used as a roost by bats at the time of the surveys.

In 2023, buildings B1 and B2 were assessed to provide **high** bat roost potential and B3 was assessed to provide **low** bat roost potential. The chimney will be retained within the proposals. The nocturnal surveys in September 2023, May 2024 and June 2024 confirmed that B1 was being used by up to three common pipistrelle bats as a roost. No bats were recorded to be roosting in B2 or B3 at the time of the surveys.

Following the nocturnal surveys, the site is considered to be of **moderate value** for bats, with good connectivity to the wider environment. The activity was mainly concentrated within the areas adjacent to buildings B1 and B2. Following planning permission being granted for the site, buildings B1 and B2 will require an application to Natural England with regards to acquiring a European Protected Species licence in order that the bat roost(s) can be destroyed in the appropriate manner.

Following a licence granted from Natural England, the demolition of buildings B1 and B2 will be undertaken between October and April.

Demolition of the roof and walls at B1 and B2 will be carried out by hand (in suitable weather conditions between October and April to avoid impacting summer and day roosting bats). A licenced EPSL ecologist, i.e. the named EPSL ecologist will be on site during the demolition. Any bats found will be removed and relocated to a receptor bat box located within retained tree group G8 (Ascerta drawing P.1202.19.02D Tree Constraints & Draft Protection Drawing, appendix 1). The receptor bat box should be installed on an existing tree a minimum of two months prior to the start of works and the position agreed by the named EPSL ecologist.

Prior to the start of any works, a toolbox talk will be delivered by the named ecologist on the EPS Licence, to all construction workers to highlight the importance of bats, their protected status in law, the mitigation works required as part of the development of the site and any European Protected Species Licence requirements / restrictions to ensure no harm is caused to any opportunistically roosting bat and what to do in the event a bat is found, along with working practices in areas that provide suitable bat roost features (such as roof works). If any opportunist roosting bats are found during the works, all works must cease to allow the named EPSL ecologist to relocate the bat in accordance with the licence conditions. The named EPSL ecologist must be present during all demolition works that could affect bats.

Following the works, there will be provision of suitable new roost opportunities for bats on site with the provision of roosting features. The roosting features will be incorporated/attached within the buildings during the construction phase, prior to the maternity roosting season and are to be agreed by the named EPSL ecologist prior to the start of works once the schedule of works is confirmed.

Features on the buildings still have a potential for supporting bat roosts and bats are known to move roosts often. If works have not begun by June 2026, a further daytime assessment or nocturnal survey(s) will be required to confirm if bats are still roosting within the buildings.

Mitigation Measures

Prior to any demolition works commencing within the site, one bat feature, such as a Schwegler general bat box positioned with a tree in tree group G8 (Ascerta drawing P.1202.19.02D Tree Constraints & Draft Protection Drawing, appendix 1). The box must be installed a minimum of two months prior to commencement of site works to allow bats the opportunity to find the box, the exact location will be confirmed by the licensed ecologist prior to installation.

During the construction of the new buildings, bat features will be incorporated into the buildings in the vicinity of the existing bat roosts. The roosting features will be incorporated within the building during the construction phase, prior to the maternity roosting season and are to be agreed by the named EPSL ecologist prior to the start of works once the schedule of works is confirmed. The following features will be incorporated into the new building and wall to replicate the lost areas that have been identified to have a bat roost during the nocturnal surveys. The number of features and elevations are as follows:

- Twenty bat tiles/boxes approved in advance by the named ecologist, located on the southern, northern and north-western facing roof elevations, ensuring that if underfelt used beneath does not contain polypropylene/polyethylene filaments and is therefore appropriate for use in this situation, as approved by the named ecologist, and
- One general bat box positioned with a tree within tree group G8 (Ascerta drawing P.1202.19.02D Tree Constraints & Draft Protection Drawing, appendix 1), to provide roosting provision for bats. The receptor bat box should be installed a minimum of two months prior to the start of works.

The features and locations are to be installed in line with the Bat Conservation Trust Mitigation Guidelines and in consultation with *Design for Biodiversity: a technical guide for new and existing buildings publication*. The EPSL named ecologist must approve in advance all proposed bat tile & integrated box locations.

Works to be undertaken by the EPSL named Ecologist

Briefing to contractors – A toolbox talk will be delivered to contractors in advance of any works commencing on site. This will include information on relevant legislation relating to bats, any requirements or restrictions under the EPSL and the contractor's responsibilities.

Works to be undertaken by developer

A minimum of two months prior to the start of works, the bat roost feature will be positioned within tree group G8 (Ascerta drawing P.1202.19.02D Tree Constraints & Draft Protection Drawing, appendix 1), under the direction of the EPSL named ecologist. The bat feature will act as both long-term compensation for loss of any roost features within the buildings, but also as the receptor in the event a bat is identified roosting within the building during the works.

The named EPSL ecologist will be on site during the demolition stage of B1 and B2 to supervise works and ensure no harm occurs to bats.

During the works, bat features as described above will be installed under the guidance of the EPSL named ecologist.

Site maintenance/construction staff will be made aware by the EPSL named ecologist via toolbox talks, of the incorporation of bat roosting opportunities on the site and the importance of not disturbing these areas. Any new exterior lighting will avoid illumination of the new bat features and avoid spill on to the retained habitats within the site. All exterior lighting will follow the Bat Conservation Trust, *Bats and Artificial Lighting in the UK*, Guidance note: 08/18.

Post Development Monitoring

Management and maintenance

The general condition of the bat boxes/bat features will be visually checked by the EPSL named ecologist once a year for a minimum of two years post completion of the development to ensure they remain suitable to support bats. In the event of any problems, the EPSL named ecologist must be contacted.

To retain the value of the site for foraging and commuting bats, it is recommended that lighting does not exceed current levels and is sensitive to the needs of bats. Sensors can be installed so that lighting is only activated when required as per advice within the Bats and Lighting in the UK (2018) document.

6.0 Enhancements

In order to meet requirements for biodiversity protection and enhancement outlined within the NPPF, it is recommended that ecological enhancements are included. These could include:

1. Provision of 20 bat features (e.g. Vivara bat bricks or '*bird brick houses*' bat boxes) integrated within new buildings; and
2. Suitable landscaping incorporating species that provide forage and connectivity for bats to include hawthorn, hazel, holly, blackthorn, field maple, dog rose and honeysuckle as hedgerow species and oak, alder, silver birch, crab apple, rowan and bird cherry as tree species.

7.0 Conclusions

Buildings B1, B2 and B3 were subject to nocturnal bat surveys following the Preliminary bat roost assessments of the building. Very low- high activity was recorded during the bat surveys and bats were recorded to emerge from B1 and B2 and re-enter B1.

The following recommendations have been made to avoid impact on bats and birds during the works:

- An application to Natural England will need to be made with regards to acquiring a European Protected Species licence in order that the bat roost can be destroyed in the appropriate manner at buildings B1 and B2;
- If works have not begun by June 2025, a further daytime assessment or nocturnal survey(s) will be required to confirm bats are not using the buildings B1, B2 and B3 as a roost;
- Production of a Bat Mitigation Plan to support the application to Natural England for the loss of the identified bat roosts, to include the detailed plans of bat box locations;
- Enhancing the site for species through appropriate landscape planting that includes native, species rich hedgerows, trees and areas of wildflowers plus provision of integrated bat features within newly constructed buildings.

8.0 References

Bat Conservation Trust (2018) *Bats and lighting in the UK- bats and the built environment series 08/18* Bat Conservation Trust, London.

CIEEM (2017) *Guidelines on Ecological Report Writing*. Chartered Institute of Ecology and Environmental Management, Winchester

CIEEM (2018) *Guidelines for Ecological Impact Assessment in the UK and Ireland: Terrestrial, Freshwater, Coastal and Marine*. Chartered Institute of Ecology and Environmental Management, Winchester.

Collins, J. (ed.) (2016) *Bat Surveys for Professional Ecologists: Good Practice Guidelines* (3rd edn). The Bat Conservation Trust, London.

Department for Communities and Local Government (2019), *National Planning Policy Framework (NPPF)*

Joint Nature Conservation Committee (JNCC). *The UK Biodiversity Action Plan (UK BAP)* [online] Available at: www.jncc.defra.gov.uk/page-5155

Maddock, A., (ed) (2011) *UK Biodiversity Action Plan; Priority Habitat Descriptions*, JNCC.

Multi Agency Geographic Information for the Countryside (MAGIC) [online]

Appendix 1



- KEY
- bat flight lines
04-05-20
 - surveyor location
and viewpoints
 - access points
 - buildings

Ascerta
Landscape | Trees | Ecology
t: 0845 463 4404
e: Info@landscapetreeseecology.com
www.landscapetreeseecology.com

CLIENT: Eccleston Homes Ltd		
PROJECT: Former Mondi Site, (Site1) Holcombe Mill, Ramsbottom		
DRAWING TITLE: Nocturnal Bat Survey (Dusk Emergence) - 04/05/20		
SCALE: 1:250@A3	DRAWN BY: CP	DRAWING No: P.1202.19.10
DATE: 04/05/2020	CHKD BY: TA	REV: -



KEY

 Surveyor location and viewpoint

 access points


 buildings



Landscape | Trees | Ecology

t: 0845 463 4404
e: Info@landscapetreeseecology.com
www.landscapetreeseecology.com

CLIENT: Eccleston Homes Ltd		
PROJECT: Former Mondi Site, (Site1) Holcombe Mill, Ramsbottom		
DRAWING TITLE: Nocturnal Bat Survey (Dawn Re-entry) 27-05-20		
SCALE: 1:250@A3	DRAWN BY: CP	DRAWING No: P.1202.19.10
DATE: 27/05/2020	CHKD BY: TA	REV: -

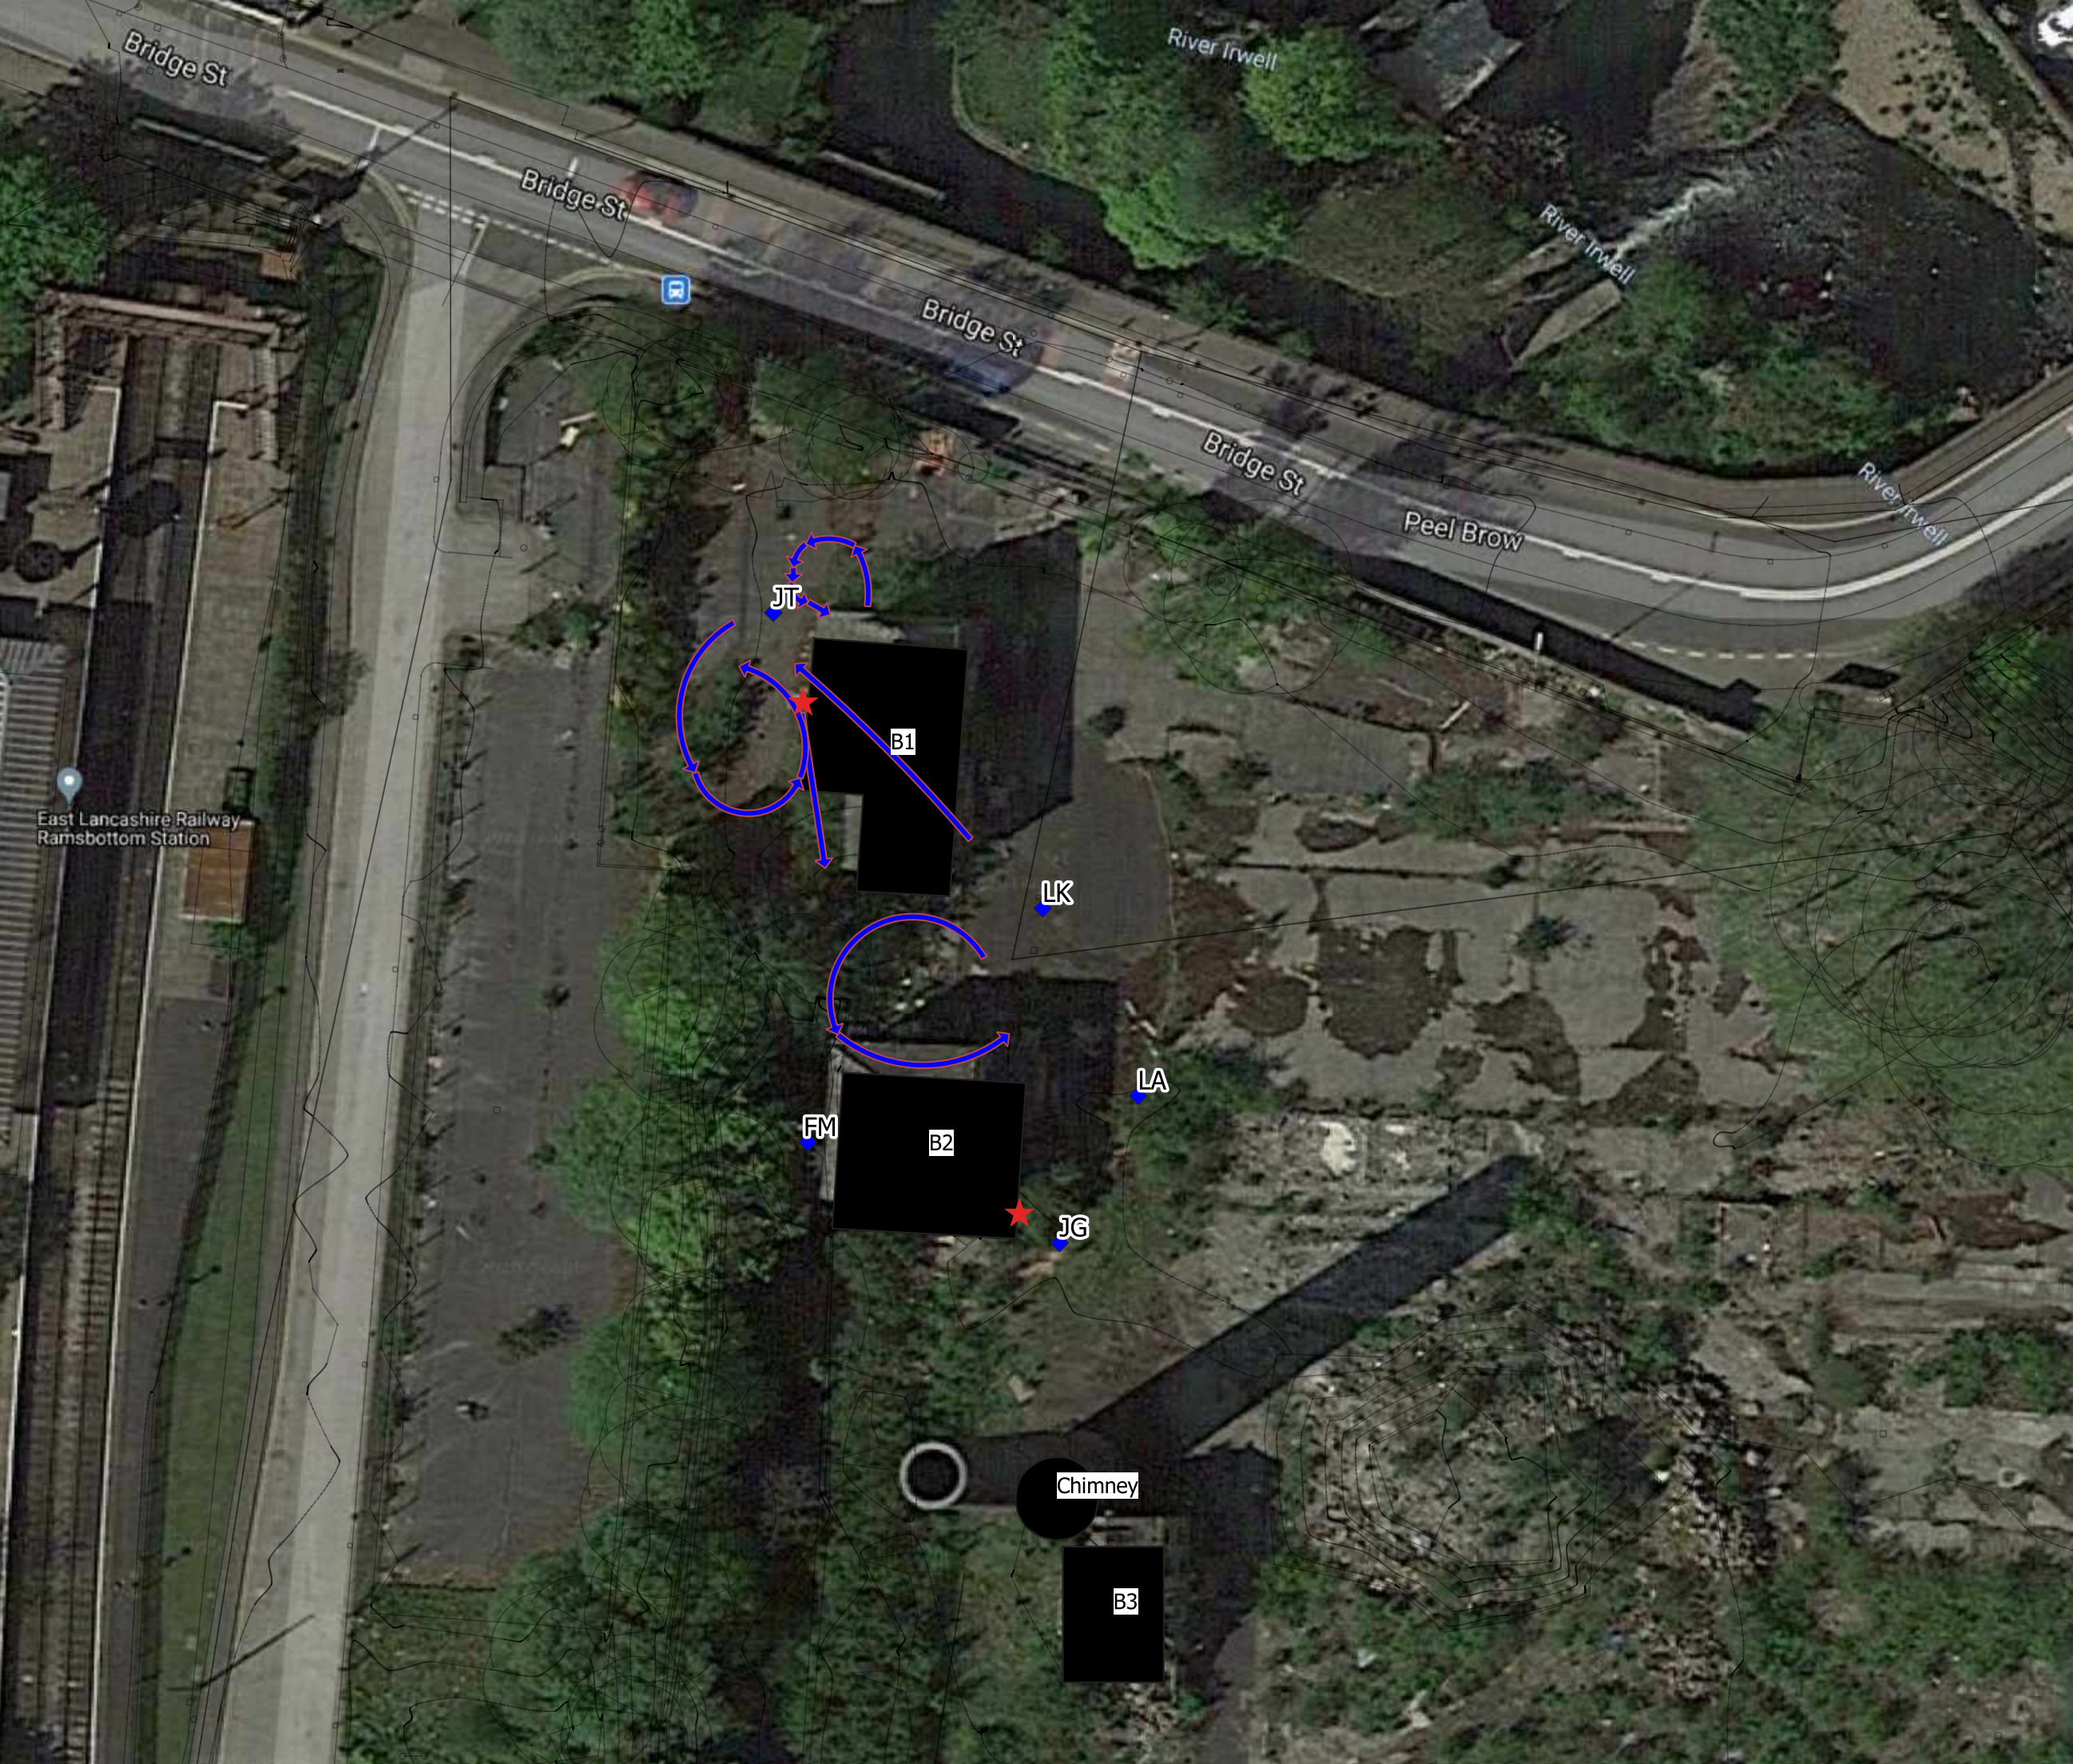

KEY

- ★ Emergence point
- Bat flight lines 27-07-20
- ◆ Surveyor locations 27-07-20
- buildings

DO NOT SCALE.
ALL COORDINATES RELATED TO LOCAL GRID.
LOCATED TO NG BY BEST FIT TO DETAIL.
EXTRACTED FROM OS DIGITAL DATA.


© This drawing, including the design and technical information contained on it, is the property of Ascerta. The drawing may only be used for the specific purpose for which it has been intended and may not be reproduced or copied without prior permission.

Ascerta

Landscape | Trees | Ecology

t: 0845 463 4404
e: Info@landscapetreeseecology.com
www.landscapetreeseecology.com

CLIENT: Eccleston Homes		
PROJECT: Former Mondi Site		
DRAWING TITLE: Bat emergence Survey		
SCALE: NTS@A3	DRAWN BY: LK	DRAWING No: P.1202.19.13
DATE: 07/09/2020	CHKD BY: TA	REV: -

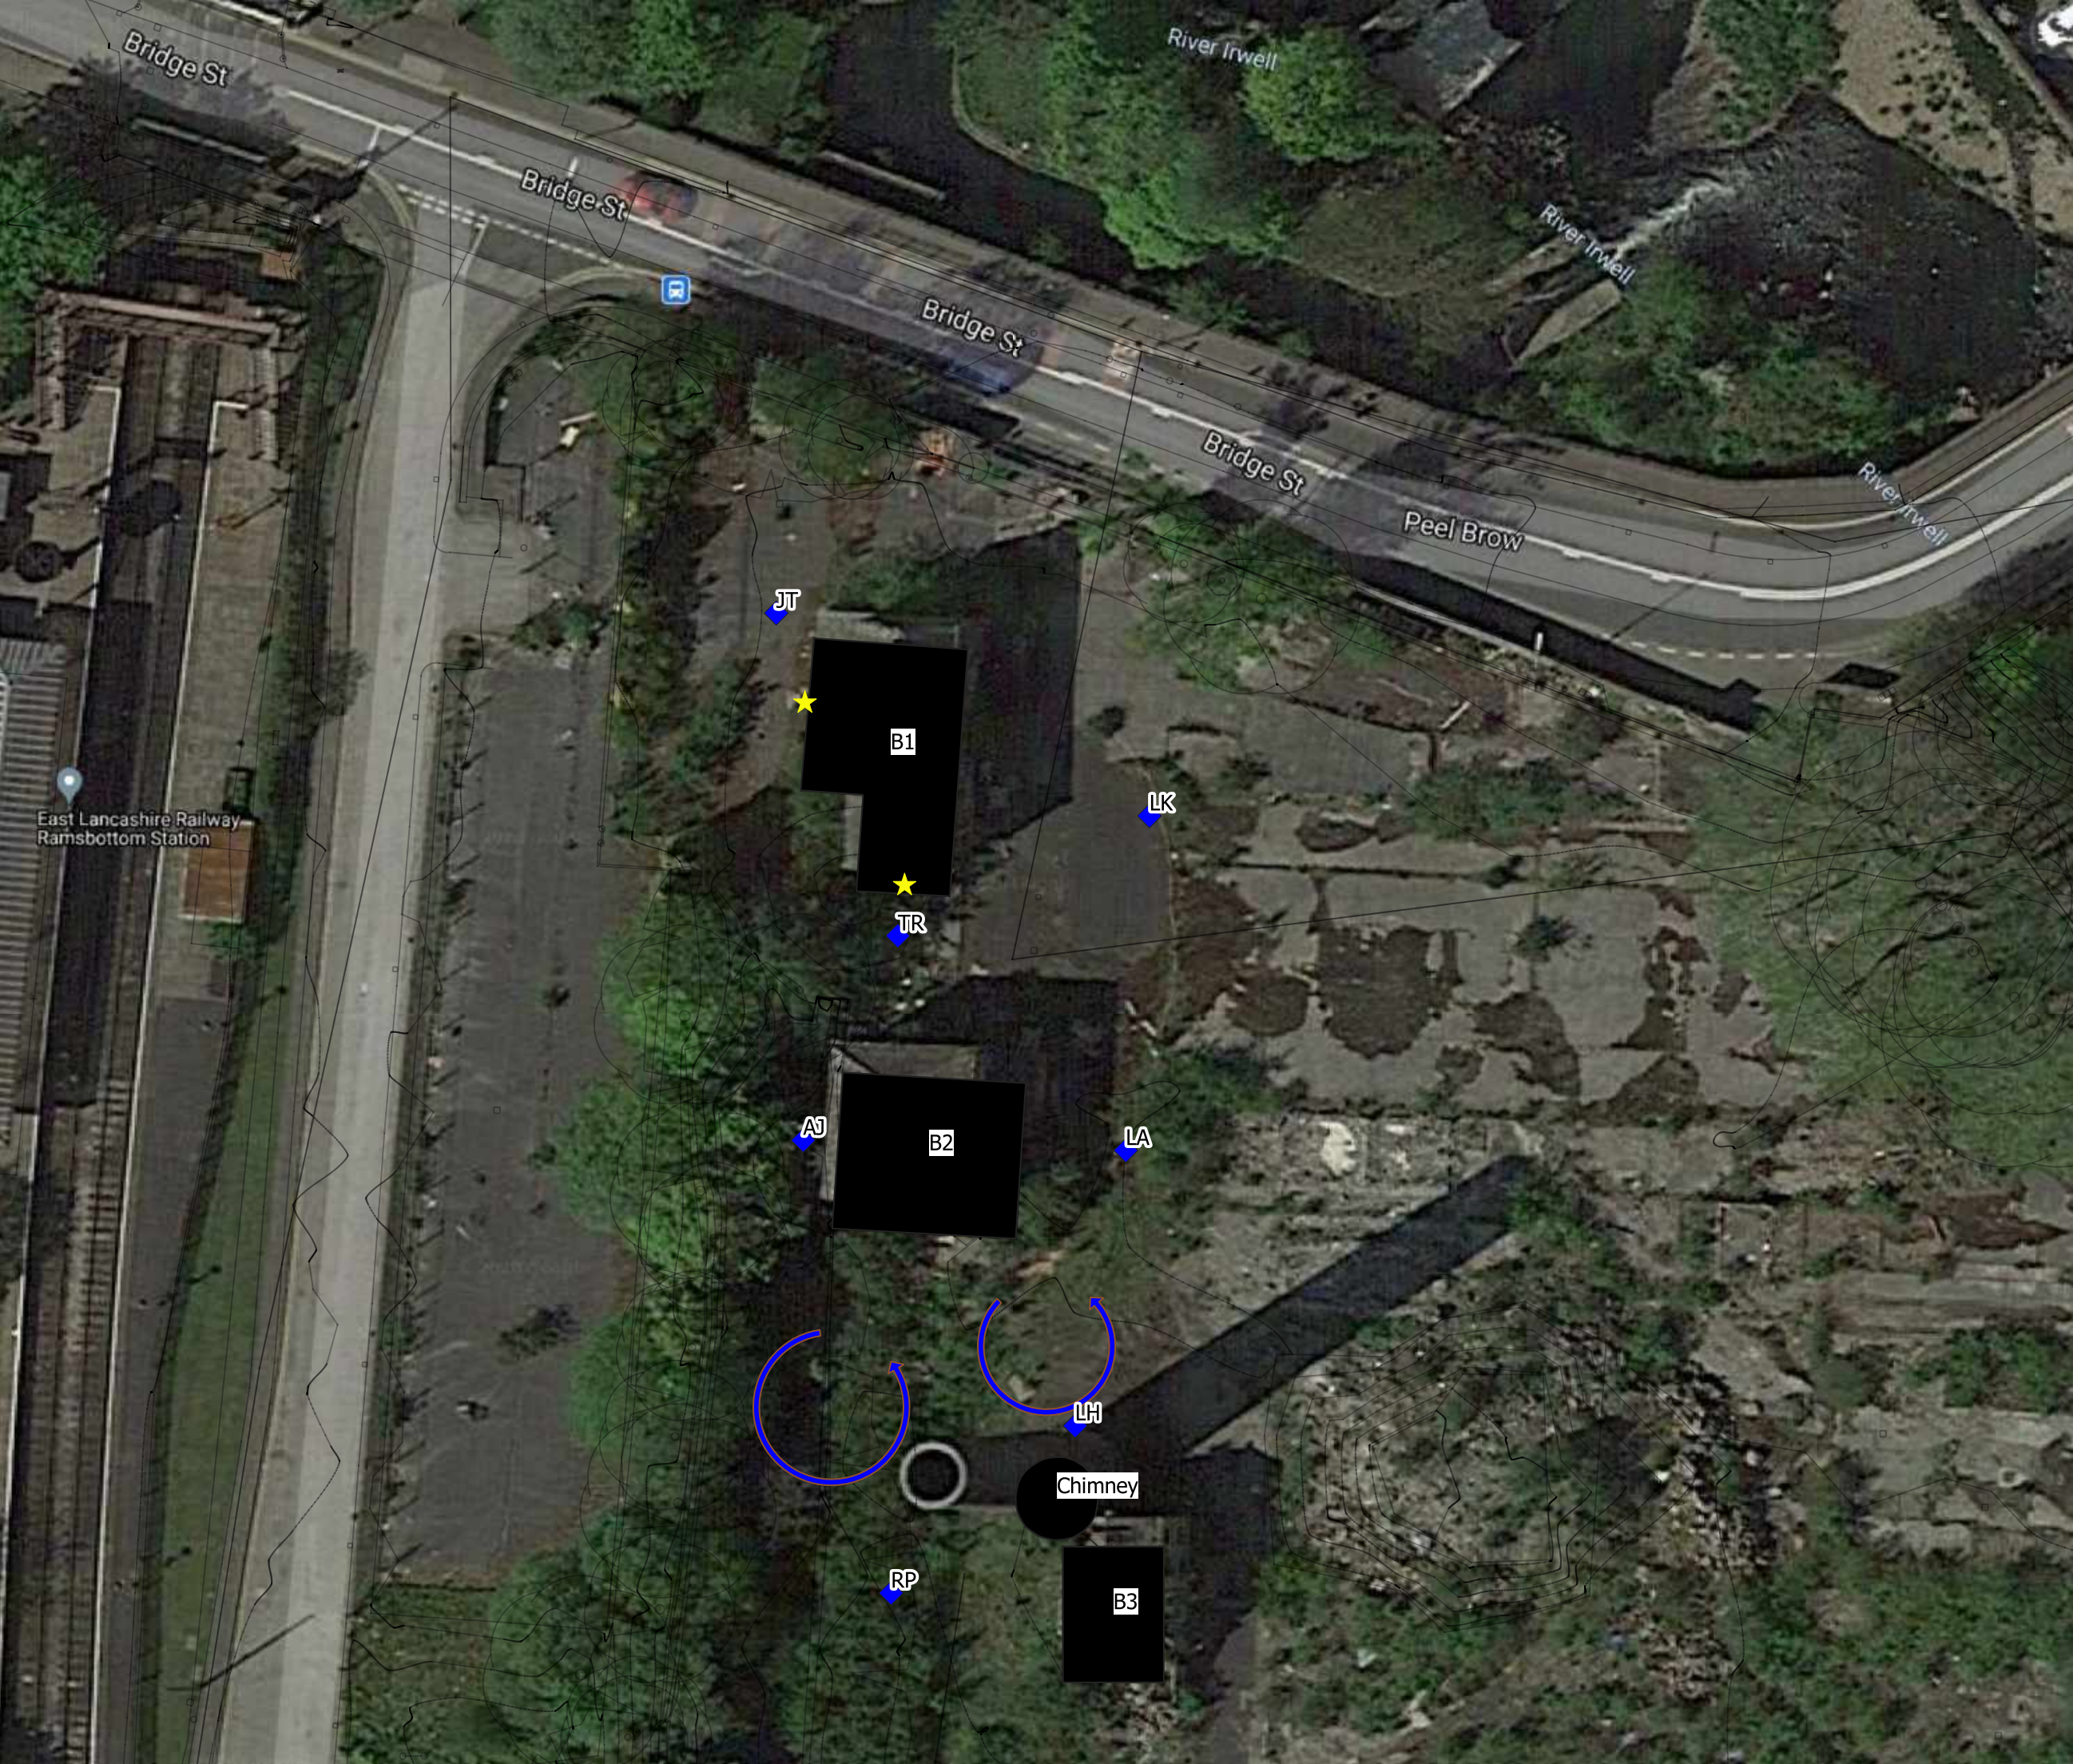

KEY

- ➡ Bat flight lines 20-08-20
- ★ Bat re-entry point
- ◆ Surveyor locations 20-08-20

DO NOT SCALE.
ALL COORDINATES RELATED TO LOCAL GRID.
LOCATED TO NG BY BEST FIT TO DETAIL.
EXTRACTED FROM OS DIGITAL DATA.

© This drawing, including the design and technical information contained on it, is the property of Ascerta. The drawing may only be used for the specific purpose for which it has been intended and may not be reproduced or copied without prior permission.

Ascerta

Landscape | Trees | Ecology

t: 0845 463 4404

e: Info@landscapetreeseecology.com

www.landscapetreeseecology.com

CLIENT:

Eccleston Homes


PROJECT:

Former Mondi Site

DRAWING TITLE:

Bat re-entry survey 20-08-20

SCALE: NTS@A3	DRAWN BY: LK	DRAWING No: P.1202.19.14
DATE: 07/09/2020	CHKD BY: TA	REV: -

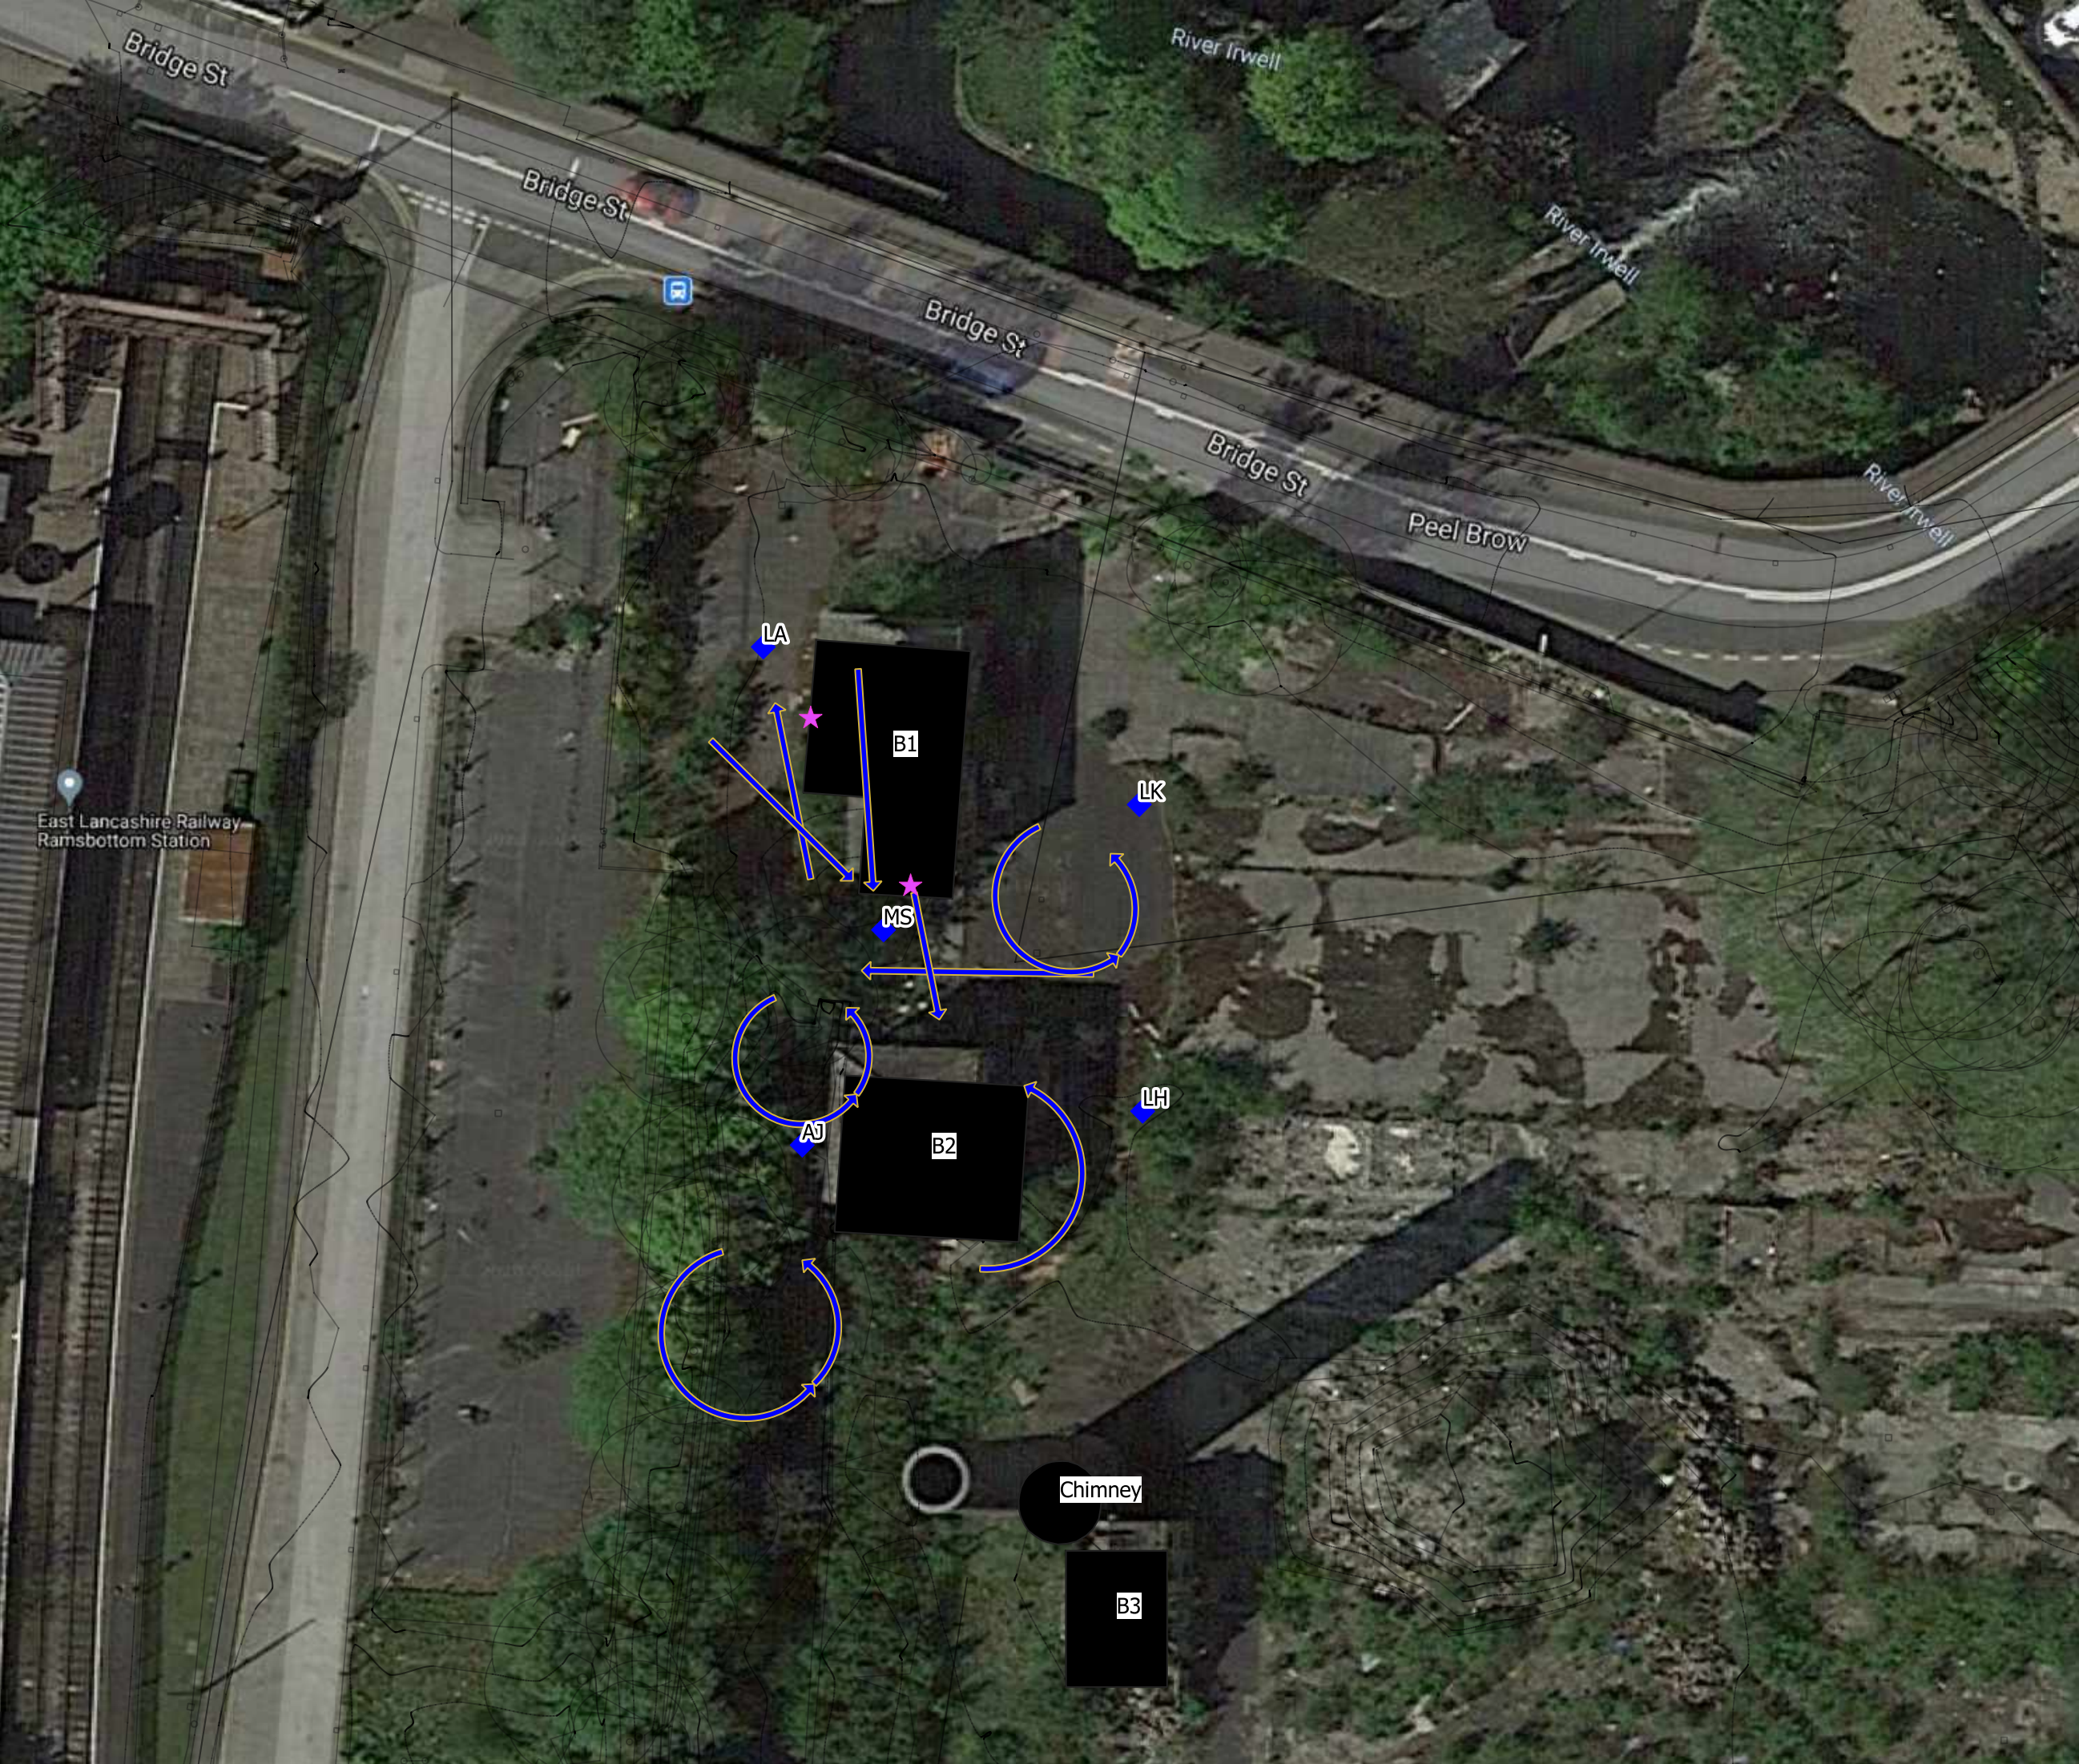

- KEY
- ★ Bat emergence point 03-09-20
 - Bat flight lines 03-09-20
 - ◆ Surveyor locations 03-09-20

DO NOT SCALE.
ALL COORDINATES RELATED TO LOCAL GRID.
LOCATED TO NG BY BEST FIT TO DETAIL.
EXTRACTED FROM OS DIGITAL DATA.

© This drawing, including the design and technical information contained on it, is the property of Ascerta. The drawing may only be used for the specific purpose for which it has been intended and may not be reproduced or copied without prior permission.

Ascerta

Landscape | Trees | Ecology


t: 0845 463 4404
e: Info@landscapetreeseecology.com
www.landscapetreeseecology.com

CLIENT:
Eccleston Homes

PROJECT:
Former Mondi Site

DRAWING TITLE:
Bat emergence survey

SCALE: NTS@A3	DRAWN BY: LK	DRAWING No: P.1202.19.15
DATE: 07/09/2020	CHKD BY: TA	REV: -

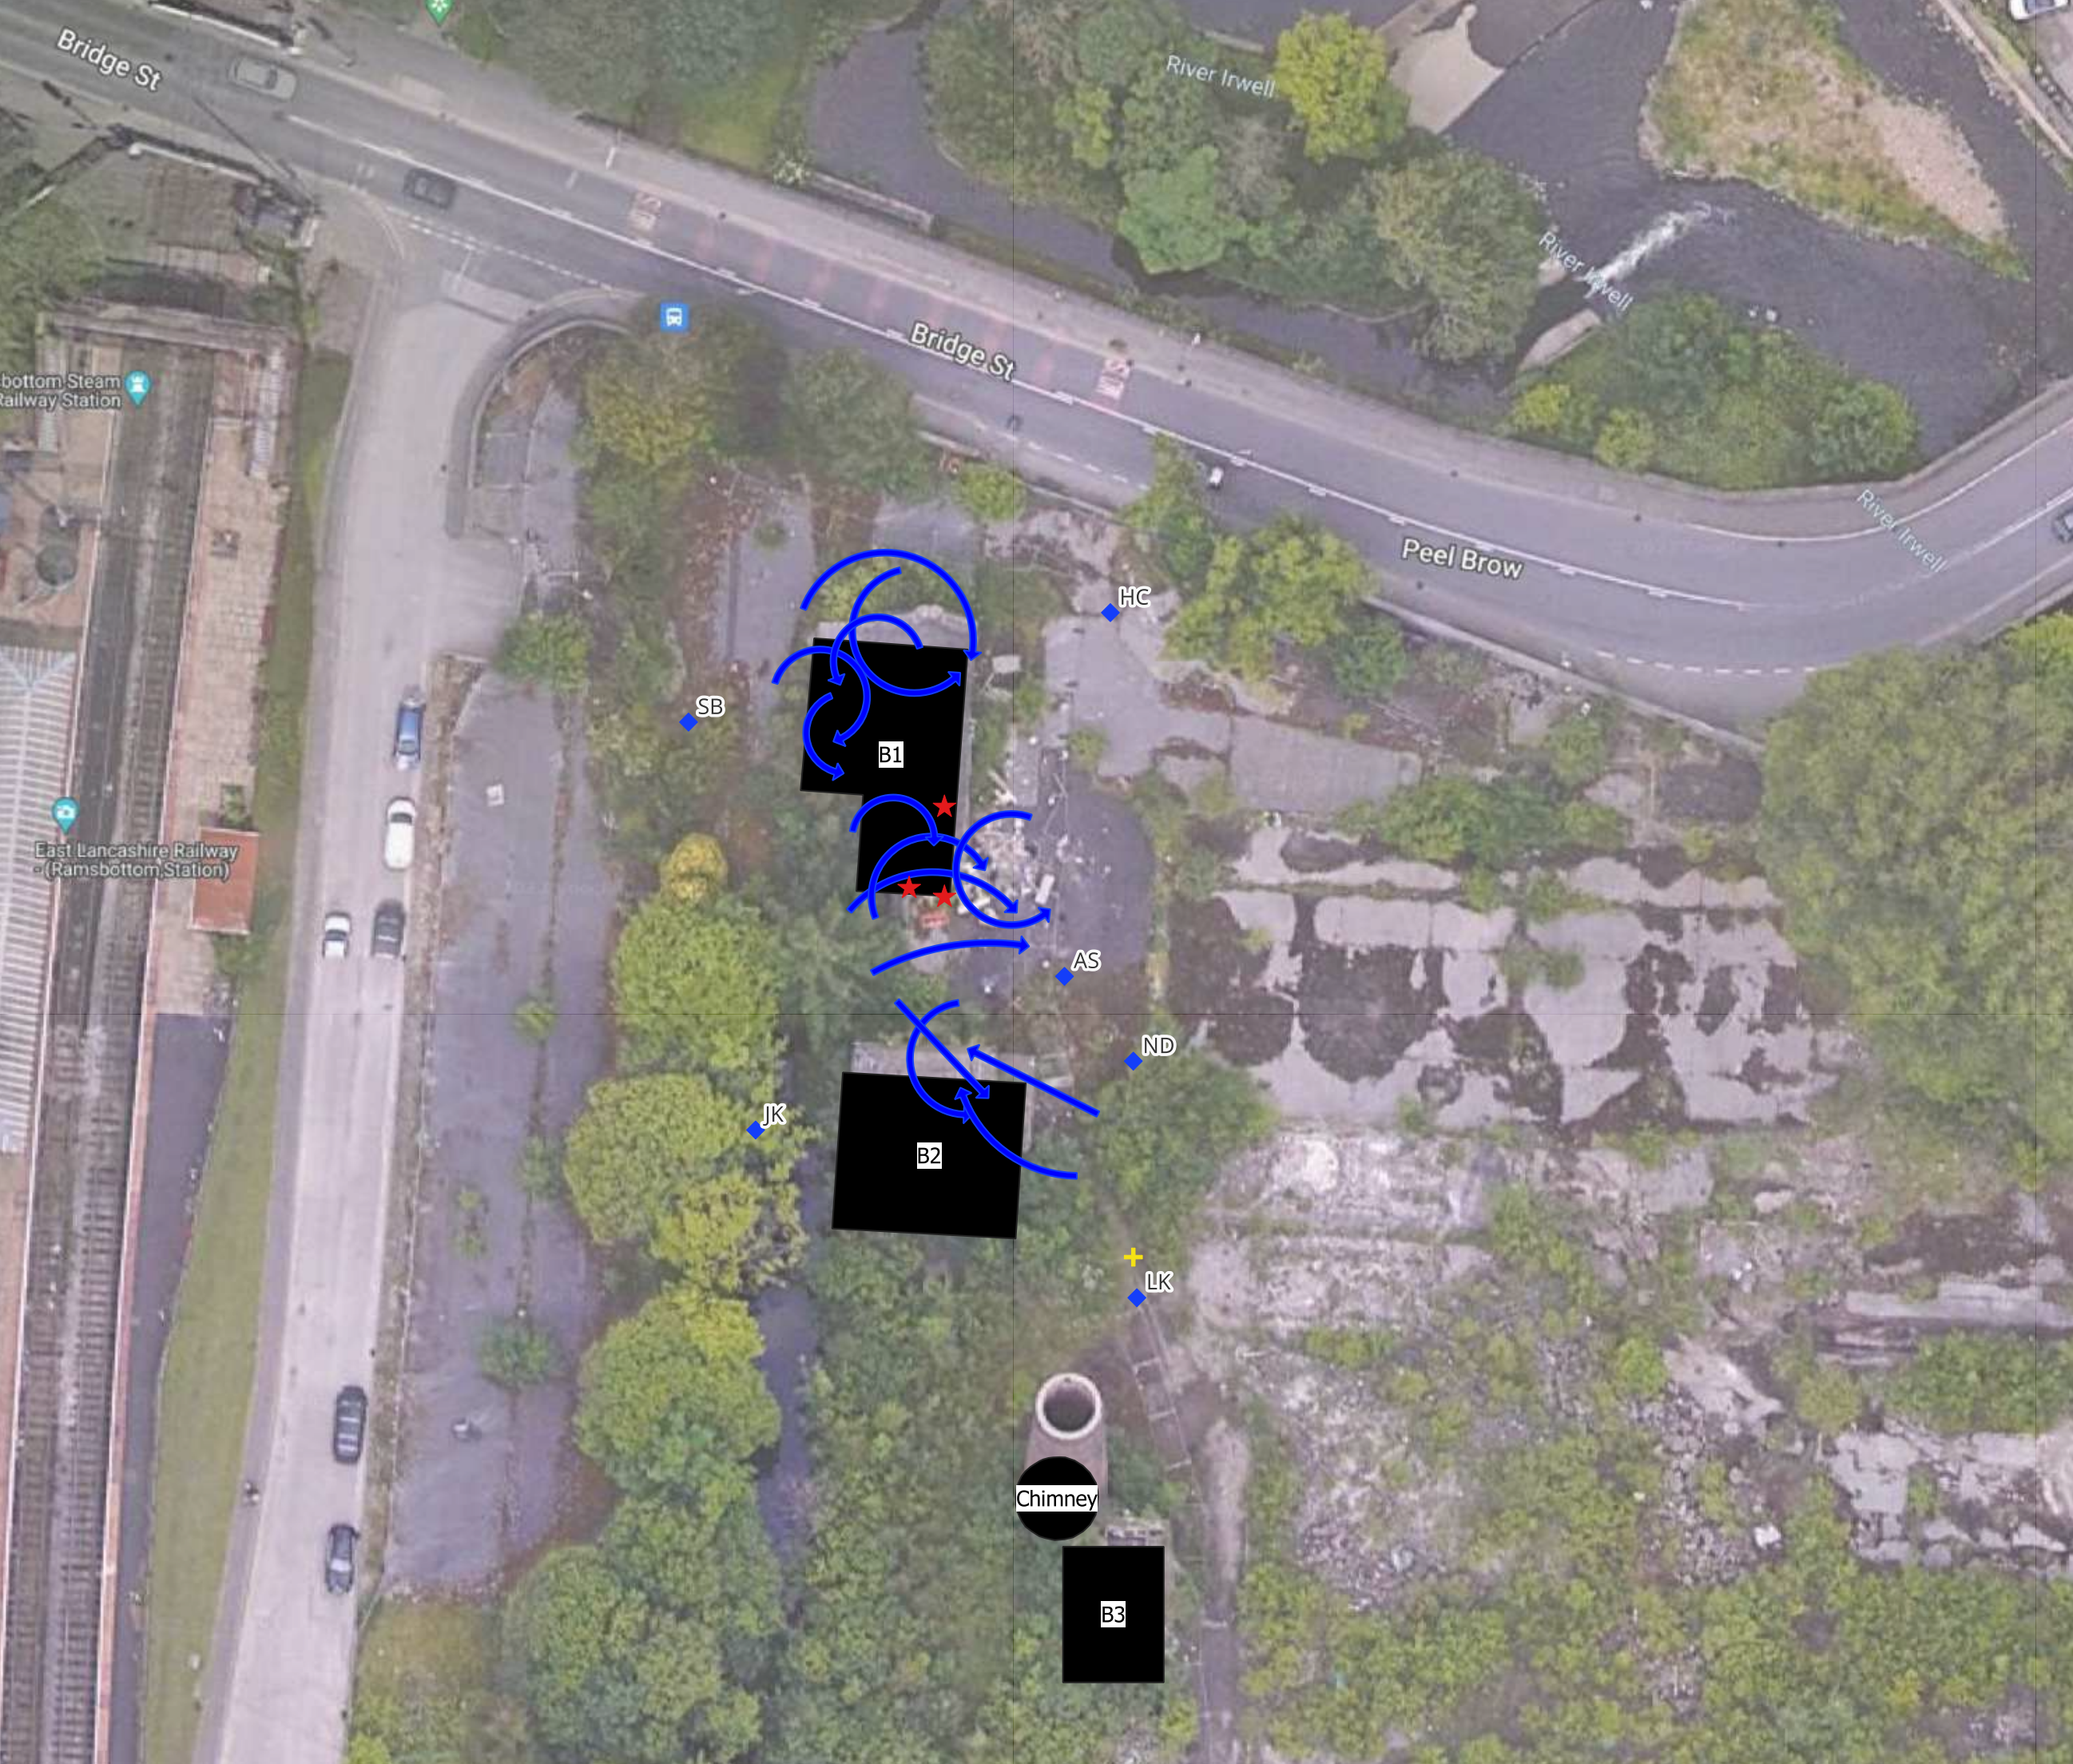

- KEY
- Buildings
 - Surveyor locations 25.09.23
 - Camera location 25.09.23
 - Bat emergence point 25.09.23
 - Bat flight lines 25.09.23

DO NOT SCALE.
ALL COORDINATES RELATED TO LOCAL GRID.
LOCATED TO NG BY BEST FIT TO DETAIL.
EXTRACTED FROM OS DIGITAL DATA.

© This drawing, including the design and technical information contained on it, is the property of Ascerta. The drawing may only be used for the specific purpose for which it has been intended and may not be reproduced or copied without prior permission.

Ascerta

Landscape | Trees | Ecology

t: 0845 463 4404
e: Info@landscapetreeseecology.com
www.landscapetreeseecology.com

CLIENT:

Eccleston Homes

PROJECT:

Former Mondi Site

DRAWING TITLE:

Bat emergence survey

SCALE:
NTS@A3


DRAWN BY:
LK

DRAWING No:
P.1202.19.20

DATE:
03/10/2025

CHKD BY:
LA

REV:
-

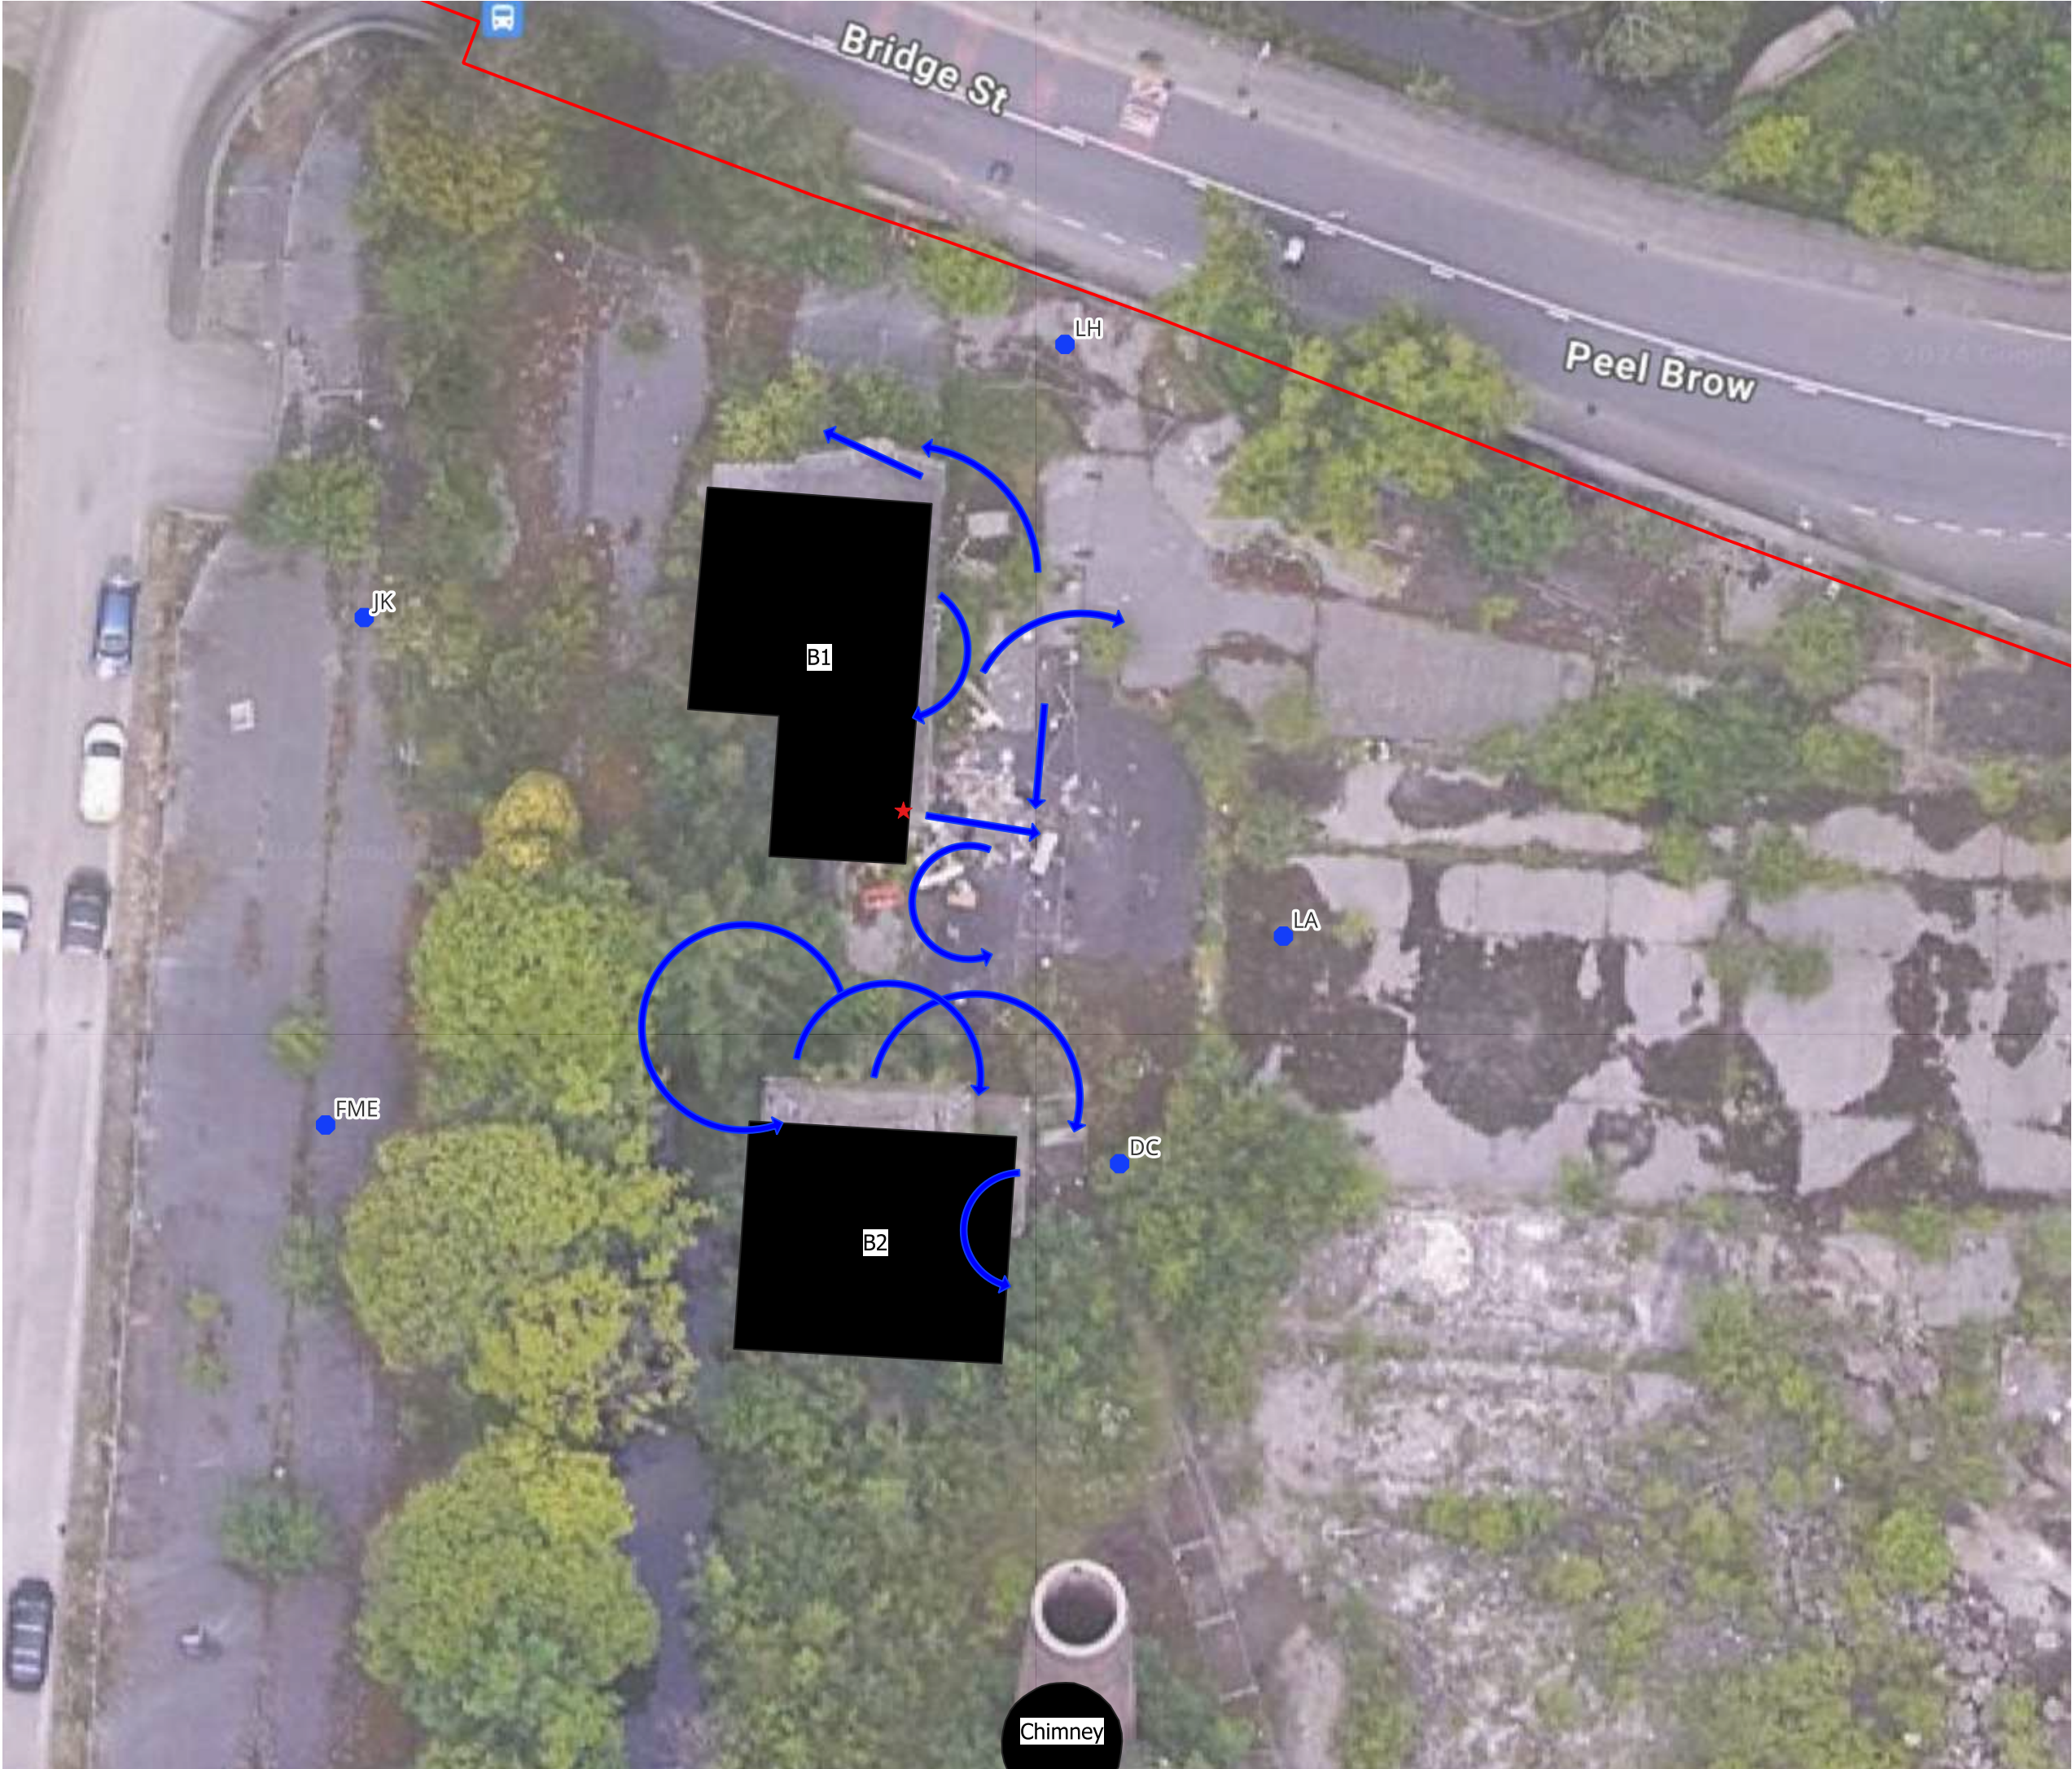

- Key
- Buildings
 - Bat flight lines 01.05.24
 - Emergence point 01.05.24
 - Surveyor locations 01.05.24

DO NOT SCALE.
ALL COORDINATES RELATED TO LOCAL GRID.
LOCATED TO NG BY BEST FIT TO DETAIL.
EXTRACTED FROM OS DIGITAL DATA.

© This drawing, including the design and technical information contained on it, is the property of Ascerta. The drawing may only be used for the specific purpose for which it has been intended and may not be reproduced or copied without prior permission.



ASCERTA
LANDSCAPE | TREES | ECOLOGY


t: 0845 463 4404
e: Info@landscapetreeseecology.com
www.landscapetreeseecology.com

CLIENT:
Eccleston Homes

PROJECT:
Former Mondi

DRAWING TITLE:
Bat emergence survey 01.05.24

SCALE:	DRAWN BY:	DRAWING No:
NTS@A3	LK	P.1202.19.21
DATE:	CHKD BY:	REV:
02/05/2024	AR	-

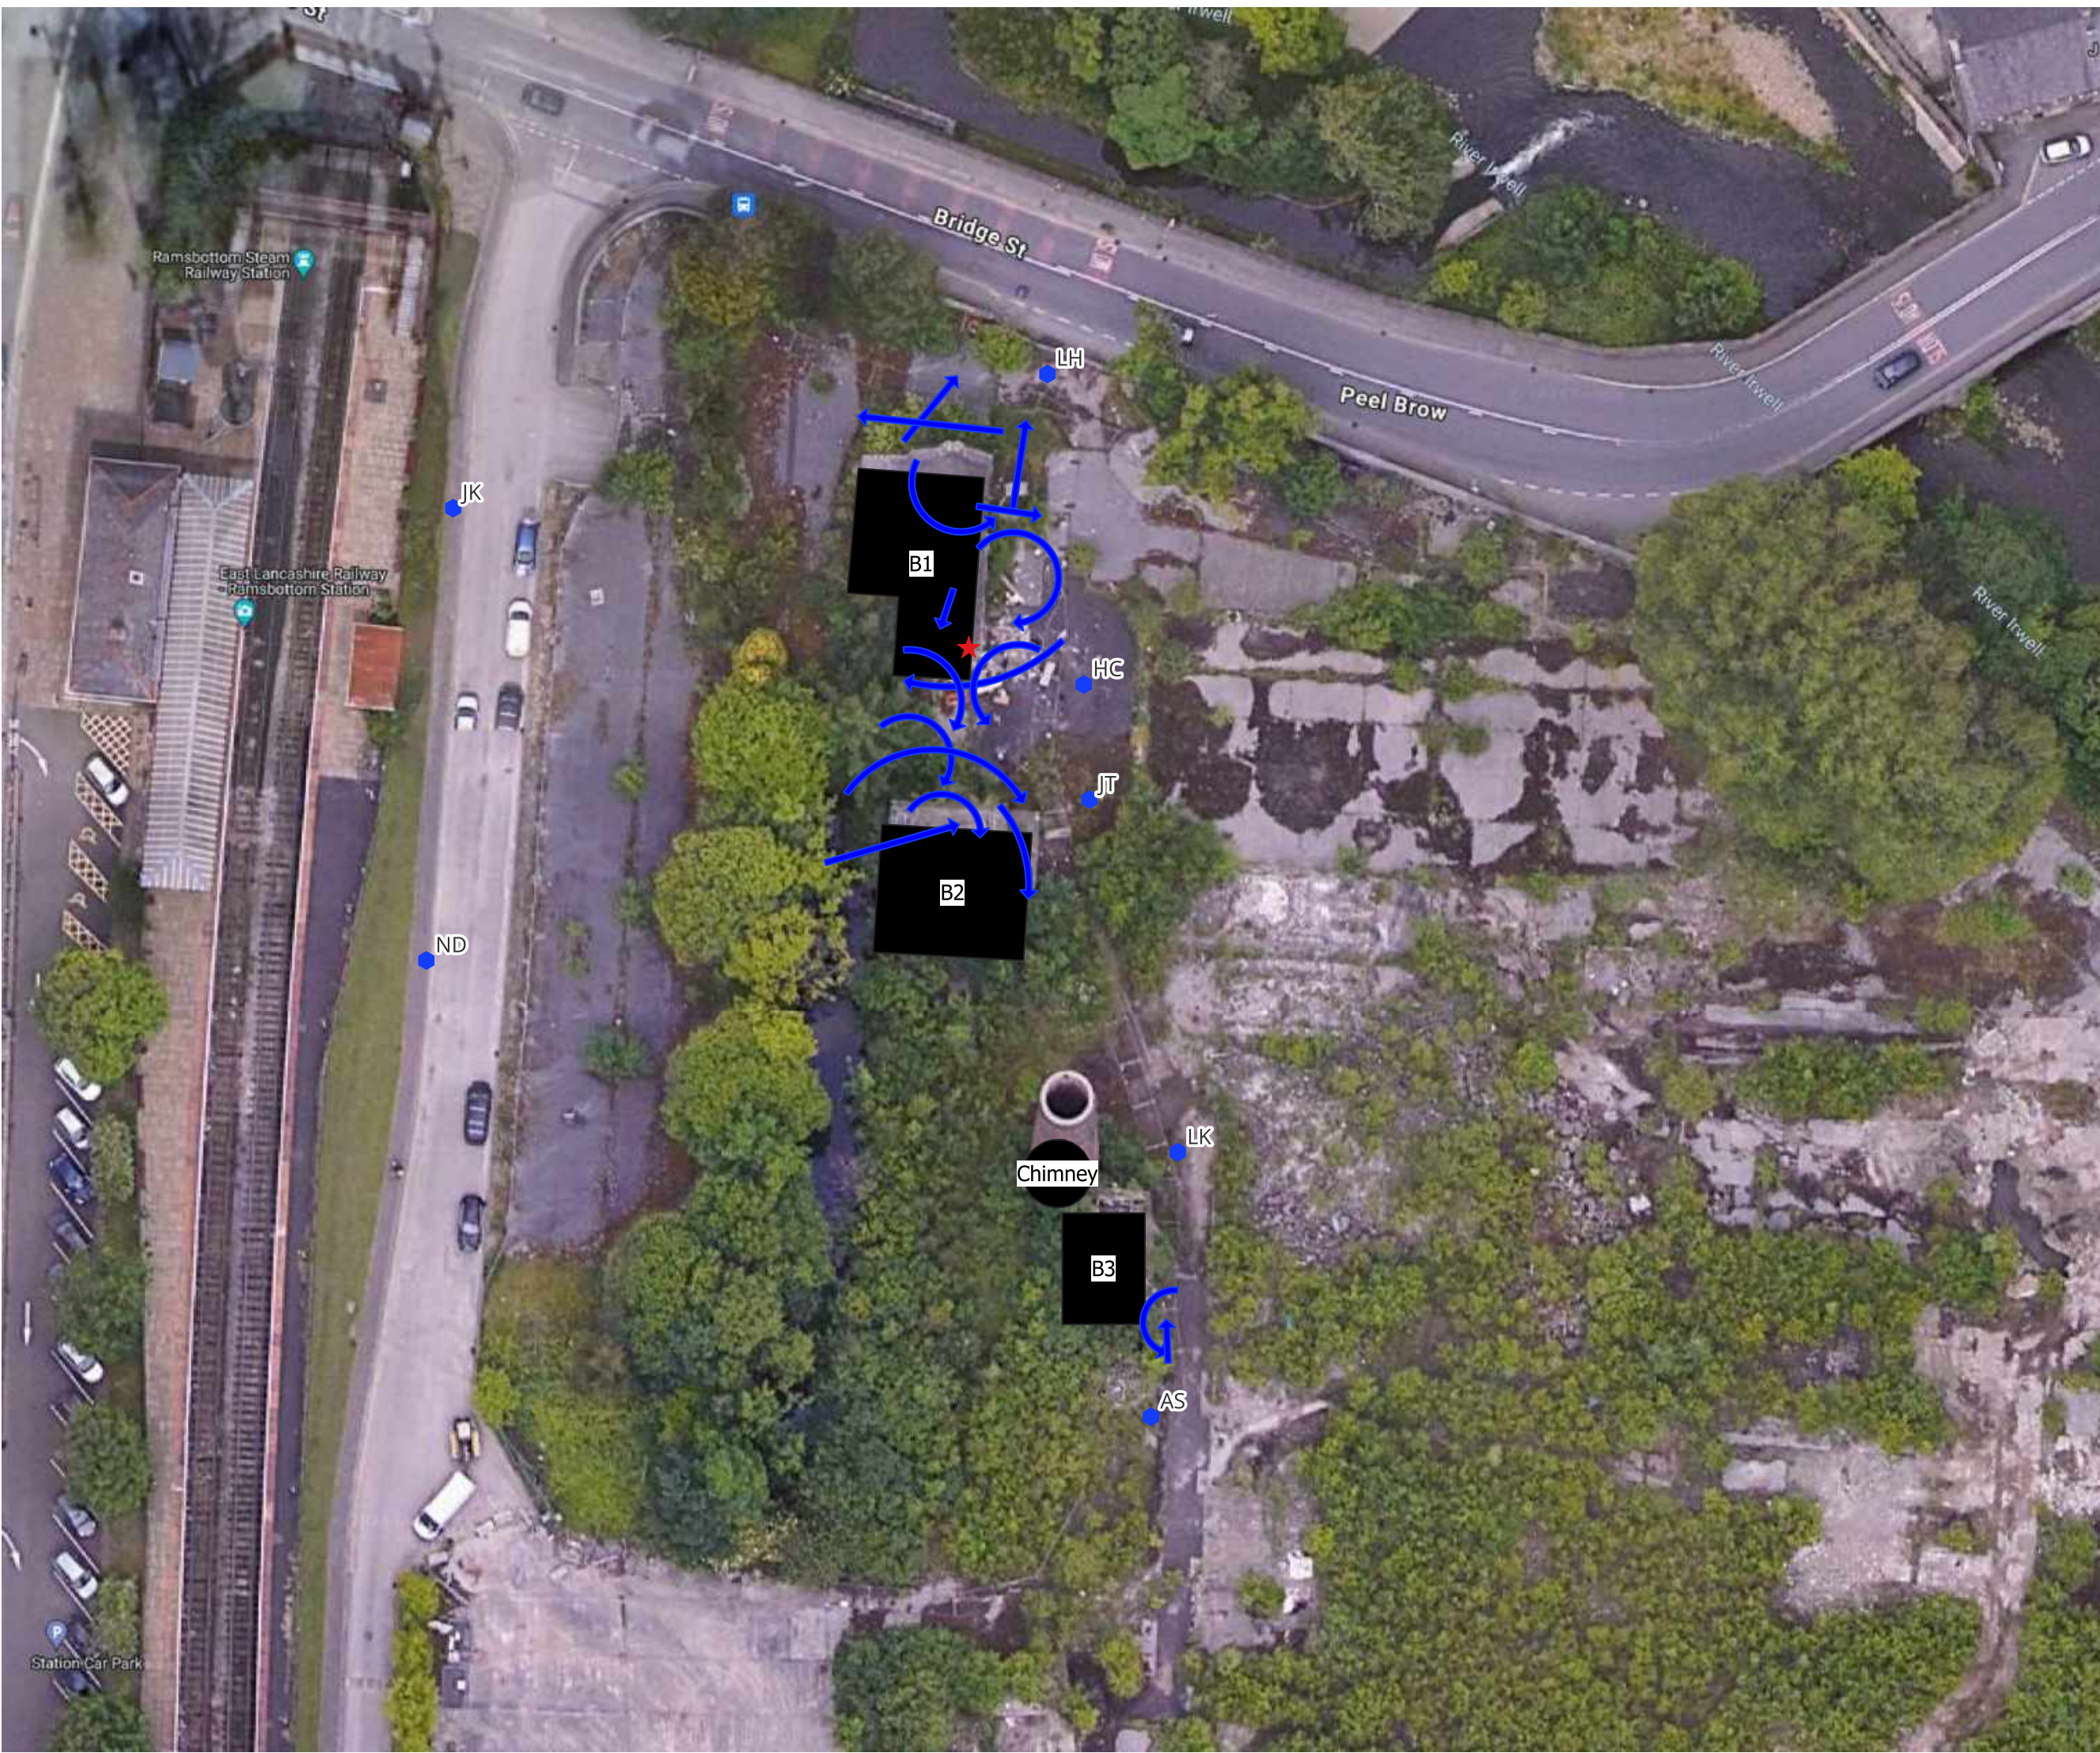

KEY

- buildings
- Emergence point 04.06.24
- Surveyor position 04.06.24
- Bat flight lines 04.06.24

DO NOT SCALE.
ALL COORDINATES RELATED TO LOCAL GRID.
LOCATED TO NG BY BEST FIT TO DETAIL.
EXTRACTED FROM OS DIGITAL DATA.

© This drawing, including the design and technical information contained on it, is the property of Ascerta. The drawing may only be used for the specific purpose for which it has been intended and may not be reproduced or copied without prior permission.

ASCERTA
LANDSCAPE | TREES | ECOLOGY

t: 0845 463 4404
e: Info@landscapetreeseecology.com
www.landscapetreeseecology.com

CLIENT:
Eccleston Homes

PROJECT:
Former Mondri

DRAWING TITLE:
Bat emergence survey
04.06.24

SCALE: NTS@A3	DRAWN BY: LK	DRAWING No: P.1202.19.21
DATE: 05/06/2024	CHKD BY: AR	REV: -

Appendix 2

Relevant Legislation

European Legislation

The following Directives have been adopted by the European Union and provide protection for fauna and flora species of European importance and the habitats which support them:

- Directive 2009/147/EC on the Conservation of Wild Birds (Birds Directive);
- Directive 92/43/EEC of 21 May 1992 on the conservation of natural habitats and of wild fauna and flora (Habitats Directive).

UK Legislation

The Habitats Directive has been transposed into national legislation through the Conservation of Habitats and Species (Amendment) (EU Exit) Regulations 2019 (The Habitats Regulations). This provides for the designation and protection of 'European Sites' (SPAs, SACs and Ramsar Sites, including proposed or potential European Sites) and the protection of 'European Protected Species'.

The key UK legislation relating to nature conservation is the Wildlife and Countryside Act 1981 (as amended) (W&C Act). This Act is supplemented, *inter alia*, by provision in the Countryside and Rights of Way (CROW) Act 2000, and the Natural Environment and Rural Communities Act 2006 (NERC Act). Additional species and habitat specific UK legislation includes the Protection of Badgers Act 1992 and the Hedgerow Regulations 1997.

The UK legislation is due to be updated, with the publication of The Environment (Principles and Governance) Bill, which is due to be passed through parliament in the 2020. The draft Environment Bill sets out how the UK will maintain environmental standards following leaving of the EU. The Bill builds on the vision of the 25 Year Environment Plan, with the ambition from the government to leave the environment in a better state than it was when inherited.

The Defra Biodiversity Metric is being implemented to work alongside the Environment Bill. This tool calculates potential biodiversity impacts as a result of development and identifies mitigation and compensation requirements to ensure no net loss of biodiversity. In addition, it identifies measures that can be implemented in order to meet Biodiversity gain as a result of development. Defra released a beta version of the biodiversity metric in July 2019. This metric is likely to be the default metric used by councils once the Environment Bill comes into force.

The National Planning Policy Framework (NPPF) 2019 has been published to provide further planning guidance. Wildlife, biodiversity and ecological networks are referred to in Section 15 '*Conserving and enhancing the natural environment*'. The NPPF states that the planning system should contribute to and enhance the natural and local environment by: recognising the wider benefits of ecosystem services, minimising impacts on biodiversity and providing net gains for biodiversity, including by establishing coherent ecological networks that are more resilient to current and future pressures. Further guidance is provided within Government Circular 06/05: *Biodiversity and Geological Conservation - Statutory Obligations and Their Impact Within the Planning System*.

Species and Habitats of Principal Importance

Species and Habitats of Principal Importance are listed under section 41 of the NERC Act and are a material consideration in planning decisions. Planners require relevant, up to date information from ecological surveys in order to assess the effects of a proposed development on biodiversity as Councils have a statutory obligation under section 40 of the NERC Act to consider biodiversity conservation in the determination of planning applications.

Background information about the lists of priority habitats and species (Species and Habitats of Principal Importance) can be found within the UK Biodiversity Action Plan (UK BAP). Although this has been

succeeded by the 'UK Post-2010 Biodiversity Framework', many of UK BAP tools are still relevant. BAPs identify habitats and species of nature conservation priority on a UK (UK BAP) and Local (LBAP) scale. Most BAP priority habitats and species have Habitat Action Plans (HAP) and Species Action Plans (SAP) and there are also "grouped action plans" for groups of related species with similar conservation requirements. The LBAP relating to this Site is the Greater Manchester Biodiversity Action Plan.

Bats

In England, all bats and their roosts are protected under the Conservation of Habitats and Species Regulations 2017 and the Wildlife & Countryside Act 1981 (as amended). Several species of bat are also highlighted as Priority Species under the UK Biodiversity Action Plan and within the Local BAP.

Under the current legislation as summarised on pages 8 and 9 of the Bat Surveys for Professional Ecologists Good Practice Guidelines – 3rd Edition (2016) it is a criminal offence to:

“To kill, capture, injure or take a wild bat;

- *To damage or destroy a place used by a bat for breeding or resting. All offences of this nature are identified within the Habitats Regulations. This offence is unique in that it can be committed accidentally. No element of intentional, reckless or deliberate action needs to be evidenced;*
- *To disturb bats anywhere (roosts, flight lines or foraging areas) if levels of disturbance can be shown to impair their ability to survive, to breed or reproduce, to rear or nurture their young, to hibernate or migrate or to affect significantly local distribution or abundance;*
- *To intentionally or recklessly disturb a bat, whilst it is occupying a place of shelter or protection;*
- *To intentionally or recklessly obstruct access to any place used by a bat for shelter or protection; and*
- *To be in possession or control of a bat alive or dead (or any part of a bat or anything derived from a bat, although bat droppings are generally considered to be acceptable), or to transport a bat, to sell or exchange a bat or to offer to sell or exchange a bat taken from the wild.”*

Local Policy

The site lies within Bury Council and is covered by the Bury Council Unitary Development Plan (UDP) (adopted August 1997). Policy EN6 deals with Conservation and the Natural Environment and is the policy of relevance here. This policy has been taken into account when preparing this report.

Appendix 3

Lead Surveyor Bat Survey Form

Site name/number: 1202.19
Former mandi site, Ramsbottom
Building/tree reference: B3

Surveyor names: Tosha Allen,
Liz Kenyon, Rob Armitage &
Gillian Power

Check list:

All lead surveyor details filled in
North arrow marked on map
Drawing/map named & dated
Surveyor positions marked on drawing

Date: 04/05/2020

Dawn: Dusk: 20:46

Sunset/sunrise time: 20:46

Survey start time: 20:31

Survey end time: 22:16

Weather: Dry, Clear.

Start: End:

Wind: F3. F3.


Temperature: 11°C. 8°C.

Precipitation: 0. 0

Cloud cover: 0/8. 0/8

Notes/ site information (limitations, access
issues, lighting etc.)

Sketch plan view:

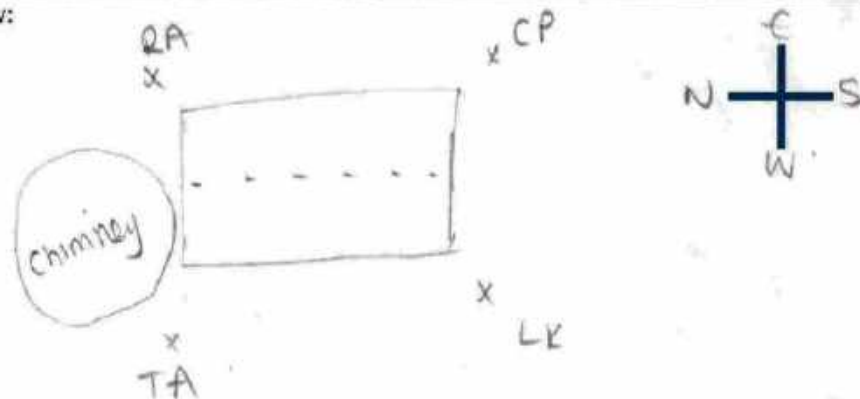

Bat Survey Form (Non-Lead Surveyor)

Ascerta

Site name/number: 1202.19
Former mandi, Ramsbottom
B3

Surveyor name: Tosha Allen
Survey leader? Yes/No

Date: 04/05/20
Detector type:
Peersonic A3

Surrounding habitat:
Scrub
Stream to west of VP

Surveyors checklist:

- ☒ Completed all information at top of form
- ☒ Drawn viewpoint/marked any emergence
- ☒ Added north arrow to compass
- ☒ Photo of viewpoint taken at start of survey
- ☒ Recorded observations and completed summary

Summary:


Emergence/Re-entry (Circle): Yes No
(if yes state number and species)

Overall activity levels:

- ☐ Very low
- ☒ Low
- ☐ Medium
- ☐ High
- ☐ Constant

Social calling (Circle): Yes No

Sketch of view (mark on any emergence points and significant flight lines/areas of activity):

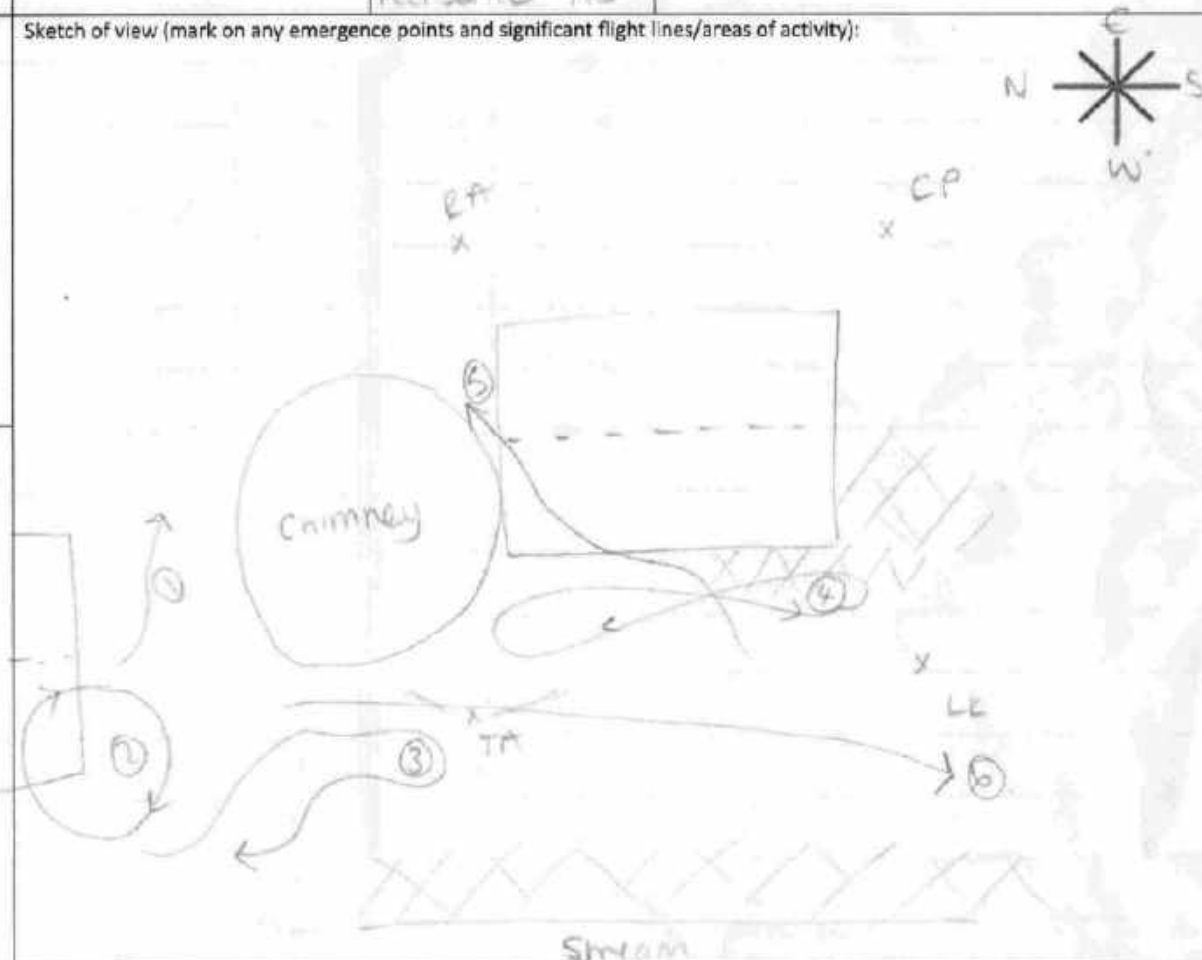

Analysis 12/05/20 TA

	Time	Species	Activity observed (clearly identify any emergence/re-entry)	Total No. of Bats		Time	Species	Activity observed (clearly identify any emergence/re-entry)	Total No. of Bats
①	21:00	CP	Pass	1					
②	21:03	CP	foraging	1					
③	21:06	CP	foraging	1					
④	21:10	CP	foraging	1					
⑤	21:16	CP	Foraging continuous	1					
⑥	21:19	CP	Foraging	1					
⑦	21:20	CP	foraging	1					
⑧	21:24	CP	foraging	1					
	21:28	CP	distant pass HNS	1					
	21:34	CP	Pass HNS	1					
⑨	21:41	CP	Pass	1					
	22:07	CP	distant pass HNS	1					
	22:11	CP	distant pass	1					
	22:13	CP	Pass HNS	1					


Notes/constraints:

For example – any restrictions to view, any problems with your equipment, any interaction with the public or landowner, any H&S issues.

CP – Common Pipistrelle	NOC - Noctule	HNS – Heard not seen	Foraging	Emergence
SP – Soprano Pipistrelle	MYSP - Myotis	Commuting	Social Calling	Re-Entry
Unid Pip – Unidentified Pip	BLE – Brown long eared	Pass	Constant Activity	Dawn Swarming

Bat Survey Form (Non-Lead Surveyor)

Ascerta

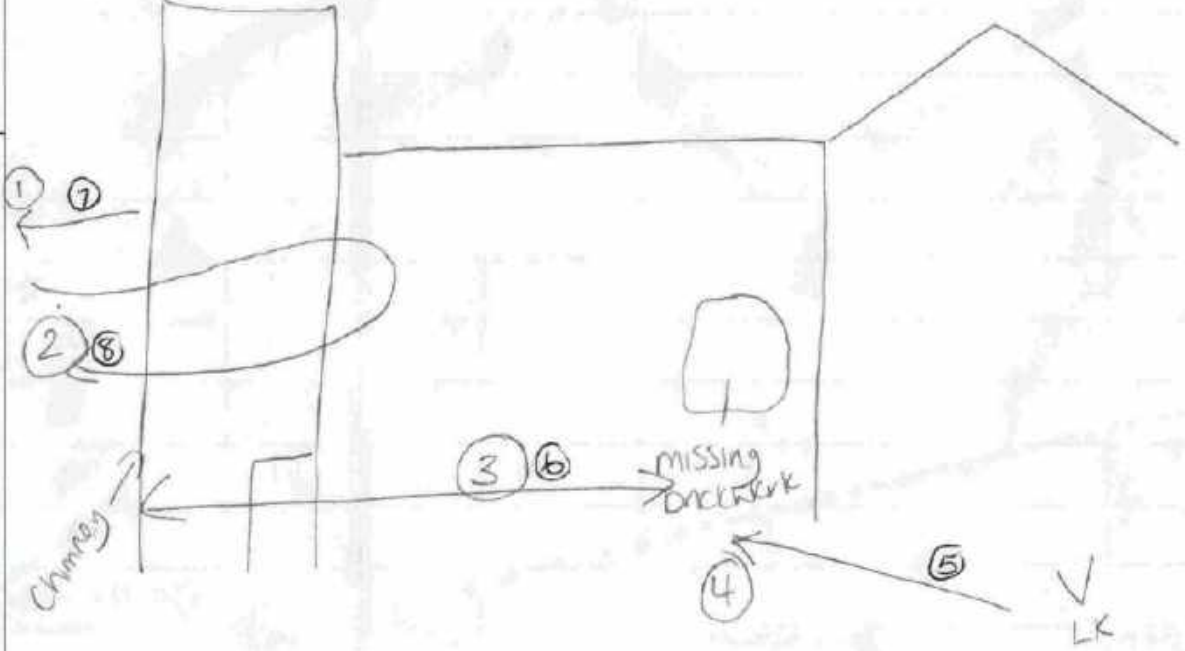Site name/number: 1202.19 Former Mondli Site, Ramsbottom	Surveyor name: Liz Kenya Survey leader? Yes/No (No)	Date: 4/5/20 Detector type: A7	Surrounding habitat: Self Seeded Scrub nonstanding
Surveyors checklist: ☒ Completed all information at top of form ☒ Drawn viewpoint/marked any emergence ☒ Added north arrow to compass ☒ Photo of viewpoint taken at start of survey ☒ Recorded observations and completed summary	Sketch of view (mark on any emergence points and significant flight lines/areas of activity):  		
Summary: Emergence/Re-entry (Circle): Yes (No) (No) (If yes state number and species) Overall activity levels: ☐ Very low ☒ Low ☐ Medium ☐ High ☐ Constant Social calling (Circle): Yes (No) (No)			

Sound analysis TA 12105120

Time	Species	Activity observed (clearly identify any emergence/re-entry)	Total No. of Bats	Time	Species	Activity observed (clearly identify any emergence/re-entry)	Total No. of Bats
21:02	CPiP	Pass - seen not heard ①	1				
21:10	CPiP	Foraging ② ⑧	1				
21:16	CPiP	Foraging ③ ⑥	1				
21:18	CPiP	Foraging ③ ⑥	1				
21:24	CPiP	Commuting ④ ⑤	1				
21:34	CPiP	Commuting HNS	1				
21:41	CPiP	Commuting HNS	1				
22:07	CPiP	Commuting HNS	1				
22:11	CPiP	Commuting HNS	1				
22:13	CPiP	Commuting HNS	1				
21:07	CP	Detector recording	1				
21:19	CP	"	1				
21:20	CP	"	1				

Notes/constraints:

For example – any restrictions to view, any problems with your equipment, any interaction with the public or landowner, any H&S issues. None

CP – Common Pipistrelle	NOC - Noctule	HNS – Heard not seen	Foraging	Emergence
SP – Soprano Pipistrelle	MYSP - Myotis	Commuting	Social Calling	Re-Entry
Unid Pip – Unidentified Pip	BLE – Brown long eared	Pass	Constant Activity	Dawn Swarming

Bat Survey Form (Non-Lead Surveyor)

Ascerta

Site name/number: 1202.191

Former Mondri site, Ramsgate

Surveyor name:

Rob Amey
Survey leader? Yes/No

Date:

4th May 2020

Detector type:

Deconic Ab

Surrounding habitat:

Sandp.

Surveyors checklist:

- ☒ Completed all information at top of form
- ☒ Drawn viewpoint/marked any emergence
- ☒ Added north arrow to compass
- ☒ Photo of viewpoint taken at start of survey
- ☒ Recorded observations and completed summary

Summary:



Emergence/Re-entry (Circle): Yes No
(If yes state number and species)

Overall activity levels:

- ☐ Very low
- ☒ Low
- ☐ Medium
- ☐ High
- ☐ Constant

Social calling (Circle): Yes No

Sketch of view (mark on any emergence points and significant flight lines/areas of activity):

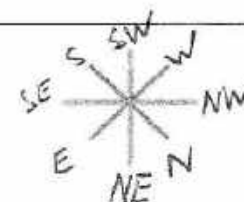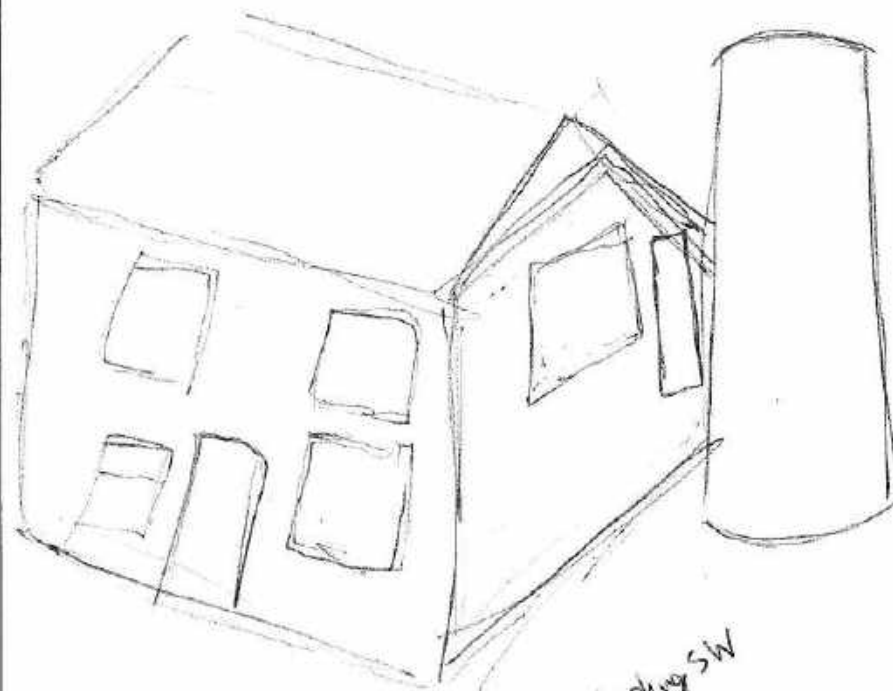

I'm looking SW at the building

For example – any restrictions to view, any problems with your equipment, any interaction with the public or landowner, any H&S issues.

CP – Common Pipistrelle	NOC - Noctule	HNS – Heard not seen	Foraging	Emergence
SP – Soprano Pipistrelle	MYSP - Myotis	Communting	Social Calling	Re-Entry
Unid Pip – Unidentified Pip	BLE – Brown long eared	Pass	Constant Activity	Dawn Swarming

Bat Survey Form (Non-Lead Surveyor)

Ascerta

Site name/number: 124.19 Lower Madi Site	Surveyor name: Alison Power Survey leader? Yes/No	Date: 09/05/20 Detector type: AS	Surrounding habitat: Scrub
Surveyors checklist: ☒ Completed all information at top of form ☒ Drawn viewpoint/marked any emergence ☒ Added north arrow to compass ☒ Photo of viewpoint taken at start of survey ☒ Recorded observations and completed summary	Sketch of view (mark on any emergence points and significant flight lines/areas of activity): 		
Summary: Emergence/Re-entry (Circle): Yes No (If yes state number and species) Overall activity levels: ☒ Very low ☐ Low ☐ Medium ☐ High ☐ Constant Social calling (Circle): Yes No			

2025

[illegible]

Notes/constraints:

For example – any restrictions to view, any problems with your equipment, any interaction with the public or landowner, any H&S issues.


CP – Common Pipistrelle	NOC - Noctule	HNS – Heard not seen	Foraging	Emergence
SP – Soprano Pipistrelle	MYSP -Myotis	Commuting	Social Calling	Re-Entry
Unid Pip – Unidentified Pip	BLE – Brown long eared	Pass	Constant Activity	Dawn Swarming

Lead Surveyor Bat Survey Form

Site name/number: 1202, 19 Former mandi site, Ramsbottom Building/tree reference: 33 Surveyor names: Tasha, Alison Liz, James, Sam / mdamu Liz & Atkinson Check list: All lead surveyor details filled in ✓ North arrow marked on map ✓ Drawing/map named & dated ✓ Surveyor positions marked on drawing ✓	Date: 27/5/20 Dawn: ✓ Dusk: Sunset/sunrise time: 04:52 Survey start time: 03:22 Survey end time: 04:52	Weather: mild, 16.80C Start: End: Wind: F1 F2 Temperature: 7°C °C Precipitation: Dry Dry Cloud cover: 1/8 0/10
Notes/ site information (limitations, access issues, lighting etc.)	Sketch plan view: 	

Bat Survey Form (Non-Lead Surveyor)

Ascerta

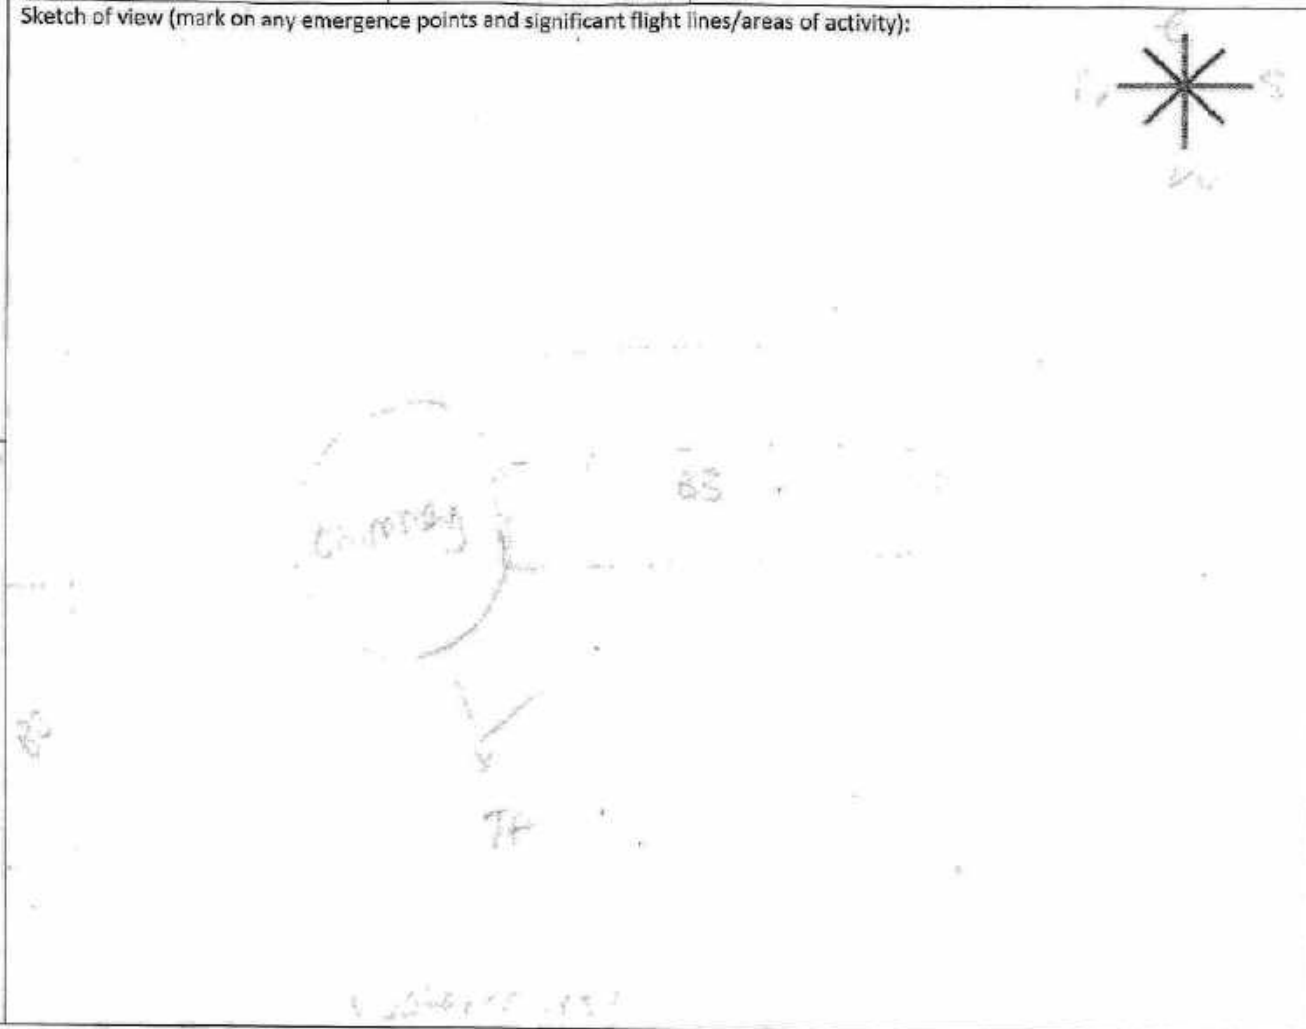Site name/number: 1202.19 Former mondi site, Ramsbottom	Surveyor name: Toshia Allen Survey leader? Yes/No	Date: 2.15.16 Detector type: AS Petasonic	Surrounding habitat: Scrub, woodland, etc.
Surveyors checklist: ☒ Completed all information at top of form ☒ Drawn viewpoint/marked any emergence ☒ Added north arrow to compass ☒ Photo of viewpoint taken at start of survey ☒ Recorded observations and completed summary	Sketch of view (mark on any emergence points and significant flight lines/areas of activity): 		
Summary: V. low activity, mostly distant calls Emergence/Re-entry (Circle): Yes (No) (If yes state number and species) Overall activity levels: ☒ Very low ☐ Low ☐ Medium ☐ High ☐ Constant Social calling (Circle): Yes (No)			

[illegible]

Notes/constraints:

For example – any restrictions to view, any problems with your equipment, any interaction with the public or landowner, any H&S issues.

wood or glass roofing in building & chimney

CP – Common Pipistrelle	NOC - Noctule	HNS – Heard not seen	Foraging	Emergence
SP – Soprano Pipistrelle	MYSP -Myotis	Commuting	Social Calling	Re-Entry
Unid Pip – Unidentified Pip	BLE – Brown long eared	Pass	Constant Activity	Dawn Swarming

Bat Survey Form (Non-Lead Surveyor)

Ascerta

Site name/number: 1202.19
Former mandi site,
Ramsbottom.

Surveyor name: LK
Survey leader? Yes/No (No)

Date: 27/5/20
Detector type: 13

Surrounding habitat:
Scrub
Tall reed
Heathland

Surveyors checklist:

- ☒ Completed all information at top of form
- ☐ Drawn viewpoint/marked any emergence
- ☒ Added north arrow to compass
- ☐ Photo of viewpoint taken at start of survey
- ☒ Recorded observations and completed summary

Summary:



Emergence/Re-entry (Circle): Yes No (No)
(If yes state number and species)

Overall activity levels:

- ☒ Very low
- ☐ Low
- ☐ Medium
- ☐ High
- ☐ Constant

Social calling (Circle): Yes No (No)

Sketch of view (mark on any emergence points and significant flight lines/areas of activity):

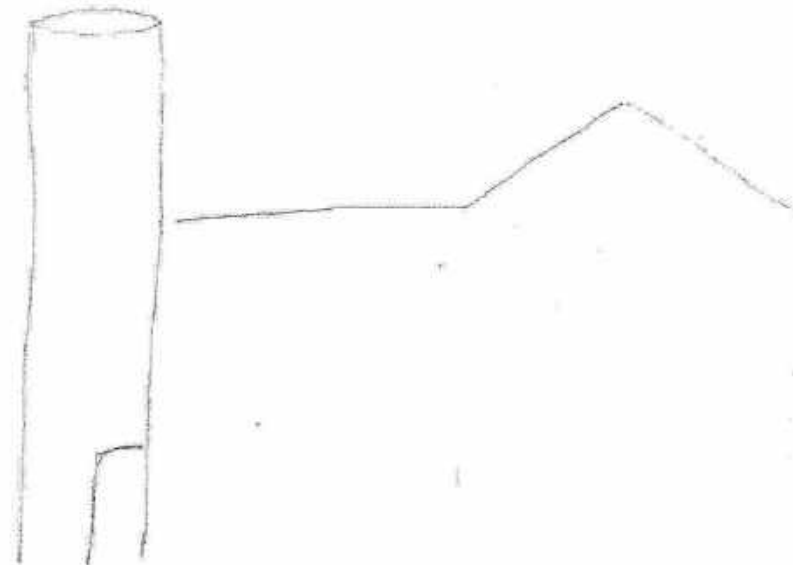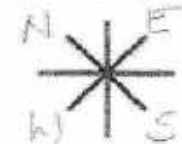

(TA)

(LK)

[illegible]

Notes/constraints:

For example – any restrictions to view, any problems with your equipment, any interaction with the public or landowner, any H&S issues.

CP – Common Pipistrelle	NOC - Noctule	HNS – Heard not seen	Foraging	Emergence
SP – Soprano Pipistrelle	MYSP -Myotis	Commuting	Social Calling	Re-Entry
Unid Pip – Unidentified Pip	BLE – Brown long eared	Pass	Constant Activity	Dawn Swarming

Bat Survey Form (Non-Lead Surveyor)

Ascerta

Site name/number: 1202.19
Former mandi site,
Ramsbottom

Surveyor name: Rich Anderson

Date: 27-05-20

Surrounding habitat: 2nd floor buildings
with dense scrub

Survey leader? Yes/No


Detector type:

Acoustic

Surveyors checklist:

- ☒ Completed all information at top of form
- ☒ Drawn viewpoint/marked any emergence
- ☒ Added north arrow to compass
- ☒ Photo of viewpoint taken at start of survey
- ☐ Recorded observations and completed summary

Sketch of view (mark on any emergence points and significant flight lines/areas of activity):

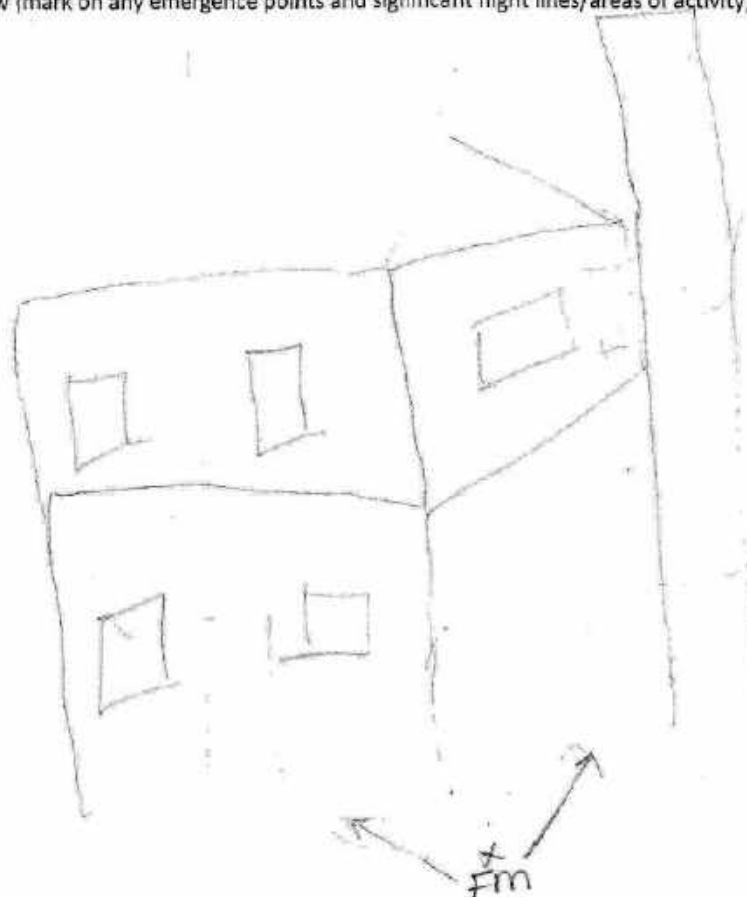

Summary:

Emergence/Re-entry (Circle): Yes No
(If yes state number and species)

Overall activity levels:

- ☐ Very low
- ☐ Low
- ☐ Medium
- ☐ High
- ☐ Constant

Social calling (Circle): Yes No

[illegible]

Notes/constraints:

For example – any restrictions to view, any problems with your equipment, any interaction with the public or landowner, any H&S issues.

CP – Common Pipistrelle	NOC - Noctule	HNS – Heard not seen	Foraging	Emergence
SP – Soprano Pipistrelle	MYSP -Myotis	Communting	Social Calling	Re-Entry
Unid Pip – Unidentified Pip	BLE – Brown long eared	Pass	Constant Activity	Dawn Swarming

Bat Survey Form (Non-Lead Surveyor)

Ascerta

Site name/number: 1202.19
Former mandi site,
Ramsbottom

Surveyor name: Lizzie

Survey leader? Yes ☒ No

Date: 27/05/20


Detector type: A1
Peersonic

Surrounding habitat: Trees/shrubs

Surveyors checklist:

- ☒ Completed all information at top of form
- ☒ Drawn viewpoint/marked any emergence
- ☒ Added north arrow to compass
- ☒ Photo of viewpoint taken at start of survey
- ☒ Recorded observations and completed summary

Sketch of view (mark on any emergence points and significant flight lines/areas of activity):

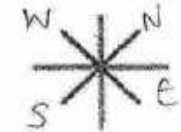


Summary:

Emergence/Re-entry (Circle): Yes ☒ No
(If yes state number and species)

Overall activity levels:

- ☒ Very low
- ☐ Low
- ☐ Medium
- ☐ High
- ☐ Constant

Social calling (Circle): Yes ☒ No

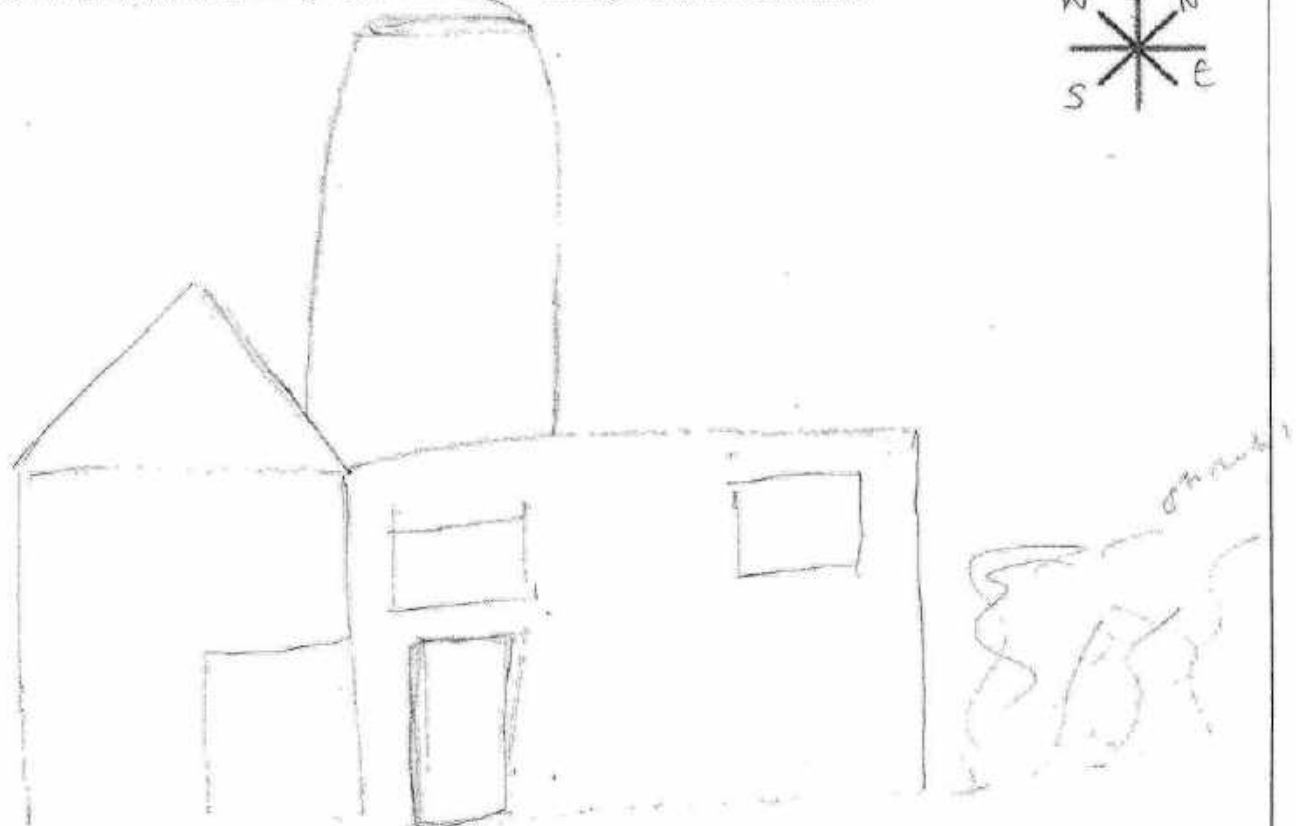

viewpoint/
direction

path

shrub

[illegible]

Notes/constraints:

For example – any restrictions to view, any problems with your equipment, any interaction with the public or landowner, any H&S issues.

Detector was found behind

CP – Common Pipistrelle	NOC - Noctule	HNS – Heard not seen	Foraging	Emergence
SP – Soprano Pipistrelle	MYSP -Myotis	Commuting	Social Calling	Re-Entry
Unid Pip – Unidentified Pip	BLE – Brown long eared	Pass	Constant Activity	Dawn Swarming

Lead Surveyor Bat Survey Form

Site name/number: <i>F/mer Mordli</i> Building/tree reference: <i>B1 & B2</i> Surveyor names: <i>L2 Karyn, Joe Taylor, L234e</i> <i>Arkinson, Felix Mdomu, Joe Gwede</i> Check list: All lead surveyor details filled in ☒ North arrow marked on map ☒ Drawing/map named & dated ☒ Surveyor positions marked on drawing ☒	Date: <i>27/7/20</i> Dawn: ☐ Dusk: ☒ Sunset/sunrise time: <i>21.14</i> Survey start time: <i>20.56</i> Survey end time: <i>22.44</i>	Weather: <table style="width: 100%; border: none;"> <tr> <td></td> <td style="text-align: center;">Start:</td> <td style="text-align: center;">End:</td> </tr> <tr> <td>Wind:</td> <td style="text-align: center;"><i>F</i></td> <td style="text-align: center;"><i>FB</i></td> </tr> <tr> <td>Temperature:</td> <td style="text-align: center;"><i>3</i></td> <td style="text-align: center;"><i>12</i></td> </tr> <tr> <td>Precipitation:</td> <td style="text-align: center;"><i>None</i></td> <td style="text-align: center;"><i>None</i></td> </tr> <tr> <td>Cloud cover:</td> <td style="text-align: center;"><i>3/8</i></td> <td style="text-align: center;"><i>3/8</i></td> </tr> </table>		Start:	End:	Wind:	<i>F</i>	<i>FB</i>	Temperature:	<i>3</i>	<i>12</i>	Precipitation:	<i>None</i>	<i>None</i>	Cloud cover:	<i>3/8</i>	<i>3/8</i>
	Start:	End:															
Wind:	<i>F</i>	<i>FB</i>															
Temperature:	<i>3</i>	<i>12</i>															
Precipitation:	<i>None</i>	<i>None</i>															
Cloud cover:	<i>3/8</i>	<i>3/8</i>															
Notes/ site information (limitations, access issues, lighting etc.) <i>Two yards climbing out of B1 on arrival at site</i> <i>Kestral</i>	Sketch plan view:																

UK.

Time	Species	Activity observed (clearly identify any emergence/re-entry)	Total No. of Bats	Time	Species	Activity observed (clearly identify any emergence/re-entry)	Total No. of Bats
21:37	CPiP	Foraging HNS	1				
21:38	CPiP	Distal forage HNS	1				
21:43	CPiP	Foraging HNS CA until 22:10	1				
22:13	CPiP	Foraging HNS CA until 22:17	1				
22:23	CPiP	Forage HNS	1				
22:25	CPiP	Commuting HNS	1				
22:30	CPiP	Pass HNS	1				
22:33	CPiP	Commuting HNS	1				
22:40	CPiP	Commuting HNS	1				
22:41	CPiP	Commuting HNS	1				

Notes/constraints:

For example – any restrictions to view, any problems with your equipment, any interaction with the public or landowner, any H&S issues.

CP – Common Pipistrelle	NOC – Noctule	HNS – Heard not seen	Foraging	Emergence
SP – Soprano Pipistrelle	MYSP – Myotis	Commuting	Social Calling	Re-Entry
Unid Pip – Unidentified Pip	BLE – Brown long eared	Pass	Constant Activity	Dawn Swarming

Bat Survey Form (Non-Lead Surveyor)

Ascerta

Site name/number:

Rammsbottom

Surveyor name:

Joe Groode

Survey leader? Yes/No

Date: 27/7/20

Detector type:

PEEKSONIC A7

Surrounding habitat:

Derelict industrial - Tall scrub and crumbled concrete/debris

Surveyors checklist:

- ☒ Completed all information at top of form
- ☒ Drawn viewpoint/marked any emergence
- ☒ Added north arrow to compass
- ☒ Photo of viewpoint taken at start of survey
- ☐ Recorded observations and completed summary

Summary:


Emergence/Re-entry (Circle): Yes No
(If yes state number and species)

Overall activity levels:

- ☐ Very low
- ☐ Low
- ☐ Medium
- ☐ High
- ☐ Constant

Social calling (Circle): Yes No

Sketch of view (mark on any emergence points and significant flight lines/areas of activity):

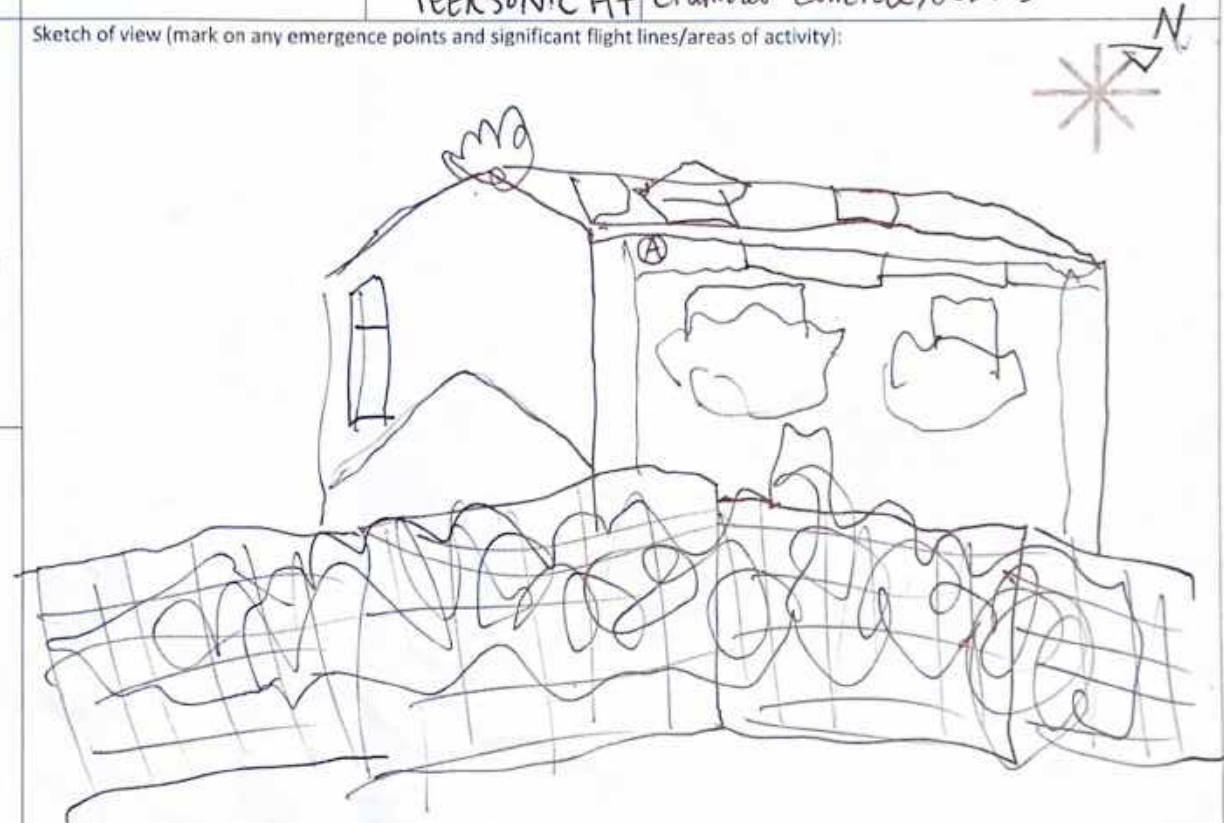

JG.

Time	Species	Activity observed (clearly identify any emergence/re-entry)	Total No. of Bats	Time	Species	Activity observed (clearly identify any emergence/re-entry)	Total No. of Bats
21.29		Pass from South	1				
21.30		Emergence (A) Roof above Hueston	1				
21.30 C.Pip		Foraging => 21.35	1				
21.36 C.Pip		Foraging => 21.42 & 21.49	1				
21.51 C.Pip		Foraging => 21.54	2				
21.54 C.Pip		Foraging => 22.03	1				
22.05 C.Pip		Foraging	1				
22.09 C.Pip		Foraging	1				
22.12 C.Pip		Foraging => 22.14	1				
22.17 C.Pip		Foraging	1				
22.33 C.Pip		HNS	1				
22.34 C.Pip		HNS	1				

Notes/constraints:

For example – any restrictions to view; any problems with your equipment, any interaction with the public or landowner, any H&S issues.

CP – Common Pipistrelle	NOC - Noctule	HNS – Heard not seen	Foraging	Emergence
SP – Soprano Pipistrelle	MYSP - Myotis	Commuting	Social Calling	Re-Entry
Unid Pip – Unidentified Pip	BLE – Brown long eared	Pass	Constant Activity	Dawn Swarming

Bat Survey Form (Non-Lead Surveyor)

Ascerta

Site name/number:

Former mendi site
Building A

Surveyor name: Joe Taylor

Date: 27/07/20

Surrounding habitat:

Sub urban.

Survey leader? ~~Yes~~ No

Detector type:

Peersonic A2

Surveyors checklist:

Completed all information at top of form



Drawn viewpoint/marked any emergence

Added north arrow to compass

Photo of viewpoint taken at start of survey

Recorded observations and completed summary

Sketch of view (mark on any emergence points and significant flight lines/areas of activity):

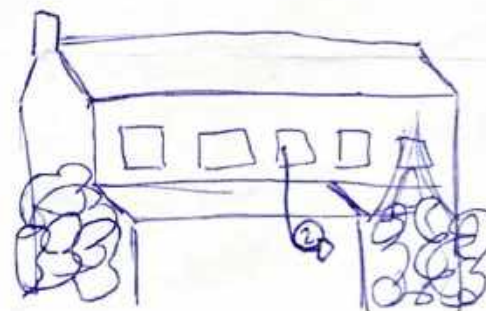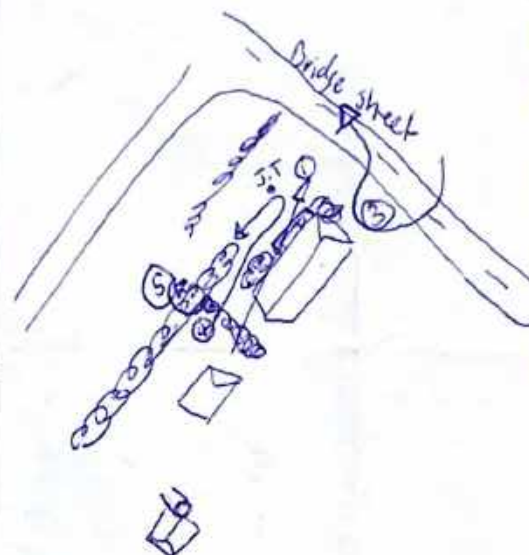

Summary:

Emergence/Re-entry (Circle): Yes No
(If yes state number and species)

Overall activity levels:

Very low

Low

Medium

High

Constant

Social calling (Circle): Yes No

JT.

[illegible]

Notes/constraints:

For example – any restrictions to view, any problems with your equipment, any interaction with the public or landowner, any H&S issues.

Bat Survey Form (Non-Lead Surveyor)

Ascerta

Site name/number:

Building B

Surveyor name: L. R. 212

Survey leader? Yes/No

Date: 27/07/20

Detector type: A4

Surrounding habitat: Hedgerow/Trees

Surveyors checklist:

- Completed all information at top of form
- Drawn viewpoint/marked any emergence
- Added north arrow to compass
- Photo of viewpoint taken at start of survey
- Recorded observations and completed summary

Summary:


Emergence/Re-entry (Circle): Yes No
(If yes state number and species)

Overall activity levels:

- Very low
- Low
- Medium
- High
- Constant

Social calling (Circle): Yes No

Sketch of view (mark on any emergence points and significant flight lines/areas of activity):

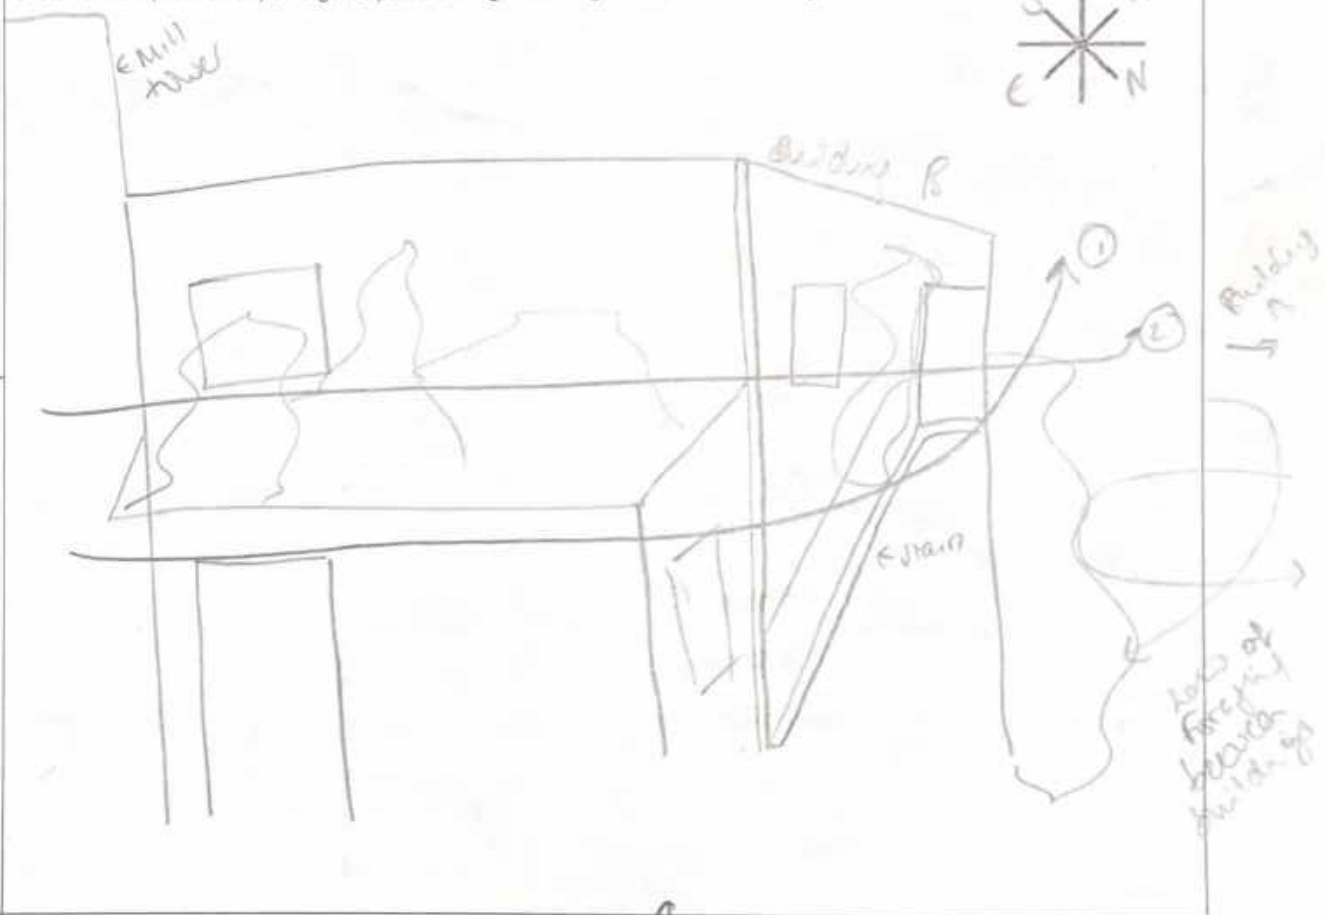

4

Time	Species	Activity observed (clearly identify any emergence/re-entry)	Total No. of Bats	Time	Species	Activity observed (clearly identify any emergence/re-entry)	Total No. of Bats
21.34	45 CP	commuting	1 (1)	22.01	45 CP	foraging	1
21.39	45 CP	commuting	1	22.02	46 CP	foraging	2
21.44	45/46 CP	foraging between buildings	1	22.06	45 CP	foraging	2
21.45	52 CP	foraging	1	22.05	45 CP	foraging	1
21.47	46 CP	foraging	1 (2)	22.08	45/46 CP	foraging	2
21.49	53 CP	foraging	1	22.15	45 CP	foraging	1
21.50	50-51	foraging	1	22.17	45 CP	foraging	1
21.51	46 CP	foraging	1	22.19	45 CP	foraging	1
21.51	45 CP	foraging	1	22.20	45-50	foraging	1
21.53	45/46 CP	foraging	1	22.25	45 CP	foraging	1
21.54	46 CP	foraging	1	22.27	45/46 CP	commuting	1
21.55	50	foraging	1	22.31	44/45 CP	HVS	
21.56	45 CP	foraging	2	22.34	45 CP	HVS	
21.57	45/46 CP	foraging	2				
21.59	54	foraging	1				
22.00	46 CP	foraging	1				

Notes/constraints:

For example – any restrictions to view, any problems with your equipment, any interaction with the public or landowner, any H&S issues.

23.44

2114

2759 -

Bat Survey Form (Non-Lead Surveyor)

Ascerta

Site name/number: <i>Former Mondri Building B</i>	Surveyor name: <i>Felix M. Jones</i> Survey leader? Yes/No <i>(No)</i>	Date: <i>27/07/20</i> Detector type:	Surrounding habitat: <i>A3</i>
Surveyors checklist: ☒ Completed all information at top of form ☐ Drawn viewpoint/marked any emergence ☒ Added north arrow to compass ☒ Photo of viewpoint taken at start of survey ☐ Recorded observations and completed summary	Sketch of view (mark on any emergence points and significant flight lines/areas of activity):  		
Summary: Emergence/Re-entry (Circle): Yes No (If yes state number and species) Overall activity levels: ☐ Very low ☐ Low ☐ Medium ☐ High ☐ Constant Social calling (Circle): Yes No			

Fm

Time	Species	Activity observed (clearly identify any emergence/re-entry)	Total No. of Bats	Time	Species	Activity observed (clearly identify any emergence/re-entry)	Total No. of Bats
21:32	Pip45	HNS					
21:33	Pip45	Foraging ^{Foraging buzz chewing} and building B	1				
21:47	Pip45	Constant foraging					
21:57	Pip45	Foraging along two trees and the fence	1				
22:02	Pip45	Foraging - Constant feeding buzz	2				
22:15	Pip45	commute - HNS					
22:34	Pip45	distant & constant foraging - HNS					
22:43	P45	commute - HNS					
22:45	P45	feeding buzz - HNS					

Notes/constraints:

For example - any restrictions to view, any problems with your equipment, any interaction with the public or landowner, any H&S issues.

CP - Common Pipistrelle	NOC - Noctule	HNS - Heard not seen	Foraging	Emergence
SP - Soprano Pipistrelle	MYSP - Myotis	Commuting	Social Calling	Re-Entry
Unid Pip - Unidentified Pip	BLE - Brown long eared	Pass	Constant Activity	Dawn Swarming


Lead Surveyor Bat Survey Form

Site name/number: Mandi R1, R2, + Chimney Building/tree reference: Surveyor names: Liz Keryn, Lisa Atkinson, Laren Haddad Catchers: Pat, Joe Taylor, Alex-Jane Check list: All lead surveyor details filled in ✓ North arrow marked on map ✓ Drawing/map named & dated ✓ Surveyor positions marked on drawing ✓	Date: 20 08 20 (Dawn) Dusk: Sunset/sunrise time: 05.56 Survey start time: 04.23 Survey end time: 05.56	Weather: <table style="width: 100%; border: none;"> <tr> <td></td> <td style="text-align: center;">Start:</td> <td style="text-align: center;">End:</td> </tr> <tr> <td>Wind:</td> <td style="text-align: center;">F2</td> <td style="text-align: center;">F1</td> </tr> <tr> <td>Temperature:</td> <td style="text-align: center;">17</td> <td style="text-align: center;">15</td> </tr> <tr> <td>Precipitation:</td> <td style="text-align: center;">Dry</td> <td style="text-align: center;">Dry</td> </tr> <tr> <td>Cloud cover:</td> <td style="text-align: center;">1/8</td> <td style="text-align: center;">0/8</td> </tr> </table>		Start:	End:	Wind:	F2	F1	Temperature:	17	15	Precipitation:	Dry	Dry	Cloud cover:	1/8	0/8
	Start:	End:															
Wind:	F2	F1															
Temperature:	17	15															
Precipitation:	Dry	Dry															
Cloud cover:	1/8	0/8															
Notes/ site information (limitations, access issues, lighting etc.)	Sketch plan view:																

[illegible]

Bat Survey Form (Non-Lead Surveyor)

Ascerta

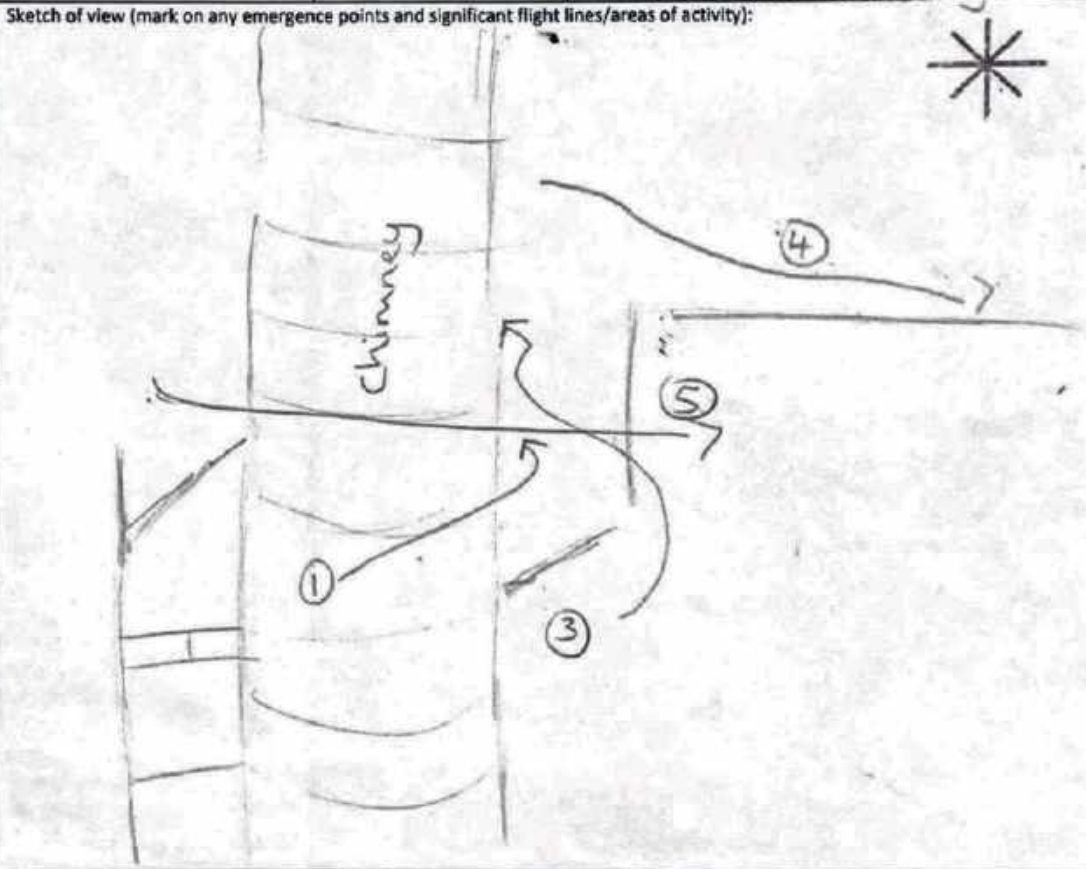Site name/number: Ramsbottom	Surveyor name: Rachel Survey leader? Yes/No ☒	Date: 20/8/20 Detector type: A1	Surrounding habitat: Overgrown vegetation Run down buildings
Surveyors checklist: ☒ Completed all information at top of form ☐ Drawn viewpoint/marked any emergence ☐ Added north arrow to compass ☐ Photo of viewpoint taken at start of survey ☐ Recorded observations and completed summary	Sketch of view (mark on any emergence points and significant flight lines/areas of activity): 		
Summary: Emergence/Re-entry (Circle): Yes No (If yes state number and species) Overall activity levels: Very low ☒ Low Medium High Constant Social calling (Circle): Yes No			

5.55 - finish - right side of chimney

22P.

[illegible]

Notes/constraints:

For example – any restrictions to view, any problems with your equipment, any interaction with the public or landowner, any H&S issues.

Bat Survey Form (Non-Lead Surveyor)

Asceria

Site name/number:

Former Muvuli
Conservation

Surveyor name:

Lizzie

Survey leader? Yes/No

Date:

20/8/20

Detector type:

AB

Surrounding habitat:

Urban
Trees/Grass
River nearby

Surveyors checklist:

Completed all information at top of form


Drawn viewpoint/marked any emergence

Added north arrow to compass

Photo of viewpoint taken at start of survey

Recorded observations and completed
summary

Sketch of view (mark on any emergence points and significant flight lines/areas of activity):

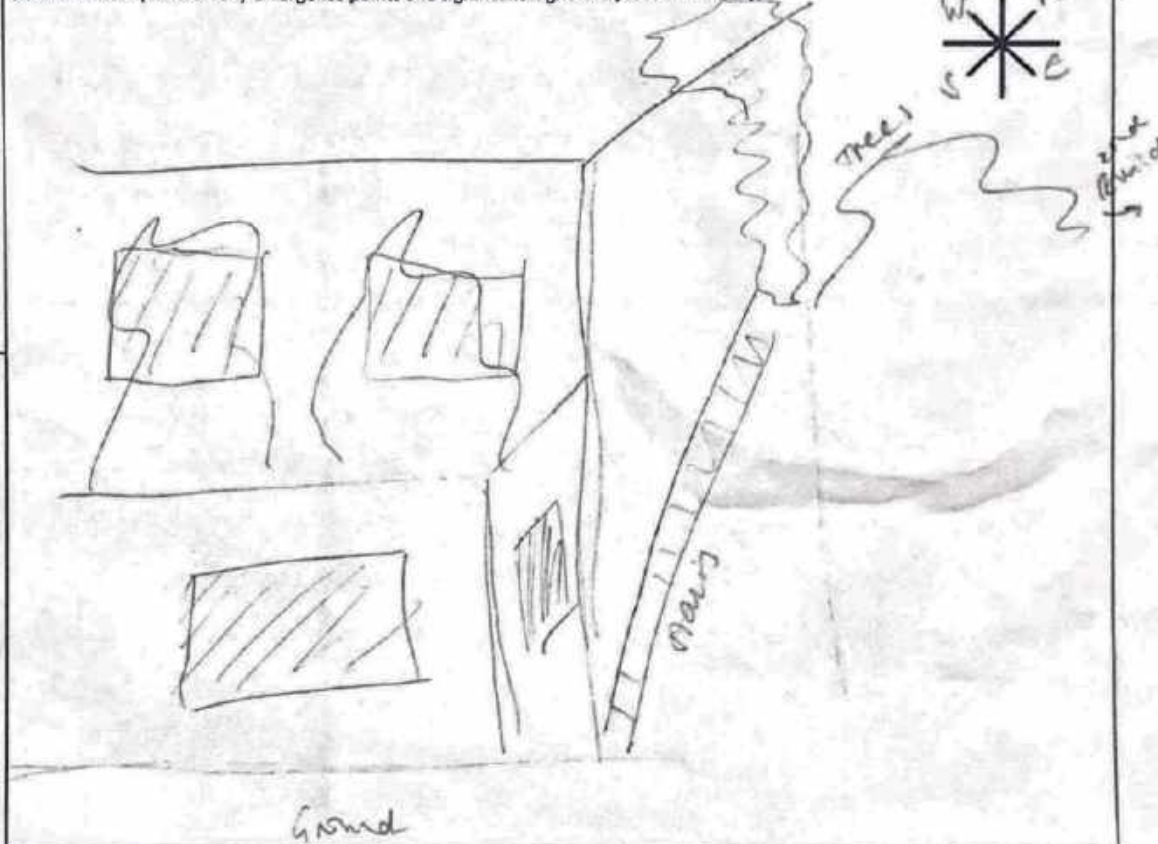

Summary:

Emergence/Re-entry (Circle): Yes No
(If yes state number and species)

Overall activity levels:

Very low

Low

Medium

High

Constant

Social calling (Circle): Yes No

↑
upstream
direction

[illegible]

For example – any restrictions to view, any problems with your equipment, any interaction with the public or landowner, any H&S issues.

Bat Survey Form (Non-Lead Surveyor)

Ascerta

Site name/number:

RAMS SECTION

Surveyor name:

TOBY

Date:

20/8/17

Surrounding habitat:

WOODLAND/WOODS

Survey leader? Yes/No

Detector type:

DETECT

Surveyors checklist:

Completed all information at top of form


Drawn viewpoint/marked any emergence

Added north arrow to compass

Photo of viewpoint taken at start of survey

Recorded observations and completed summary

Sketch of view (mark on any emergence points and significant flight lines/areas of activity):

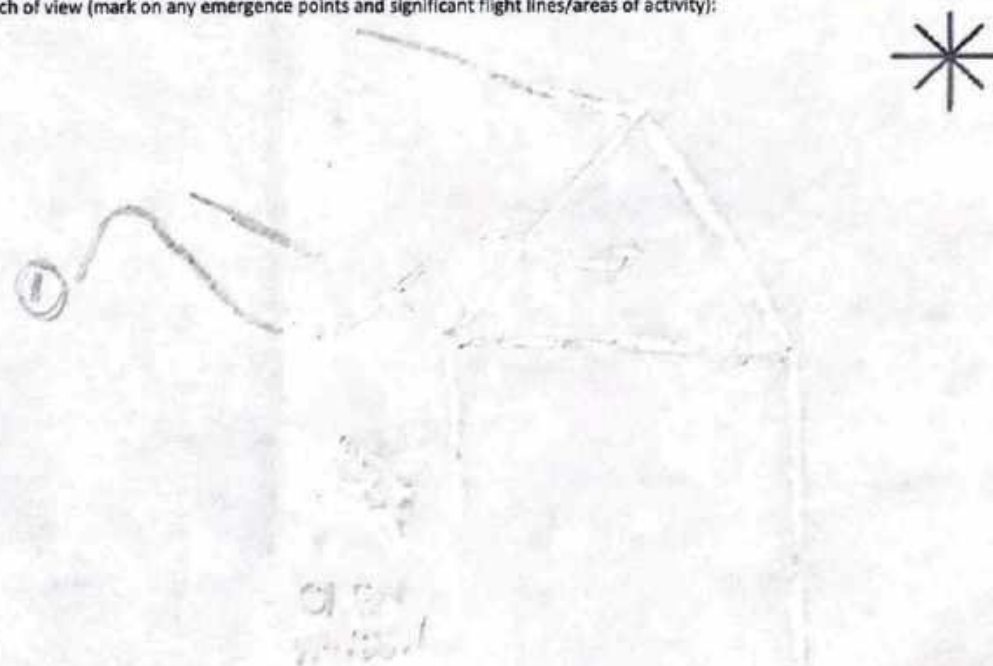

Summary:

Emergence/Re-entry (Circle): Yes ☒ No

(If yes state number and species)

Overall activity levels:

Very low

Low

Medium

High

Constant

Social calling (Circle): Yes ☒ No

TR.

END: 05:56

Time	Species	Activity observed (clearly identify any emergence/re-entry)	Total No. of Bats	Time	Species	Activity observed (clearly identify any emergence/re-entry)	Total No. of Bats
04:14	49	FORAGING	1				
04:49	50	FORAGING	1				
04:55	39	FORAGING	1				
04:57	39	FORAGING	1				
05:04	36	FORAGING	1				
05:11	38	FORAGING	2				
05:17	43	RE-ENTRY	1				
05:21	36	RE-ENTRY	1				

Notes/constraints:

For example - any restrictions to view, any problems with your equipment, any interaction with the public or landowner, any H&S issues.

RE-ENTRY POINT AT 0.5% WINDSPEED & AHEAD

Bat Survey Form (Non-Lead Surveyor)

Ascerta

Site name/number:

Ramsbottom

Surveyor name:

lauren

Survey leader? Yes/No

No

Date: 20/03/20

Detector type: A8

Surrounding habitat:

Clearing site / Abandoned buildings (chimney)

Surveyors checklist:

Completed all information at top of form


Drawn viewpoint/marked any emergence

Added north arrow to compass

Photo of viewpoint taken at start of survey

Recorded observations and completed summary

Sketch of view (mark on any emergence points and significant flight lines/areas of activity):

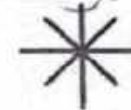

Summary:

Emergence/Re-entry (Circle): Yes No
(If yes state number and species)

Overall activity levels:

Very low

Low

Medium

High

Constant

Social calling (Circle): Yes No

LH

Time	Species	Activity observed (clearly identify any emergence/re-entry)	Total No. of Bats	Time	Species	Activity observed (clearly identify any emergence/re-entry)	Total No. of Bats
4:43	CP	HNS Foraging	1				
4:47	CP	HNS Foraging	1				
4:47	31 KHZ	HNS	1				
4:48	CP	HNS Foraging (continuous H119:53)	1				
4:48-53	CP	Continuous HNS Foraging activity from same individual					
5:07	CP	Foraging around chimney	1				
5:11	CP	Foraging HNS	1				
5:12	CP	HNS Foraging	1				
5:13	CP	HNS Foraging	1				
5:14	CP	HNS Foraging	1				
5:18	CP	HNS Foraging	1				
5:23	CP	Foraging	1				

Notes/constraints:
For example – any restrictions to view, any problems with your equipment, any interaction with the public or landowner, any H&S issues.

Bat Survey Form (Non-Lead Surveyor)

Ascerta

Site name/number:

Ramsbottom cricket club

Surveyor name:

Alex Jones
Survey leader? Yes/No

Date: 20th August

Detector type:

AS

Surrounding habitat:

Ramsbottom town centre

Surveyors checklist:

Completed all information at top of form


Drawn viewpoint/marked any emergence

Added north arrow to compass

Photo of viewpoint taken at start of survey

Recorded observations and completed summary

Sketch of view (mark on any emergence points and significant flight lines/areas of activity):

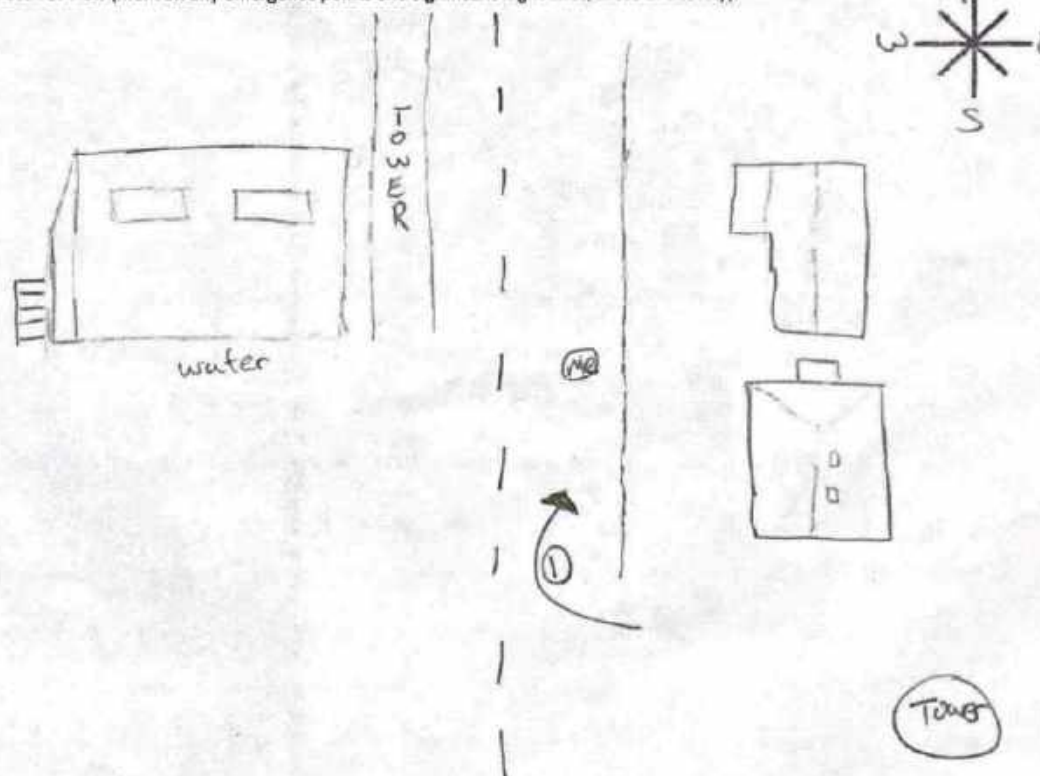

Summary:

Emergence/Re-entry (Circle): Yes No
(If yes state number and species)

Overall activity levels:

Very low
Low
Medium
High
Constant

Social calling (Circle): Yes No ?

Not sure

AJ

Time	Species	Activity observed (clearly identify any emergence/re-entry)	Total No. of Bats	Time	Species	Activity observed (clearly identify any emergence/re-entry)	Total No. of Bats
4:28	Pip	Foraging (cant see)	1?				
4:29	Pip	Foraging	?				
4:31	Pip	Foraging					
4:33	Pip	Foraging					
4:39	Pip	Foraging					
4:43	Pip	Foraging					
4:50	Pip	Foraging					
5:07	Pip?						
5:10	Pip	Foraging + social call?					
5:11	Pip	Foraging					
5:18	Pip	Foraging					
5:24	Pip	Foraging					
5:27	?	?					
5:30	?	Foraging					
① 5:31	Pip	Foraging					

Notes/constraints:

For example – any restrictions to view, any problems with your equipment, any interaction with the public or landowner, any H&S issues.



Bat Survey Form (Non-Lead Surveyor)

Ascerta

Site name/number: Former Munchi Ramshotown	Surveyor name: Joe Taylor Survey leader? Yes/No	Date: 20/08/20 Detector type: Petersen A9	Surrounding habitat: Agricultural - sub urban
Surveyors checklist: - Completed all information at top of form - Drawn viewpoint/marked any emergence - Added north arrow to compass - Photo of viewpoint taken at start of survey - Recorded observations and completed summary	Sketch of view (mark on any emergence points and significant flight lines/areas of activity):		
Summary: Emergence/Re-entry (Circle): Yes No (If yes state number and species) Overall activity levels: - Very low - Low - Medium - High - Constant Social calling (Circle): Yes No			

[illegible]

Lead Surveyor Bat Survey Form

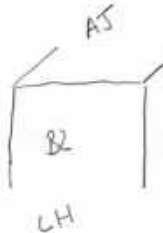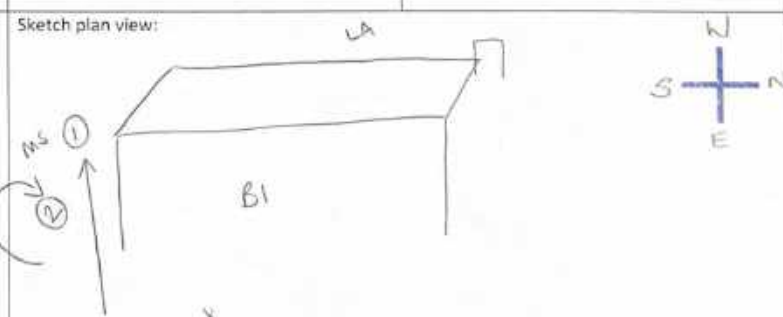Site name/number: <i>From NAD</i> Building/tree reference: <i>Building 1</i> Surveyor names: <i>Liz Egan, Laura Hadfield, Lizzie Atkins</i> <i>McLennan, Spence, Alex Jones</i> Check list: All lead surveyor details filled in ✓ North arrow marked on map ✓ Drawing/map named & dated ✓ Surveyor positions marked on drawing ✓	Date: <i>03 09 20</i> Dawn: <i>(Dusk)</i> Sunset/sunrise time: <i>19 53</i> Survey start time: <i>19 35</i> Survey end time: <i>21 23</i>	Weather: Start: End: Wind: <i>FO</i> <i>FO</i> Temperature: <i>15</i> <i>14</i> Precipitation: <i>None</i> <i>None</i> Cloud cover: <i>1/8</i> <i>1/8</i>
Notes/ site information (limitations, access issues, lighting etc.) 	Sketch plan view: 	

MS

Checked
LK
7/6/20

	Time	Species	Activity observed (clearly identify any emergence/re-entry)	Total No. of Bats	Time	Species	Activity observed (clearly identify any emergence/re-entry)	Total No. of Bats
①	20:07	Unknown C.Pip	Counting	1				
②	20:10	Unknown C.Pip	Counting	1				
③	20:21-20:23	Com. Pip	Foraging	1				
④	20:29-20:30	Com. Pip	Foraging (emergence from the other side of the reef)	3				
⑤	20:37	Com. Pip	Foraging	1				
	20:42	Com. Pip	Foraging, not seen	1				
	20:47	Com. Pip	Foraging, not seen	1+				
	20:50	Com. Pip	Foraging, not seen	1+				
	20:54	Com. Pip	Foraging, not seen	1				
	20:56	Com. Pip	Foraging, not seen	1+				
	20:58	Com. Pip	Foraging, not seen	1				
	21:01	Com. Pip	Foraging, not seen	1				
	21:04	Com. Pip	Foraging, not seen	1				
	21:10	Com. Pip	Foraging, not seen, constant till 21:20	1+				

Notes/constraints:

For example – any restrictions to view, any problems with your equipment, any interaction with the public or landowner, any H&S issues.

Branches in the view

Bat Survey Form (Non-Lead Surveyor)

Ascerta

Site name/number:

Former Mondli Site

Surveyor name: Meridiana

Date: 03.08.20

Surrounding habitat:

Ruderal, trees, scrub, hard standing, pond

Survey leader? Yes/No

Detector type:

No number

Surveyors checklist:

- ✓ Completed all information at top of form
- ✓ Drawn viewpoint/marked any emergence
- Added north arrow to compass
- Photo of viewpoint taken at start of survey
- ✓ Recorded observations and completed summary

Sketch of view (mark on any emergence points and significant flight lines/areas of activity):



Summary:

Emergence/Re-entry (Circle): Yes No ?

(if yes state number and species) Possible (46)

Overall activity levels:

Very low
Low
Medium
High
Constant

Social calling (Circle): Yes No

44

Time	Species	Activity observed (clearly identify any emergence/re-entry)	Total No. of Bats	Time	Species	Activity observed (clearly identify any emergence/re-entry)	Total No. of Bats
20:12	CP	LINS Foraging	1	20:35	CP	Foraging	1
20:18	CP	HNS Foraging	1	20:36	CP	Foraging	1
20:19	CP	HNS Foraging	1	20:39	CP	Foraging	1
20:21	CP	Seen Foraging (not picked up)	2	20:42	CP	Foraging	1
20:22	CP	HNS Foraging	1	20:46	CP	LINS Foraging	1
20:23	CP	HNS Foraging	1	20:47	CP	Foraging	2
20:24	CP	Seen Foraging (not picked up)	2	20:48	CP	Foraging	1
20:26	CP	HNS (very faint) Foraging	1	20:49	CP	Foraging	1
20:27	CP	Foraging	1	20:50	CP	Foraging	1
20:28	CP	Foraging	1	20:51	CP	Foraging	1
20:29	CP	LINS Foraging	1	20:52	CP	Foraging	1
20:30	CP	Foraging	1	20:55	CP	LINS Foraging	1
20:31	CP	Foraging	1	20:57	CP	Foraging	1
20:32	CP	Foraging	1	20:59	CP	LINS Foraging	1
20:33	CP	Foraging	1	21:00	CP	LINS Foraging	1
20:34	CP	Foraging	1	21:01	CP	Foraging	1
Notes/constraints:				21:02	CP	LINS Foraging	2
For example - any restrictions to view, any problems with your equipment, any interaction with the public or landowner, any H&S issues.				21:03	CP	LINS Foraging	2
				21:05	CP	LINS Foraging	1
				21:06	CP	LINS Foraging	2
21:06	CP	LINS Foraging	1	21:07	CP	Foraging	2
21:07	CP	LINS Foraging	1	21:08	CP	Foraging	2
21:10	CP	LINS Foraging	2	21:11	CP	Foraging	1
21:11	CP	LINS Foraging	2	21:12	CP	LINS Foraging	1

Bat Survey Form (Non-Lead Surveyor)

Ascerta

Site name/number: <i>Former mandi</i>	Surveyor name: <i>lauren</i> Survey leader? Yes/No ☒	Date: <i>3/9/20</i> Detector type: <i>A4</i>	Surrounding habitat: <i>Waste land & buildings site</i>
Surveyors checklist: Completed all information at top of form Drawn viewpoint/marked any emergence Added north arrow to compass Photo of viewpoint taken at start of survey Recorded observations and completed summary	Sketch of view (mark on any emergence points and significant flight lines/areas of activity): 		
Summary: Emergence/Re-entry (Circle): Yes ☒ No (If yes state number and species) Overall activity levels: Very low Low Medium High ☒ Constant Social calling (Circle): Yes ☒ No <i>I think so, Not too sure</i> <i>Sony</i>			

AT

Time	Species	Activity observed (clearly identify any emergence/re-entry)	Total No. of Bats	Time	Species	Activity observed (clearly identify any emergence/re-entry)	Total No. of Bats
8:06	?	Foraging	1	9:15	Pip	Foraging (over road)	2
8:19	Pip	Foraging	1	9:16	Pip	Foraging	1
8:21	Pip	Foraging (same place)	1	9:17	Pip	Foraging	2
8:27	Pip	Foraging	1	9:22	Pip	Foraging	1
8:30	Pip	Foraging	1				
8:47	Pip	Communing	1				
8:52	Pip	Foraging	2				
8:52	Pip	Foraging	2				
8:53	Pip	Social call?	1				
8:57	Pip	Foraging	1				
9:02	Pip	Foraging behind me	1				
9:07	Pip	Foraging	1				
9:09	Pip	Foraging	2				
9:10	Pip	Foraging + Social calls	1				
9:11	Pip	Foraging	2				
9:13	Pip	Foraging + Social calls	1				

Notes/constraints:

For example – any restrictions to view, any problems with your equipment, any interaction with the public or landowner, any H&S issues.

Bat Survey Form (Non-Lead Surveyor)

Ascerta

Site name/number: Ramobottom	Surveyor name: Alex Jones Survey leader? Yes/No	Date: 3rd Sept Detector type: 117 P3000	Surrounding habitat: Ramobottom town centre
Surveyors checklist: ☐ Completed all information at top of form ☐ Drawn viewpoint/marked any emergence ☐ Added north arrow to compass ☐ Photo of viewpoint taken at start of survey ☐ Recorded observations and completed summary	Sketch of view (mark on any emergence points and significant flight lines/areas of activity): 		
Summary: Emergence/Re-entry (Circle): Yes No (If yes state number and species) 3, unsure Overall activity levels: Very low Low Medium High Constant Social calling (Circle): Yes No			

For example – any restrictions to view, any problems with your equipment, any interaction with the public or landowner, any H&S issues

UK

[illegible]

Notation/constraints

For example – any restrictions to view, any problems with your equipment, any interaction with the public or landowner, any H&S issues.

Lead Surveyor Bat Survey Form

Ascerta

Site name/number:

Turner road

Building/tree reference:

B1182

Surveyor names:

LE, ND, AS, MC, SB, JK

Check list:

All lead surveyor details filled in

North arrow marked on map

Drawing/map named & dated

Surveyor positions marked on drawing

Notes/ site information (limitations, access issues, lighting etc.)

Name: L2 Keryn

Date: 28/9/23

Detector: Out + iPad mini

Ascerta bat canopy 1

Dawn

Dusk

Sunset/sunrise time: 1901

Survey start time: 1845

Survey end time: 2031

Weather:

Start

End

Wind:

FD

FD

Temperature:

15

13

Precipitation:

0

0

Cloud cover:

1/8

1/8

Sketch plan view:



JK

SB

1021

1311

LE

ND

AS

MC

[illegible]

Bat Survey Form (Non-Lead Surveyor)

Ascerta

Site name/number: B1

Romabottom

Surveyor name: Shona

Survey leader? Yes/No

Date: 25/11/2023

Detector type: AI

Surrounding habitat: Local farmland
and pole.
Some foliage around the
site

Surveyors checklist:

Completed all information at top of form

Drawn viewpoint/marked any emergence

Added north arrow to compass

Photo of viewpoint taken at start of survey

Recorded observations and completed summary

Sketch of view (mark on any emergence points and significant flight lines/areas of activity):



Summary:

Emergence/Re-entry (Circle): Yes
No (If yes state number and species)

Overall activity levels:

Very low
Low
Medium
High
Constant

Social calling (Circle): Yes No

[illegible]

Bat Survey Form (Non-Lead Surveyor)

Ascerta

Site name/number: Former Mond Building B1	Surveyor name: Hanae Cor Survey leader? Yes/No Person	Date: 25.09.23. Detector type: Personic A5	Surrounding habitat: Road (Savanna) Bush, Shrubs lots of greenery
Surveyors checklist: Completed all information at top of form ☒ Drawn viewpoint/marked any emergence ☒ Added north arrow to compass ☒ Photo of viewpoint taken at start of survey ☒ Recorded observations and completed summary ☒	Sketch of view (mark on any emergence points and significant flight lines/areas of activity):		
Summary: Emergence/Re-entry (Circle): Yes No (If yes state number and species) Overall activity levels: Very low Low <u>Medium</u> High Constant Social calling (Circle): Yes <u>No</u>			

Time	Species	Activity observed (clearly identify any emergence/re-entry)	Flight Line	Total No. of Bats	Time	Species	Activity Observed (clearly identify any emergence/re-entry)	Flight Line	Total No. of Bats
19:40	C.P.P.	foraging	1	1	20:59	C.P.P.	HNS	N/A	1
19:45	C.P.P.	foraging	1	1	20:11	C.P.P.	foraging	CP	1
19:46	C.P.P.	foraging	2	1	20:20	C.P.P.	HNS	N/A	1
19:46	C.P.P.	foraging	3	1	20:28	C.P.P.	HNS	N/A	1
19:46	C.P.P.	HNS	N/A	1					
19:48	C.P.P.	foraging	4	1					
19:49	C.P.P.	foraging	5	1					
19:51	C.P.P.	foraging	6	1					
19:52	C.P.P.	foraging	2	1					
19:53	C.P.P.	foraging	5	1					
19:54	C.P.P.	foraging	7	1					
19:55	C.P.P.	foraging CA	8	1					
20:01	C.P.P.	HNS	N/A	1					
20:09	C.P.P.	foraging	9	1					

Bat Survey Form (Non-Lead Surveyor)

Site name/number:

B1 Forner Morchi

Surveyor name:

Amy

Date: 25/09/23

Survey leader? Yes/No

No

Detector type:

AB

Surrounding habitat:

Broad leaf & coniferous trees, shrubs
Train track, road

Surveyors checklist:

Completed all information at top of form ✓

Drawn viewpoint/marked any emergence ✓

Added north arrow to compass ✓

Photo of viewpoint taken at start of survey ✓

Recorded observations and completed summary ✓

Summary:

Emergence/Re-entry (Circle): Yes
No (If yes state number and species)

Yes

Com PIP
3

Overall activity levels:

Very low

Low

Medium

High


Constant

Social calling (Circle): Yes No

Yes


No

Sketch of view (mark on any emergence points and significant flight lines/areas of activity):

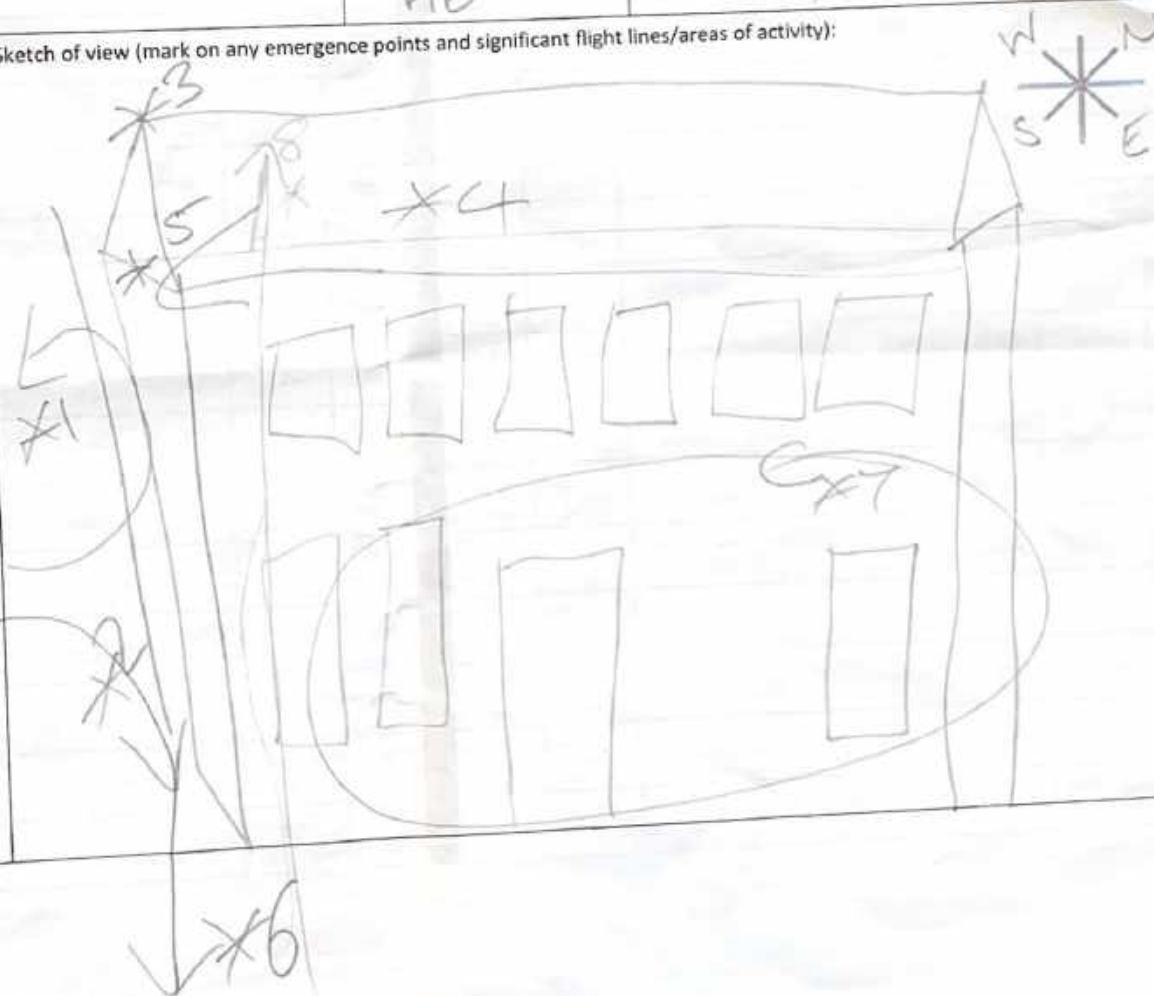

Time	Species	Activity observed (clearly identify any emergence/re-entry)	Flight Line	Total No. of Bats	Time	Species	Activity Observed (clearly identify any emergence/re-entry)	Flight Line	Total No. of Bats
19 20	Nac	25 Foraging	*1	1	19 49	cow PIP	47 Foraging	*7	1
19 21	cow PIP	49 Foraging	*2	1	19 50	cow PIP	51 emergence	*5	1
19 31	cow PIP	50 Foraging	*1	1	19 51	cow PIP	49 reentry	*5	1
19 32	cow PIP	45 emergence	*3	1	19 52	cow PIP	46 calling HNS constant for 5 mins		2
19 36	cow PIP	46 Foraging	*2	1	19 56	cow PIP	50 Foraging	*8	1
19 38	Nac	24 Pass HNS		1	19 58	cow PIP	45 emergence	*5	1
19 48	cow PIP	48 Foraging	*2	1	19 59	cow PIP	45 Foraging	*8	1
19 39	cow PIP	42 Foraging	*4	1	20 00	cow PIP	52 calling for 2 mins	HNS	3
19 41	cow PIP	48 emergence	*5	2	20 02	cow PIP	49 Foraging	HNS	1
19 43	cow PIP	45 swarming around *5	*5	2	20 04	cow PIP	51 calling constant for 6 mins	HNS	2
19 45	cow PIP	47 emergence	*5	1	20 12	cow PIP	50 Foraging HNS		1
19 46	cow PIP	48 reentry & swarm ing	*5	2	20 14	cow PIP	49 Foraging HNS		1
19 47	cow PIP	54 Foraging	*6	1	20 16	cow PIP	45 Pass HNS		1
19 48	cow PIP	43 Foraging HNS		1	20 19	cow PIP	48 Foraging HNS for 2 mins		2
					20 26	cow PIP	46 Foraging HNS		1

Bat Survey Form (Non-Lead Surveyor)

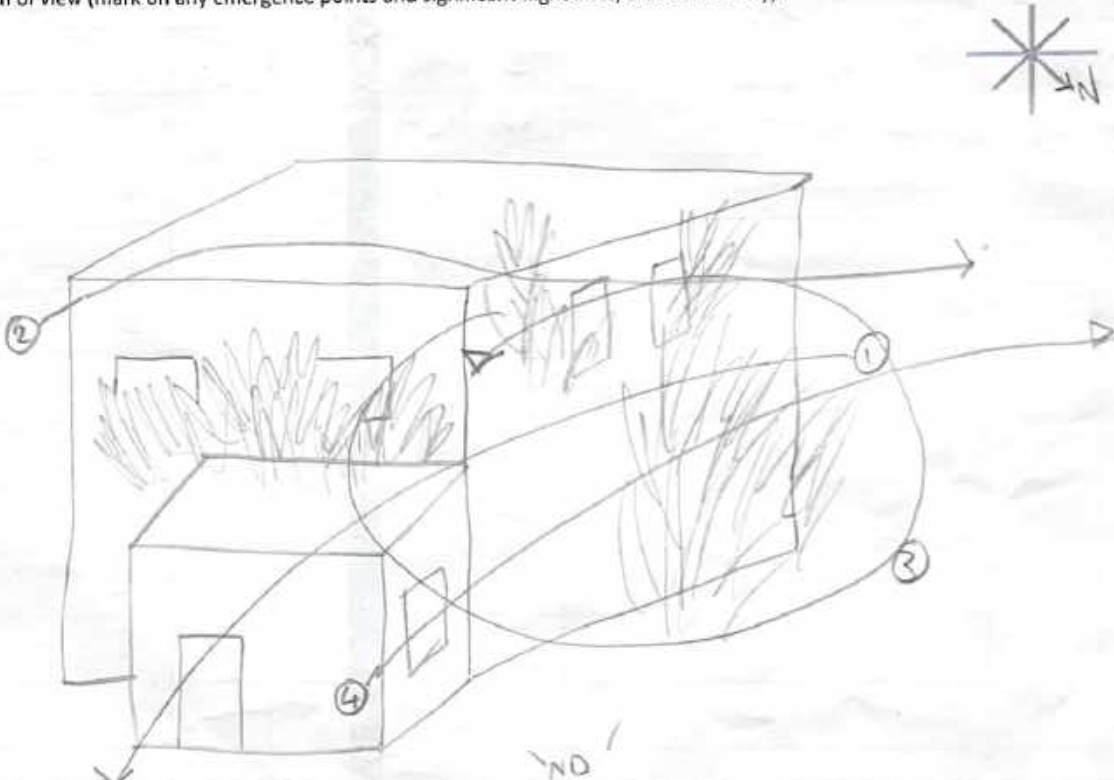Site name/number: Former mound B2	Surveyor name: Niall Boherty Survey leader? Yes/No ☒ No	Date: 25/09/23 Detector type:	Surrounding habitat: Scrub/trees
Surveyors checklist: Completed all information at top of form ☒ Drawn viewpoint/marked any emergence ☒ Added north arrow to compass ☒ Photo of viewpoint taken at start of survey ☒ Recorded observations and completed summary ☒ Summary: Emergence/Re-entry (Circle): Yes ☐ No ☒ (If yes state number and species) Overall activity levels: Very low ☐ Low ☒ Medium ☐ High ☐ Constant ☐ Social calling (Circle): Yes ☐ No ☒	Sketch of view (mark on any emergence points and significant flight lines/areas of activity): 		

[illegible]

Bat Survey Form (Non-Lead Surveyor)

Ascerta

Site name/number: *Former Mondri*

Surveyor name: *SL*

Date: *25/4/27*

Surrounding habitat: *Wood stand / Scrub*

Survey leader? Yes/No: *No*

Detector type: *FMT - Fre. 6.1/6.2*

Surveyors checklist:

- Completed all information at top of form ☒
- Drawn viewpoint/marked any emergence ☒
- Added north arrow to compass ☒
- Photo of viewpoint taken at start of survey ☒
- Recorded observations and completed summary ☒

Sketch of view (mark on any emergence points and significant flight lines/areas of activity):



Summary:

Emergence/Re-entry (Circle): Yes ☒ No (if yes state number and species)

Overall activity levels:

- Very low
- ☒ Low
- Medium
- High
- Constant

Social calling (Circle): Yes ☒ No

[illegible]



ASCERTA
LANDSCAPE | TREES | ECOLOGY

Site: Former Mondi

Surveyor: Harriet Cox

Camera footage reviewed by: Jack Kay

Date: 4th June 2024

Nightfox Whisker: Ascerta Bat Camera NF1

[illegible]



ASCERTA
LANDSCAPE | TREES | ECOLOGY

Site: Former Mondi

Surveyor: Jordan Thomas

Camera footage reviewed by: Jack Kay

Date: 4th June 2024

Nightfox Whisker: Ascerta Bat Camera NF2

[illegible]



ASCERTA
LANDSCAPE | TREES | ECOLOGY

Site: Former Mondi

Surveyor: Amy Swindells

Camera footage reviewed by: Jack Kay

Date: 4th June 2024

Nightfox Whisker: Ascerta Bat Camera NF3

[illegible]

Date: 4th June 2024

[illegible]



ASCERTA
LANDSCAPE | TREES | ECOLOGY

Site: Former Mondi

Surveyor: Lauren Hadfield

Camera footage reviewed by: Jack Kay

Date: 4th June 2024

Nightfox Whisker: Ascerta Bat Camera NF5

[illegible]



ASCERTA
LANDSCAPE | TREES | ECOLOGY

Site: Former Mondi

Surveyor: Jack Kay

Camera footage reviewed by: Jack Kay

Date: 4th June 2024

Nightfox Whisker: Ascerta Bat Camera NF6

[illegible]



ASCERTA
LANDSCAPE | TREES | ECOLOGY

Site: Former Mondi

Surveyor: Liz Kenyon

Camera footage reviewed by: Jack Kay

Date: 4th June 2024

Nightfox Whisker: Ascerta Bat Camera NF7

[illegible]

Appendix 4



NF1 - HC - 04.06.24



NF2 - JT - 04.06.24



NF3 - AS - 04.06.24



NF4 - ND - 04.06.24



NF5 -LH - 06.04.24



NF6 -JK - 06.04.24



NF7 - LK - 06.04.24



01.05.24 - NF3



01.05.24 - NF5



01.05.24 - NF7