




AGECROFT ROAD EAST

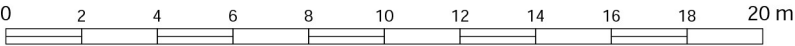

Scale 1:200



DISCLAIMER:
This drawing is the copyright of ZH Architectural Services.
It must not be reproduced or used in any way without written permission from ZH Architectural Services.
Do not scale from this drawing.
Builder to verify all dimensions, heights and levels prior to commencement of work.
No encroachment on to neighbours property without written permission.

revision	description	date			



scale	1:200 @ A3
status	Planning
revision	

project	36 Agecroft Road East, Prestwich, M25 9RT
title	Site plan (fencing and gates)
drawing number	AR-103