

Notes:

This drawing is the copyright Paddock Johnson Partnership Limited and may not be used without their prior written consent.
Written dimensions to be taken in preference to scaled dimensions.
Due to the inaccuracies of scanning, scanned images should not be scaled.

+

REV:

DATE:

DESCRIPTION:

BY:

A

13.11.24

Drawings updated following client meeting

OM

B

27.11.24

drawing updated to reflect client comments

OM

C

16.09.25

Status Updated to Planning

GR

D

20.11.25

Planning Status Issue

GR




1 South-East Elevation
Scale: 1 : 100



2 South-West Elevation
Scale: 1 : 100

Planning Materials
Graphical representation of materials is indicative, please refer to D&A statement for details.

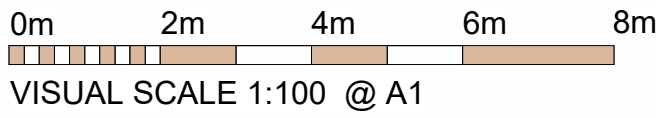

CLIENT:
Westshield Ltd.

PROJECT:
Proposed Residential Development
Ashbourne Grove, Stand Golf Club,
Whitefield, M45 7NL

DRAWING NUMBER:
23036-PJA-AP-ZZ-DR-A-2200-D

DRAWING TITLE:
Apartments - Elevations 1 of 2

STATUS:
PLANNING

PADDOCK
JOHNSON

Studio 2, The Lyceum,
Bath Street, Port Sunlight,
Merseyside, CH62 4UJ
0151 643 1234
admin@paddockjohnson.com
www.paddockjohnson.com
Paddock Johnson Partnership
Limited. Registered in England
and Wales. No. 06684275

SCALE: As indicated@A1 DATE: 07.11.24 BY: OM CHECKED: EG

\\pjd011\cubefiles\Generated Docs\2459\Drawings\PJA-AP-XX-M3-A-9000\23036-PJA-AP-XX-M3-A-9000-B.rvt