


All dimensions are to be checked on site.
This drawing shall not be scaled to ascertain
dimensions.

Proposed Ground Floor Plan
Scale 1:100

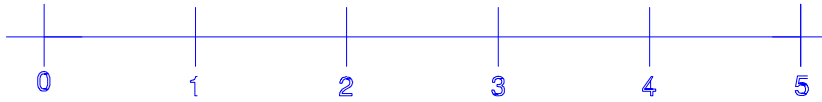

Showroom



Rev	Date	Description
-----	------	-------------

Issued For : INFORMATION PURPOSES ONLY

Client
Mr. Rick Kerfoot

Project
78 Church Street West, Radcliffe. M26 2SY
Proposed change of use from workshop/showroom
to HMO

Scheme - Drawing Title
Proposed Ground Floor Plan.

04
Drawing No. Revision Date 08.09.23
Scale 1:50 @A1



Plans To Build It Ltd
Tel: 0161 728 5730
Mob: 07741175755
www.planstobuildit.com