


1 EXISTING BUILDING LAYOUT


Scale: 1:50

Whipney Lane

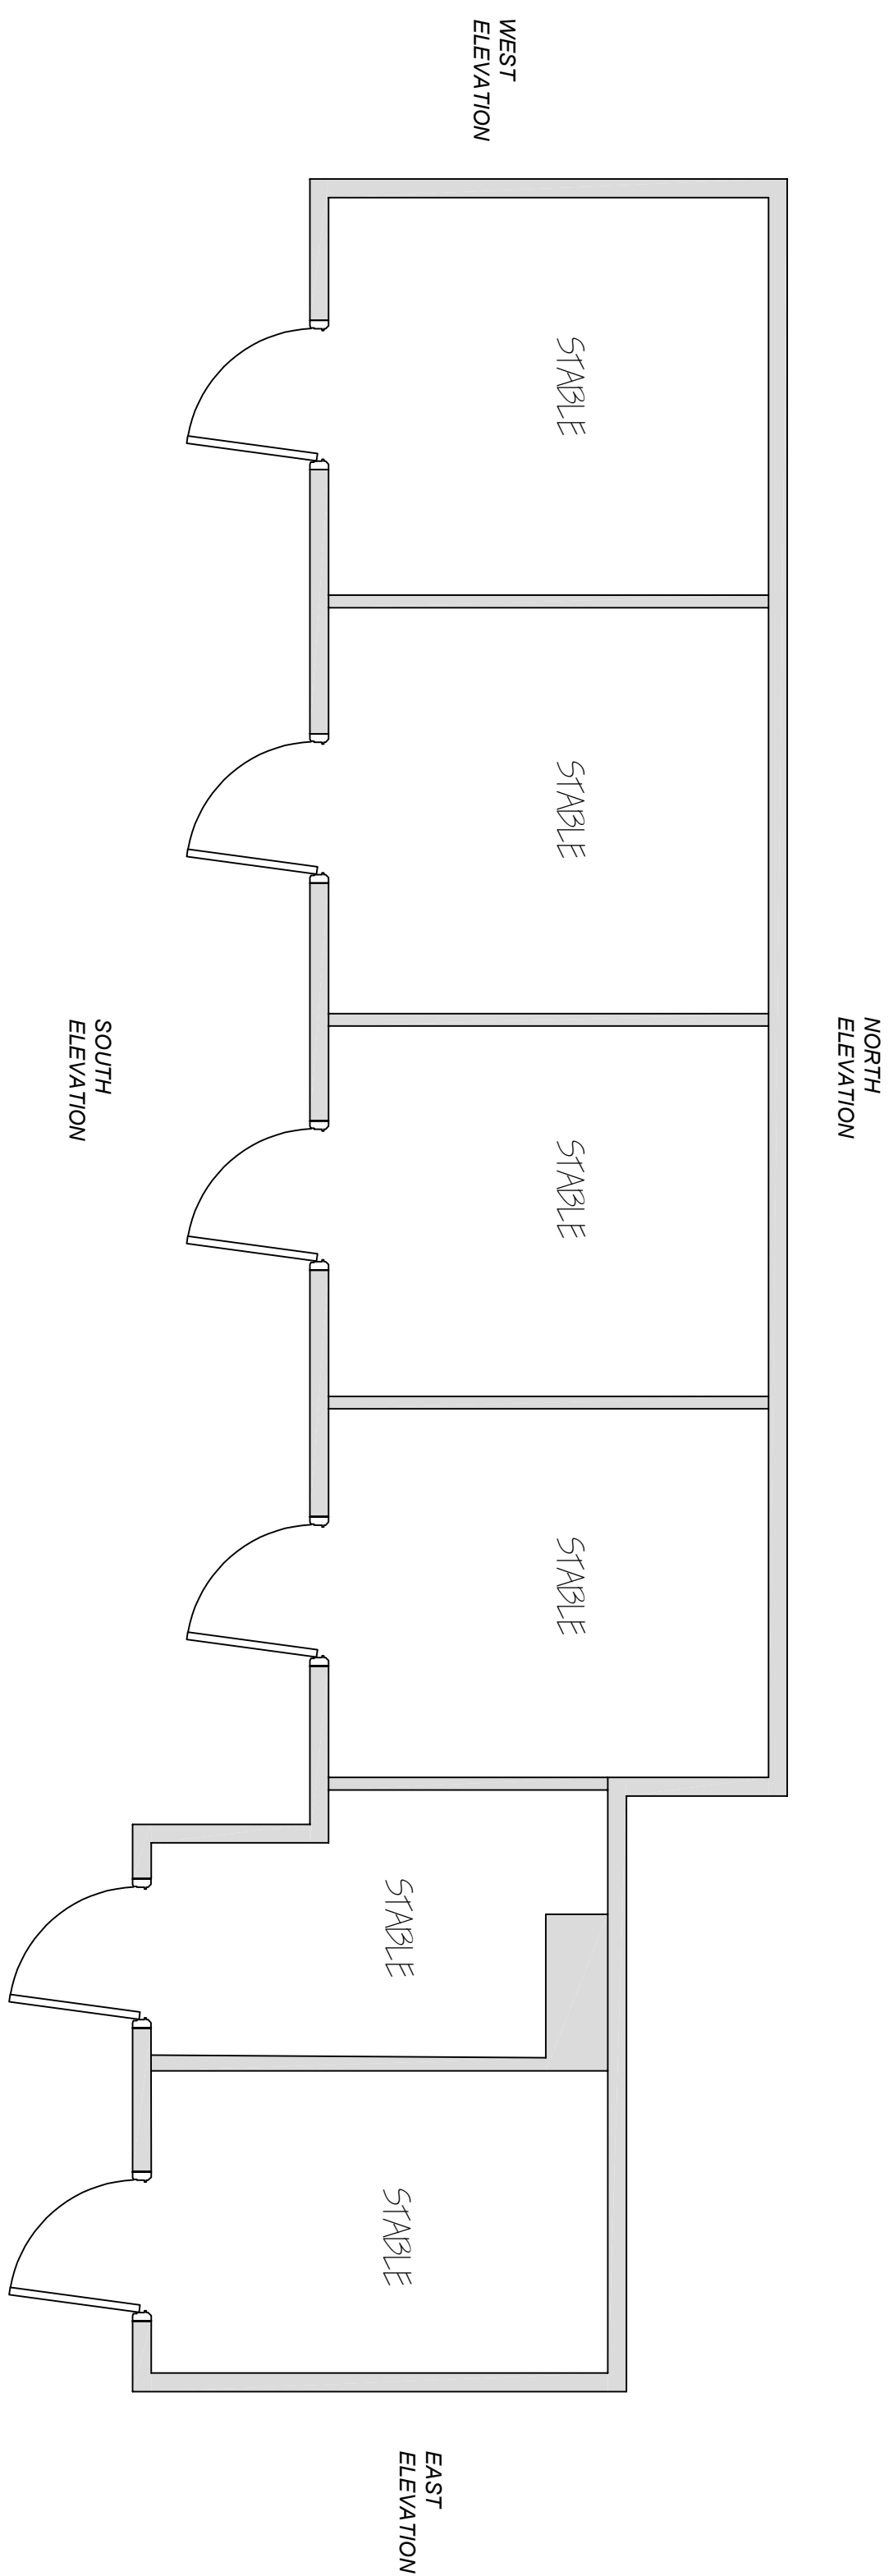

3 EXISTING LOCATION PLAN


Scale: 1:1250

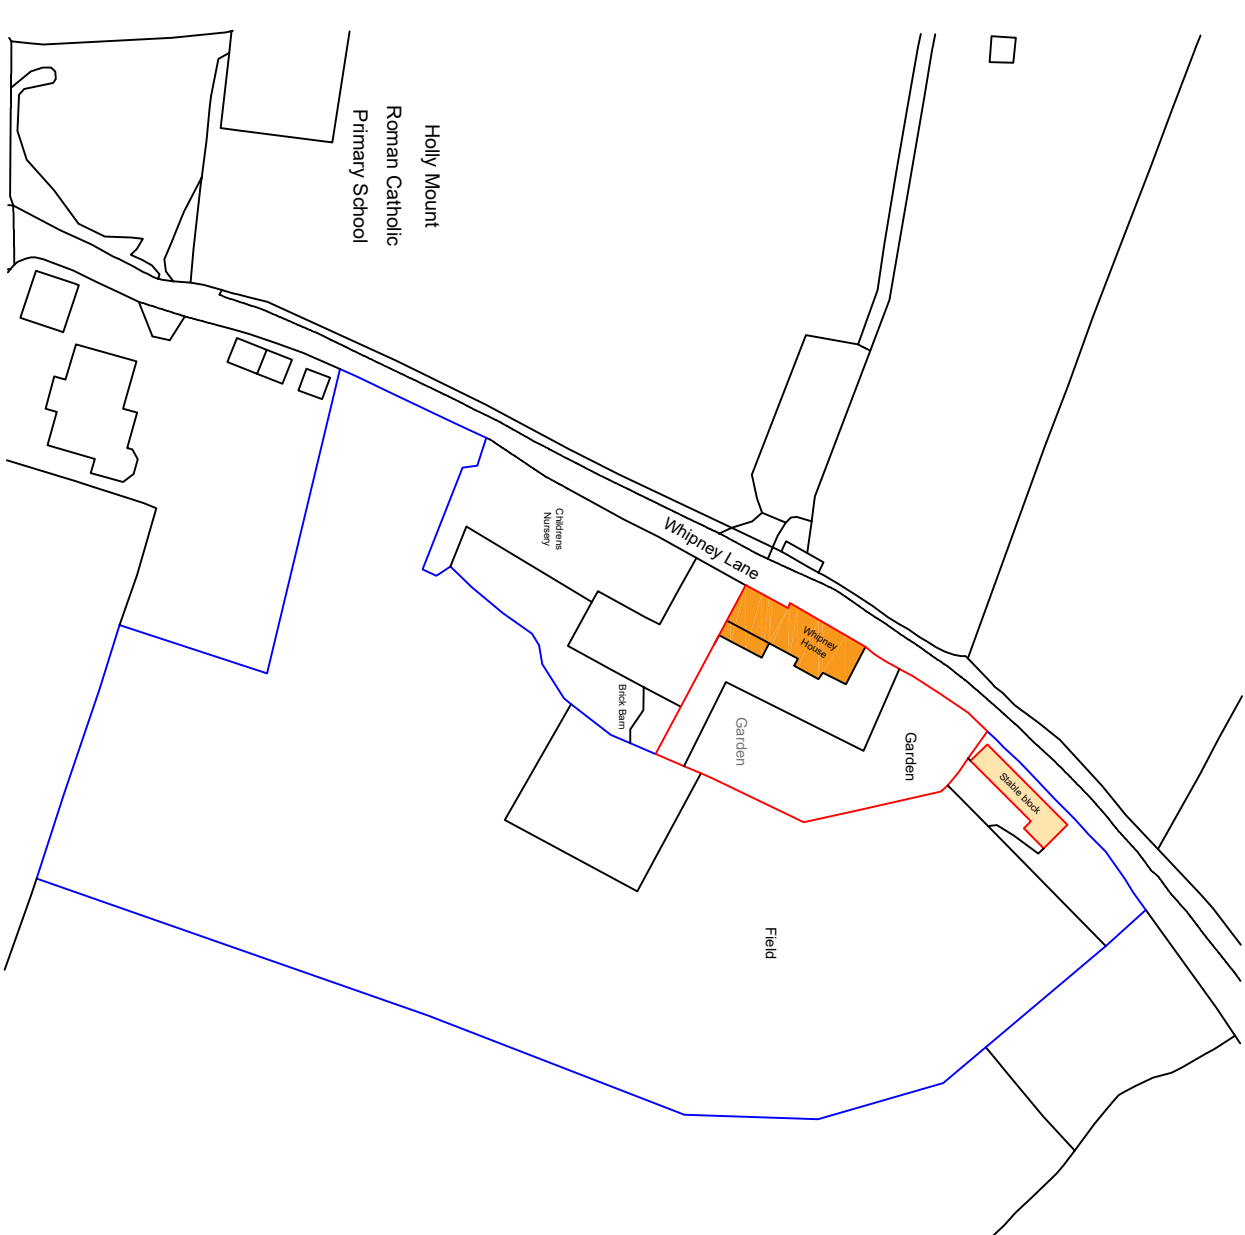

Mapping contents © Crown copyright and database rights 2024 Ordnance Survey 100035207


2 EXISTING BUILDING ELEVATIONS

Scale: 1:100

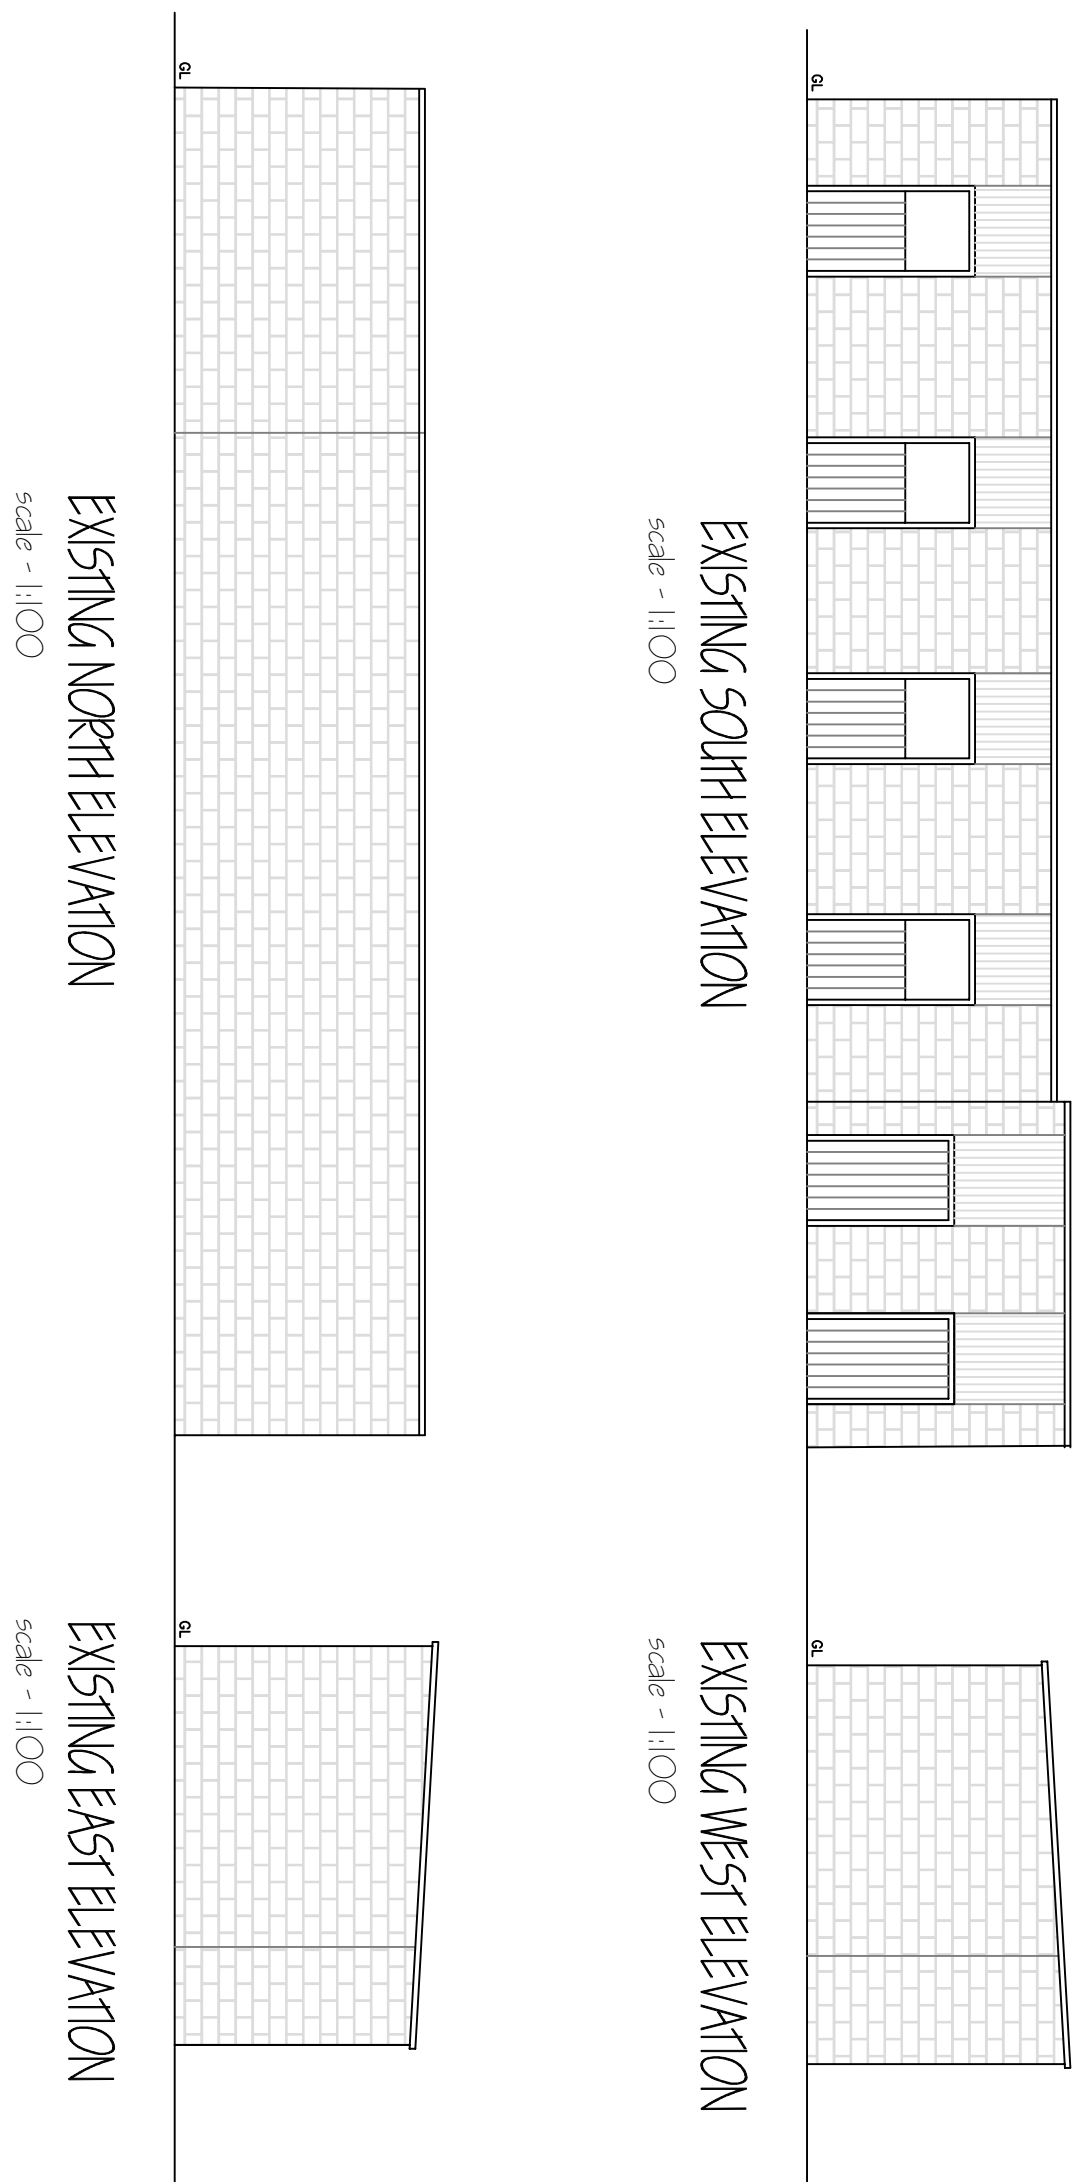

4 EXISTING SITE PLAN

Scale: 1:200

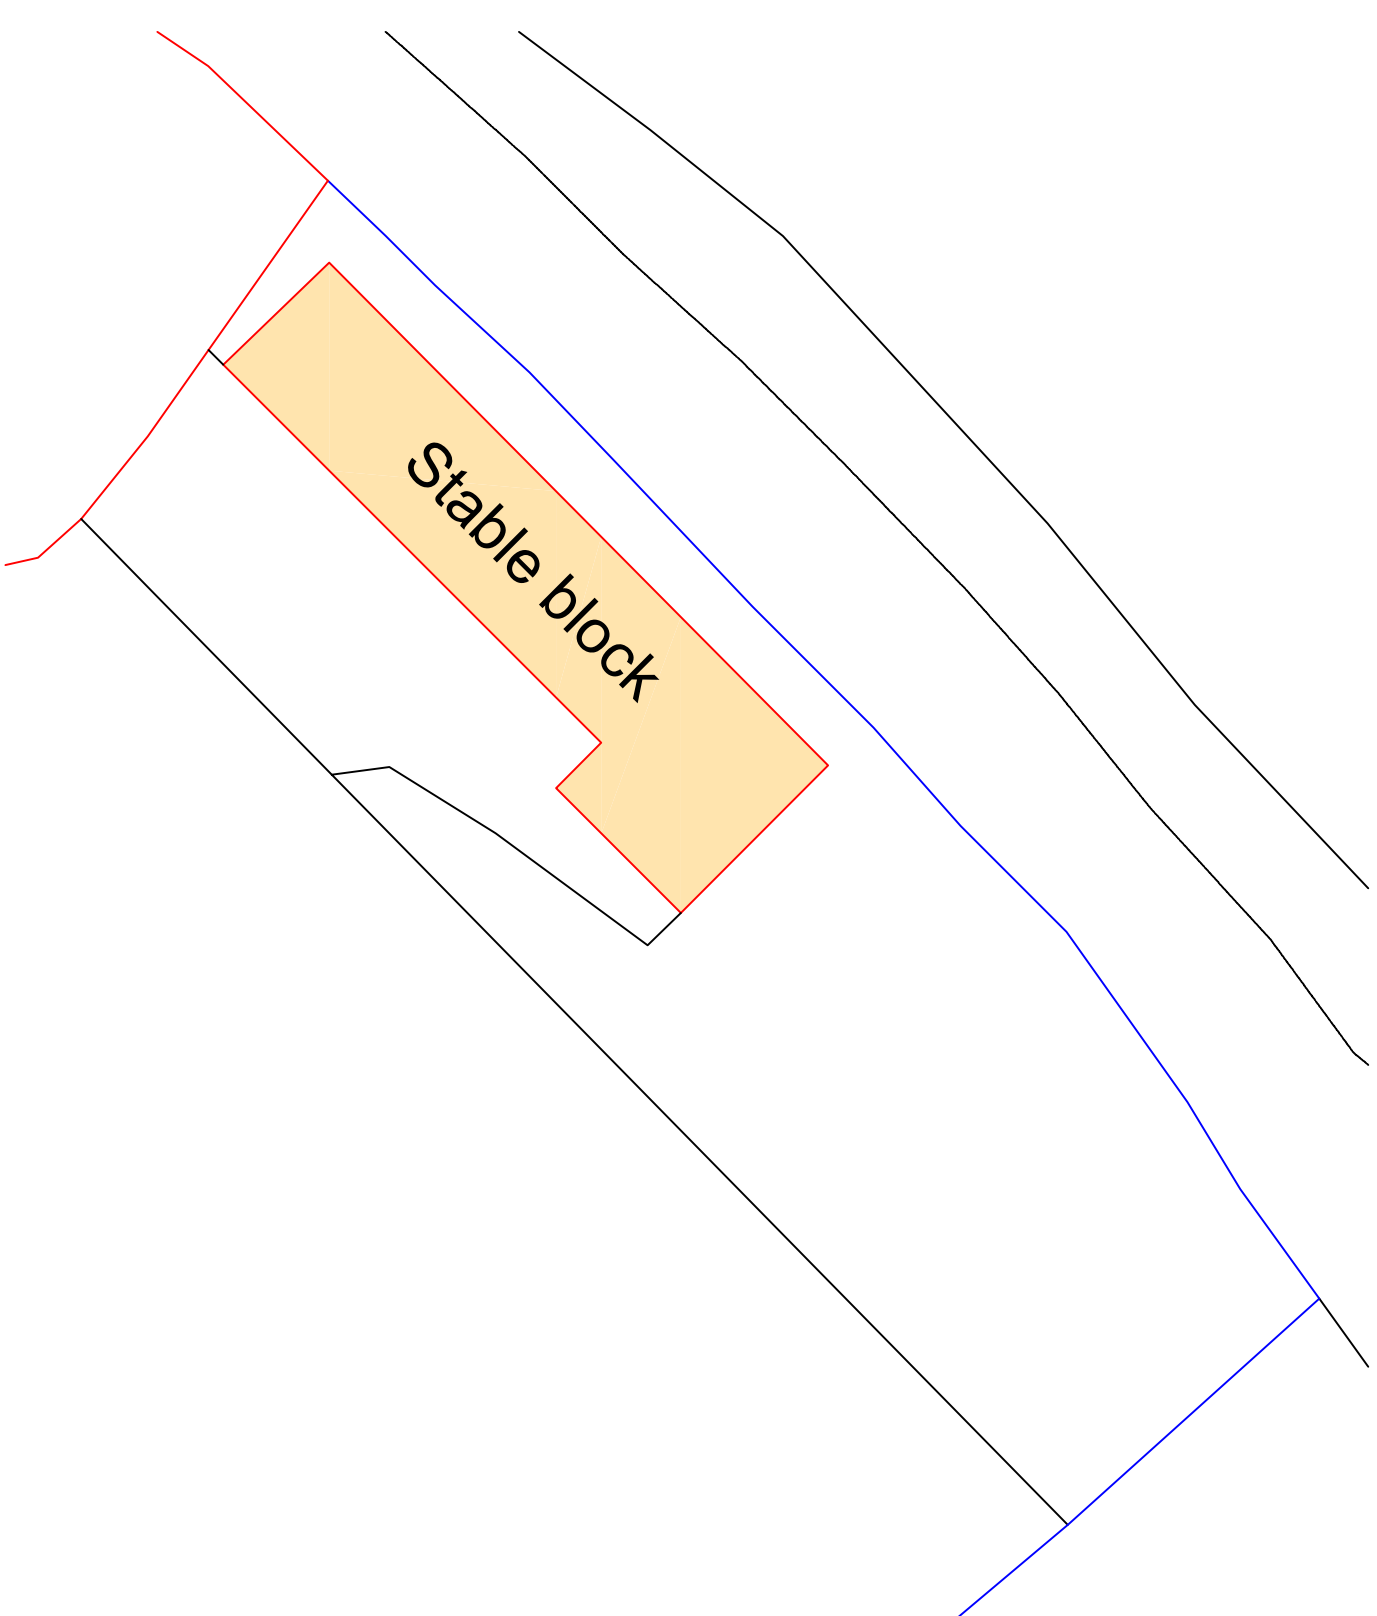

1:35	
---	--