


Notes:

THESE DRAWINGS ARE SUBMITTED FOR PLANNING APPROVAL ONLY.



PROPOSED ROOF
PLAN
SCALE 1:100 @ A3

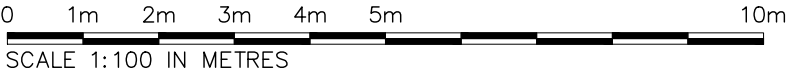

Outline of neighbouring property

REV:	DESCRIPTION:	BY:	DATE:
STATUS: PLANNING ISSUE			
 Solum Studio Architectural services Solumstudio@outlook.com 07903370121			
CLIENT: NICK WHITELEGG 47 Byron Rd Greenmount BL8 4EN			
ARCHITECT: SOLUM STUDIO Llwyn Mawr Llanrhaeadr LL16 4NH			
SITE: 47 BYRON RD Greenmount, BL8 4EN			
TITLE: PROPOSED ROOF PLAN			
SCALE AT A3: 1:100 @ A3	DATE: 03/01/26	DRAWN: PD	CHECKED:
PROJECT NO: BY01	DRAWING NO: AP08	REVISION: -	