




Proposed Front Elevation - 1:50

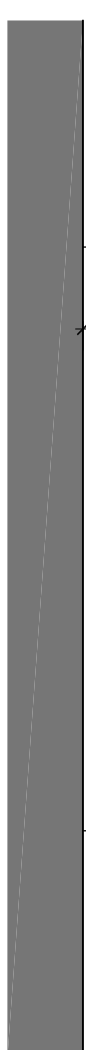


Proposed Side Elevation - 1:50

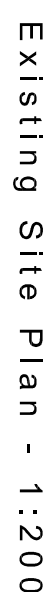


Existing Site Plan - 1:200

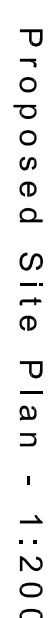


Proposed Site Plan - 1:2000

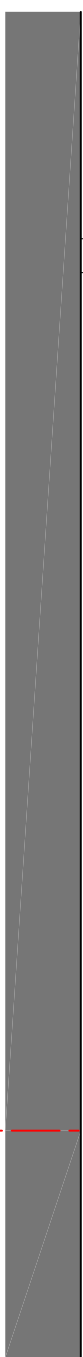

Existing Front Elevation - 1:50

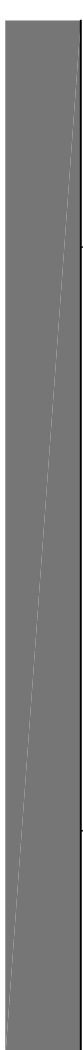

Existing Side Elevation - 1:50

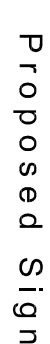

Proposed Sign

Sign Specification  
3mm Thick Aluminium Di Bond  
None Illuminated



Location Plan - 1:1250

**Client:**  
**Micro Cement UK**

## New Sign Application

Drawing Title:  
Existing and Proposed Site Plans / Elevations /  
Location Plan

Scale: 1:50 / 1:200 / 1:1250  
Date: November 2023  
@ A1

Drawing No:  
2240/00-

2240/00-