
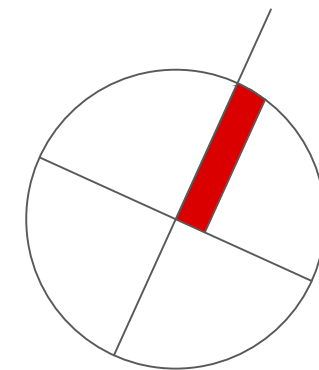


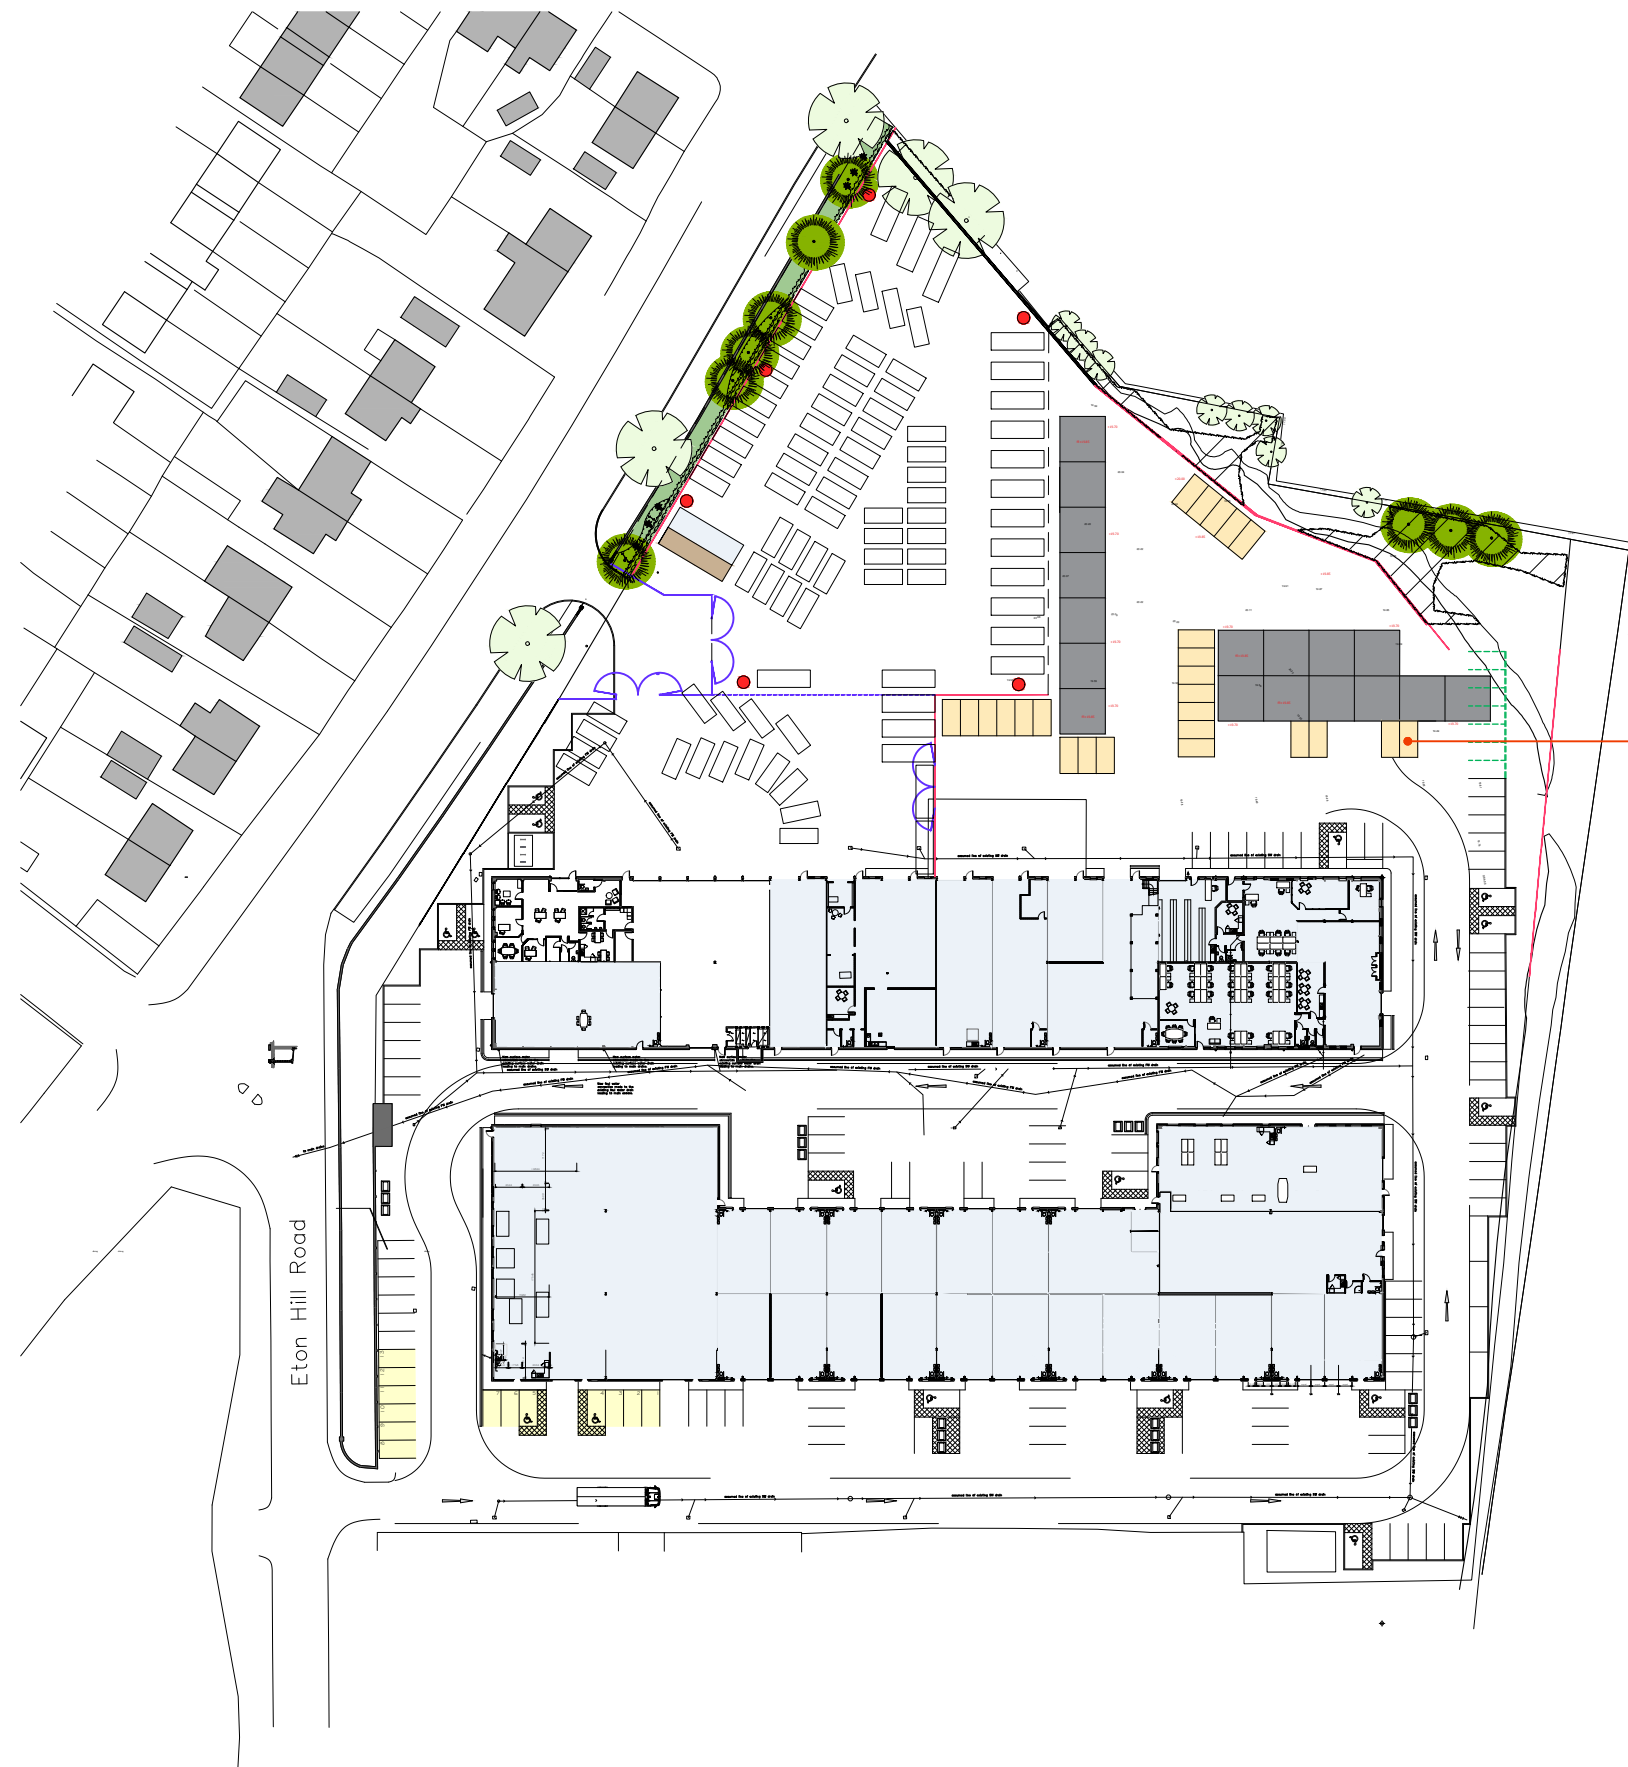

shaded spaces indicate dedicated parking for the new units (25No maximum)

Hamilton Heath Estates  
Eton Business Park  
Radcliffe  
Eton Hill Road  
Bury

Site Plan as Proposed SK01

work to figured dimensions

© CJ Partnership owns the copyright of this design / drawing which must not be reproduced in whole or in part without the written permission of CJ Partnership

contract no

3672

drawn by

drawing no

02

date

January 2024

revision

A

scale @ A3

1:1000

planning

Revisions:  
A. All dedicated parking spaces indicated shaded.PDC,November 2024

Blue Pit Mill Queensway  
Castleton Rochdale OL11 2PG

+44 (0)1706 631347  
info@cjpartnership.com  
www.cjpartnership.com

CJPARTNERSHIP  
ENVIRONMENTAL ARCHITECTS

