



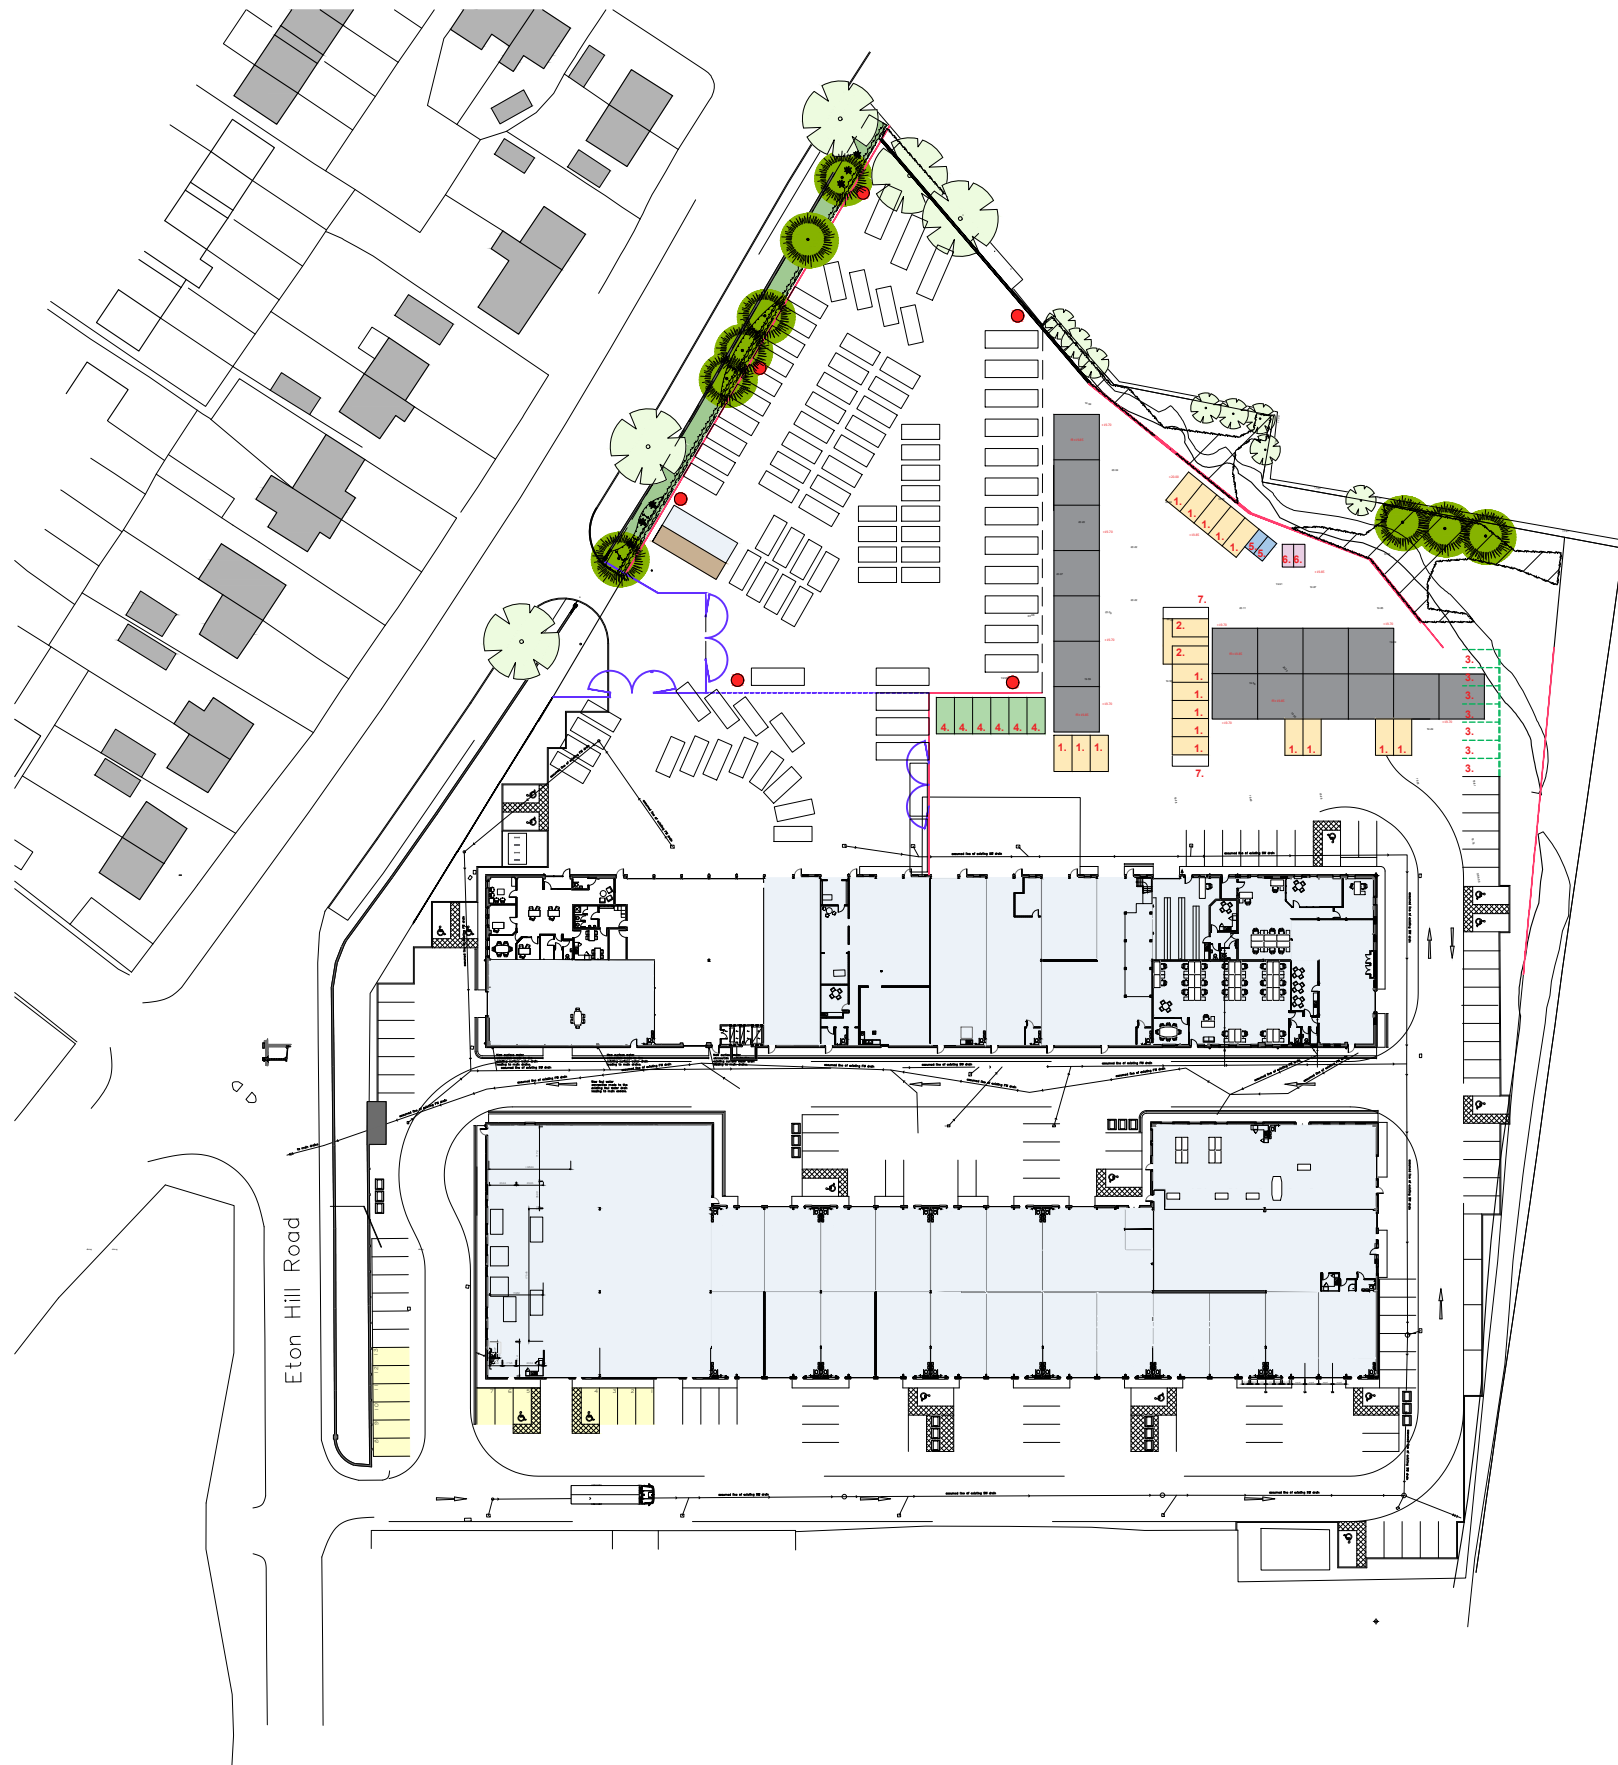

Parking Schedule for development of 5,950 sq ft B2 use

- 1.New dedicated parking spaces for units(17No total)
- 2.New disabled parking spaces (2No in total)
- 3.Spaces lost to make way for the new development (7No in total)
- 4.Replacement spaces for those lost (6No in total)
- 5.2no cycle spaces
- 6.2No TWMV spaces
- 7.Suggesed waste collection areas

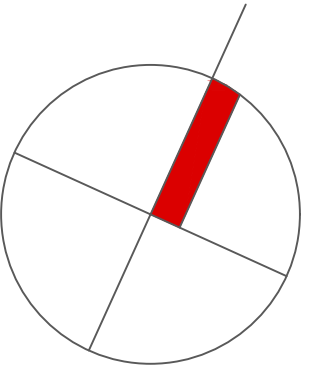

Hamilton Heath Estates
Eton Business Park
Radcliffe
Eton Hill Road
Bury

Site Plan as Proposed SK01

work to figured dimensions

© CJ Partnership owns the copyright of this design / drawing which must not be reproduced in whole or in part without the written permission of CJ Partnership

contract no
3672

drawn by

drawing no
02

date
January 2024

revision
C

scale @ A3
1:1000

planning

Revisions:
A. All dedicated parking spaces indicated shaded.PDC.November 2024
B. Parking schedule added.PDC.April 2025
C. Suggested waste collection areas added, subject to tracking.PDC.April 2025

Blue Pit Mill Queensway
Castleton Rochdale OL11 2PG

+44 (0)1706 631347

info@cjpartnership.com

www.cjpartnership.com

