


HIGHWOODS BUILDING, KESTREAL WAY  
WELWYN GARDEN CITY, HERTFORDSHIRE, AL7 1GB UK  
TELEPHONE : 01707 395150


THE COPYRIGHT AND ALL OTHER RIGHTS IN AND RELATING TO THIS PUBLICATION  
BELONG TO AND ARE THE SOLE PROPERTY OF TESCO STORES LIMITED

ALL RIGHTS ARE RESERVED: NEITHER THE WHOLE NOR ANY PART OF THIS  
PUBLICATION MAY BE REPRODUCED OR TRANSMITTED IN ANY FORM OR BY ANY  
ELECTRONIC OR MECHANICAL MEANS INCLUDING PHOTOCOPYING AND RECORDING  
OR FROM ANY RETRIEVAL SYSTEM WITHOUT THE PRIOR WRITTEN LICENCE FROM THE OWNER. C 1997

TESCO STORES LIMITED

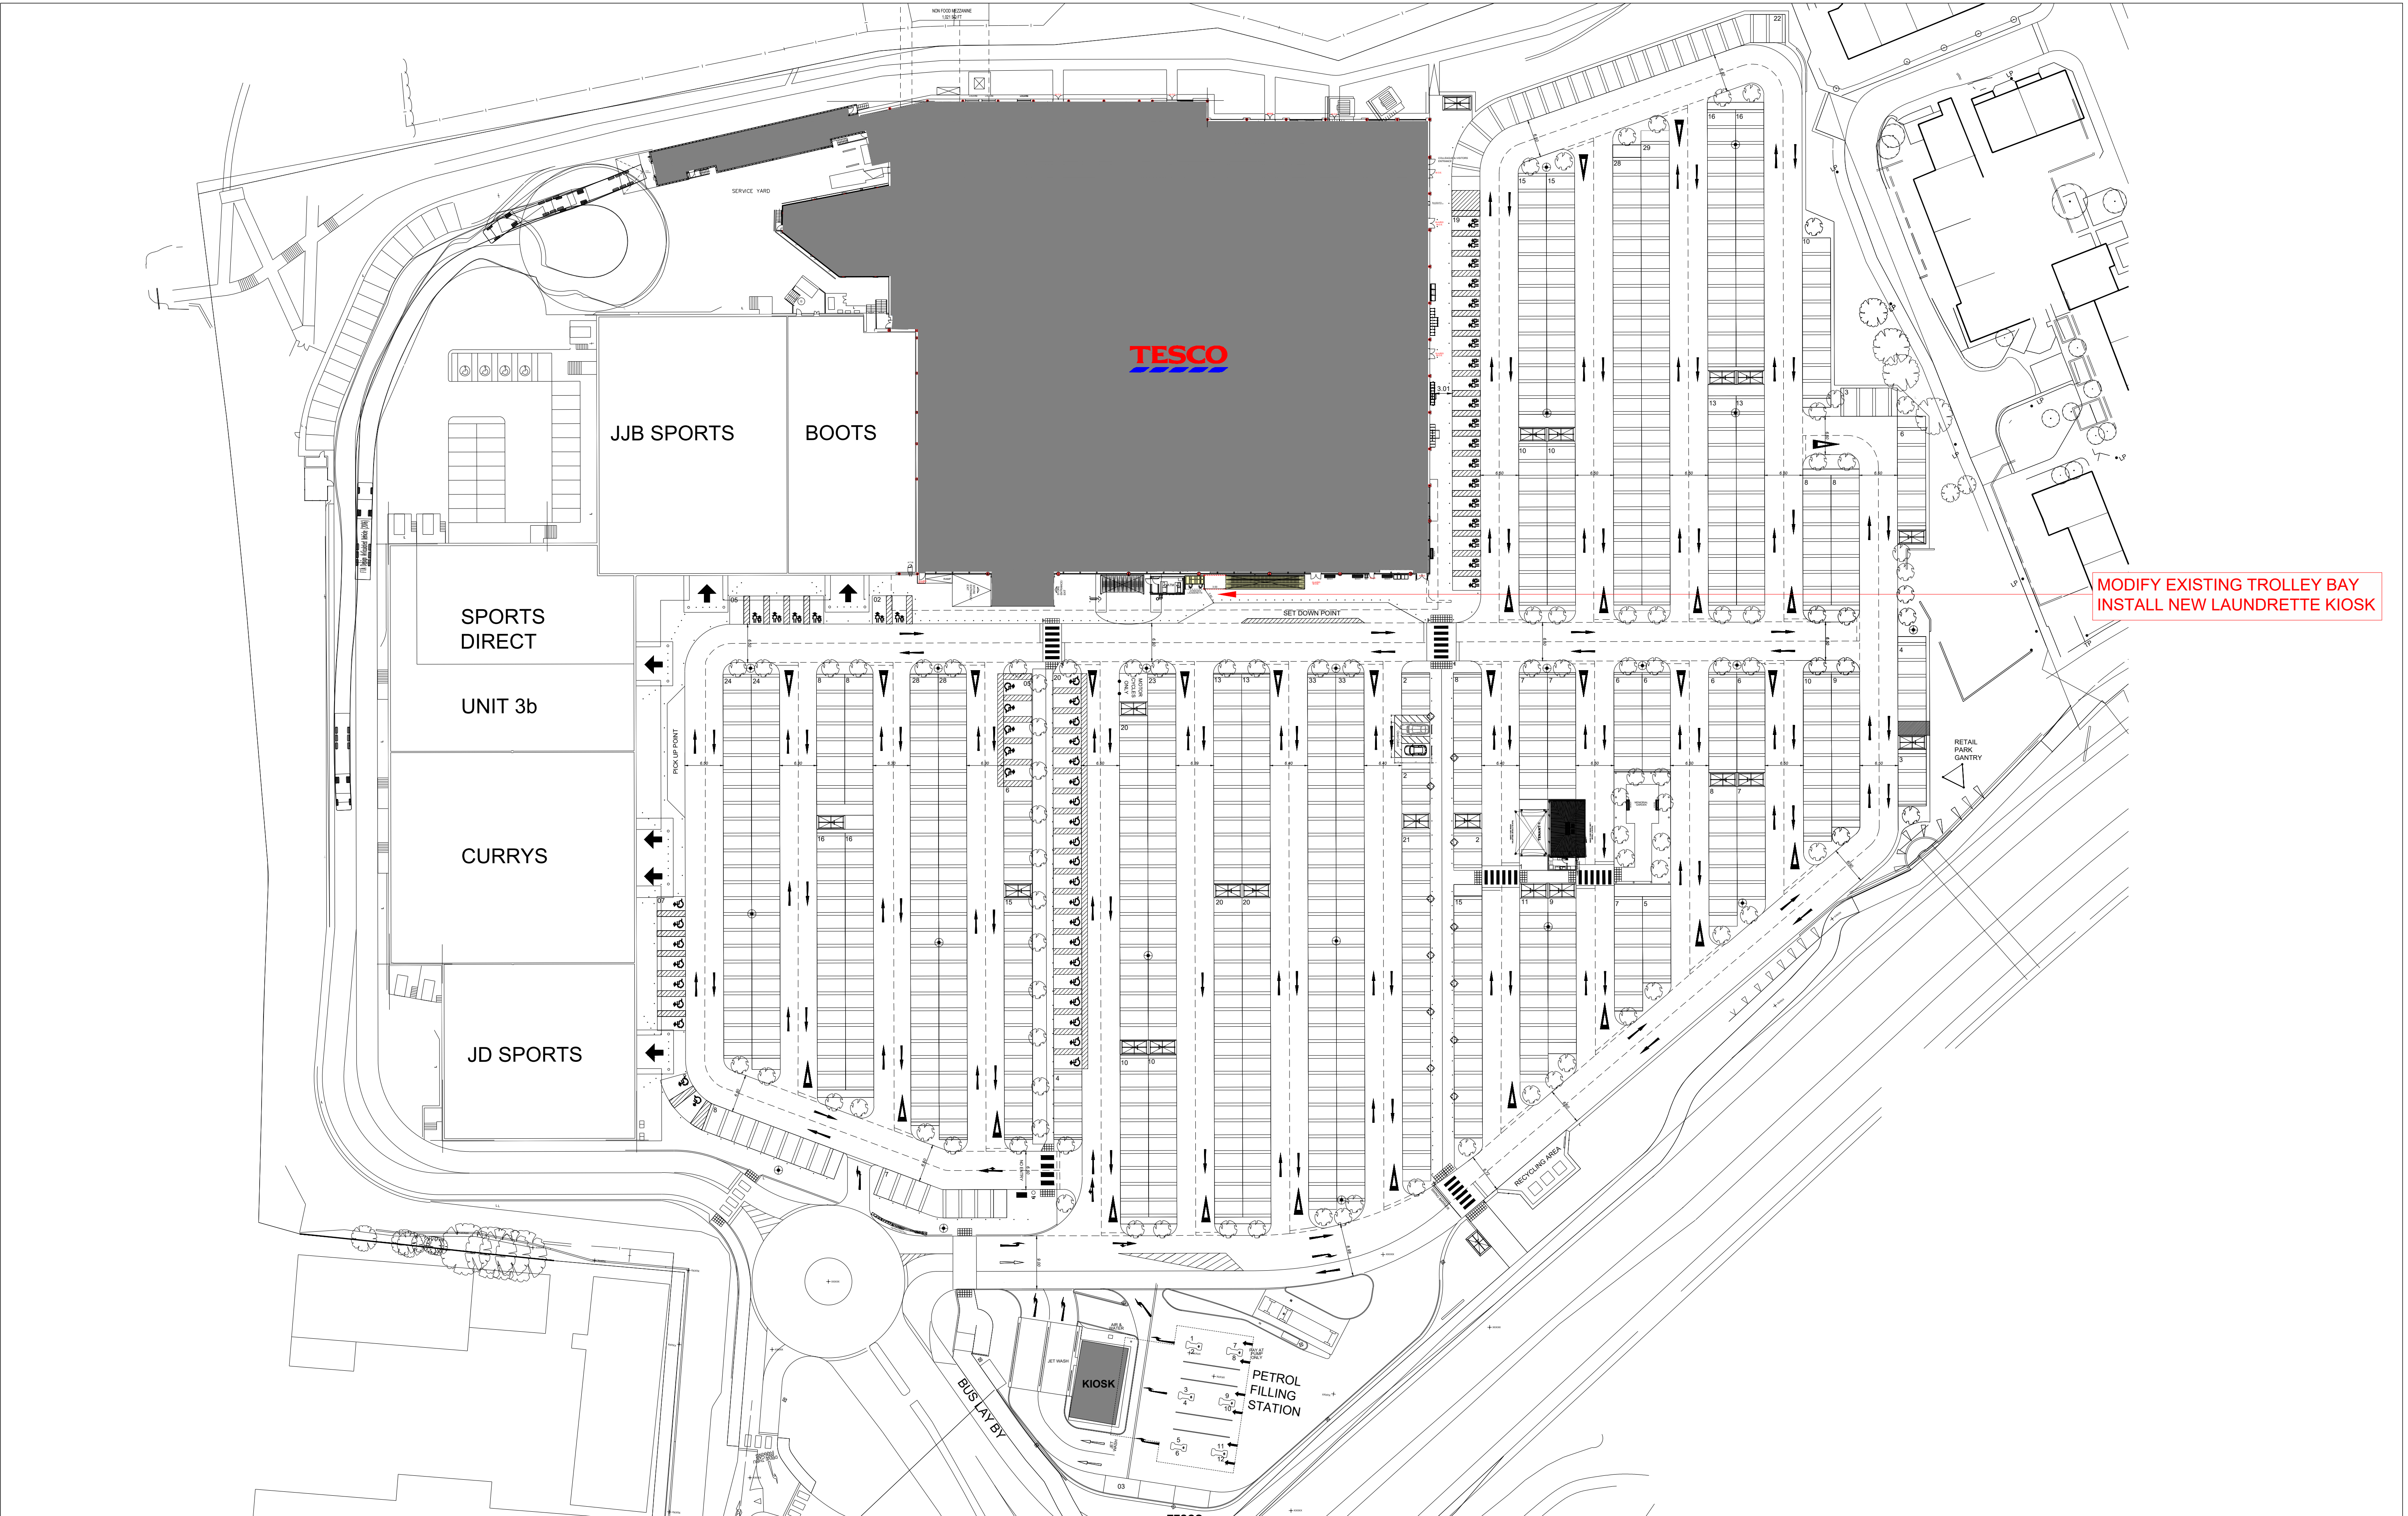


|   |                                               |                                           |                                                  |   |                                       |
|---|-----------------------------------------------|-------------------------------------------|--------------------------------------------------|---|---------------------------------------|
| <div>SCALE BAR</div> <div><div>1: 500</div><div><div></div><div>10m</div><div>0</div><div>10m</div><div>20m</div><div>30m</div><div>40m</div><div>50m</div></div></div> | <div><div></div><div>N</div><div></div></div> | <div>DRAWING NO</div> <div>2142pg1#</div> | <div>STORE TYPE</div> <div>SUPERSTORE</div>      | <div><div>TESCO</div><div>FEASIBILITY PLANNING</div><div>STORE PLANNING DEPARTMENT</div><div>PROPERTY SERVICES</div><div>HIGHWOODS BUILDING, KESTREAL WAY</div><div>WELWYN GARDEN CITY, HERTFORDSHIRE, AL7 1GB UK</div><div>TELEPHONE : 01707 395150</div><div><div>THE COPYRIGHT AND ALL OTHER RIGHTS IN AND RELATING TO THIS PUBLICATION BELONG TO AND ARE THE SOLE PROPERTY OF TESCO STORES LIMITED.</div><div>ALL RIGHTS ARE RESERVED. NEITHER THE WHOLE NOR ANY PART OF THIS PUBLICATION MAY BE REPRODUCED OR TRANSMITTED IN ANY FORM OR BY ANY ELECTRONIC OR MECHANICAL MEANS INCLUDING PHOTOCOPYING AND RECORDING OR FROM ANY RETRIEVAL SYSTEM WITHOUT THE PRIOR WRITTEN LICENCE FROM THE OWNER © 1997 TESCO STORES LIMITED</div></div></div> |                                       |
|   |                                               | <div>SCALE</div> <div>1:500@A1</div>      | <div>DATE</div> <div>18.06.2026</div>            |   | <div>STORE NAME</div> <div>BURY</div> |
|   |                                               | <div>CHECKED BY</div> <div>TBC</div>      | <div>CONTENT</div> <div>PROPOSED SITE PLAN</div> |   |                                       |
|   |                                               | <div>DRAWN BY</div> <div>FUSE3</div>      |                                                  |   |                                       |

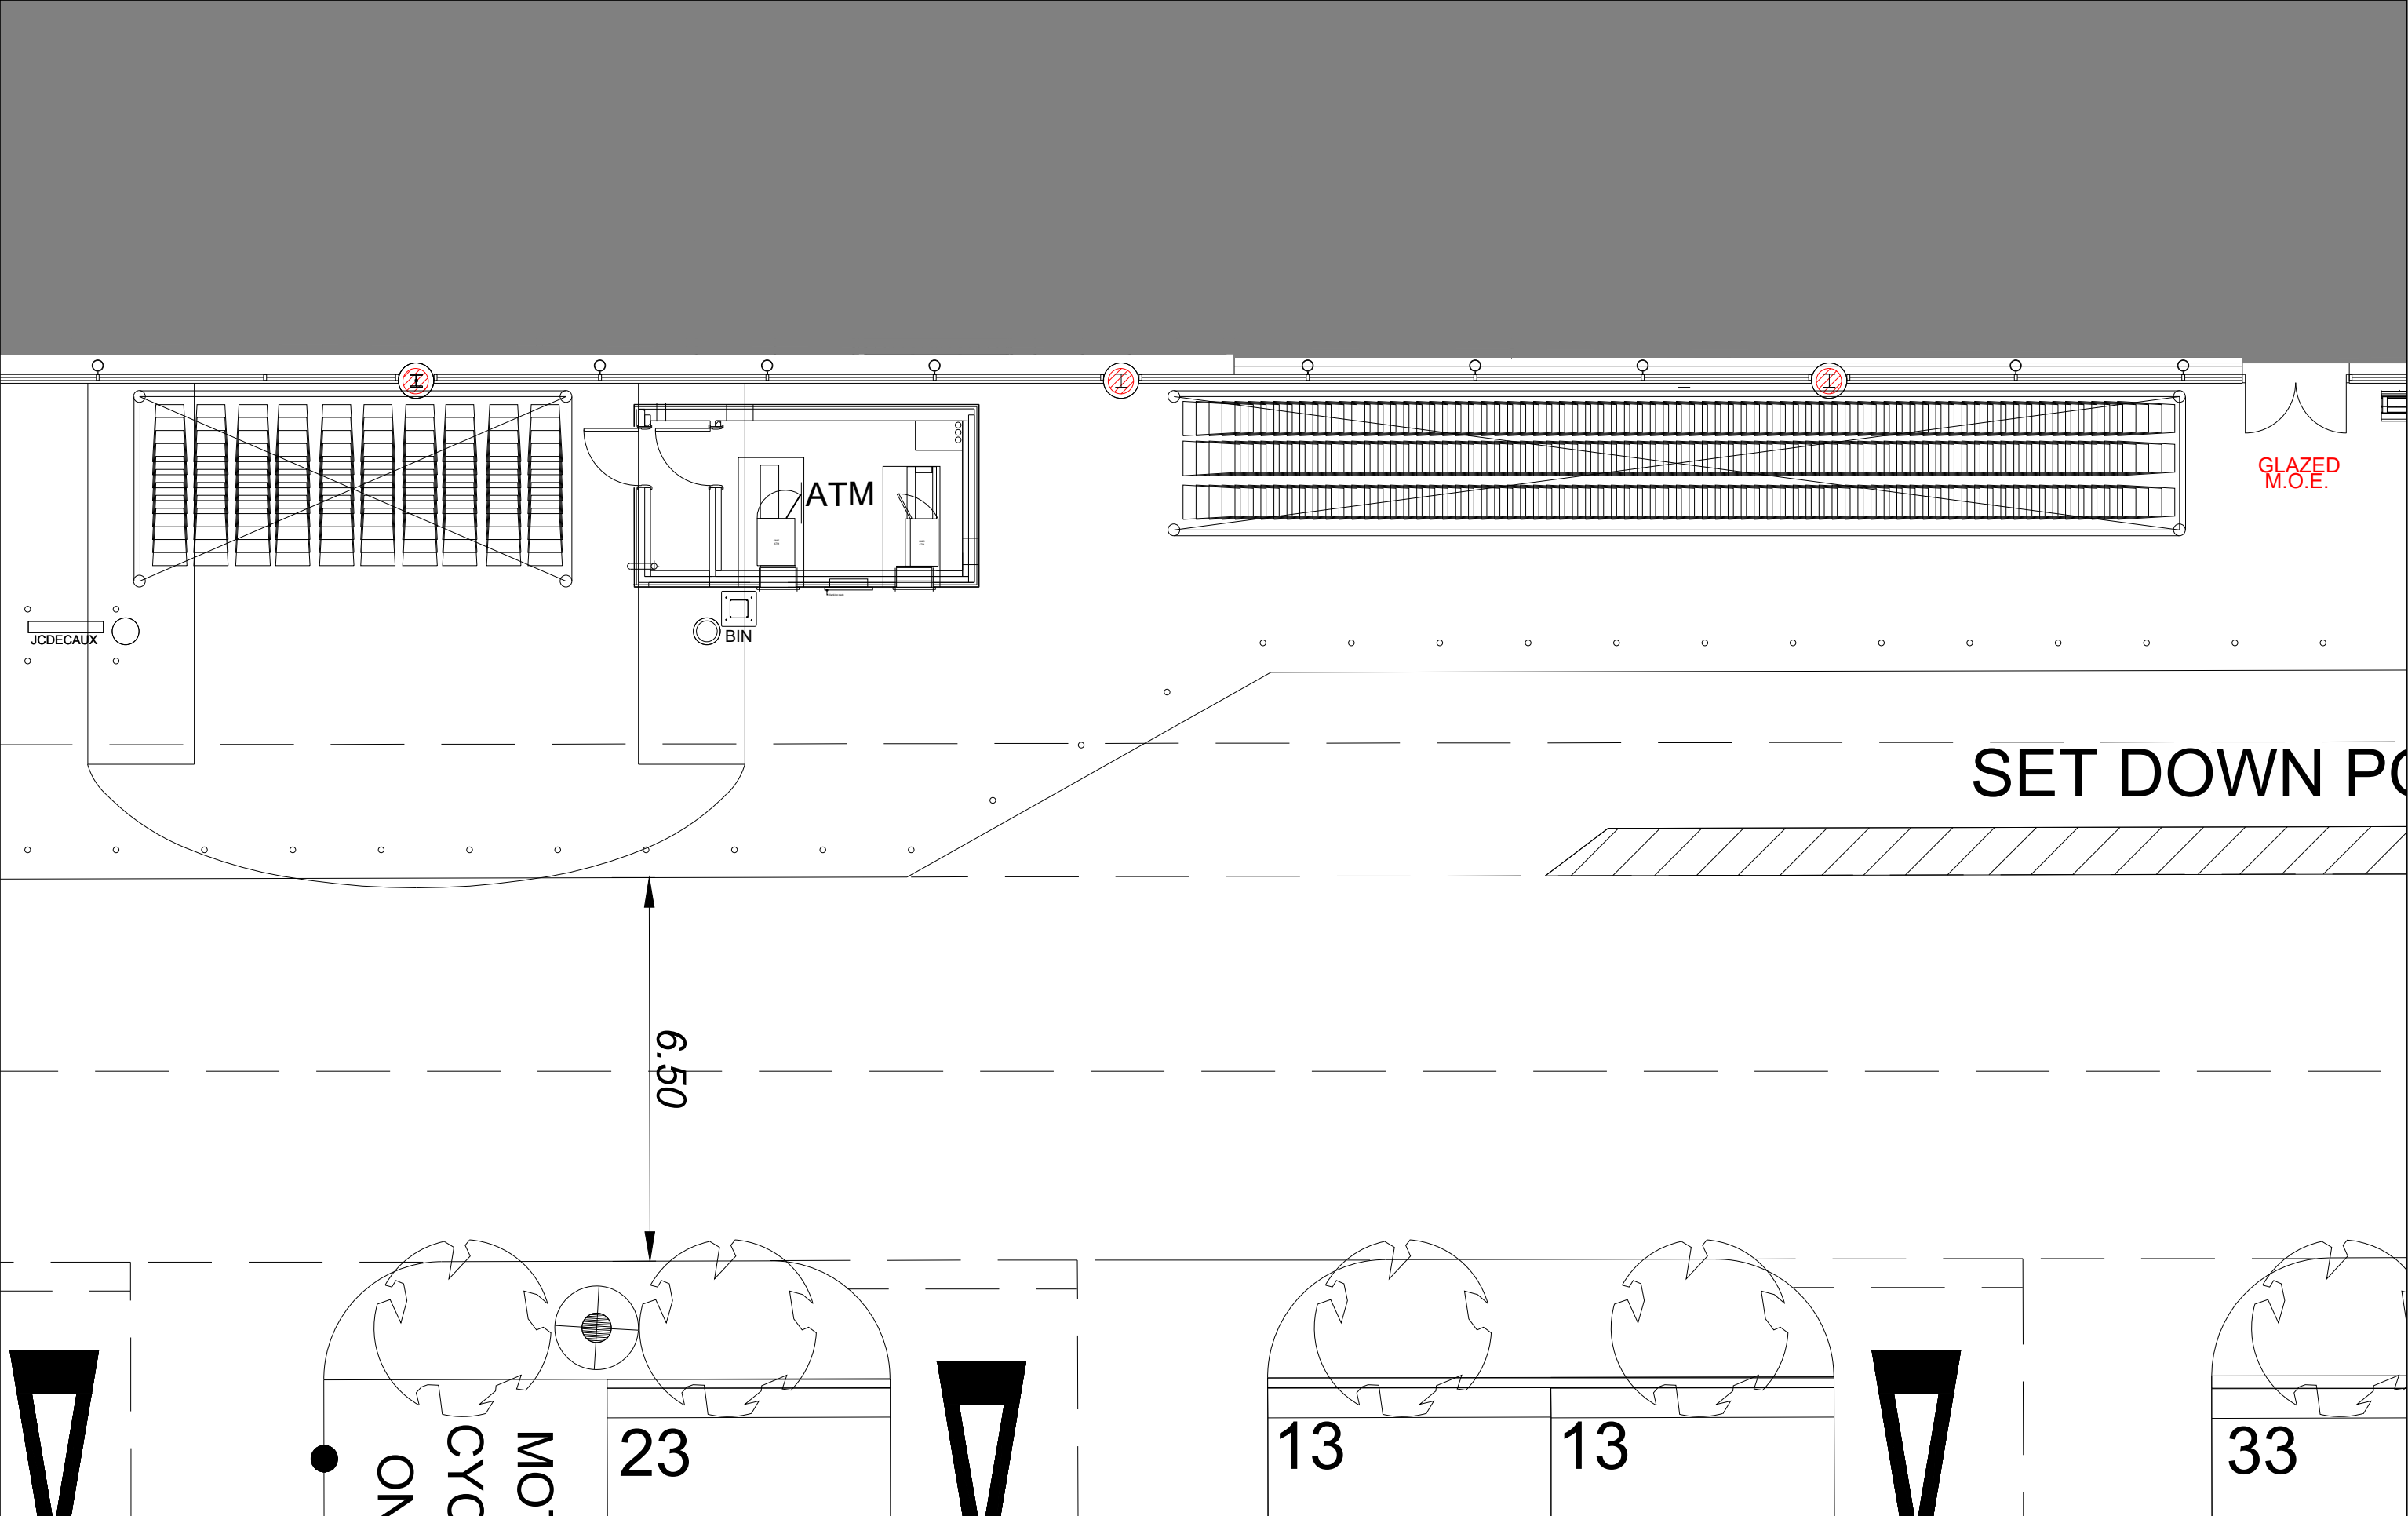

|   |  |                                                                                       |                        |                          |   |                      |
|---|--|---------------------------------------------------------------------------------------|------------------------|--------------------------|---|----------------------|
| SCALE BAR   |  |  | DRAWING NO<br>2142pg## | STORE TYPE<br>SUPERSTORE | <br>FEASIBILITY PLANNING<br>STORE PLANNING DEPARTMENT<br>PROPERTY SERVICES<br>HIGHWOODS BUILDING, KESTREAL WAY<br>WELWYN GARDEN CITY, HERTFORDSHIRE, AL7 1GB UK<br>TELEPHONE : 01707 395150<br><small>THE COPYRIGHT AND ALL OTHER RIGHTS IN AND RELATING TO THIS PUBLICATION<br/>BELONG TO AND ARE THE SOLE PROPERTY OF TESCO STORES LIMITED<br/>ALL RIGHTS ARE RESERVED. NEITHER THE WHOLE NOR ANY PART OF THIS<br/>PUBLICATION MAY BE REPRODUCED OR TRANSMITTED IN ANY FORM OR BY ANY<br/>ELECTRONIC OR MECHANICAL MEANS INCLUDING PHOTOCOPYING AND RECORDING<br/>OR FROM ANY RETRIEVAL SYSTEM WITHOUT THE PRIOR WRITTEN LICENCE FROM THE OWNER © 1997<br/>TESCO STORES LIMITED.</small> |                      |
| 1:100<br><br>2m 0 2m 4m 6m 8m 10m |  |                                                                                       | SCALE<br>1:100@A3      | DATE<br>18.06.2026       |   | STORE NAME<br>BURY   |
|   |  |                                                                                       | CHECKED BY<br>TBC      |                          |   | CONTENT              |
|   |  |                                                                                       | DRAWN BY<br>FUSE3      |                          |   | EXISTING DETAIL PLAN |

MODIFY EXISTING TROLLEY BAY  
INSTALL NEW LAUNDRETTE KIOSK

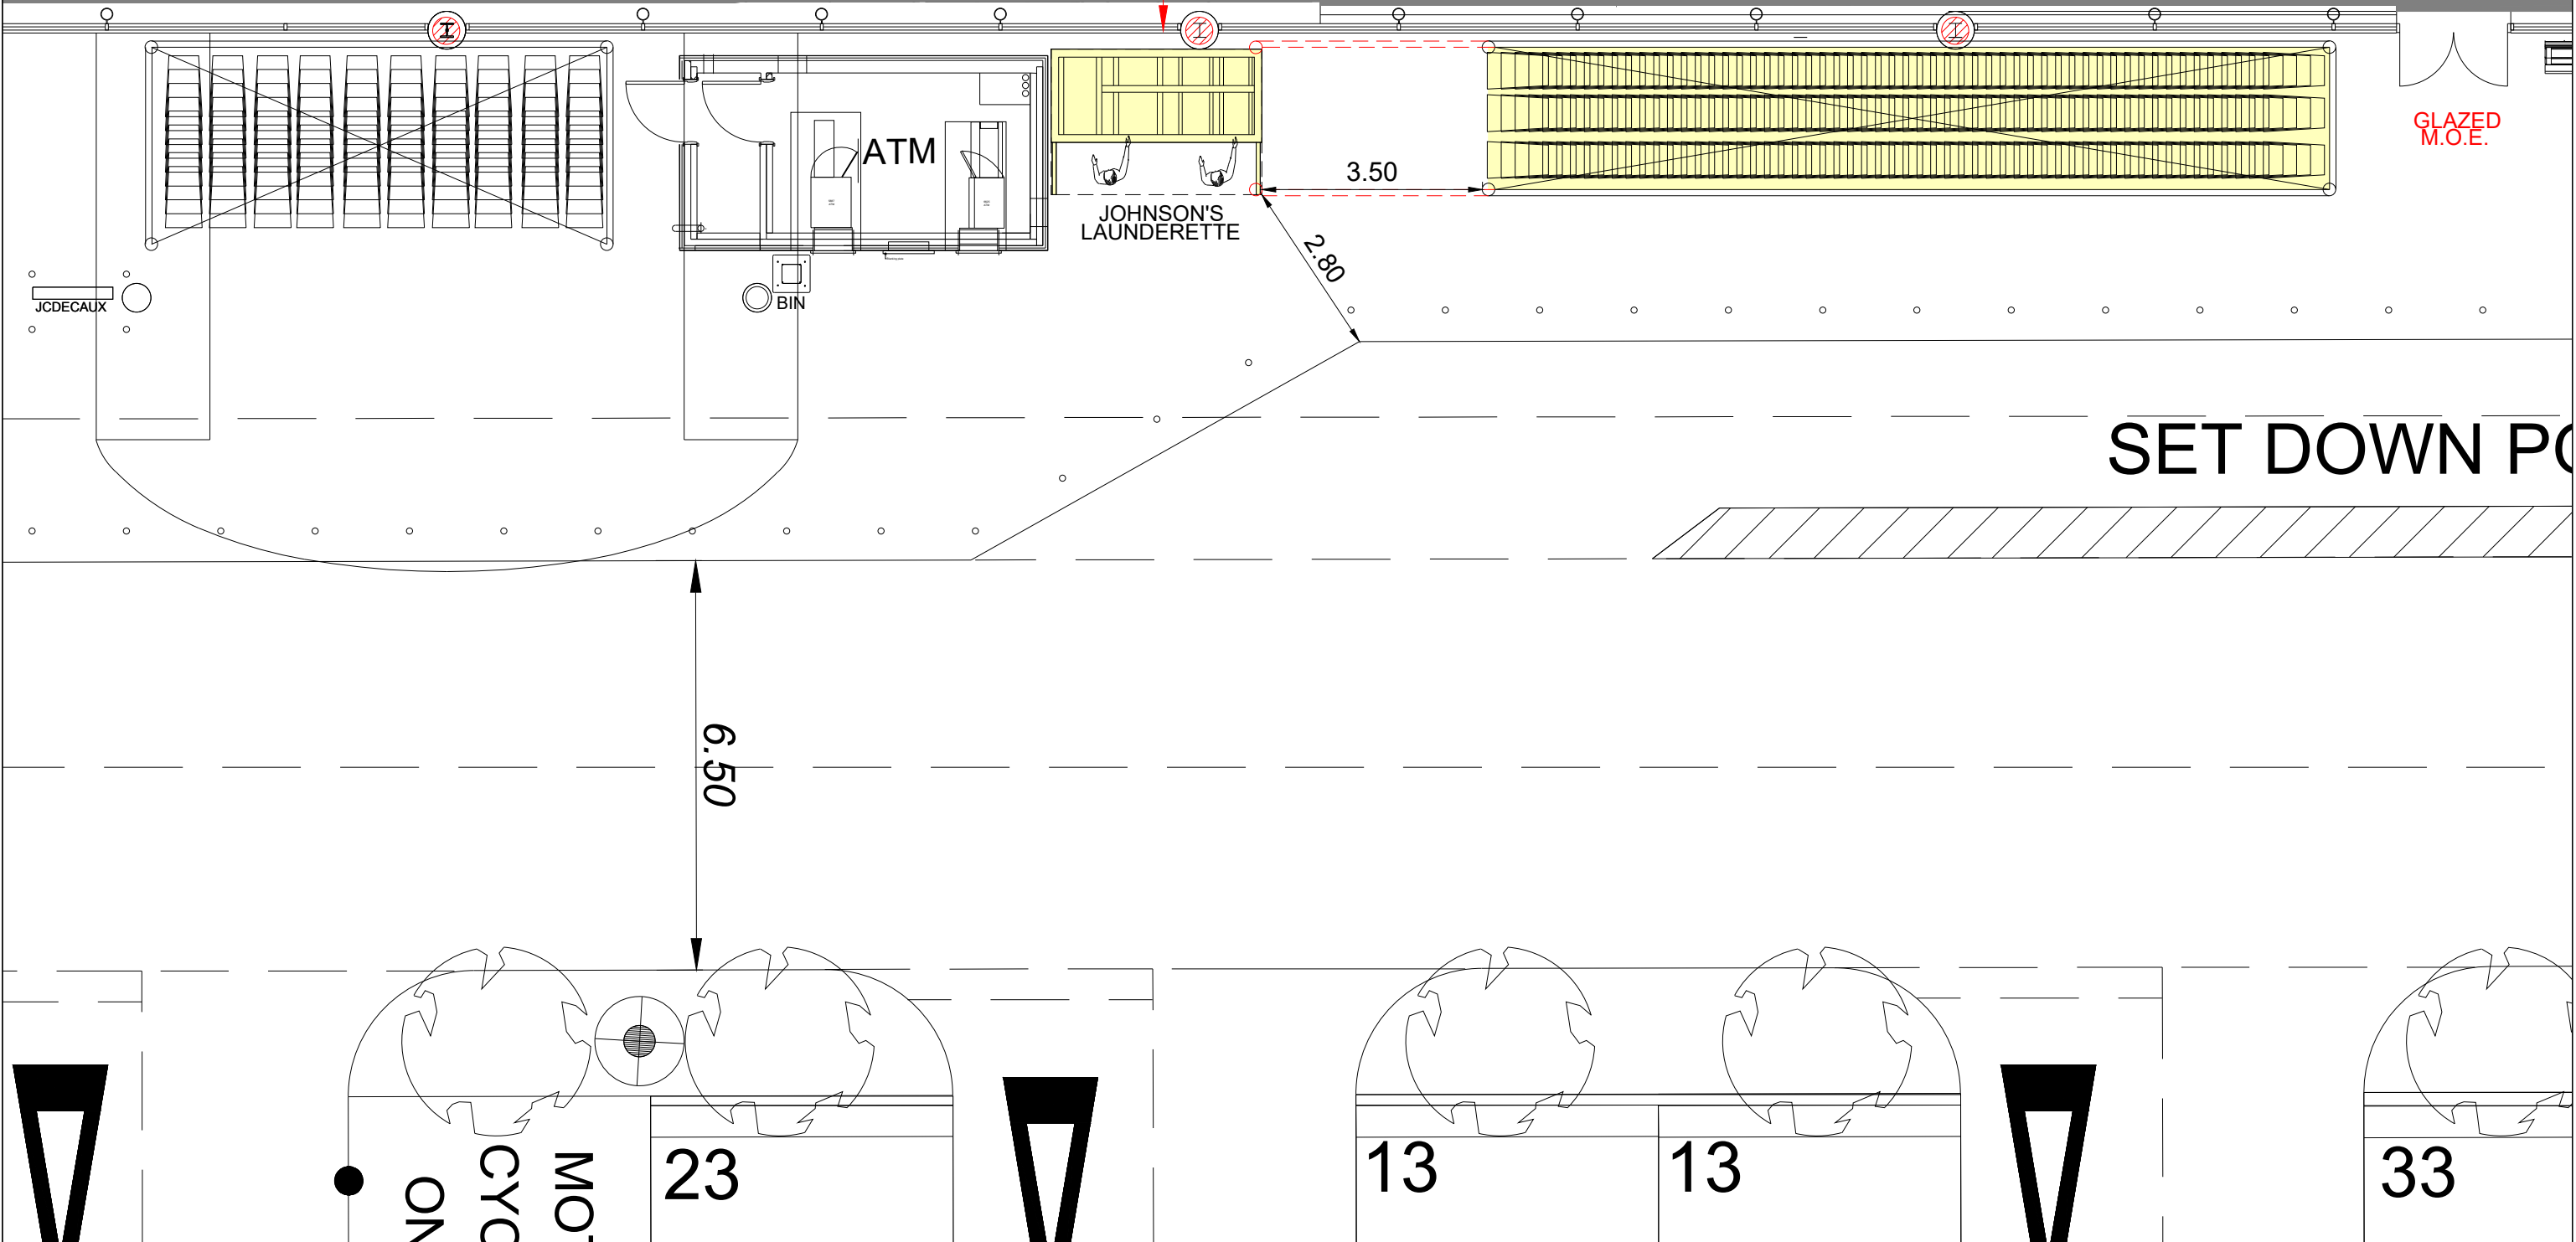

|                                                           |   |   |   |
|-----------------------------------------------------------|---|---|---|
| <p>SCALE BAR</p> <p>1:100</p> <p>2m 0 2m 4m 6m 8m 10m</p> | <p>DRAWING NO<br/>2142pg1#</p> <p>SCALE<br/>1:100@A3</p> <p>CHECKED BY<br/>TBC</p> <p>DRAWN BY<br/>FUSE3</p> <p>DATE<br/>18.06.2026</p> | <p>STORE TYPE<br/>SUPERSTORE</p> <p>STORE NAME<br/>BURY</p> <p>CONTENT<br/>PROPOSED DETAIL PLAN</p> | <p><b>TESCO</b></p> <p>FEASIBILITY PLANNING<br/>STORE PLANNING DEPARTMENT<br/>PROPERTY SERVICES<br/>HIGHWOODS BUILDING, KESTREL WAY<br/>WELWYN GARDEN CITY, HERTFORDSHIRE, AL7 1GB UK<br/>TELEPHONE : 01707 395150</p> <p><small>THE COPYRIGHT AND ALL OTHER RIGHTS IN AND RELATING TO THIS PUBLICATION BELONG TO AND ARE THE SOLE PROPERTY OF TESCO STORES LIMITED. ALL RIGHTS ARE RESERVED. NEITHER THE WHOLE NOR ANY PART OF THIS PUBLICATION MAY BE REPRODUCED OR TRANSMITTED IN ANY FORM OR BY ANY ELECTRONIC OR MECHANICAL MEANS INCLUDING PHOTOCOPYING AND RECORDING OR FROM ANY RETRIEVAL SYSTEM WITHOUT THE PRIOR WRITTEN LICENCE FROM THE OWNER © 1997 TESCO STORES LIMITED.</small></p> |
|-----------------------------------------------------------|---|---|---|