


# PROPOSED SITE PLAN

15 Woodthorpe Grange, Prestwich, Manchester, M25 OGU

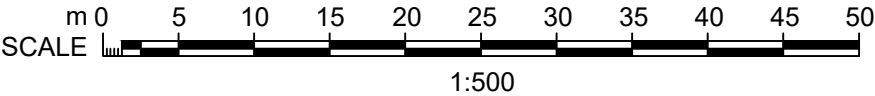

|                                                               |      |              |                 |
|---------------------------------------------------------------|------|--------------|-----------------|
| Rev                                                           | Date | Dm           | Revision        |
| Project: 15 Woodthorpe Grange, Prestwich, Manchester, M25 OGU |      |              |                 |
| Title: PROPOSED SITE PLAN                                     |      |              |                 |
| Client: Mrs P. ARORA                                          |      |              |                 |
| Issue: PLANNING APPLICATION                                   |      | Scale: 1:500 |                 |
|                                                               |      | Paper: A4    |                 |
| Drawing Number                                                |      | Rev          | Date: NOV. 2023 |
| 15WTG - PSP - 01                                              |      |              | Drawn:          |
|                                                               |      |              | Check:          |