


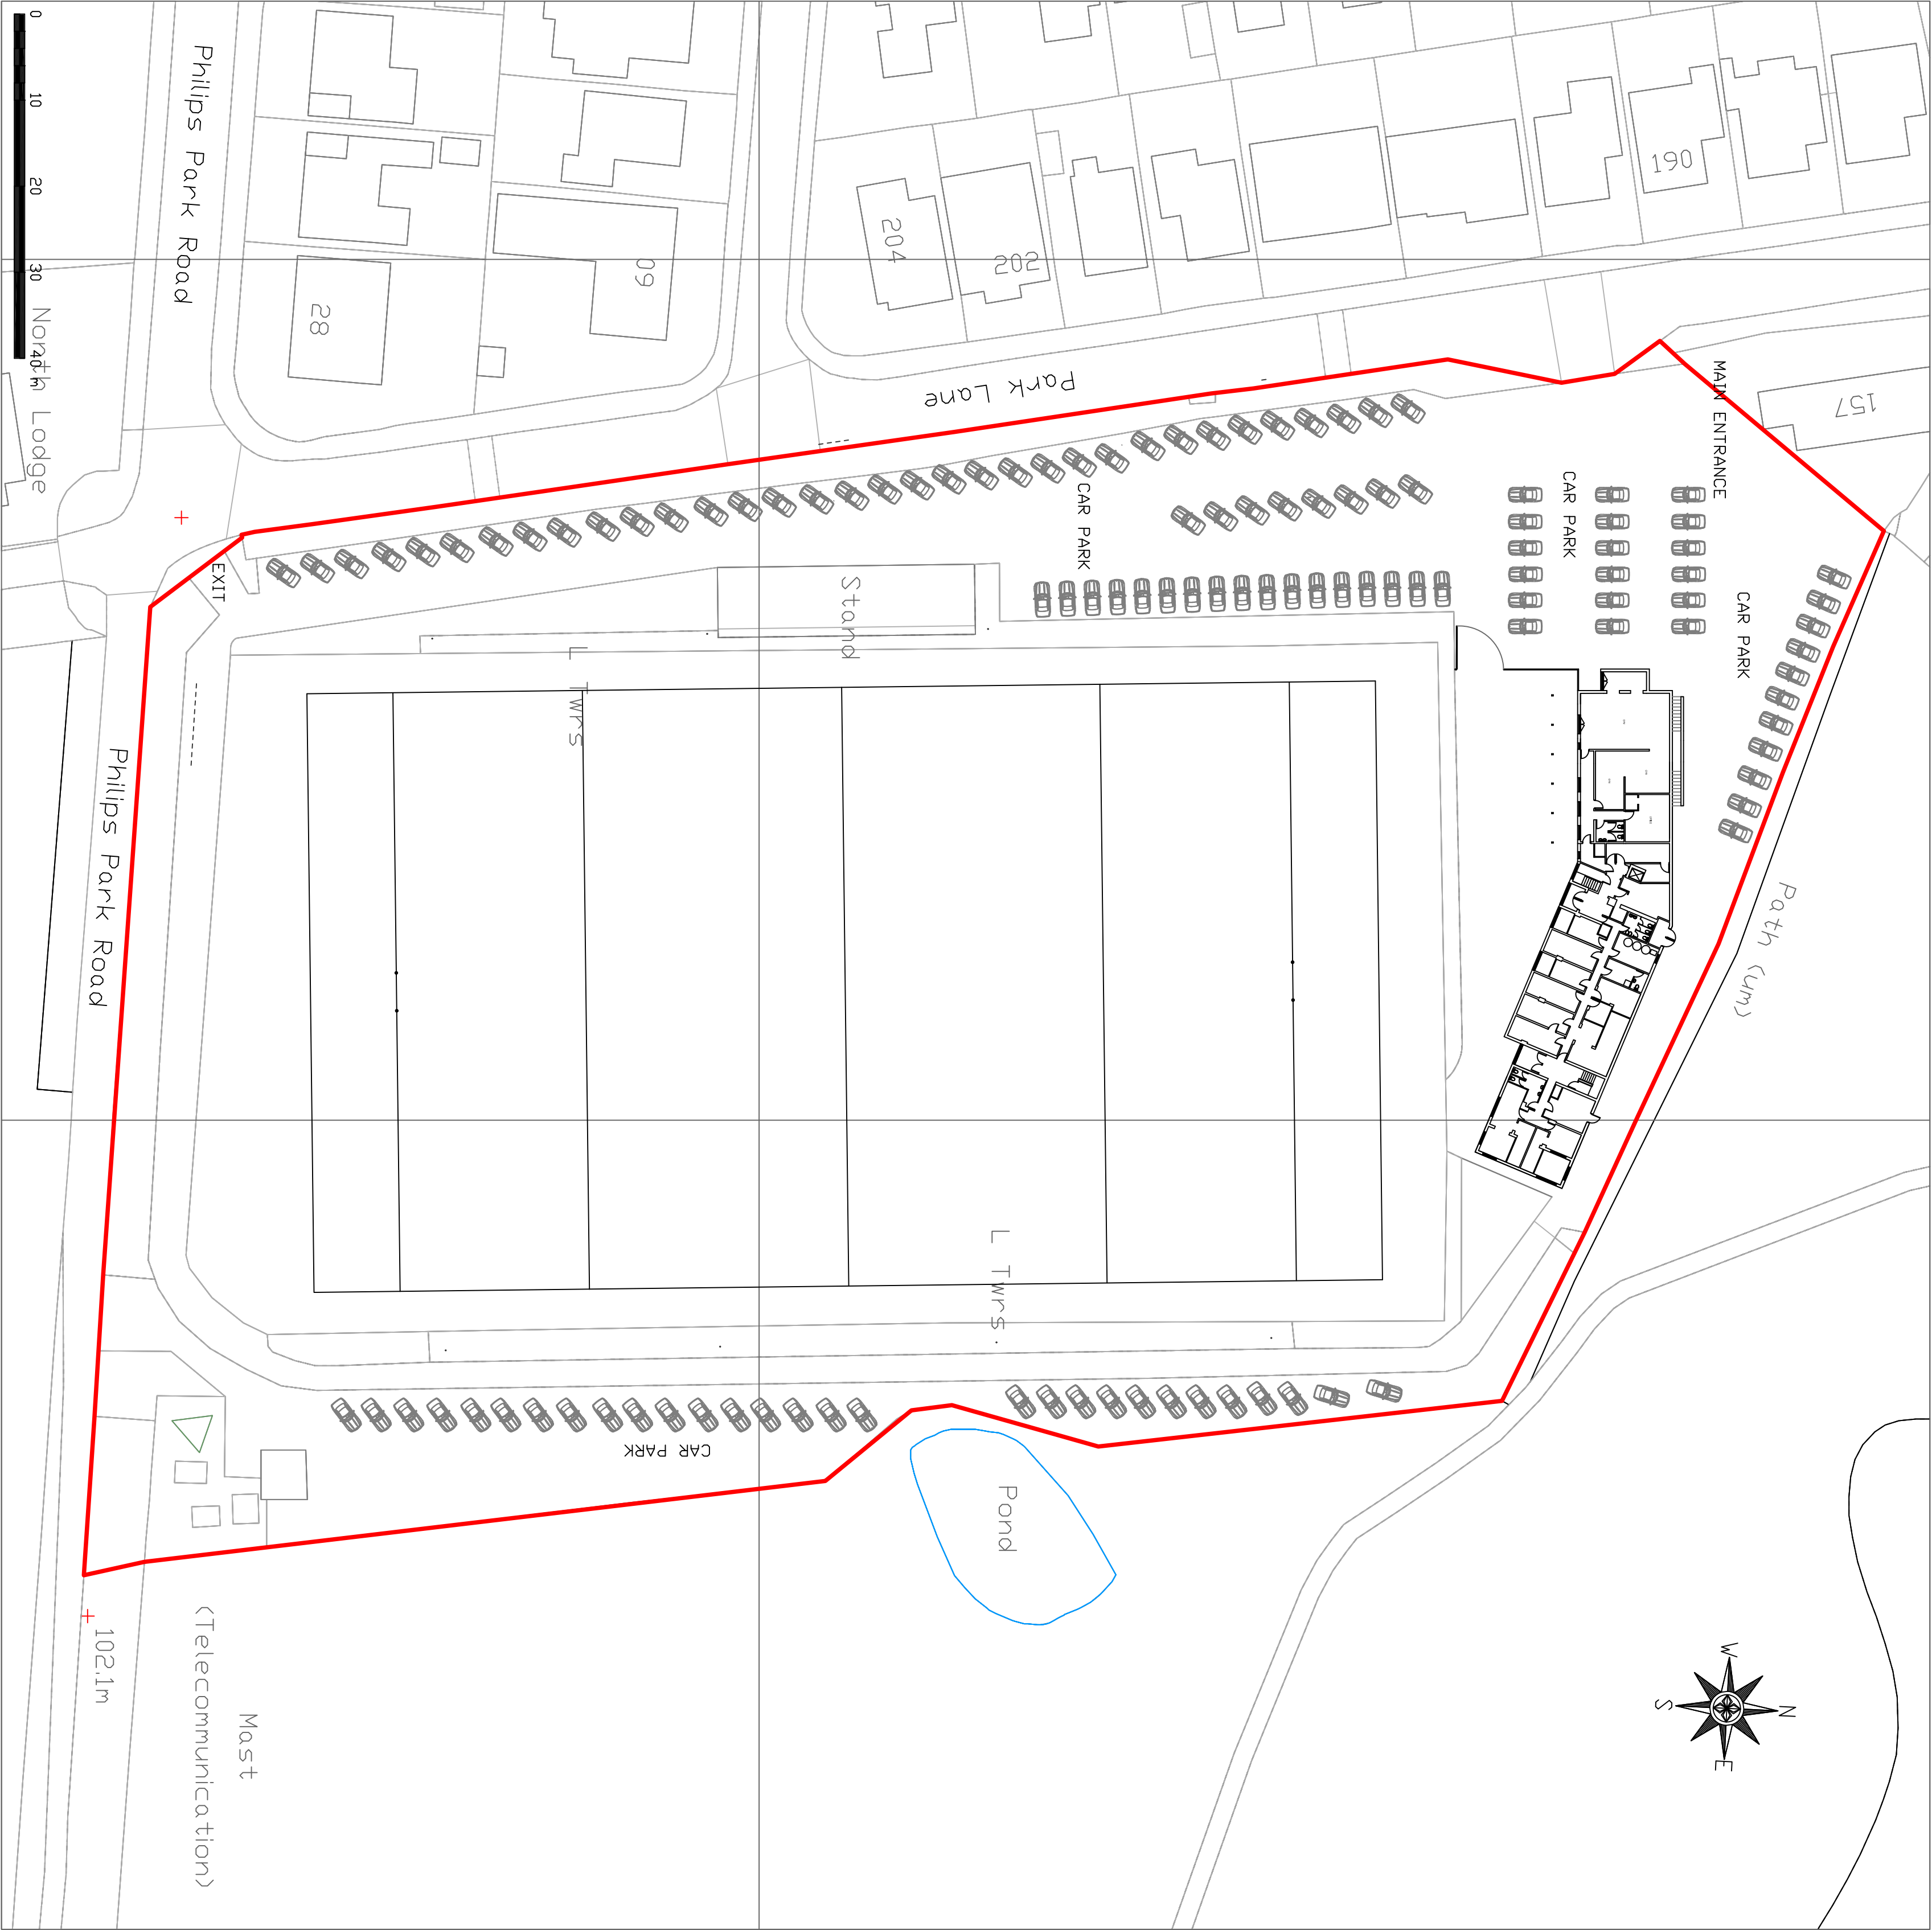

Sedgley Park Rugby Club
Whitefield
M45 7DZ

EXISTING SITE PLAN

Scale: 1:500 @ A1
Date: April 2024

2800_SED_06_Planning