







1 Location Plan  
1:1250

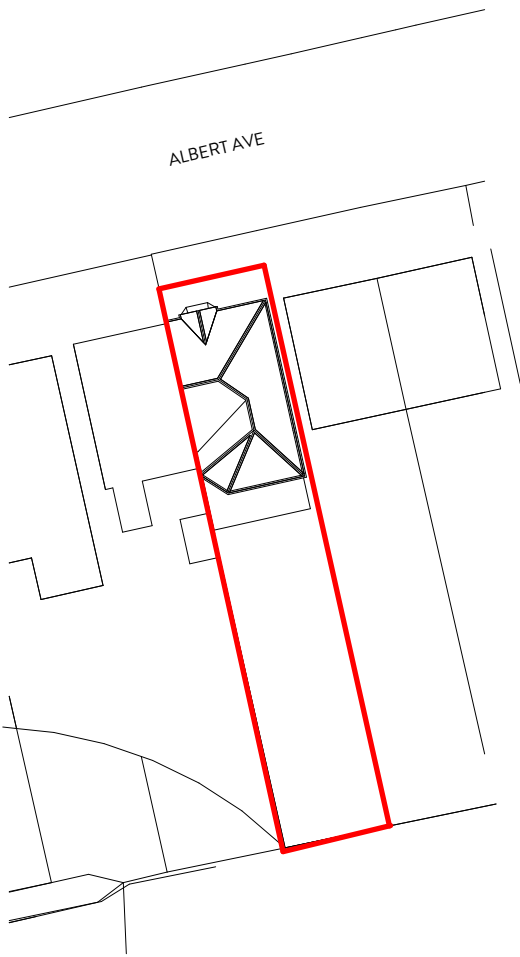

2 Existing Block Plan  
1:500

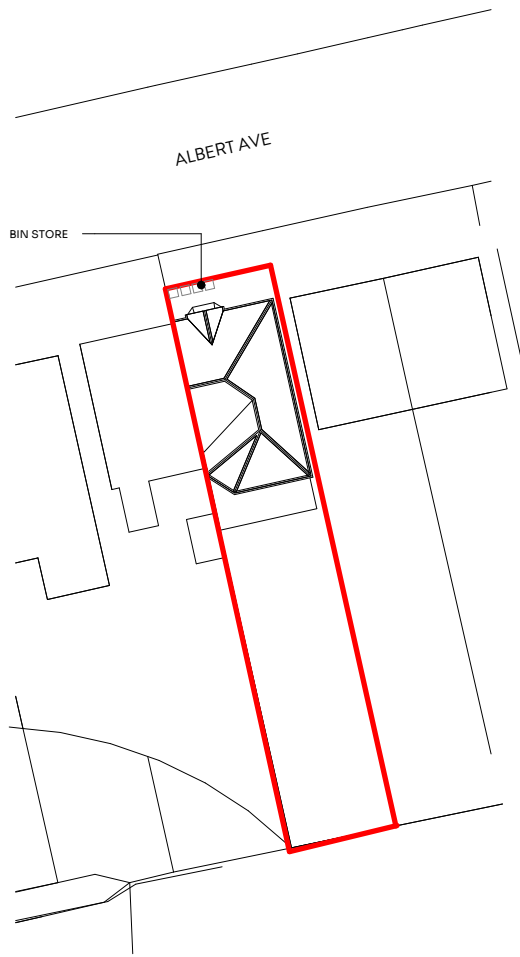

3 As Built Block Plan  
1:500
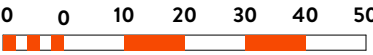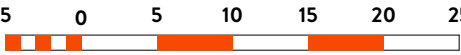
|   |   |   |                                            |                                              |                                                                                       |   |   |
|---|---|---|--------------------------------------------|----------------------------------------------|---------------------------------------------------------------------------------------|---|---|
| <b>Project No:</b><br><b>JC82</b>                                                                   | <b>Drawing No:</b><br><b>A1.1</b>                                                                   | <b>Revision:</b><br><b>PL3</b>   | <b>Scale on A3:</b><br><b>As indicated</b> | <b>Drawn by:</b> JC<br><b>Checked by:</b> JC |  |  <b>ARCHITECTURE + PLANNING</b><br>studio@jcdesigngroup.co.uk |  <b>CIAT</b><br>CHARTERED PRACTICE<br>0161 698 2954 |
| <b>Project:</b><br><b>No. 52 Albert Ave</b>                                                         | <b>Title:</b><br><b>SITE PLANS</b>                                                                  | <b>General Notes</b><br>This drawing must be read in conjunction with JCDs specification and all other relevant documentation and drawings<br><br>All dimensions are to be checked on site with any discrepancies reported to the designer prior to the works being carried out.<br><br>JCD accept no liability for any expense, loss or damage of whatsoever nature and however arising from any variation made to this drawing or in the execution of the work to which it relates which has not been referred to them and their approval obtained.<br><br>This drawing is copyright and is sent to you in confidence. It must not be copied, used or disclosed in whole or in part, to third parties without our written permission. It remains the property of JCD and must be returned on request.<br>© JCD Design Group Ltd |                                            |                                              |                                                                                       |   |   |
| <b>Project Address:</b><br>52 Albert Ave Prestwich, Manchester M25<br>OLX                           | <b>Stamp:</b><br><b>ISSUED FOR PLANNING</b>                                                         |   |                                            |                                              |                                                                                       |   |   |
| <br>SCALE 1:1250 | <br>SCALE 1:500 |   |                                            |                                              |                                                                                       |   |   |
|   |   | <b>REV</b>   | <b>Details</b>                             | <b>By</b>                                    | <b>Date</b>                                                                           |   |   |
|   |   | PL1   | First Issue for Planning                   | JC                                           | 02 08 23                                                                              |   |   |
|   |   | PL2   | Issued for Planning                        | AL                                           | 22 08 23                                                                              |   |   |
|   |   | PL3   | Issued for Planning                        | AL                                           | 25 08 23                                                                              |   |   |