

Application Boundary

|      |               |     |          |
|------|---------------|-----|----------|
| V1   | Initial Draft | EBD | 01/04/26 |
| REV: | DESCRIPTION:  | BY: | DATE:    |

AMENDMENTS:



Osprey Charging Network Ltd  
3rd Floor, Martin House, 5 Martin Lane,  
London, EC4R 0DP  
T: 0800 058 8400  
www.ospreycharging.co.uk


CLIENT:  
Lidl

SITE:  
Lidl, Bury - BL8 2EQ

TITLE:  
Existing Site Plan (B)

|              |            |        |           |
|--------------|------------|--------|-----------|
| SCALE AT A3: | DATE:      | DRAWN: | REVISION: |
| 1:500        | 01/04/2026 | EBD    | V1        |

© CROWN COPYRIGHT AND DATABASE RIGHTS 2023 - ORDNANCE SURVEY 0100031673

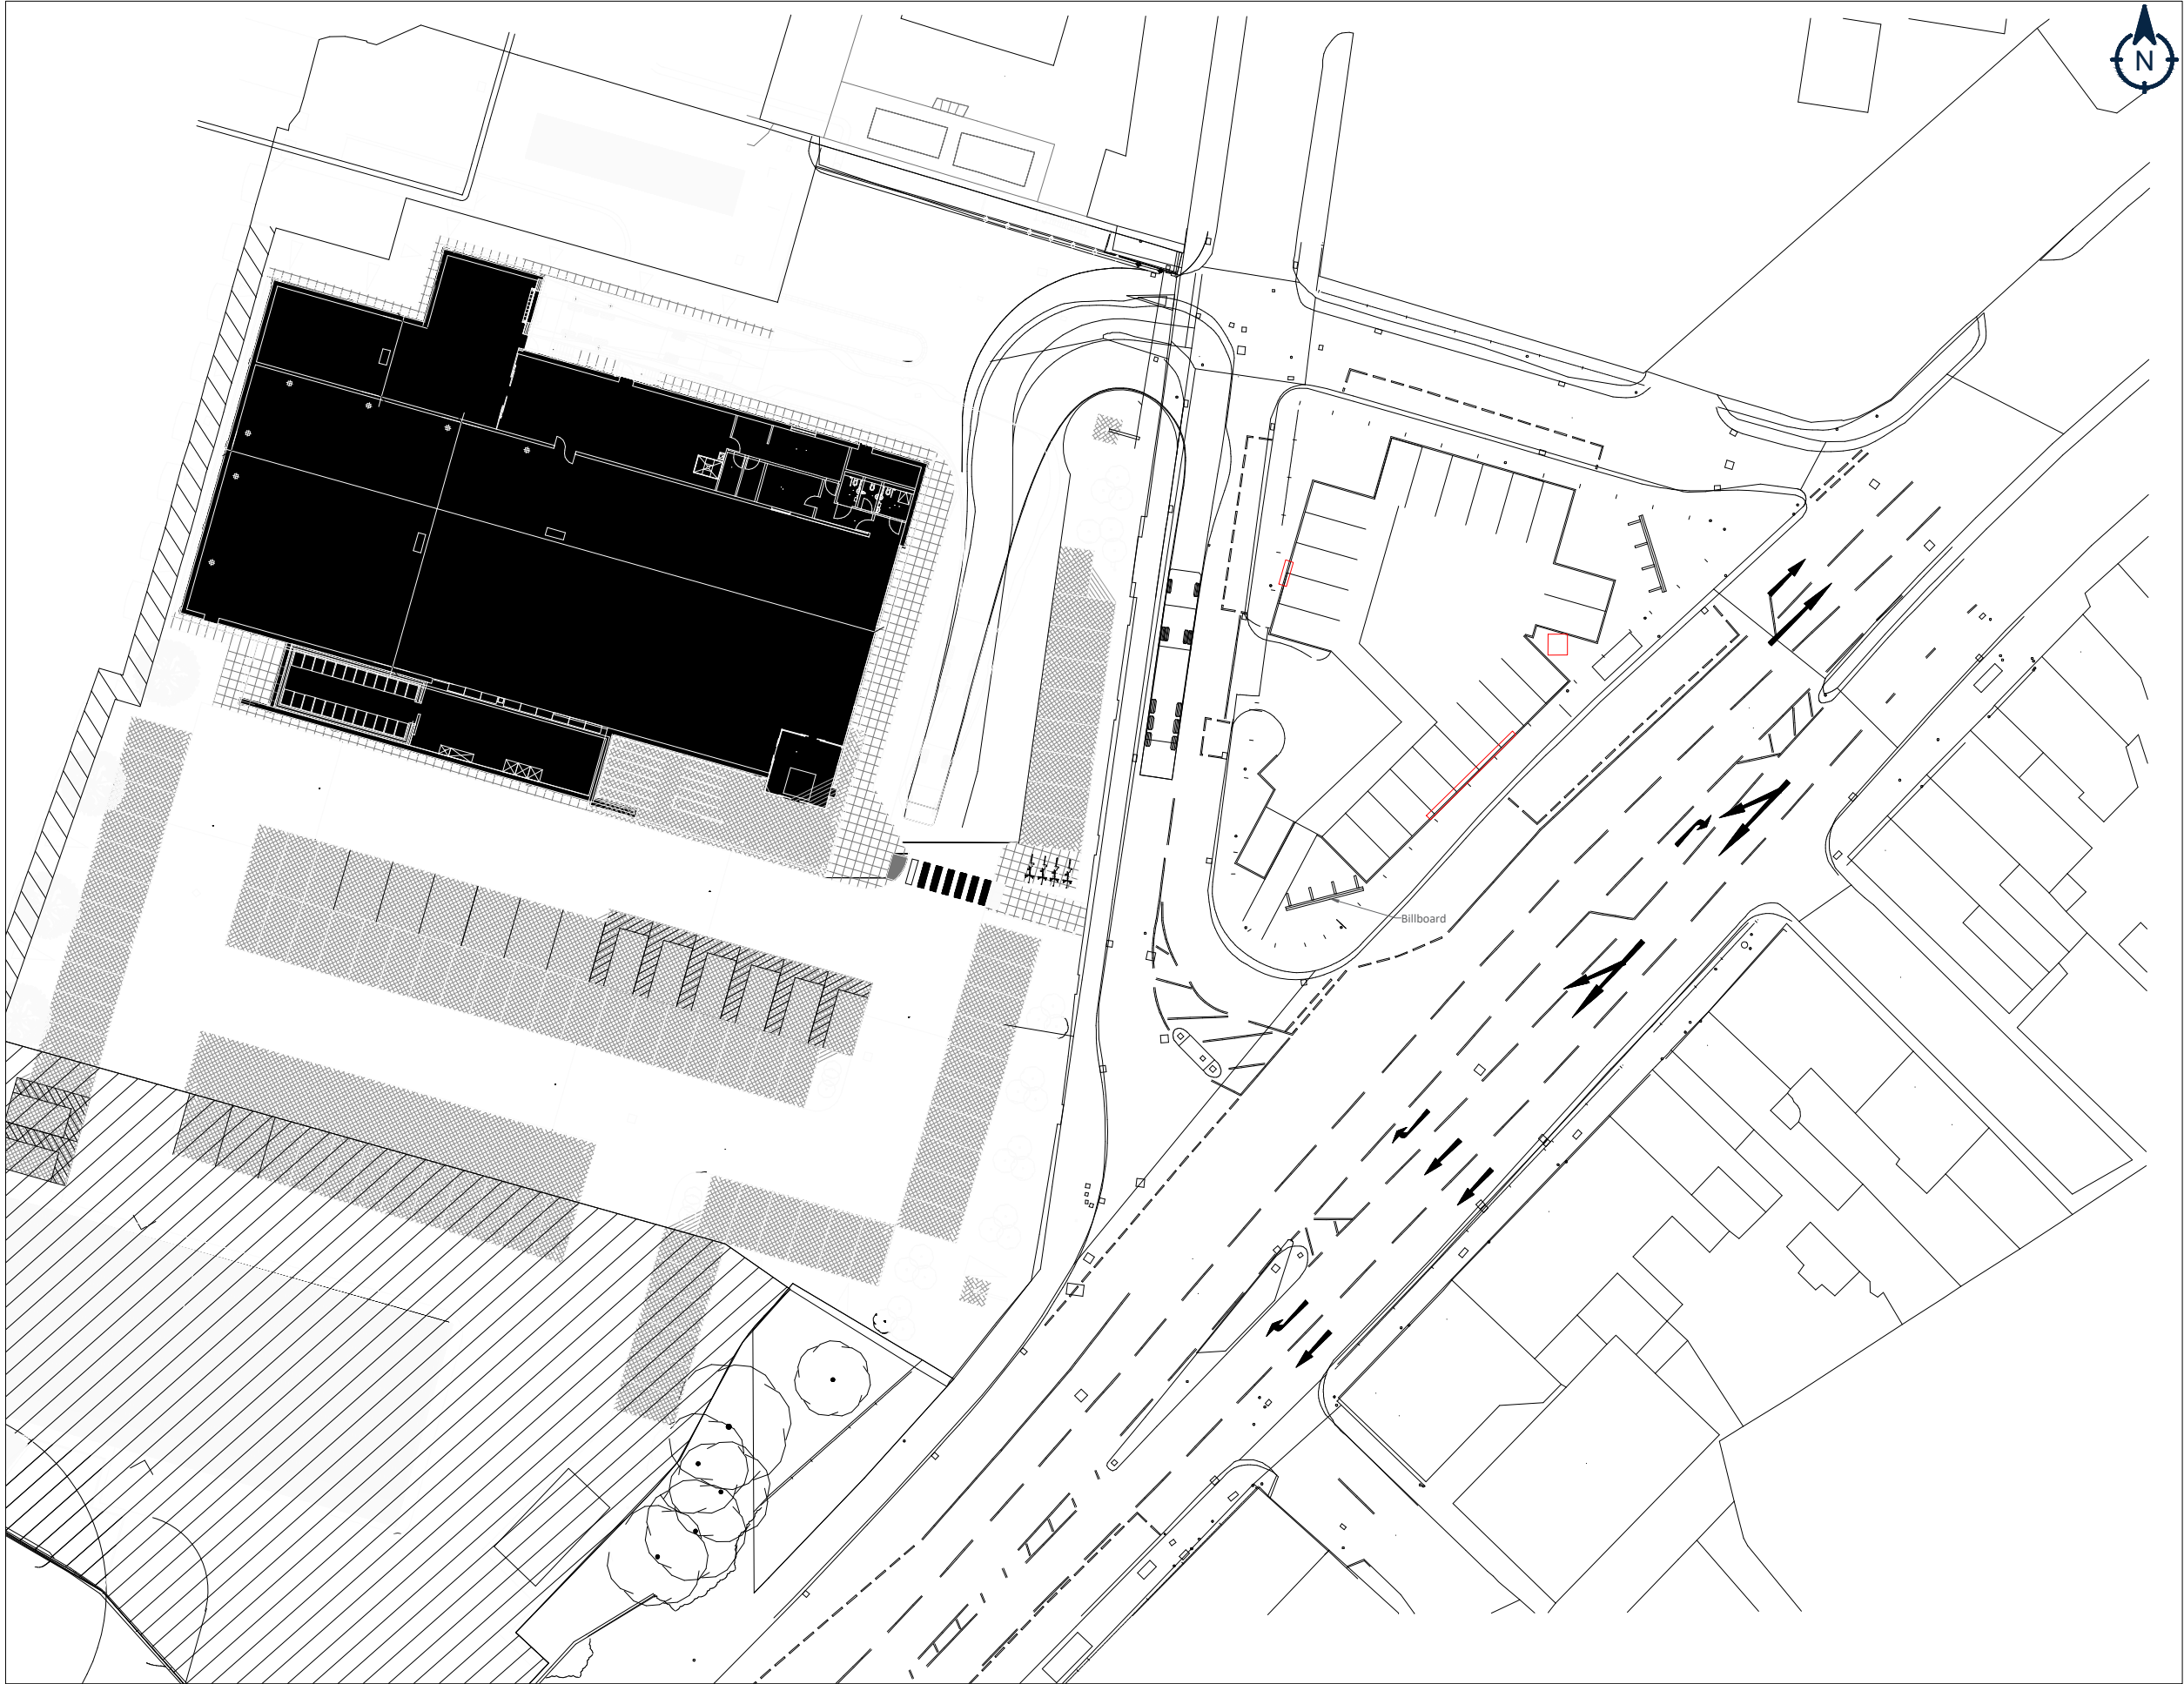

Whilst working on behalf of Osprey, all site staff are required to work safely and any safety incidents must be reported to [james.reason@ospreycharging.co.uk](mailto:james.reason@ospreycharging.co.uk) as soon as possible. Construction works carried out and safety precautions must comply with Construction Design and Management 2015 regulation - In the event of an emergency with an Osprey charge point, or to report a fault, please contact the 24/7 Helpline - 0800 058 8400

1:500

