

All dimensions to be checked on site by user - any discrepancies, errors or omissions to be reported to the Client before / during the course of the works. In the absence of a structural survey any structural issues and/or defects identified before or during the course of the works is to be reported to the Client. This drawing has been produced for Planning Approval only and does not constitute full working drawings for the building regulations approval.

Rev.	Description	Date	By



PROPOSED FRONT ELEVATION

(Outline of existing store shown in dotted lines)




PROPOSED NORTH - EAST ELEVATION

ELEVATIONS LEGEND

- 01. Matching slate
- 02. uPVC rainwater goods
- 03. uPVC soffits and fascias
- 04. uPVC window
- 05. Matching stone head and cill
- 06. Stonework to match existing

Scale bar 1 : 100

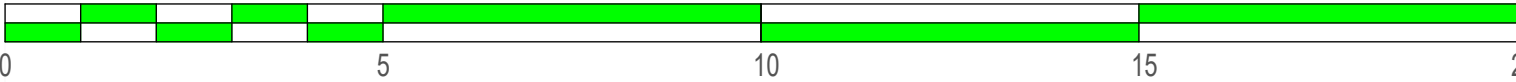

JPL Design and Construct Ltd.

www.jpldesignandconstruct.co.uk
E-mail jp@jpldesignandconstruct.co.uk
12, Ormskirk Close, Seddons Farm,
Bury, BL8 2JG
Telephone 0161 272 0643

Client	Mr. & Mrs. R. Taylor, Primrose Hill, School St., Bury, BL9 7EX	Scale at A3 As stated
Site	Primrose Hill, School St., Bury, BL9 7EX	Project no. TAY0005
Project	Side / Rear Single Storey Extension & Roof over Rear Bay Window	Date 08.02.23.
Title	Proposed Elevations - 1 of 2	Drawing no. E03
All drawings are the Copyright of JPL Design and Construct Ltd. This drawing may not be copied by any 3rd. party without prior permission.		Revision