




BASEMENT PLAN

GROUND FLOOR PLAN

FIRST FLOOR PLAN

SECOND FLOOR PLAN

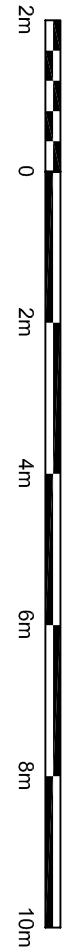

Date	Rev.	Initials	Notes	Project		Client	
			This drawing is subject to copyright and is not to be reproduced in part or whole without approval. Figured dimensions take precedence over scaled measurements from the drawing. All dimensions and drawings to be checked by Client and Contractor and discrepancies clarified with the Client prior to commencement. The whole of the works to commence with Planning Approval & Conditions and current Building Regulations. No work to commence without Planning & Building Regulations approval. The client must ensure the project complies with the Construction Design and Management Regulations 2015, or if interested party is observed, as well as compliance with Party Wall Act 1998.	LAND ADJ 12 OWLERBARROW ROAD		RAD	
				BURY		Drawn RA	
				BL8 1RD		Date SEPTEMBER 2021	
						Scale 1:100 @ A1 / 1:200 @ A3	
				PROPOSED PLANS		Drawing Number RAD/2503/21/2	