


PROPOSED SITE PLAN

15 Woodthorpe Grange, Prestwich, Manchester, M25 OGU

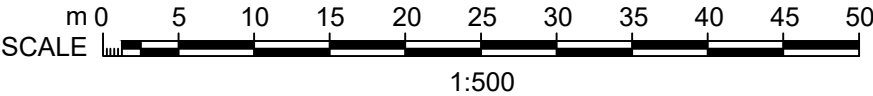

Rev	Date	Dm	Revision
Project: 15 Woodthorpe Grange, Prestwich, Manchester, M25 OGU			
Title: PROPOSED SITE PLAN			
Client: Mrs P. ARORA			
Issue: PLANNING APPLICATION		Scale: 1:500	
		Paper: A4	
Drawing Number		Rev	Date: FEB. 2023
15WTG - PSP - 01		A	Drawn:
			Check: