




NOTES		
● ALL DIMENSIONS TO BE CHECKED ON SITE		
● NO DIMENSIONS TO BE SCALED FROM THIS DRAWING UNLESS OTHERWISE STATED		
REVISION		
DATE		



CLIENT		
MS BRYONIE SHAW & MR STEWART HARNEY		
PROJECT		
11 NORMANY CRES. RADCLIFFE		
DRAWING TITLE		
ROOF PLAN AS EXISTING		
SCALE	DATE	
1:50 @A3	05.23	
JOB NO.	DRAWING NO.	REV.
2023-03	05	