



EXISTING FRONT ELEVATION
(SCALE 1:50)




EXISTING REAR ELEVATION
(SCALE 1:50)



PROPOSED FRONT ELEVATION
(SCALE 1:50)



PROPOSED REAR ELEVATION
(SCALE 1:50)

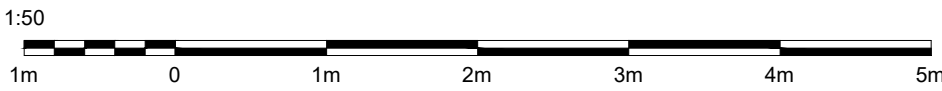

A	13.08.24	ISSUED FOR PLANNING. APPROVAL	
DRAWING STATUS:		PLANNING APPROVAL	
PROJECT:		27 HATHAWAY ROAD UNSWORTH, BURY	
TITLE:		PROPOSED 1st FLOOR SIDE EXTENSION, HIP TO GABLE ROOF EXTENSION AND REAR DORMER ROOF EXTENSION	
SCALE @ SIZE:		STATUS:	DATE:
1:50 @ A1 U.N.O		PLANNING APP.	JUN. '24
PROJECT No:		DRAWING No:	REV:
HR-002		003	A