


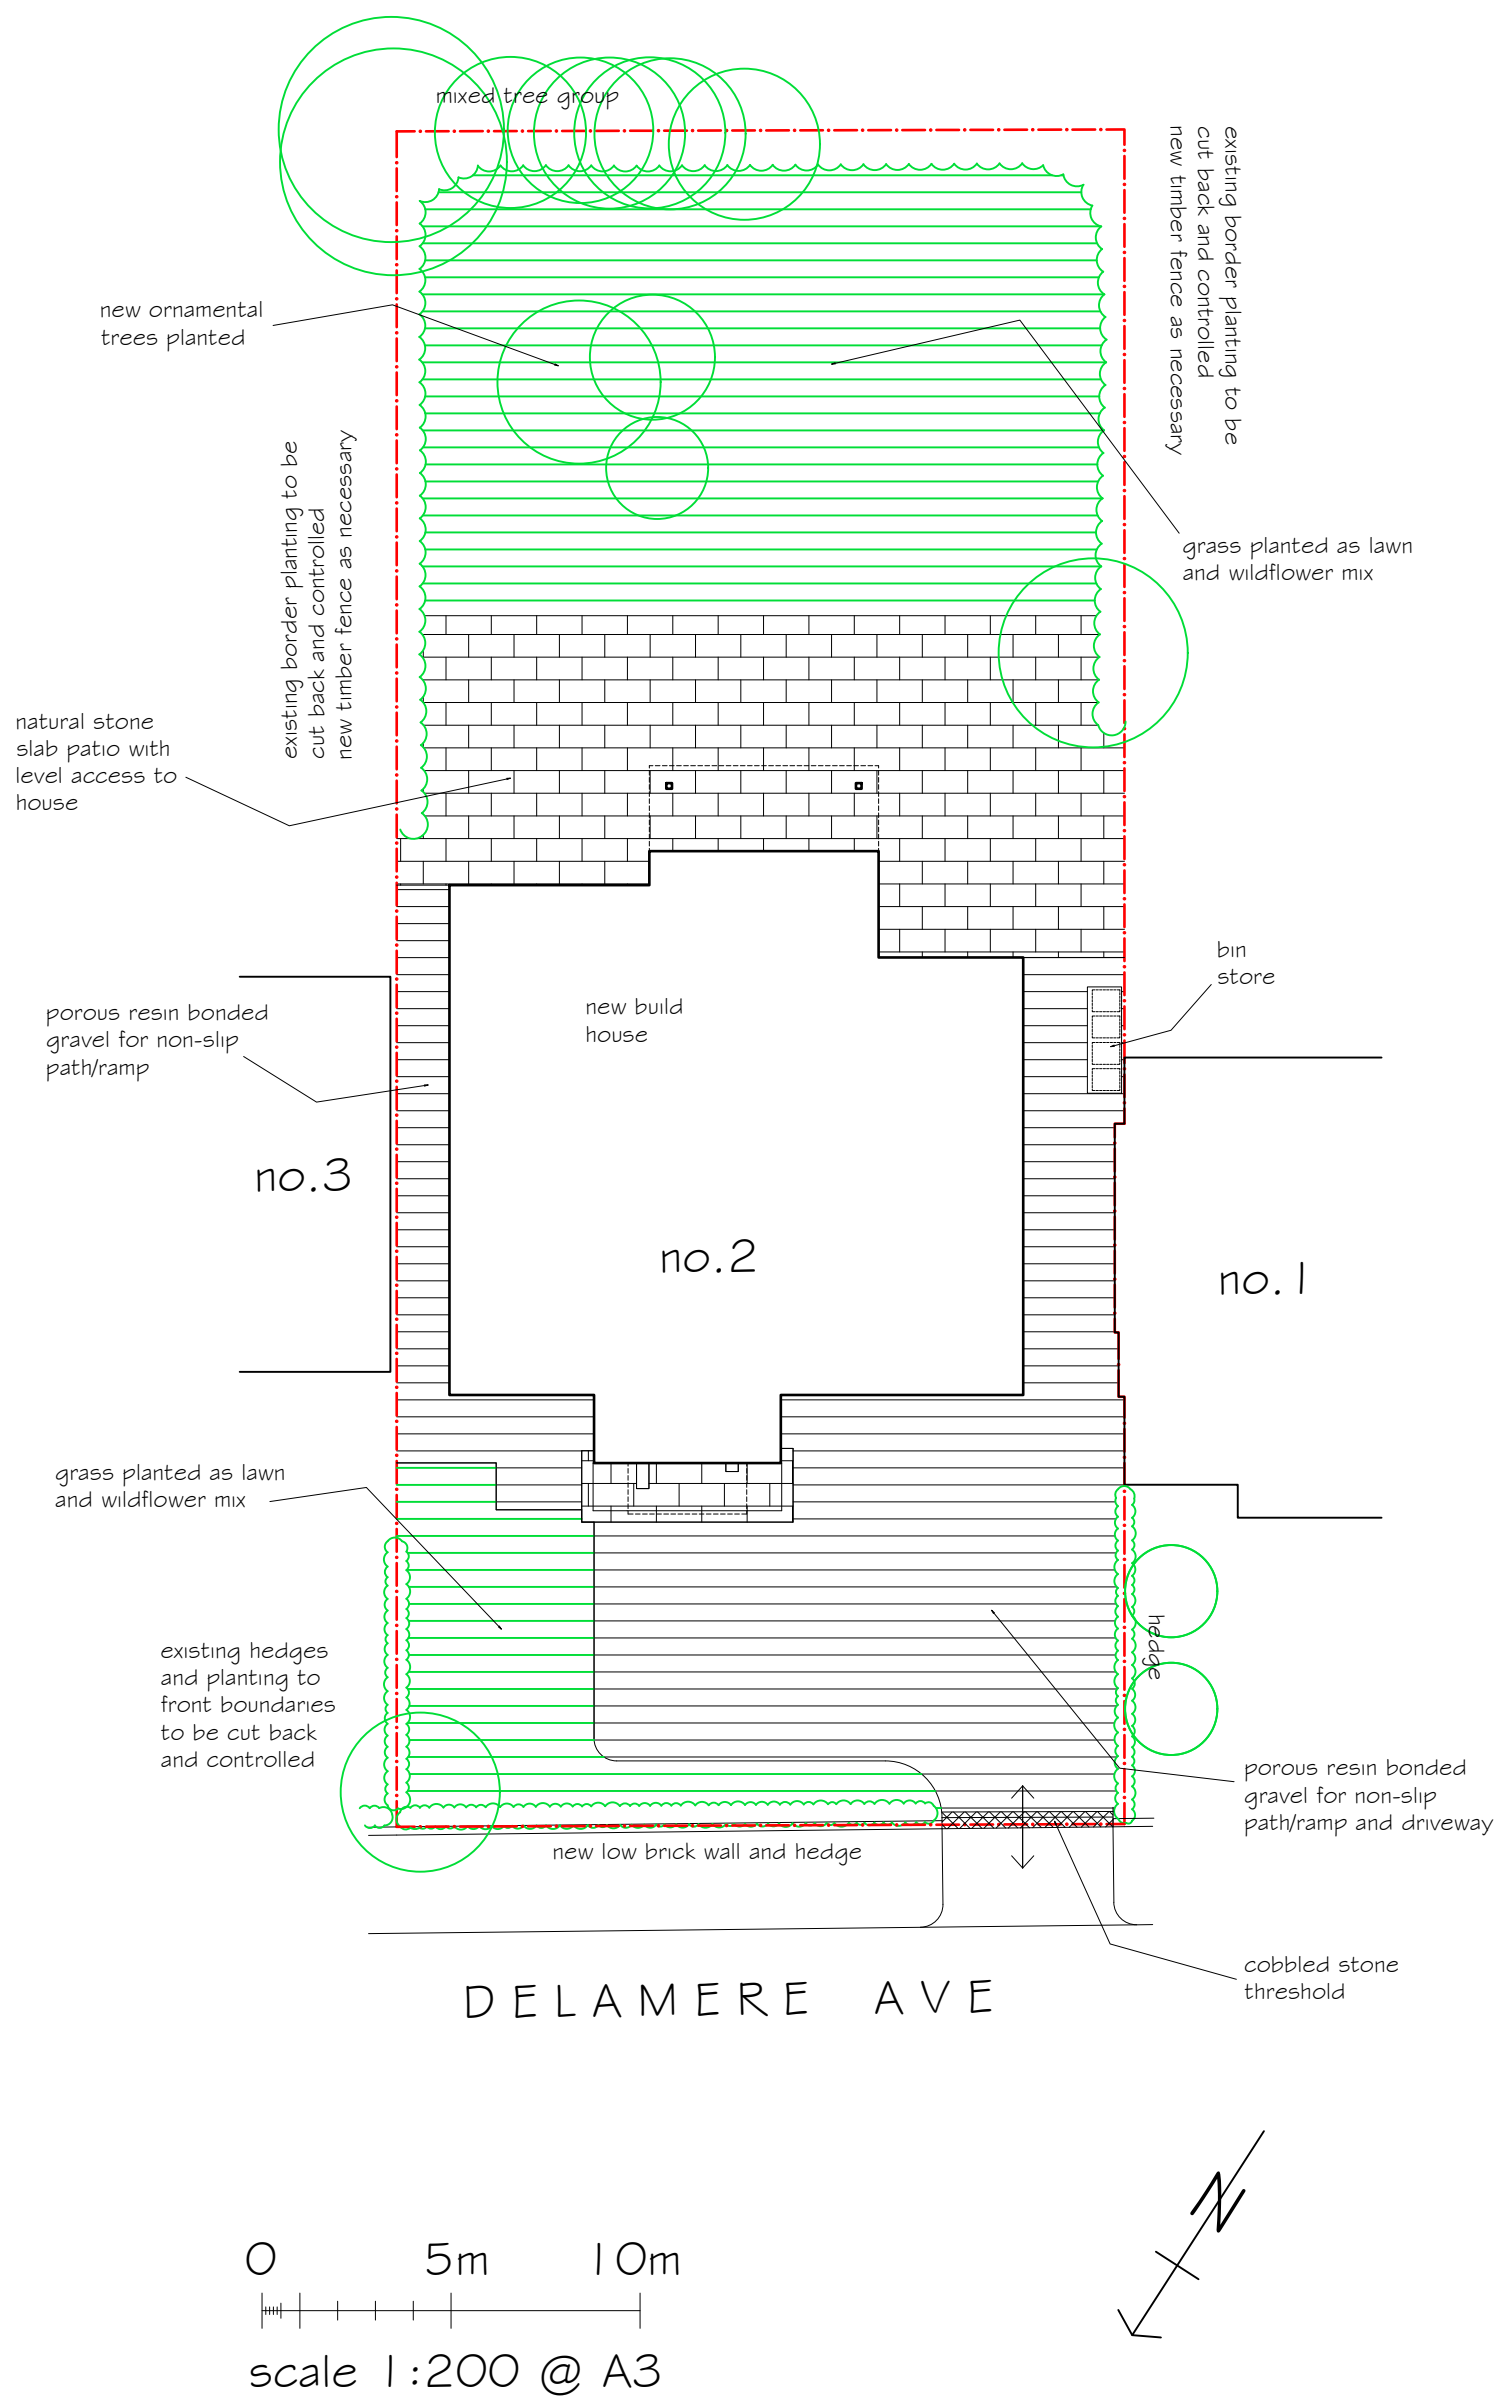

PROPOSED LANDSCAPE SITE PLAN

dwg no. 401 PL2 06

2 Delamere Avenue, Whitefield, M45 7WJ