

Application Boundary



Osprey Charging Network Ltd
3rd Floor, Martin House, 5 Martin Lane,
London, EC4R 0DP
T: 0800 058 8400
www.ospreycharging.co.uk


CLIENT:
Lidl

SITE:
Lidl, Bury - BL8 2EQ

TITLE:
Existing Site Plan

SCALE AT A3: 1:500	DATE: 29/07/2026	DRAWN: EBD	REVISION: V1
-----------------------	---------------------	---------------	-----------------

© CROWN COPYRIGHT AND DATABASE RIGHTS 2023 - ORDNANCE SURVEY 0100031673

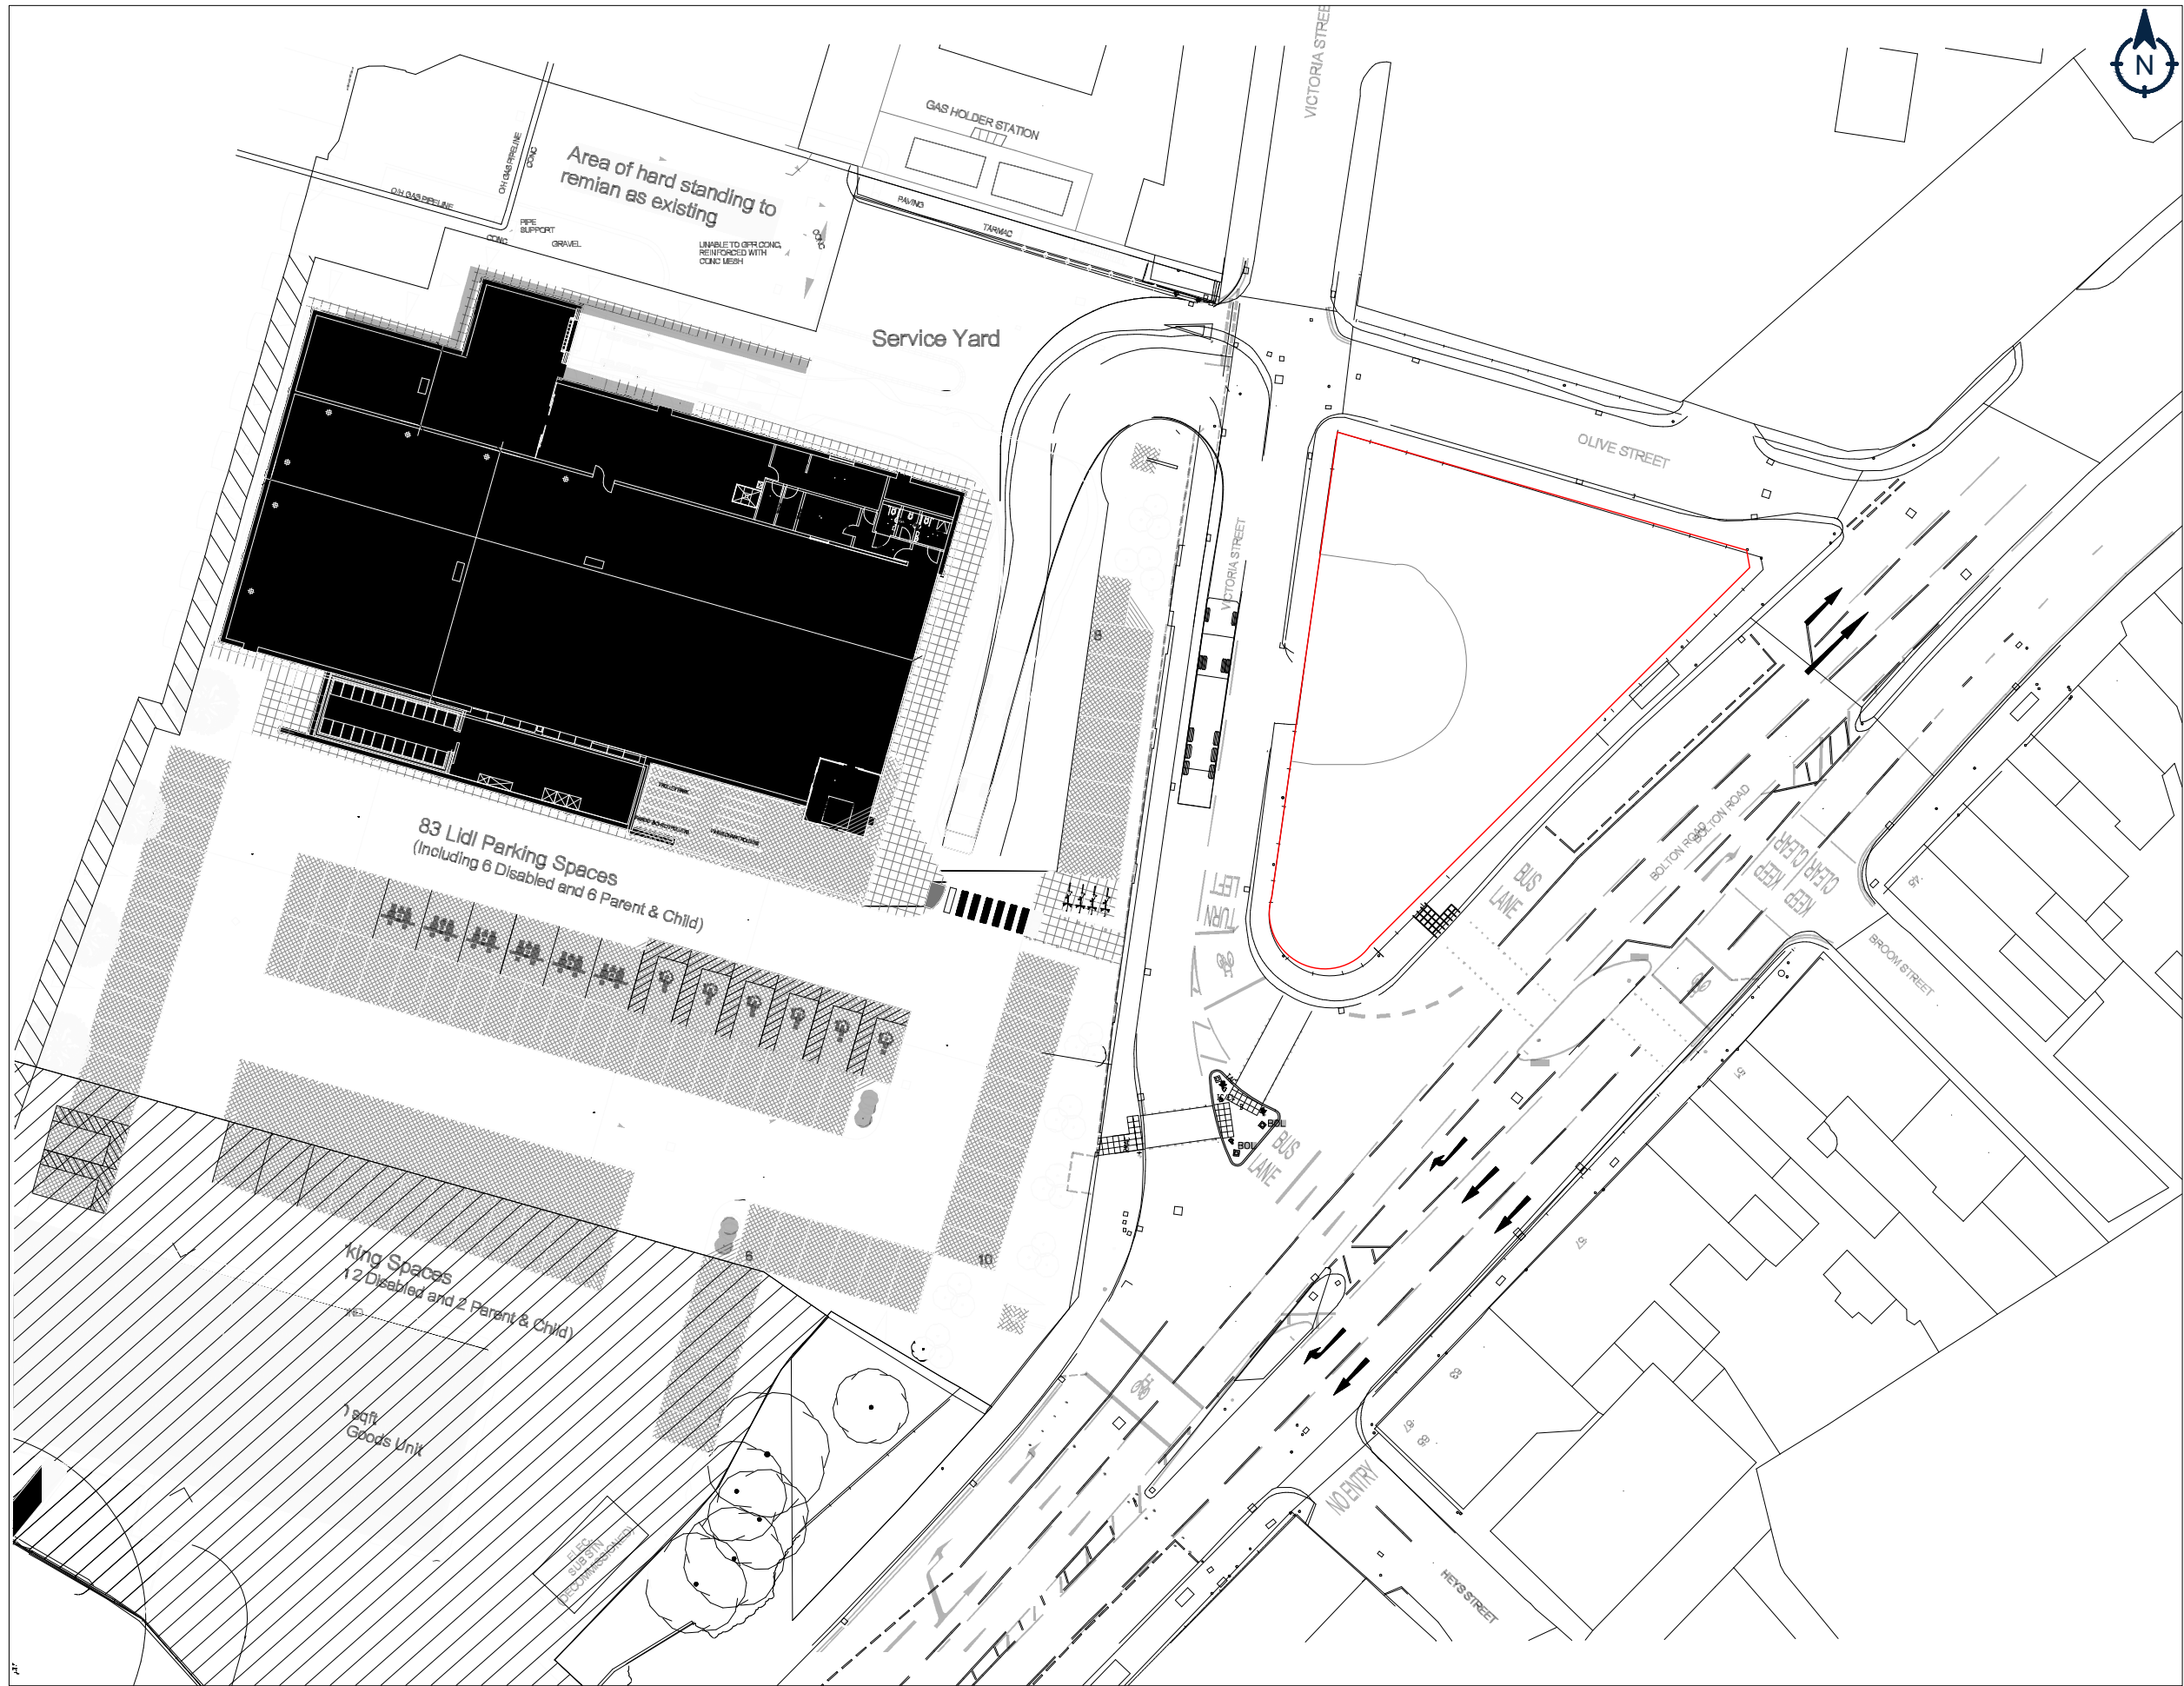

Whilst working on behalf of Osprey, all site staff are required to work safely and any safety incidents must be reported to james.reason@ospreycharging.co.uk as soon as possible. Construction works carried out and safety precautions must comply with Construction Design and Management 2015 regulation - In the event of an emergency with an Osprey charge point, or to report a fault, please contact the 24/7 Helpline - 0800 058 8400