


1-500 Site Plan with parking

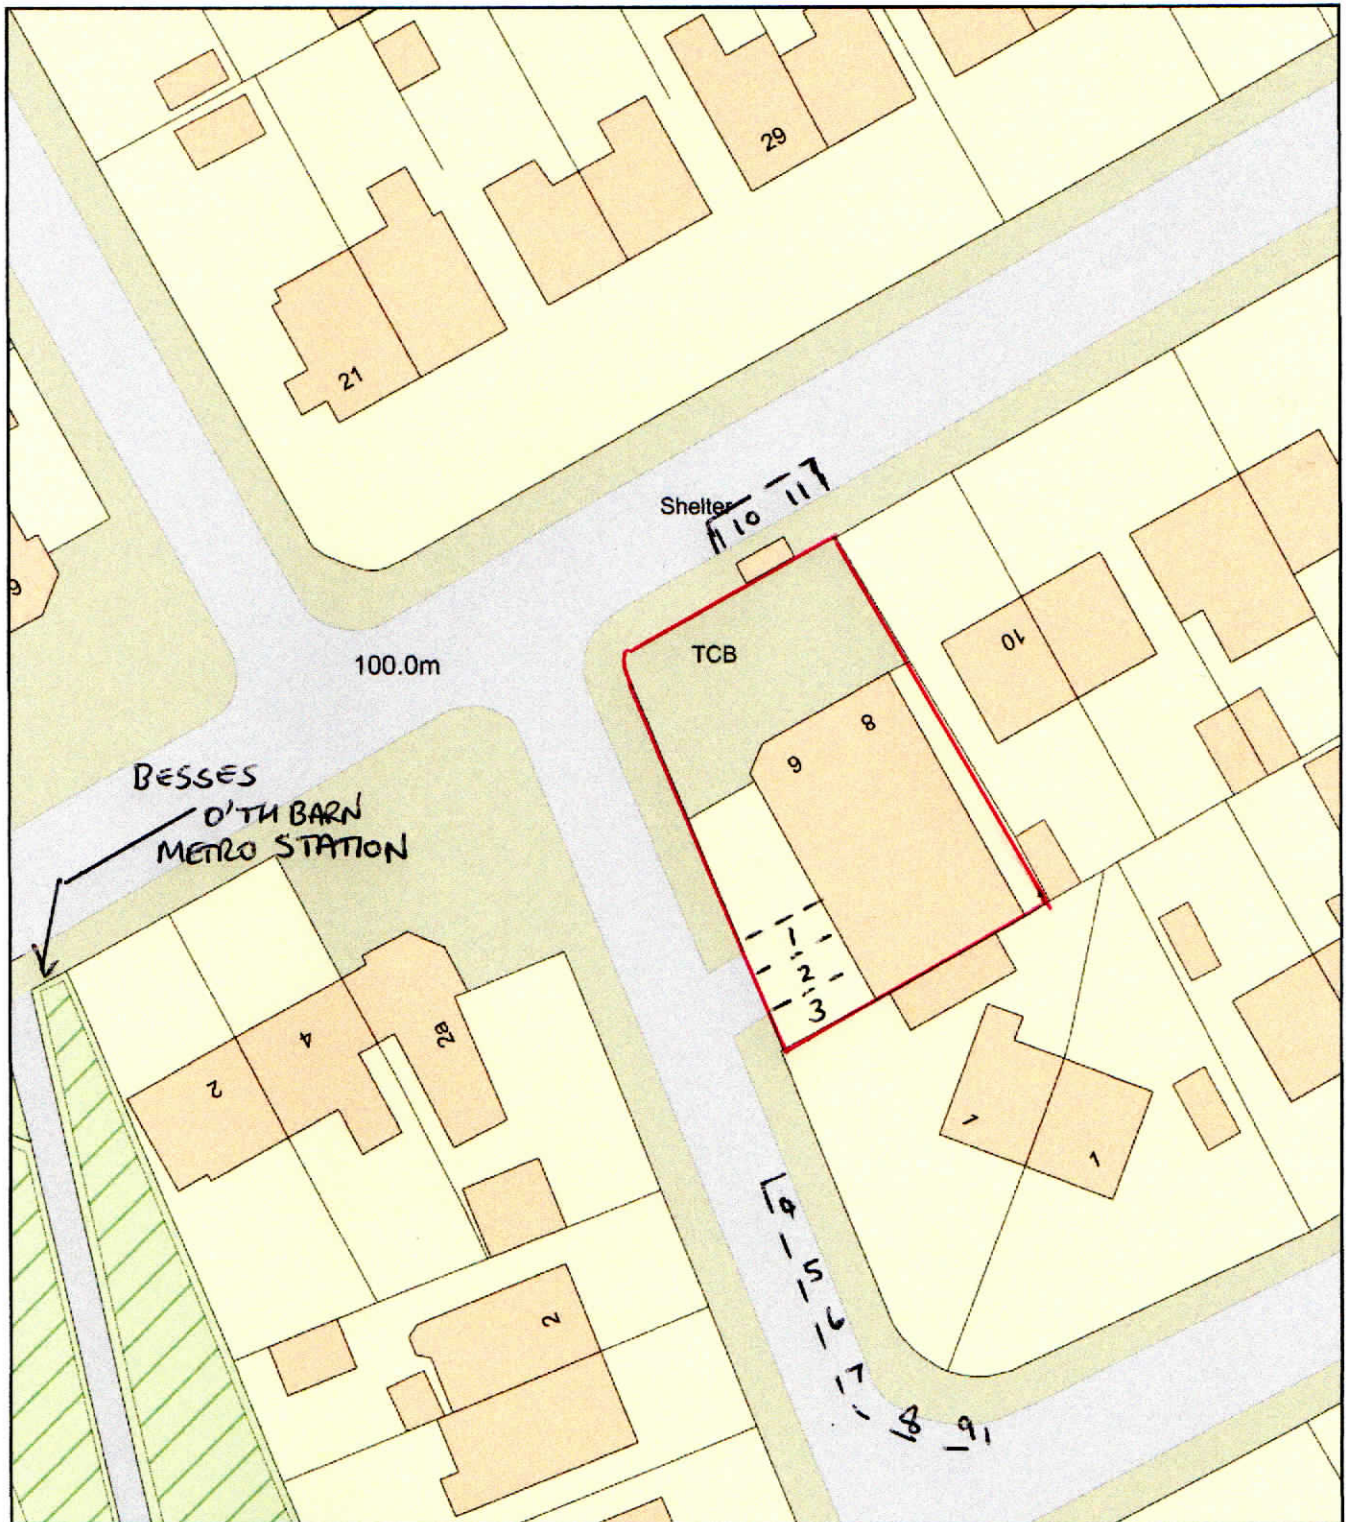

11 PARKING SPACES
□ BOUNDARY LINES
OF PROPERTY

Plan Produced for: Mezopotamia Restaurant
Date Produced: 11 May 2022
Plan Reference Number: TQRQM22131180743523
Scale: 1:500 @ A4