

facing east

facing north

facing west

facing south

galvanised roller shutter door

corrugated mineral fibre roofing panels (colour natural)

vertical yorkshire boarding

fair faced concrete blockwork


floor plan

details of proposed building

scale 1:100

proposed agricultural storage building
incorporating new vehicular access
on land adjacent to
Arthur Lane
Ainsworth
Bolton

scale 1:100 @ A1

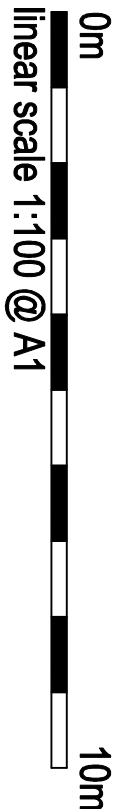

linear scale 1:100 @ A1

drawing number AL-30-11-23-B

Rae Connell Associates Building Design and Planning Consultants
214 Burnley Road Bacup Lancashire 01706 873000