




EXISTING FRONT ELEVATION

SCALE 1:50

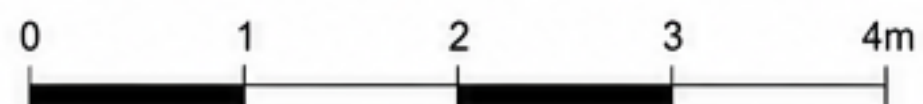

PROJECT	309 Back Tottington Road, Bury	
DRAWING TITLE	Existing Front Elevation	
DRAWN BY	-	
DATE	22/06/2025	
SCALE	1:50 @ A3	
DRAWING NO.	EF/01	REV. -