


Existing Site Plan

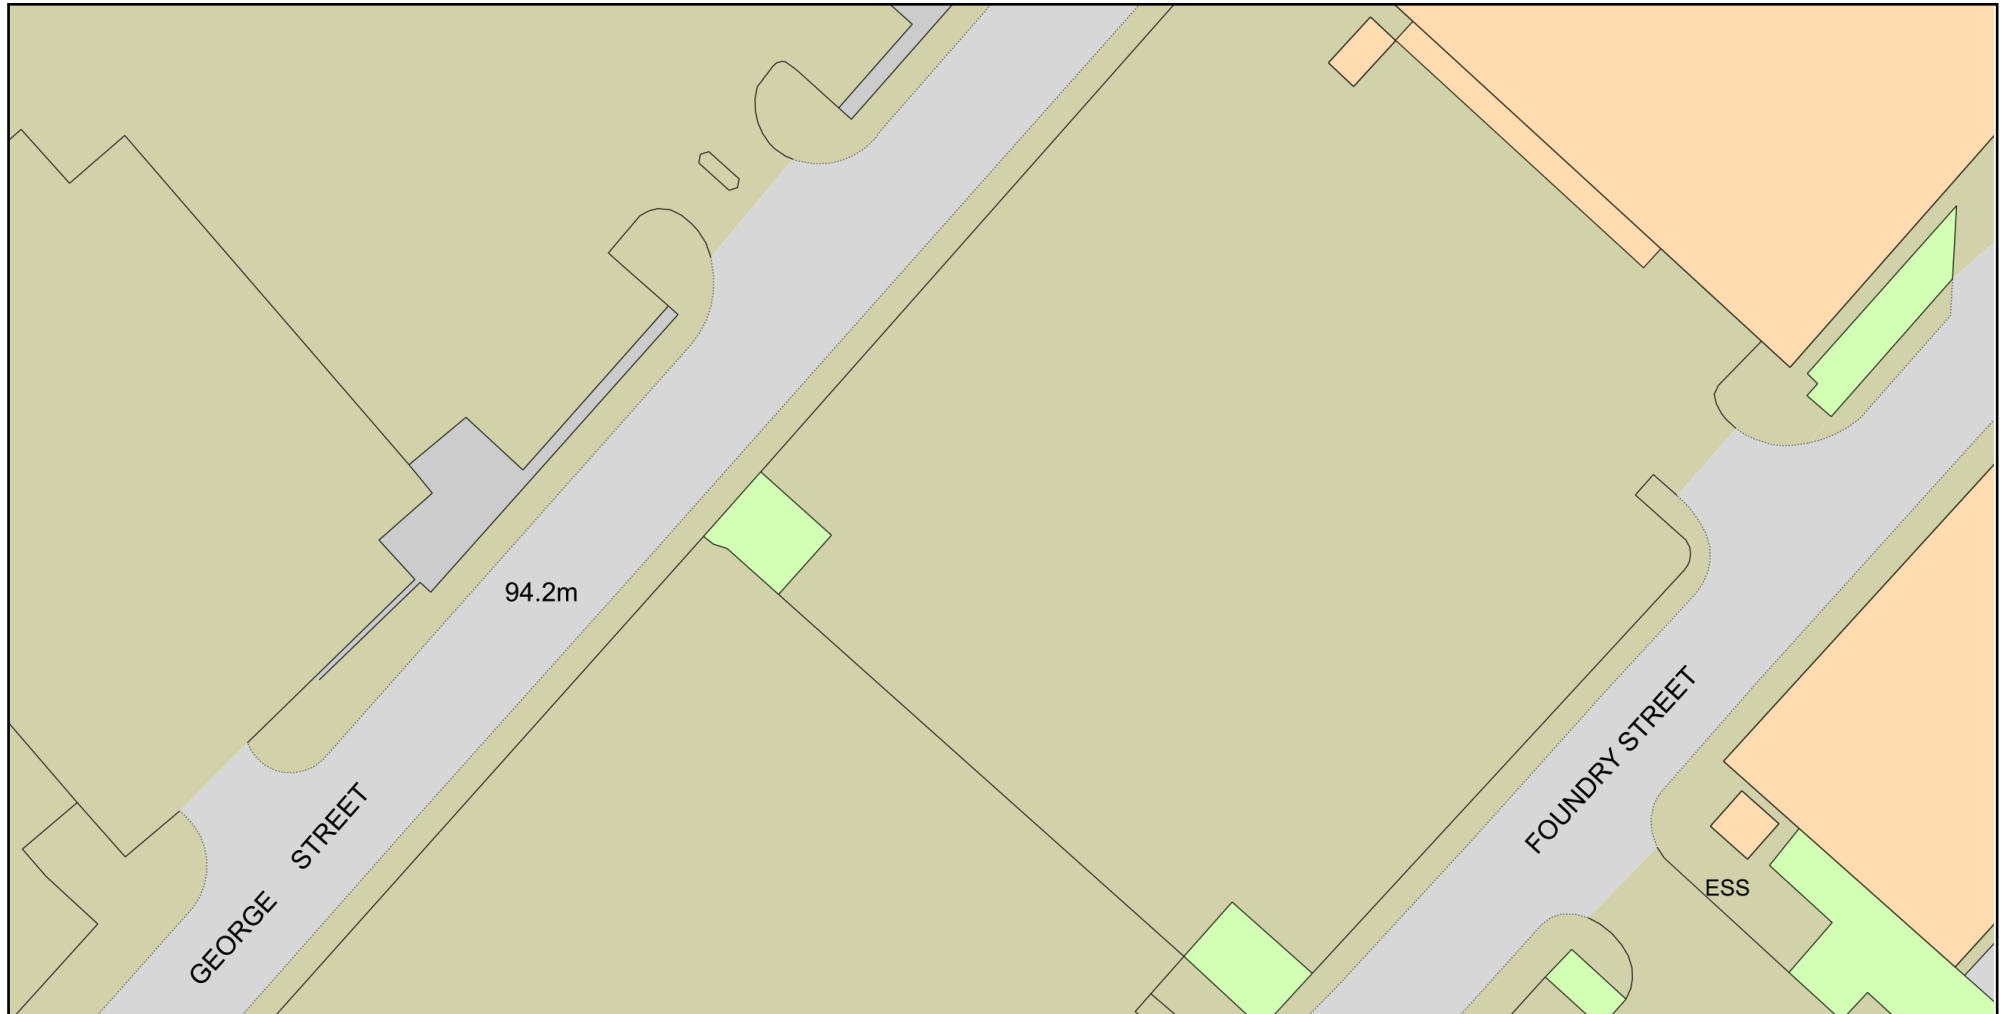

0 20
Metres



Plan Produced for: We Buy Any Car

Date Produced: 28 Jan 2026

Plan Reference Number: TQRQM26028133644101

Scale: 1:500 @ A4

© Crown copyright and database rights 2025 OS 100042766