


PLAN REFERRED TO

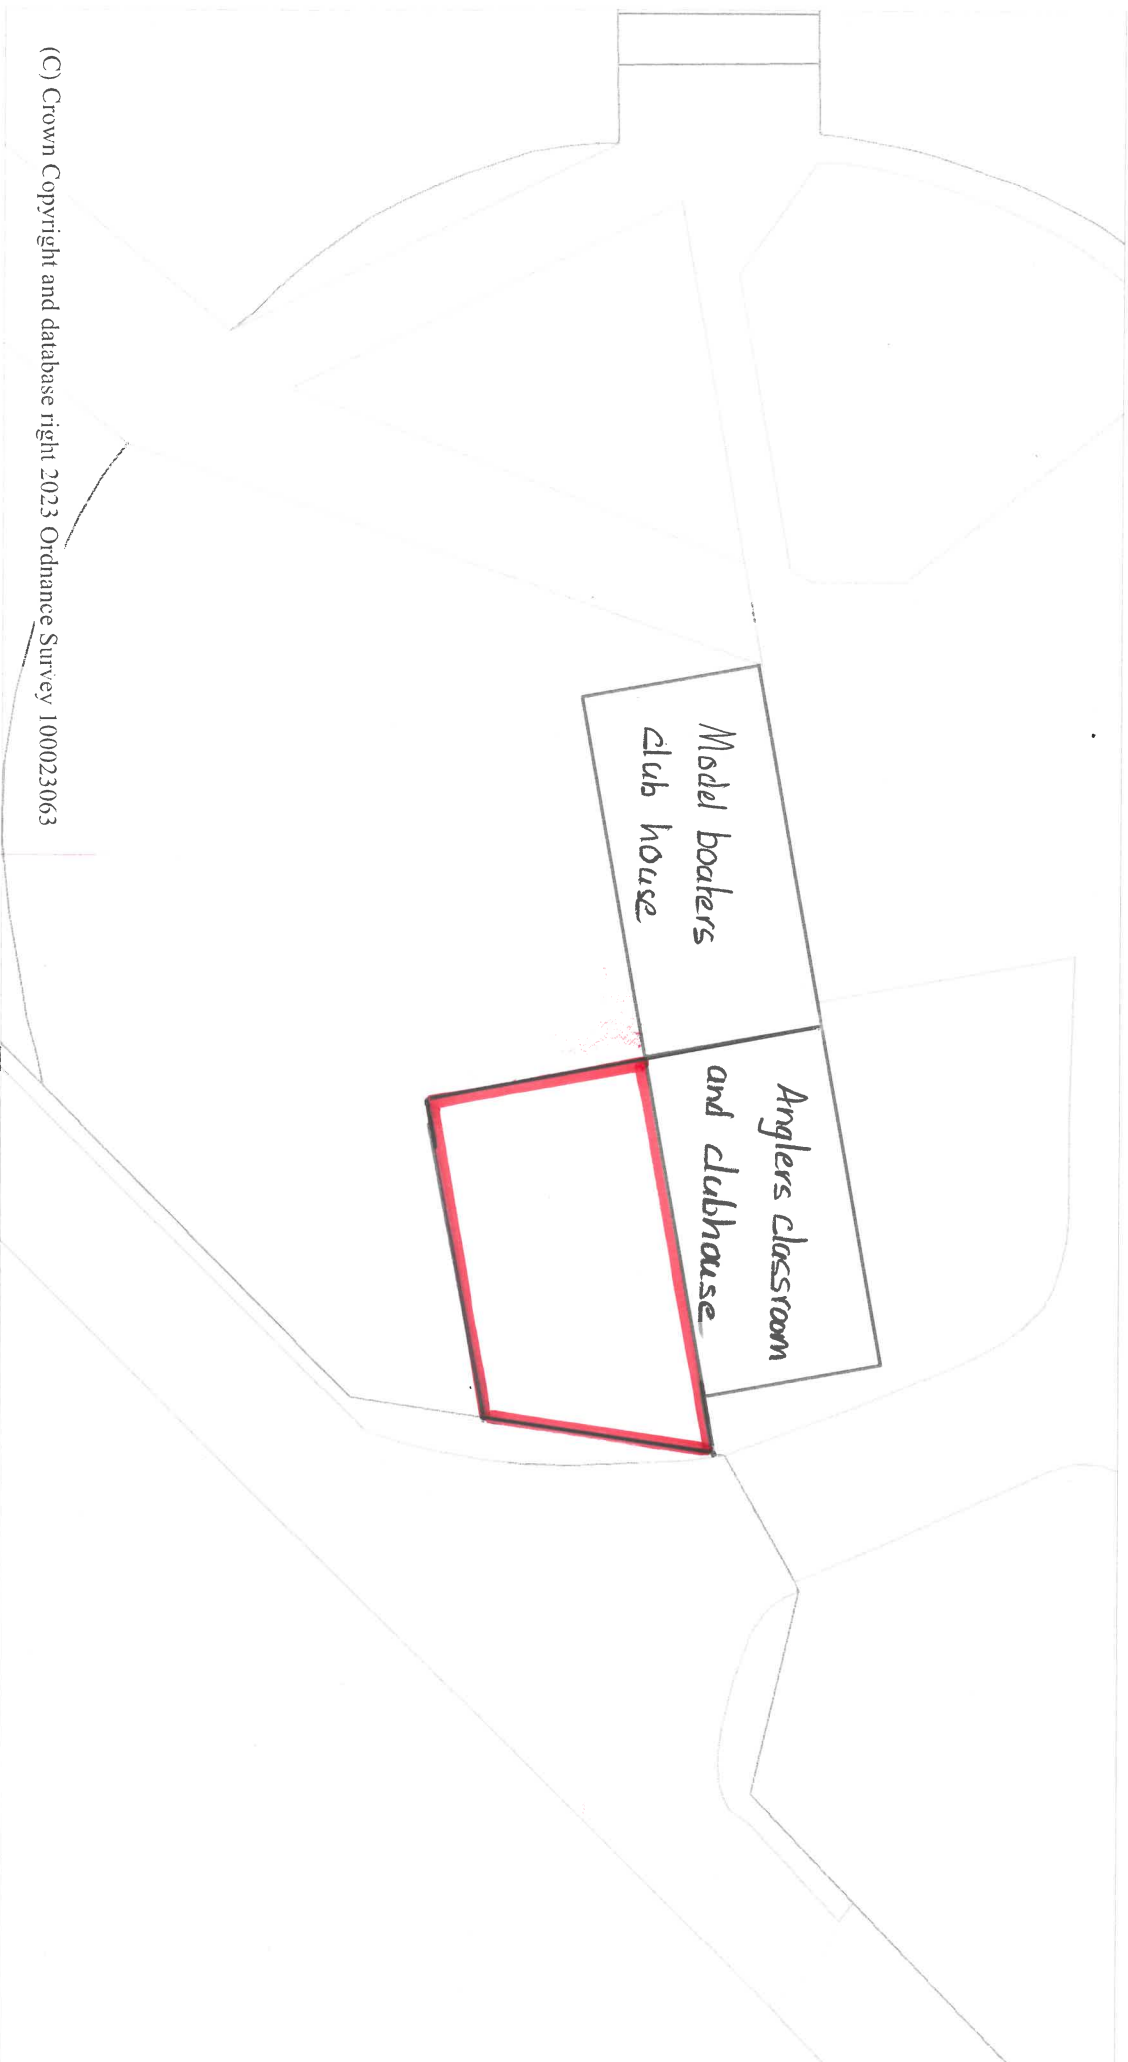

(C) Crown Copyright and database right 2023 Ordnance Survey 100023063

PLAN

Clarence Park, Milner Avenue, Bury, BL9 6NG

Siting of storage container to rear of existing building. For use by the angling club for storage of the equipment used as part of the junior coaching programme

SITE PLAN EXISTING

1:200

DRAWN BY

MB

DATE

17/03/2023

Business, Growth & Infrastructure

Property Services & Asset Management

3 Knowsley Place

Duke Street, Bury, BL9 0EJ

Telephone 0161-253-5995

Bury
COUNCIL