




Existing Site Plan
Scale 1:200

Proposed Site Plan
Scale 1:200

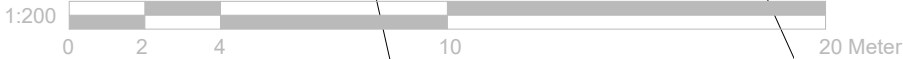

GENERAL NOTES:
1. ALL DIMENSIONS ARE IN MILLIMETER.
2. VERIFY ALL DIMENSIONS AND CONDITIONS BEFORE BUILDING OR STARTING CONSTRUCTION. NOTIFY THE DESIGNER IMMEDIATELY OF ANY DISCREPANCY OR VARIATION.
3. ALL WORK TO COMPLY WITH CURRENT BUILDING REGULATIONS AND CODES OF PRACTICE

Title:

Existing & Proposed Site Plans

Site Address	Scale: 1:200 @A3	Revision Date:	
15 Oakdale Close, Manchester. M45 7LU	Date: 18/02/2026	A 26/03/2026	
	Drawing No.: 2025/193 -06		
	Drawn By: RO	e.mail - faluckpatel@yahoo.com (M) +44 (0) 7871 466 254	