


THIS DRAWING IS PROTECTED BY COPYRIGHT AND MUST NOT BE COPIED OR REPRODUCED WITHOUT THE WRITTEN CONSENT OF HAWTHORN ESTATES LIMITED. NO DIMENSIONS ARE TO BE SCALED FROM THIS DRAWING. ALL DIMENSIONS AND SIZES TO BE CHECKED ON SITE. NORTH POINTS SHOWN ARE INDICATIVE. ©

SITE SPECIFIC HAZARDS

IN ACCORDANCE WITH THE REQUIREMENTS OF THE CDM REGULATIONS 2015 THE FOLLOWING SIGNIFICANT RESIDUAL HAZARDS HAVE NOT BEEN DESIGNED OUT OF THIS PROJECT AND MUST BE TAKEN INTO CONSIDERATION BY CONTRACTORS PLANNING TO UNDERTAKE THE WORKS SHOWN ON THIS DRAWING:

SCALE 1:500

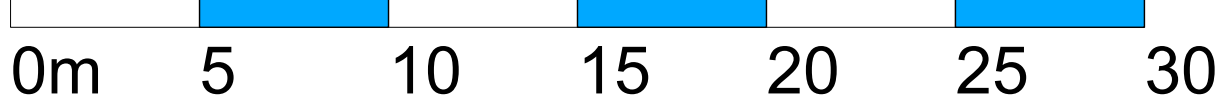

KEY

- SITE BOUNDARY 8580 SQM
- OTHER LAND IN THE CLIENTS OWNERSHIP
- EXISTING STRUCTURE
- PROPOSED EXTENSIONS OR NEW BUILD
- PEDESTRIAN ACCESS ZONE
- GABION CAGE RETAINING WALLS
- REMOVED STRUCTURE
- NEW SLIDING GATE
- NEW 2.4M HIGH PERMANENT FENCE

REV.A 230126 SLIDING GATE DIMS AND GABIONS AMENDED RSL
REV.a 221108 drawing number amended RSL

REV. DATE NOTES INIT.

CLIENT / PROJECT
WALTER HILL PROPERTY GROUP
PILSWORTH RD IND ESTATE
BURY

DRAWING TITLE
PROPOSED SITE PLAN
NEW FENCING & GATE PLAN

STATUS
PLANNING

DATE OCT 22 DRAWN RSL SCALE @ A0 1:200

PROJECT NUMBER	PLAN / BUILD	TYPE	NUMBER	REVISION LETTER
----------------	--------------	------	--------	-----------------

DRAWING NO. 130 PLN L 18 B

Site Location Plans	L	GA Plans	P	Elevations	E
Sections	S	Details	D	Prefix: Colour	C

HAWTHORN DESIGN PARTNERSHIP
HAWTHORN ESTATES LTD
LUMB, ROSSENDALE, BB4 9ND
T. 08453 900 444

E. design@hawthorn-estates.co.uk
www.hawthorn-estates.co.uk

