




1 00 - Ground Floor
Scale: 1:100

SOA		
Type	No.	Area
LG-LwrGround		
1B2P_54m2	4	54 m²
2B3P_64m2	2	64 m²
	6	
00Ground		
1B2P_54m2	11	54 m²
2B3P_64m2	3	64 m²
	14	
01First		
1B2P_54m2	12	54 m²
2B3P_64m2	4	64 m²
2B3P_67m2	1	67 m²
	17	
02Second		
1B2P_54m2	12	54 m²
2B3P_64m2	4	64 m²
2B3P_67m2	1	67 m²
	17	
03Third		
1B2P_54m2	3	54 m²
2B3P_64m2	2	64 m²
2B3P_67m2	1	67 m²
	6	
TOTAL	60	

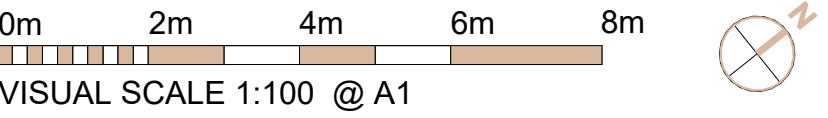

CLIENT:

Westshield Ltd.

PROJECT:

Proposed Residential Development
Ashbourne Grove, Stand Golf Club,
Whitefield, M45 7NL

DRAWING NUMBER:

23036-PJA-AP-00-DR-A-2001-E

DRAWING TITLE:

Apartments - Ground Floor Plan

STATUS:

PLANNING

SCALE:

1:100@A1

DATE:

07.11.24

BY:

OM

CHECKED:

EG

PADDOCK JOHNSON

Studio 2, The Lyceum,
Bath Street, Port Sunlight,
Merseyside, CH62 4UJ
0151 643 1234
admin@paddockjohnson.com
www.paddockjohnson.com
Paddock Johnson Partnership
Limited. Registered in England
and Wales. No. 06684275