




1 03 - Third Floor
Scale: 1:100

SOA		
Type	No.	Area
LG-LwrGround		
1B2P_54m2	4	54 m²
2B3P_64m2	2	64 m²
	6	
00Ground		
1B2P_54m2	11	54 m²
2B3P_64m2	3	64 m²
	14	
01First		
1B2P_54m2	12	54 m²
2B3P_64m2	4	64 m²
2B3P_67m2	1	67 m²
	17	
02Second		
1B2P_54m2	12	54 m²
2B3P_64m2	4	64 m²
2B3P_67m2	1	67 m²
	17	
03Third		
1B2P_54m2	3	54 m²
2B3P_64m2	2	64 m²
2B3P_67m2	1	67 m²
	6	
TOTAL	60	

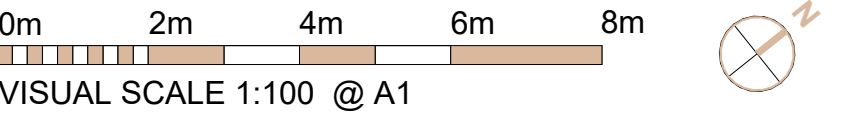

CLIENT:

Westshield Ltd.

PROJECT:

Proposed Residential Development
Ashbourne Grove, Stand Golf Club,
Whitefield, M45 7NL

DRAWING NUMBER:

23036-PJA-AP-03-DR-A-2004-D

DRAWING TITLE:

Apartments - Third Floor Plan

STATUS:

PLANNING

STUDIO 2, THE LYCEUM,
BATH STREET, PORT SUNLIGHT,
MERSEYSIDE, CH62 4UJ
0151 643 1234
admin@paddockjohnson.com
www.paddockjohnson.com
Paddock Johnson Partnership
Limited. Registered in England
and Wales. No. 06684275