

379850E

Legend

Ref	Description
1	Resin Bound Gravel SuDS compliant
2	New Stone Paver system(SuDS compliant)
3	Large format nat stone paving eg: Marshalls Versuro (TBA)
4	New Shrub Planting to aid Biodiversity
5	New Shrub Hedging to aid Biodiversity
6	Millboard decking on raised substructure
7	Bespoke Galvanized Mild Steel Gates & railings by specialist PPC finished (TBA)



Ground level planting precedent image





Nat stone/clay paver system



Resin bound gravel



Sawn natural stone paving

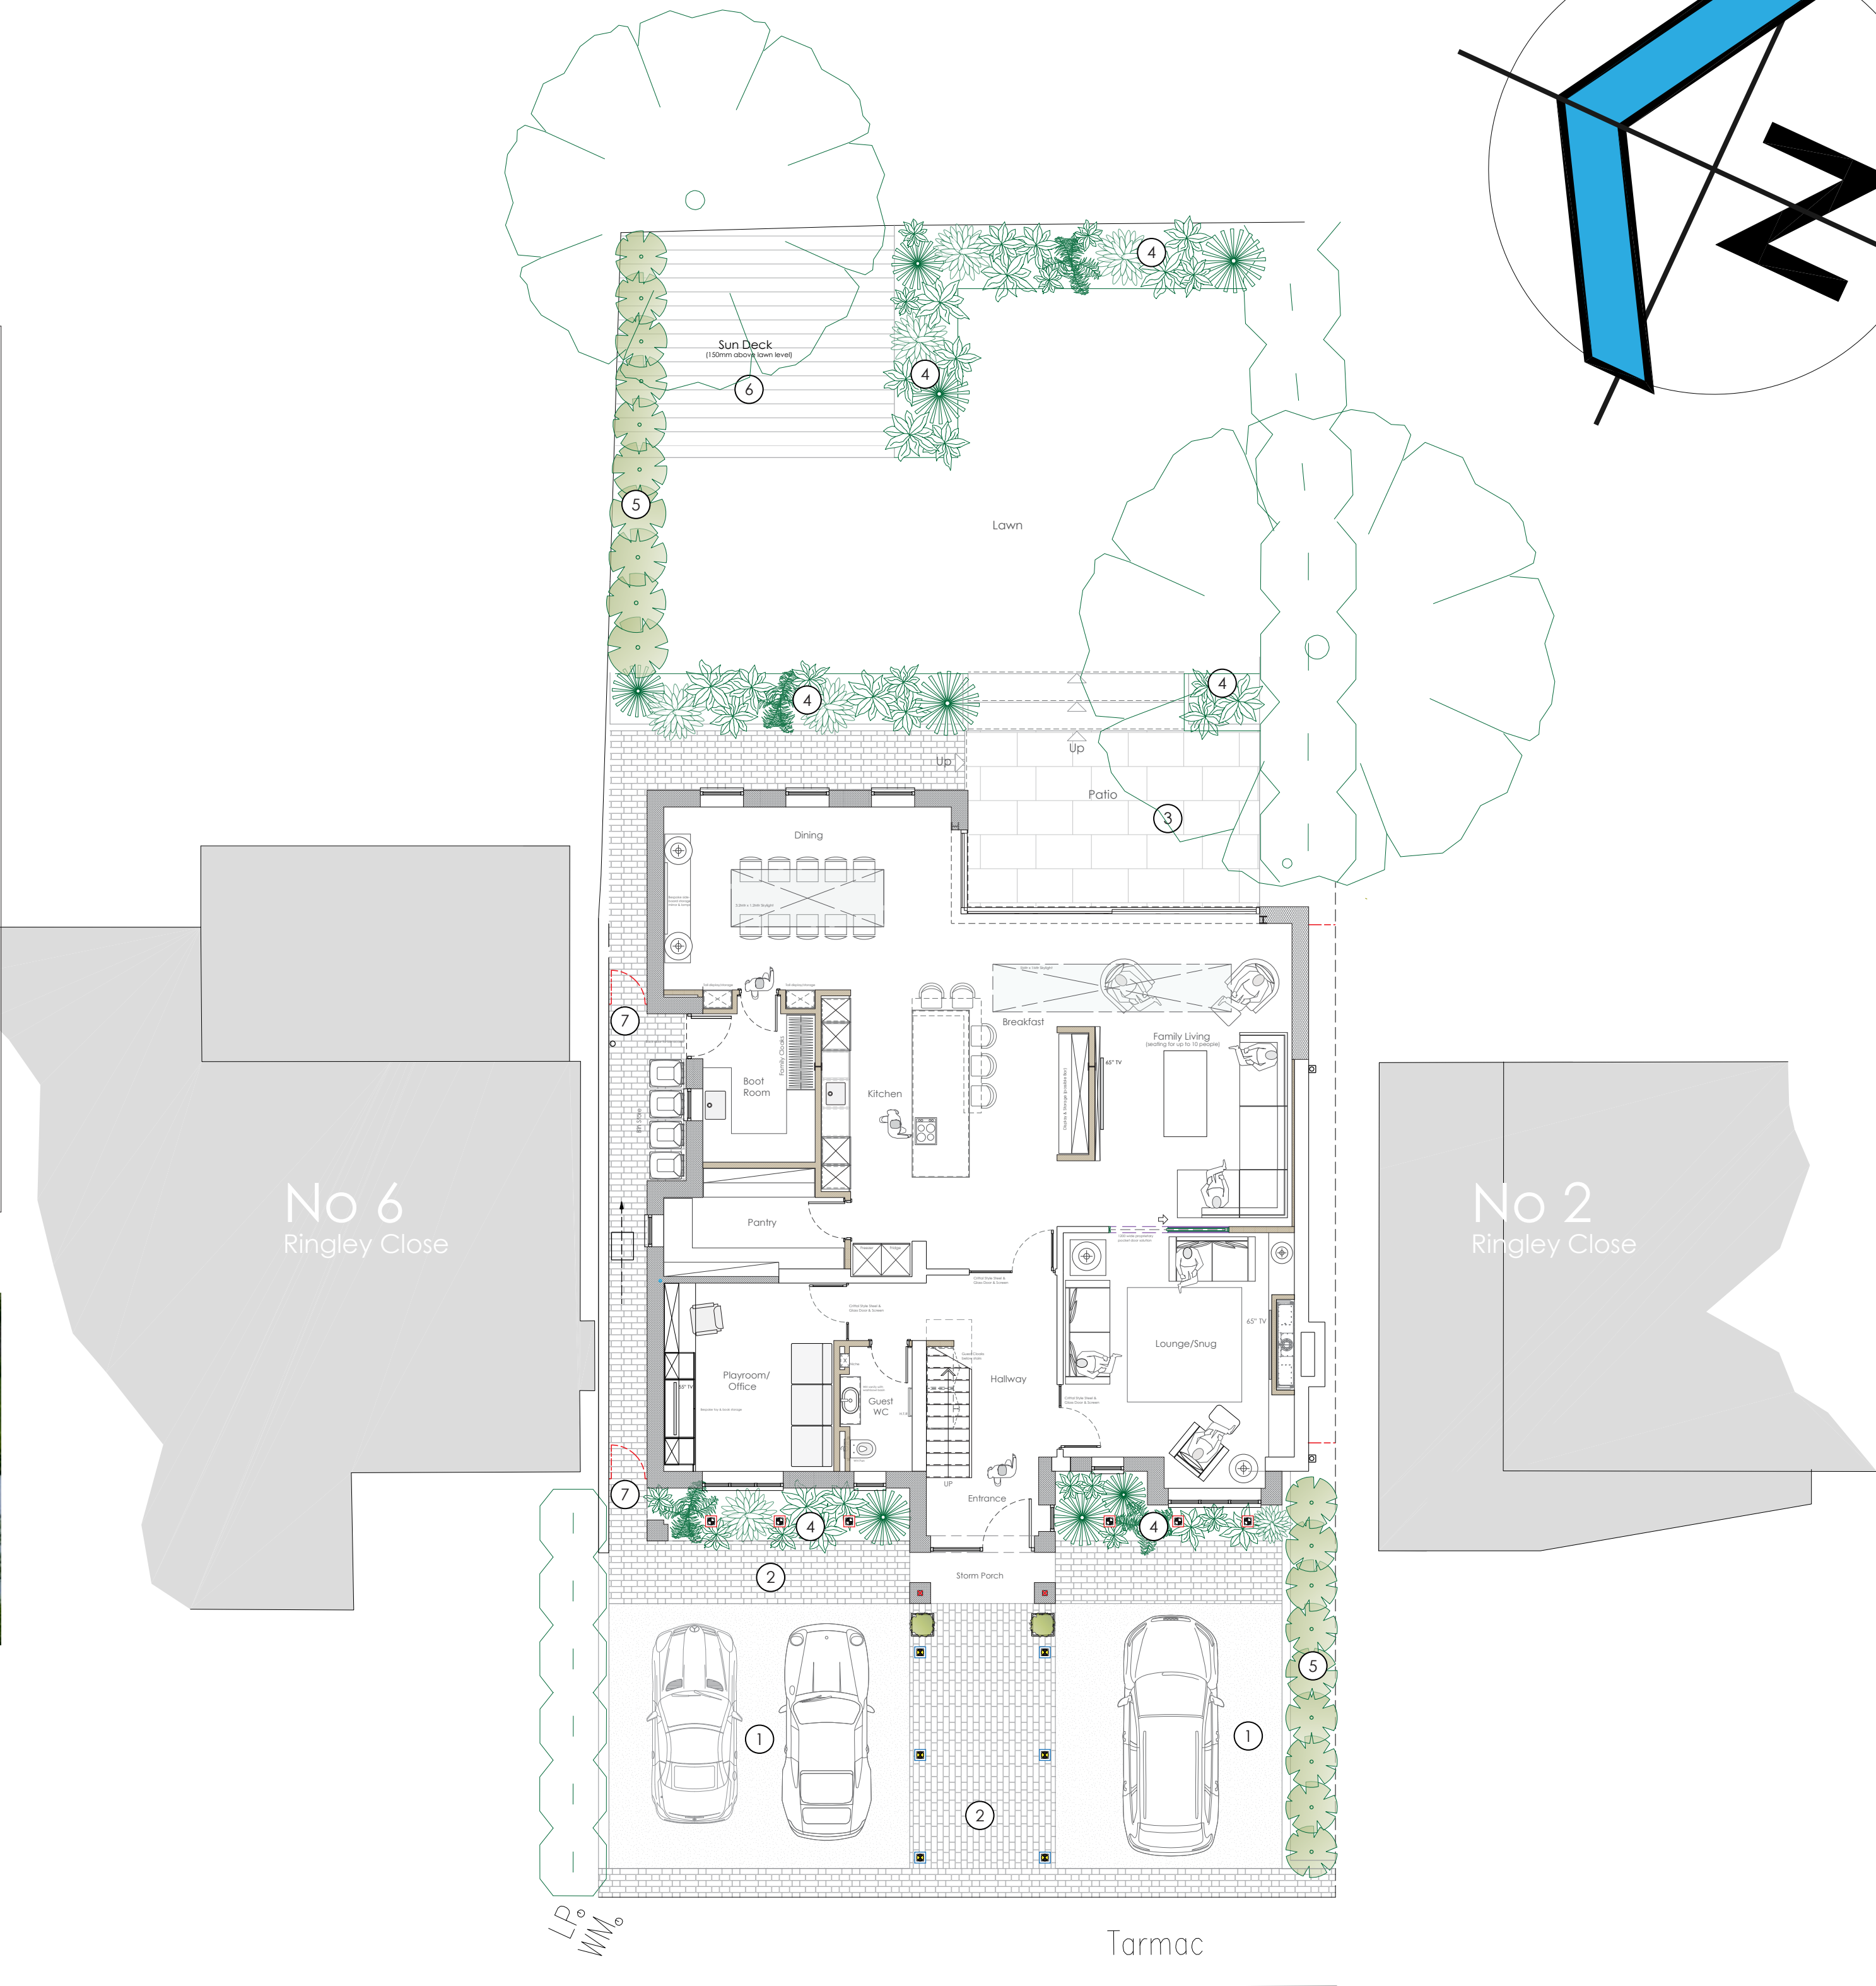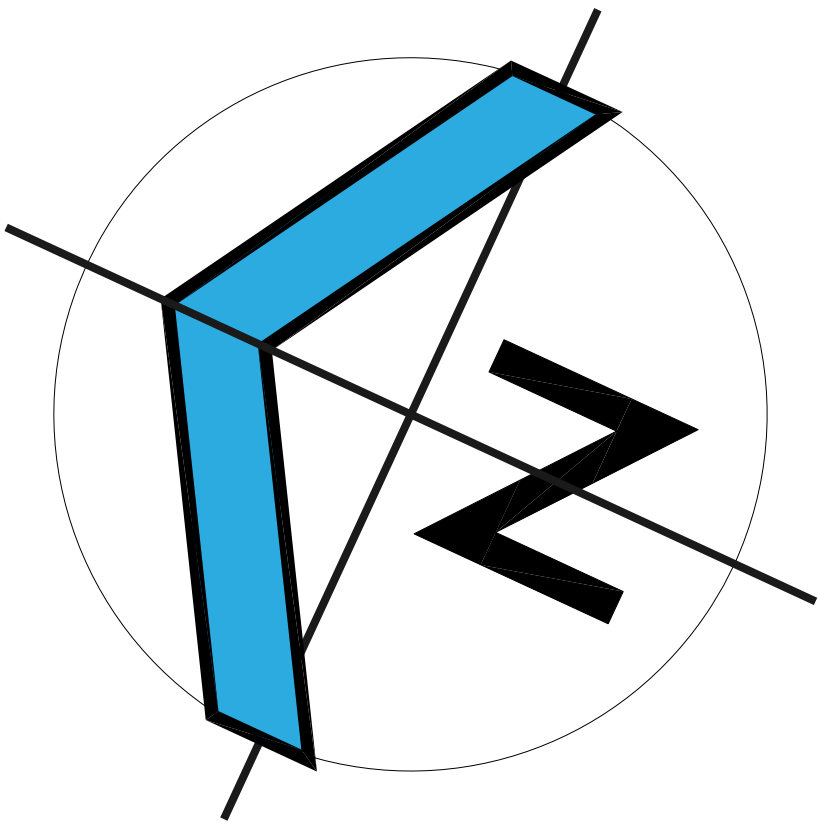

RINGLEY CLOSE

The Office
19 Naylor's Terrace
Belmont Village
Lancashire
BL7 8AP
01204 270 337
07969 175 357
acey68@hotmail.co.uk

4, Ringley Close, Whitefield.
Mr & Mrs Crous
Proposed: Site Plan
Original scale 1 : 1 0 0 @ A1
Drawing No 2234/9

