

Location Plan
Scale 1 :1250



Site Plan
Scale 1 :500



Proposed Site Plan
Scale 1:200

GENERAL NOTES

1. The contractor must check the site and the approved drawings before commencing the works and must take any working measurements as necessary and any discrepancy must be reported to the client.
2. Work shall comply with any current relevant BS/codes of practices and confirm to the Building Regulations including the latest amendment. The contractor is responsible for setting out the works.

PROJECT ADDRESS

Land between 21 and
23 Mode Hill Lane
Whitefield
M45 8JF

PROJECT

Erection of Detached Dwelling

KEY

Boundary

Drawing No
PP107(1)21
Rev B

Scale
1:1250 @ A1
1:500 @A1
1:200 @A1

Date
18.02.22

Drawn by
at

AT A. Design

Address:
12 Hastings Gardens
Stockport
SK5 8BF


T. 07830039347
E. ata_design@hotmail.com



SCALE BAR 1:200



SCALE BAR 1:500

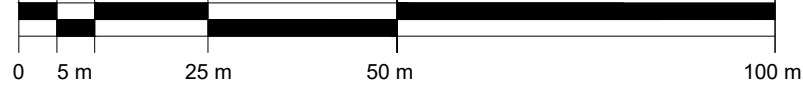

SCALE BAR 1:1250