
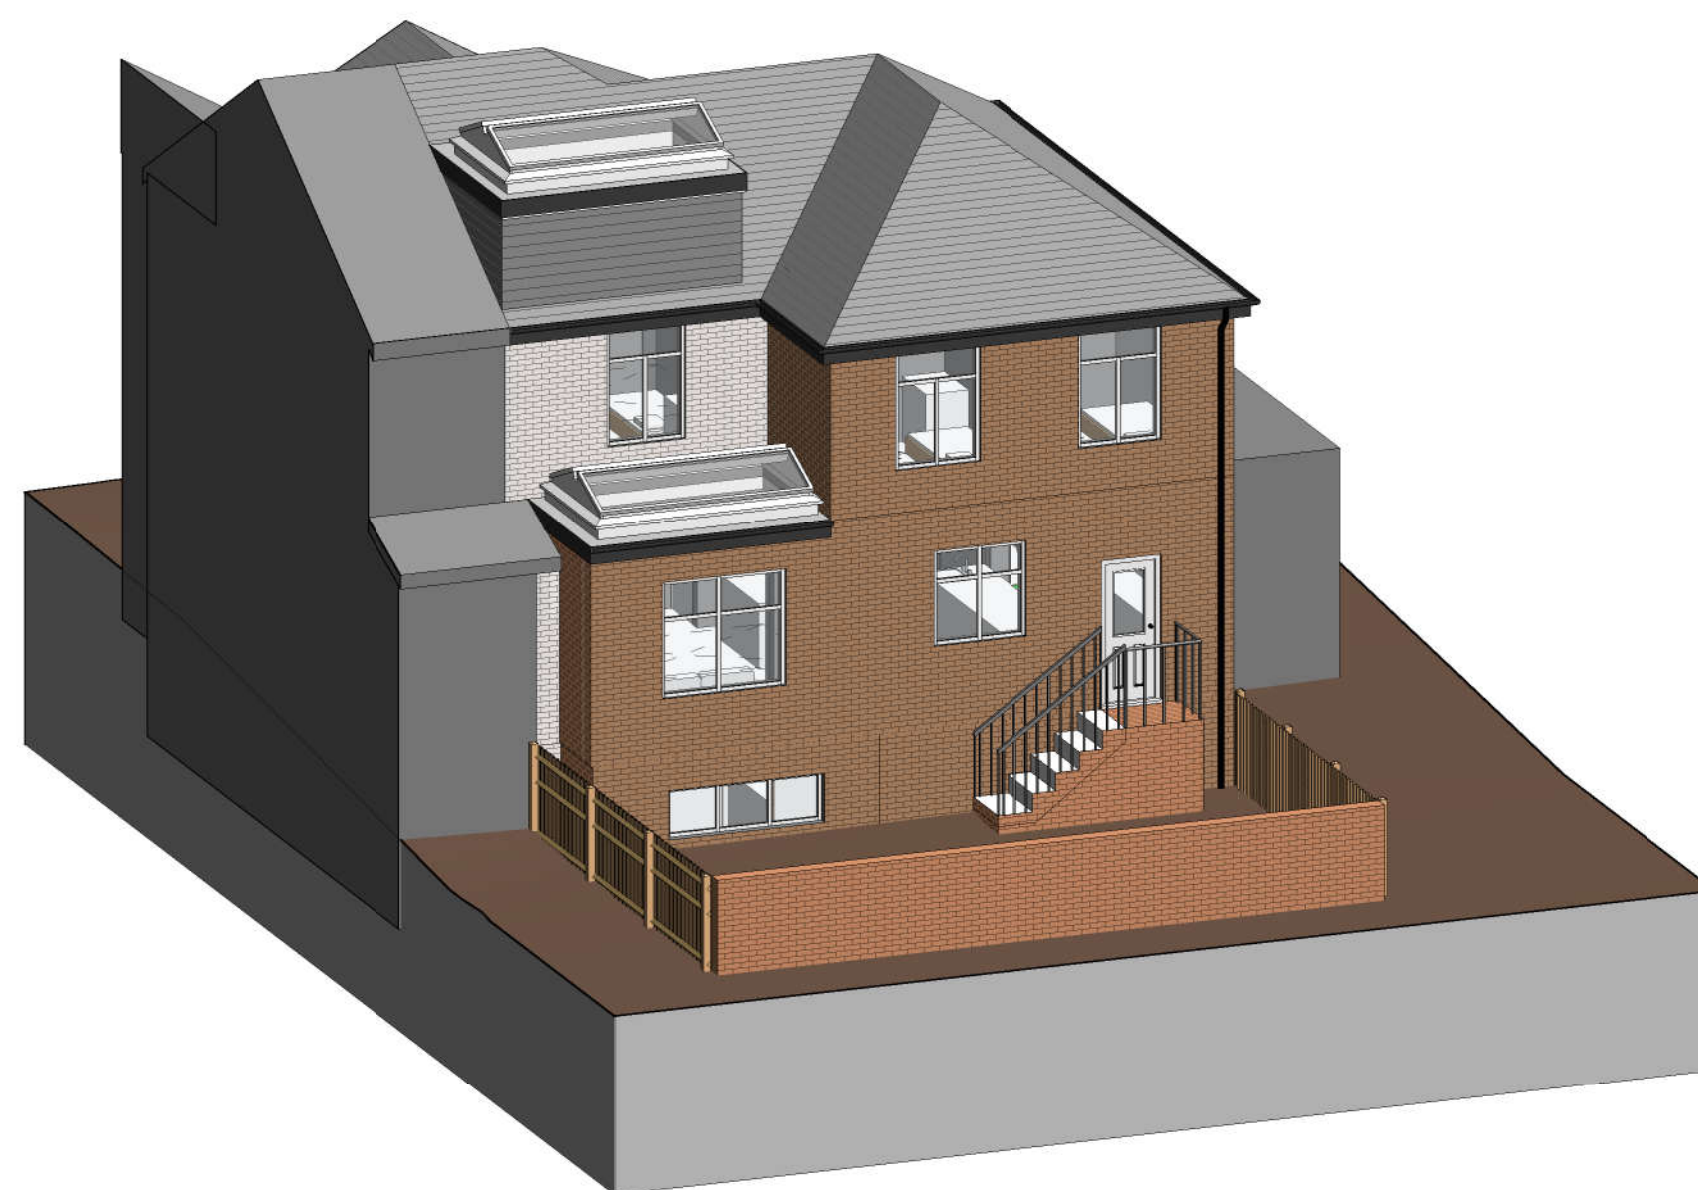
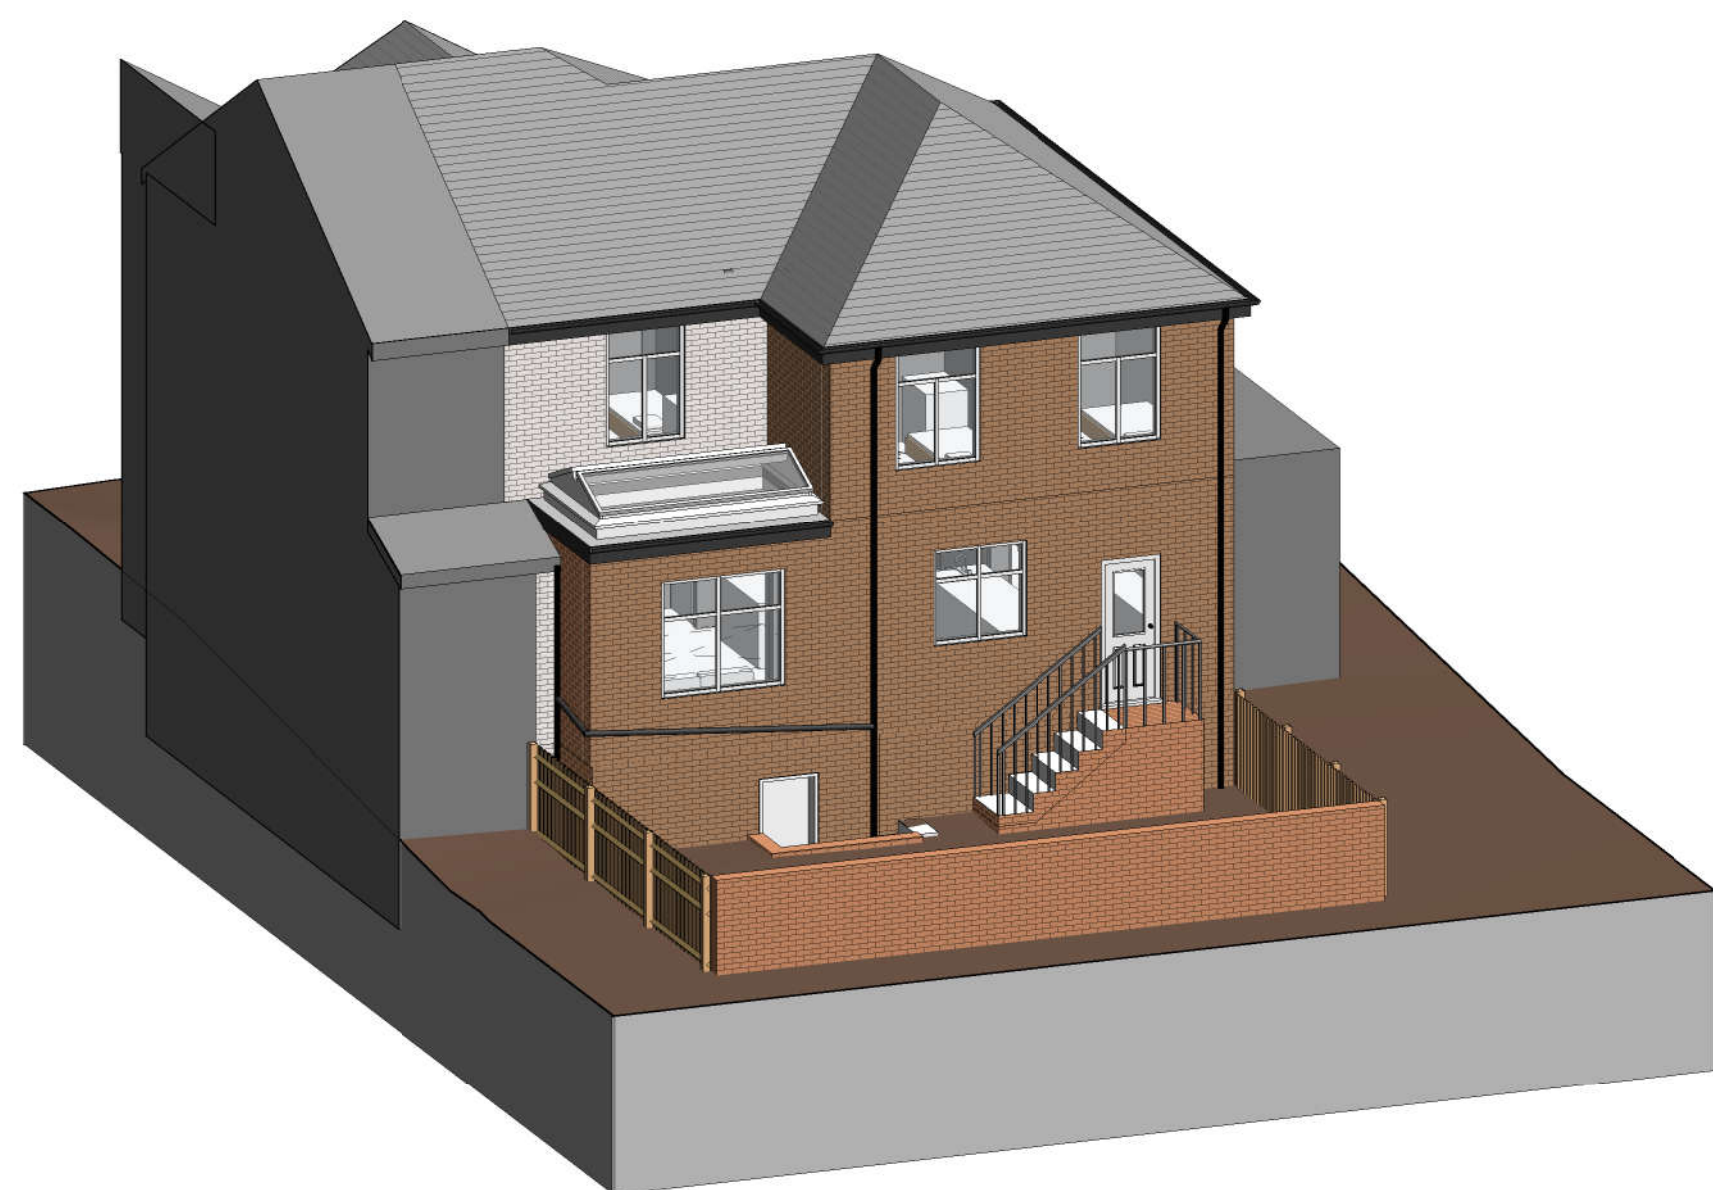
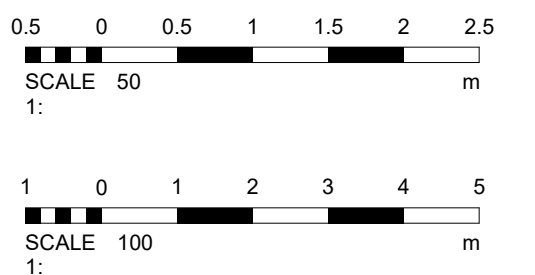
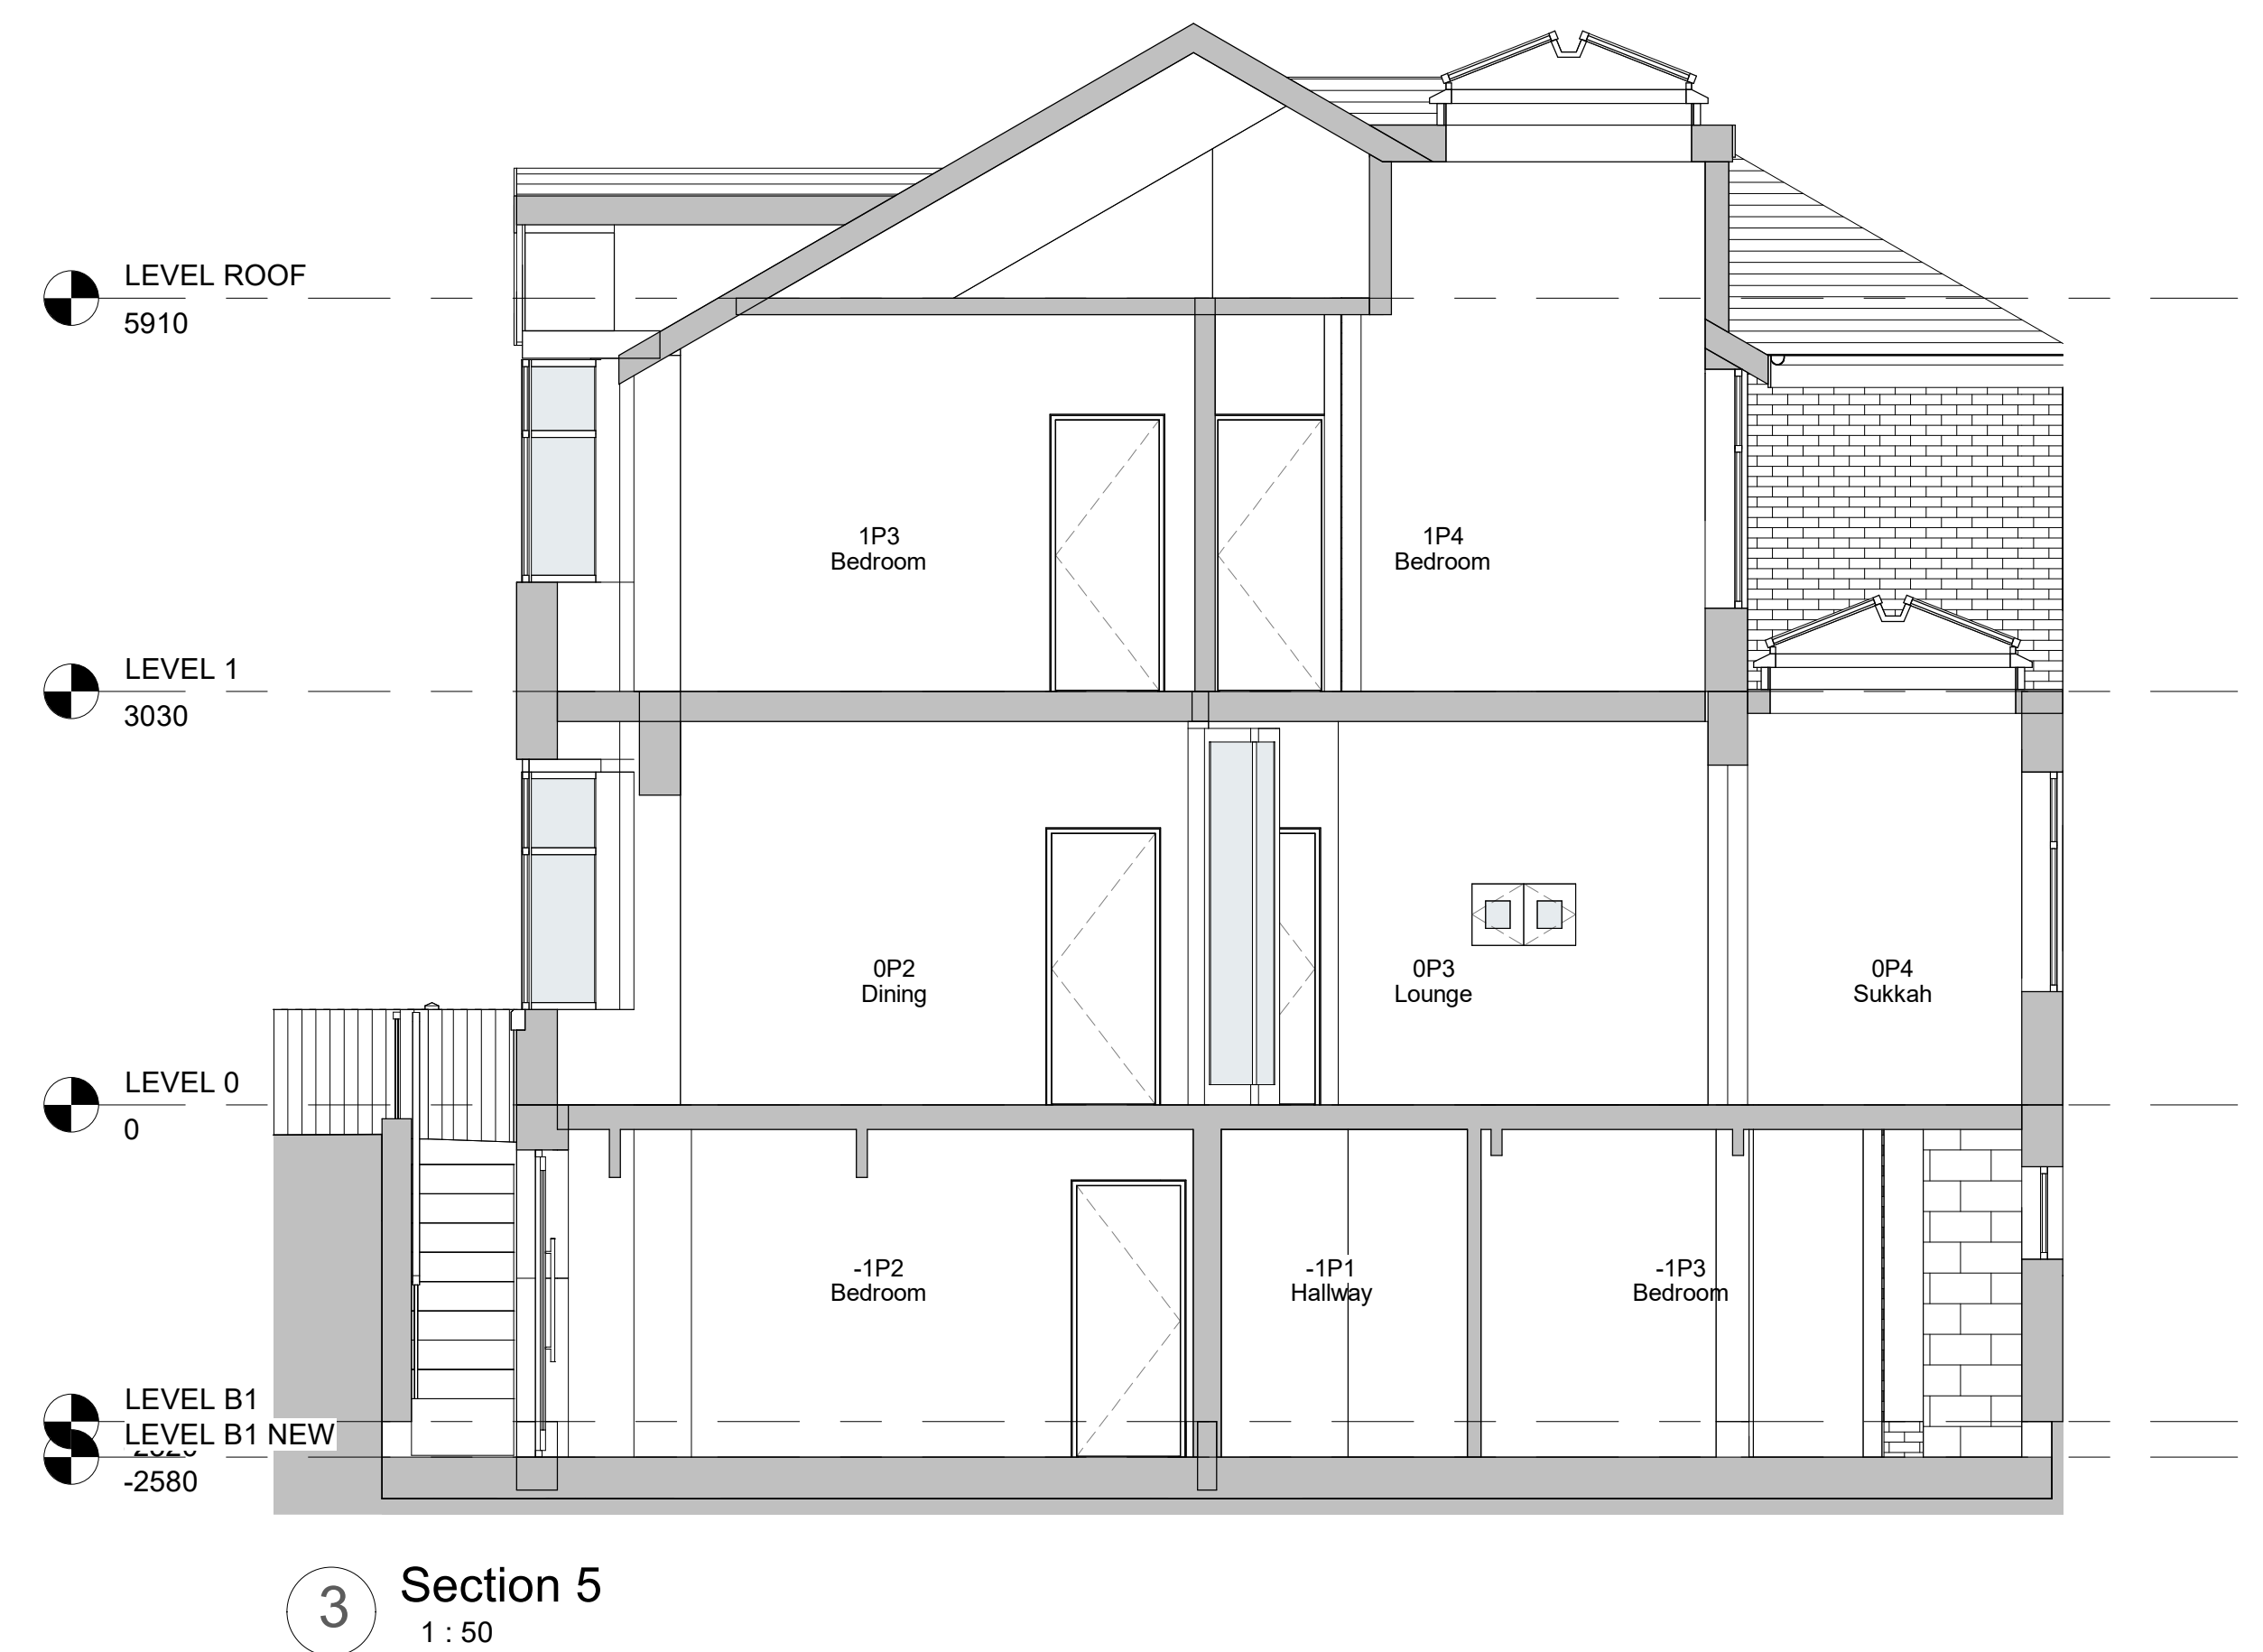
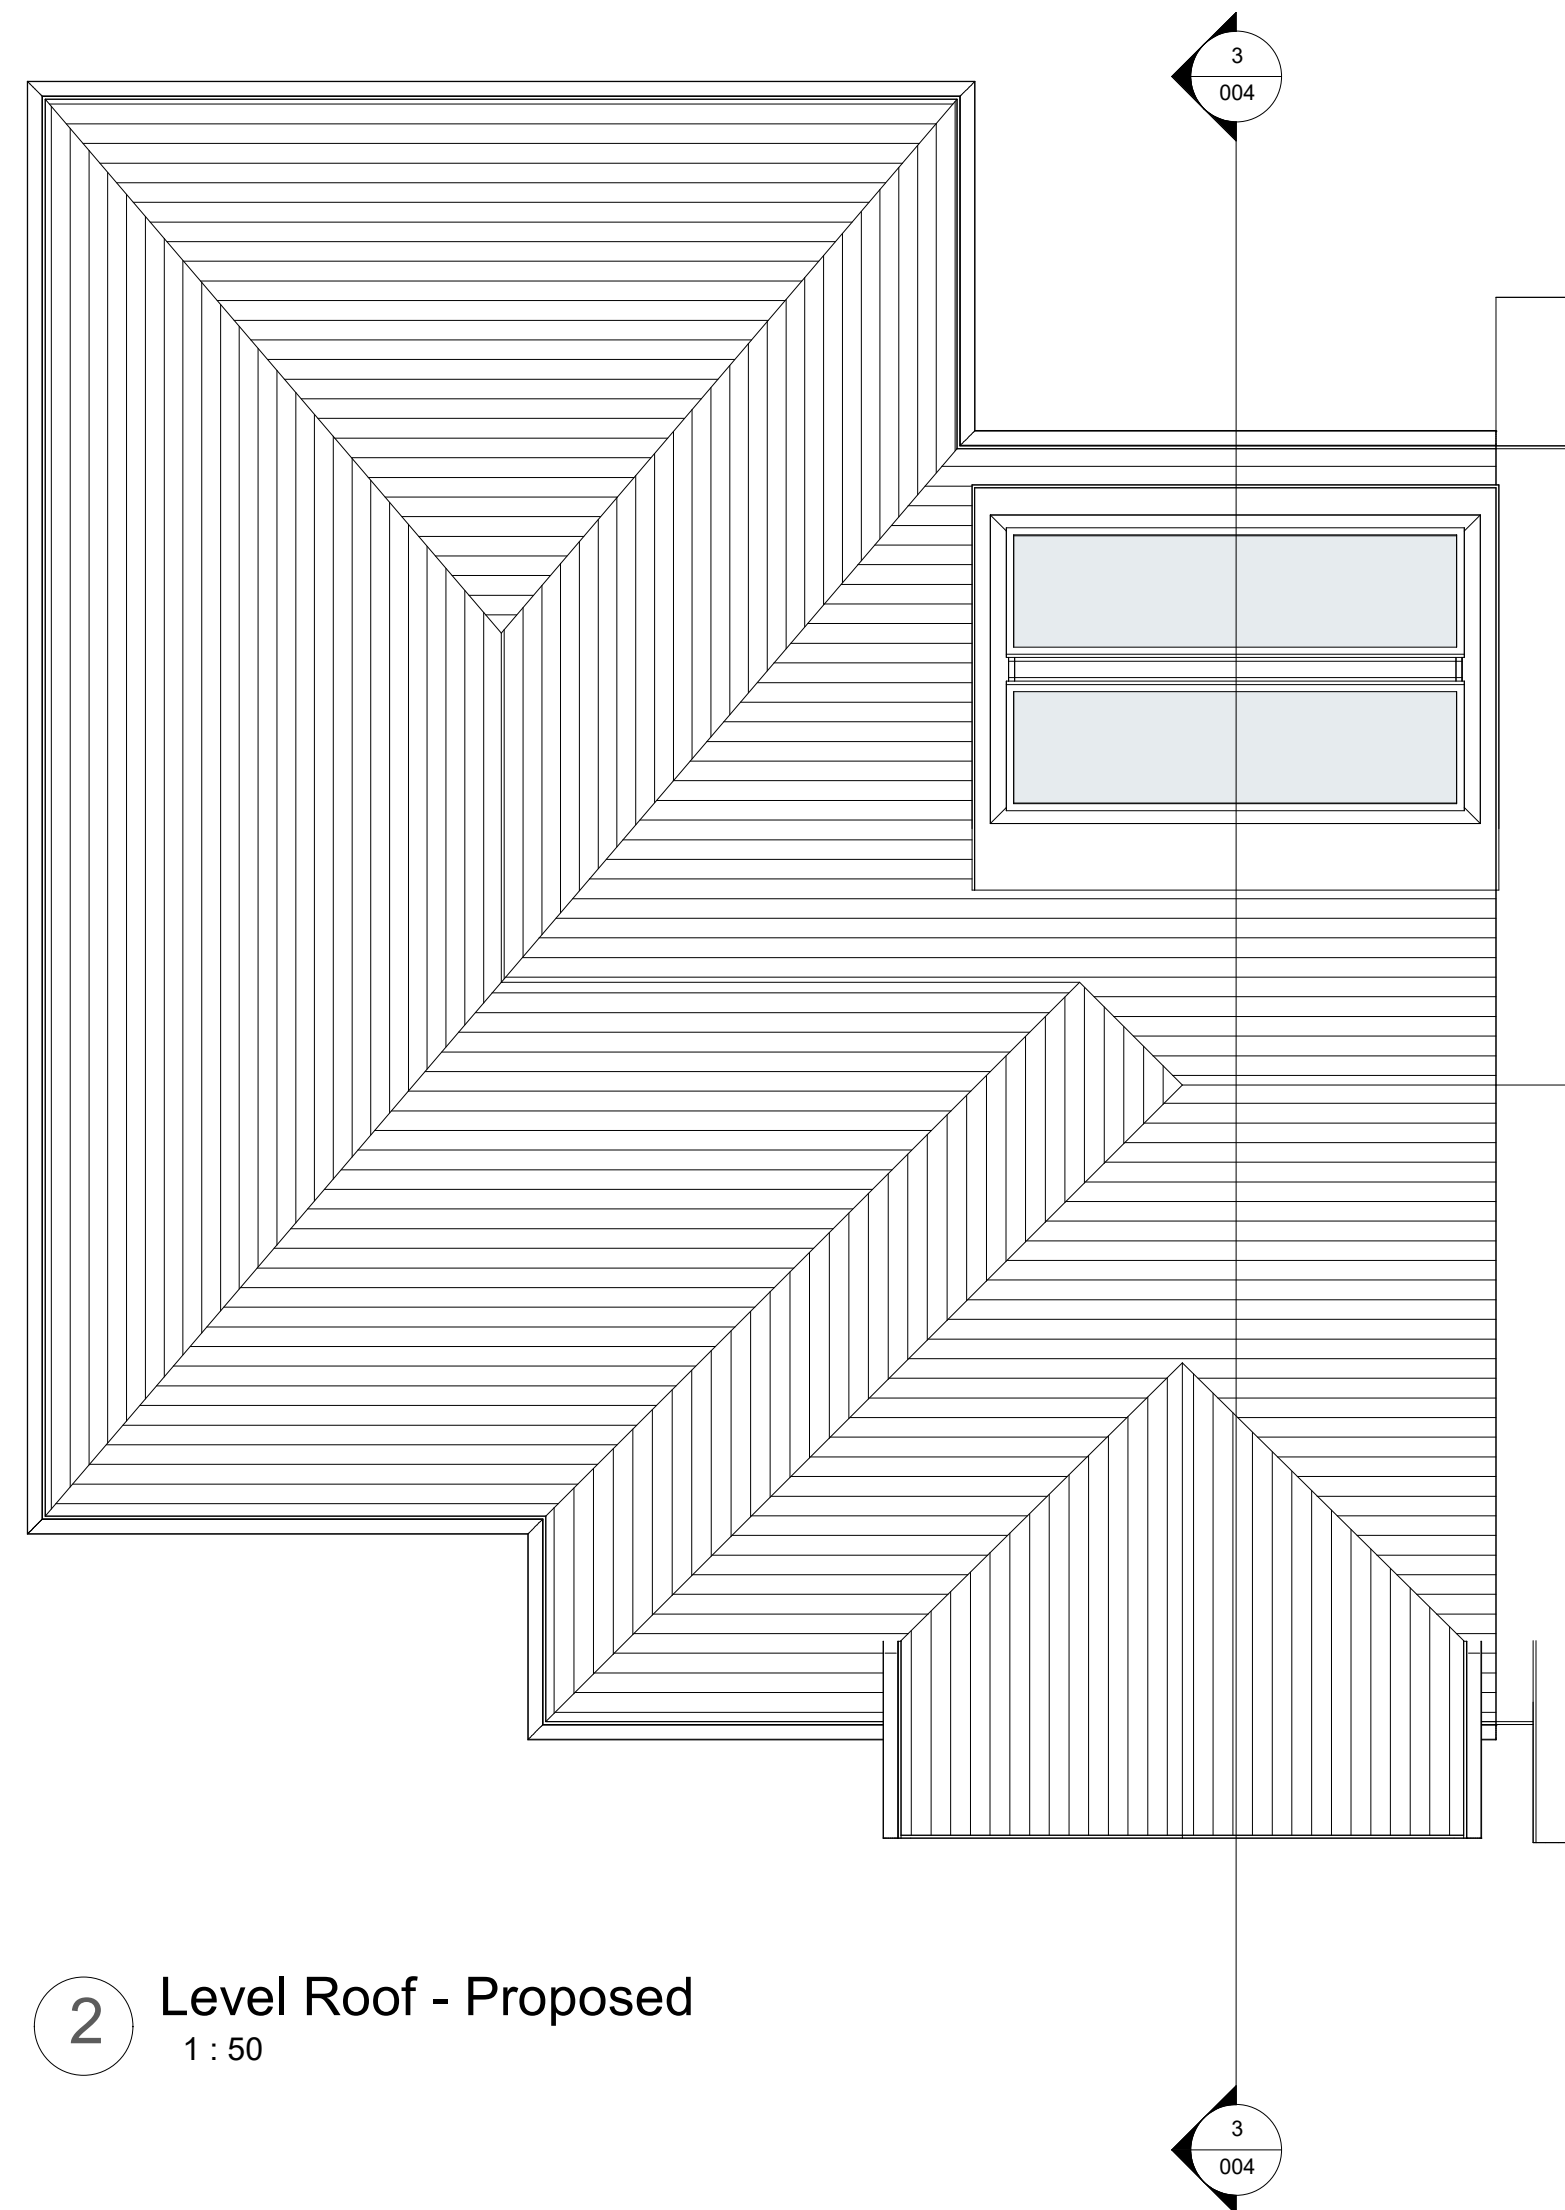


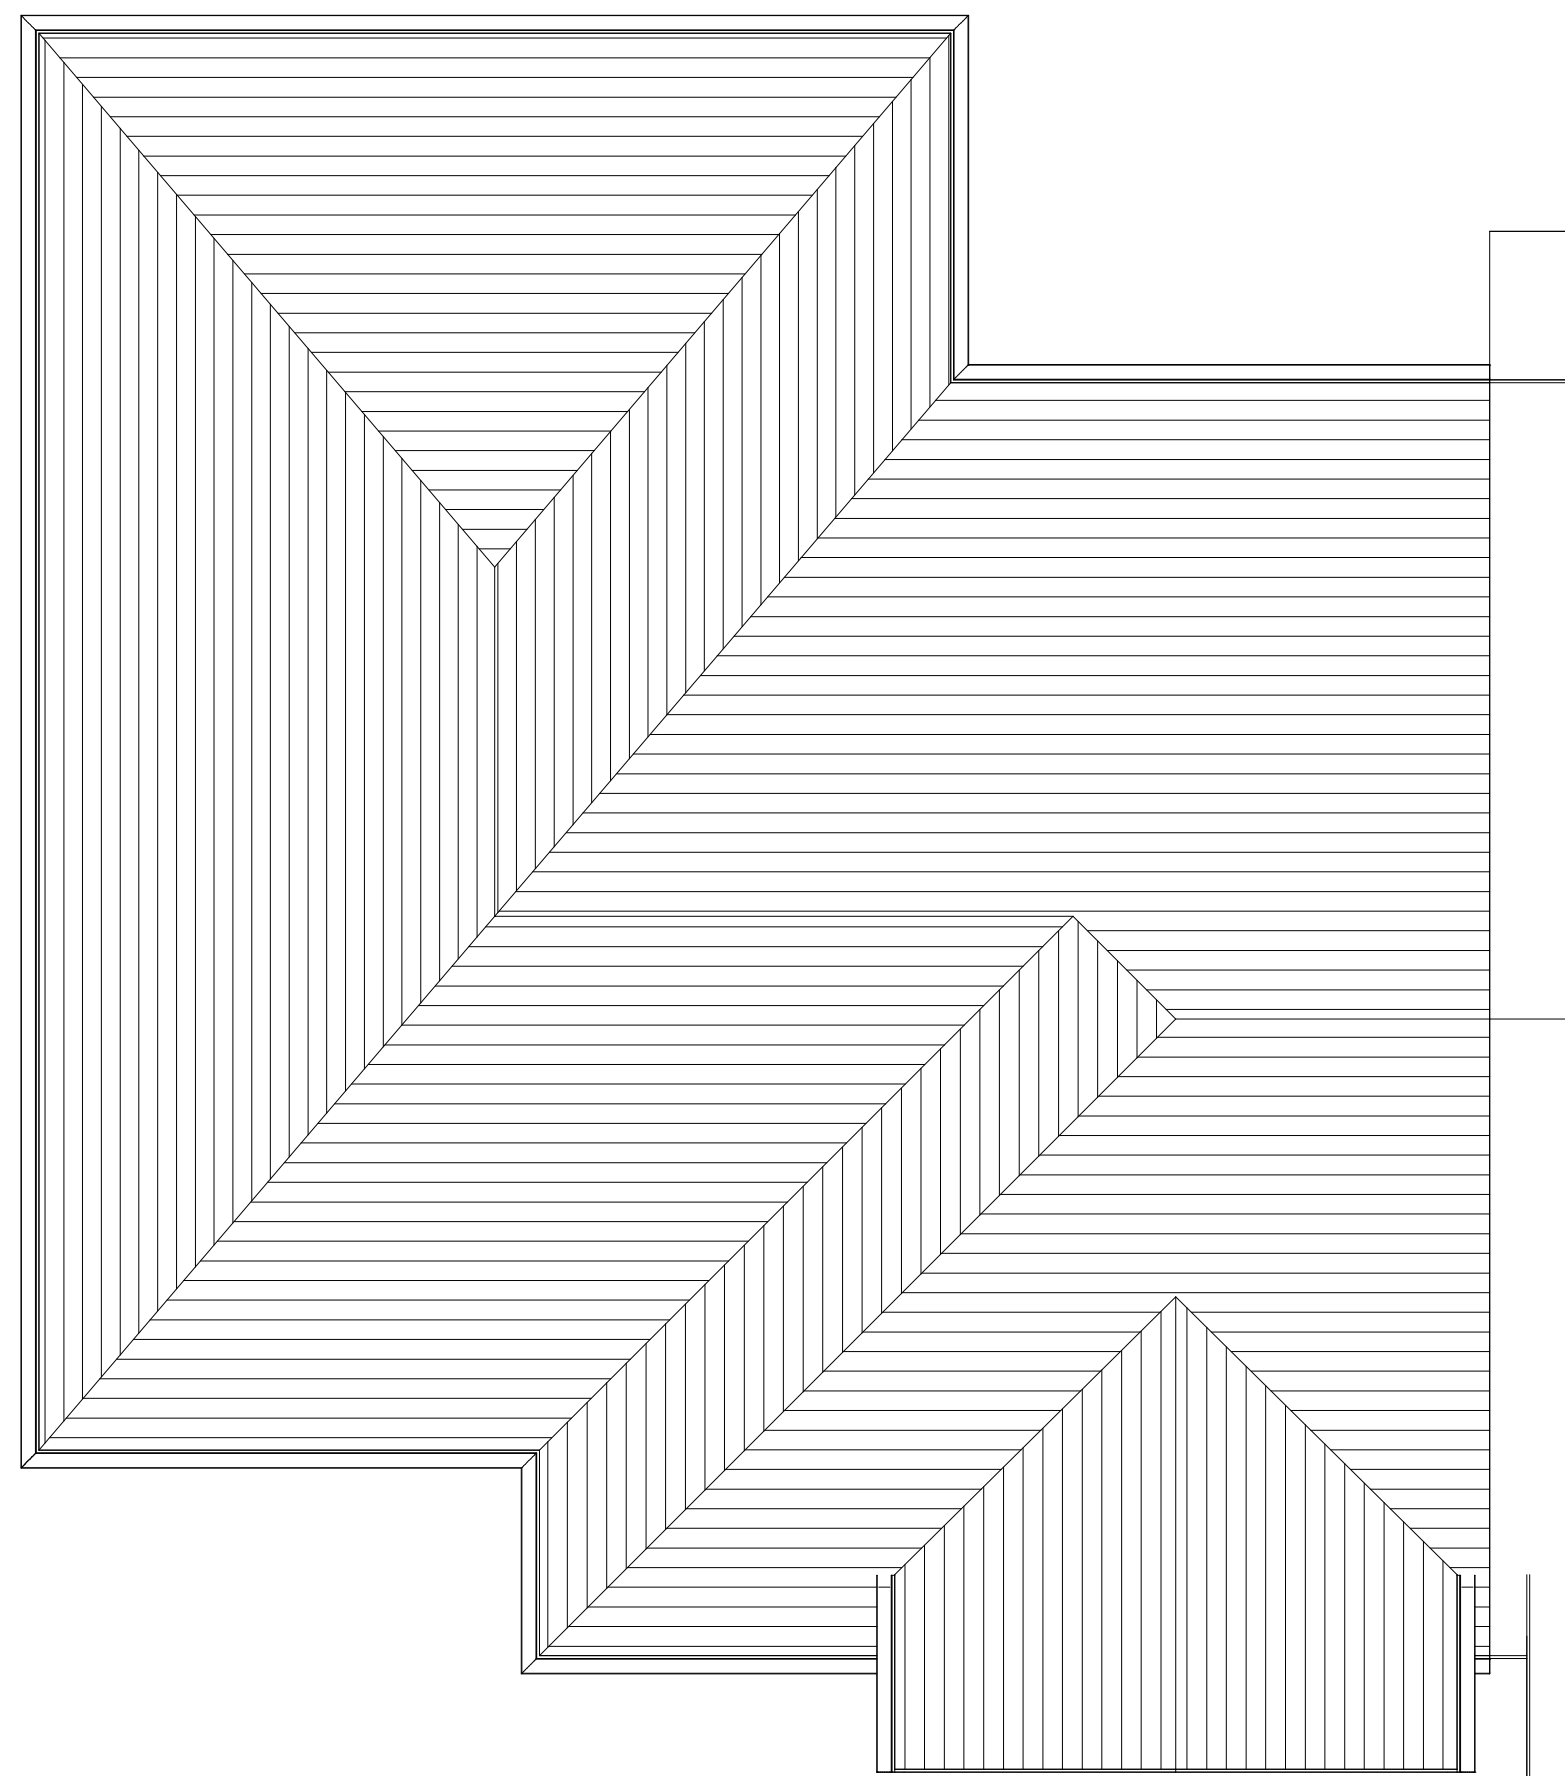

|   |                              |                                     |            |
|---|------------------------------|-------------------------------------|------------|
| No.   | 1                            | Date                                | 10/05/2024 |
| PROJECT   | 12 Mowbray                   |                                     |            |
| TITLE   | Proposed Roof Plan & Section |                                     |            |
| CLIENT   | Bernstein                    |                                     |            |
| STATUS   | DESIGN                       |                                     |            |
| DRAWN BY   | DATE                         | SCALE (@ A1)                        |            |
| SG   | 18/09/2023                   | 1 : 50                              |            |
| PROJECT NUMBER   | DRAWING NUMBER               |                                     | REV        |
| GSS23088   | 004                          |                                     |            |
|   |                              |                                     |            |
| www.goldsketch.co.uk   |                              | info@goldsketch.co.uk 0161 792 9595 |            |
| <small>NOTES:<br/>© COPYRIGHT, ALL RIGHTS RESERVED.<br/>THIS DRAWING IS NOT TO BE REPRODUCED WITHOUT PRIOR WRITTEN CONSENT.<br/>DRAWING TO BE USED FOR THE CIVILS PERMITTED ONLY.<br/>ALL DIMENSIONS AND SETTING OUT BEING AS CHECKED AND CONFIRMED ON SITE. ANY DISCREPANCIES TO BE REPORTED TO THE<br/>ARCHITECT IMMEDIATELY. THE CONSULTING OFFICE OF ANY WORK, ALL DRAWING AND MATERIALS TO BE IN ACCORDANCE WITH CURRENT UK<br/>LEGISLATION, RELEVANT CODES OF PRACTICE AND BRITISH STANDARDS. ALL DIMENSIONS ON THIS DRAWING ARE IN MILLIMETRES UNLESS<br/>OTHERWISE STATED.</small> |                              |                                     |            |