


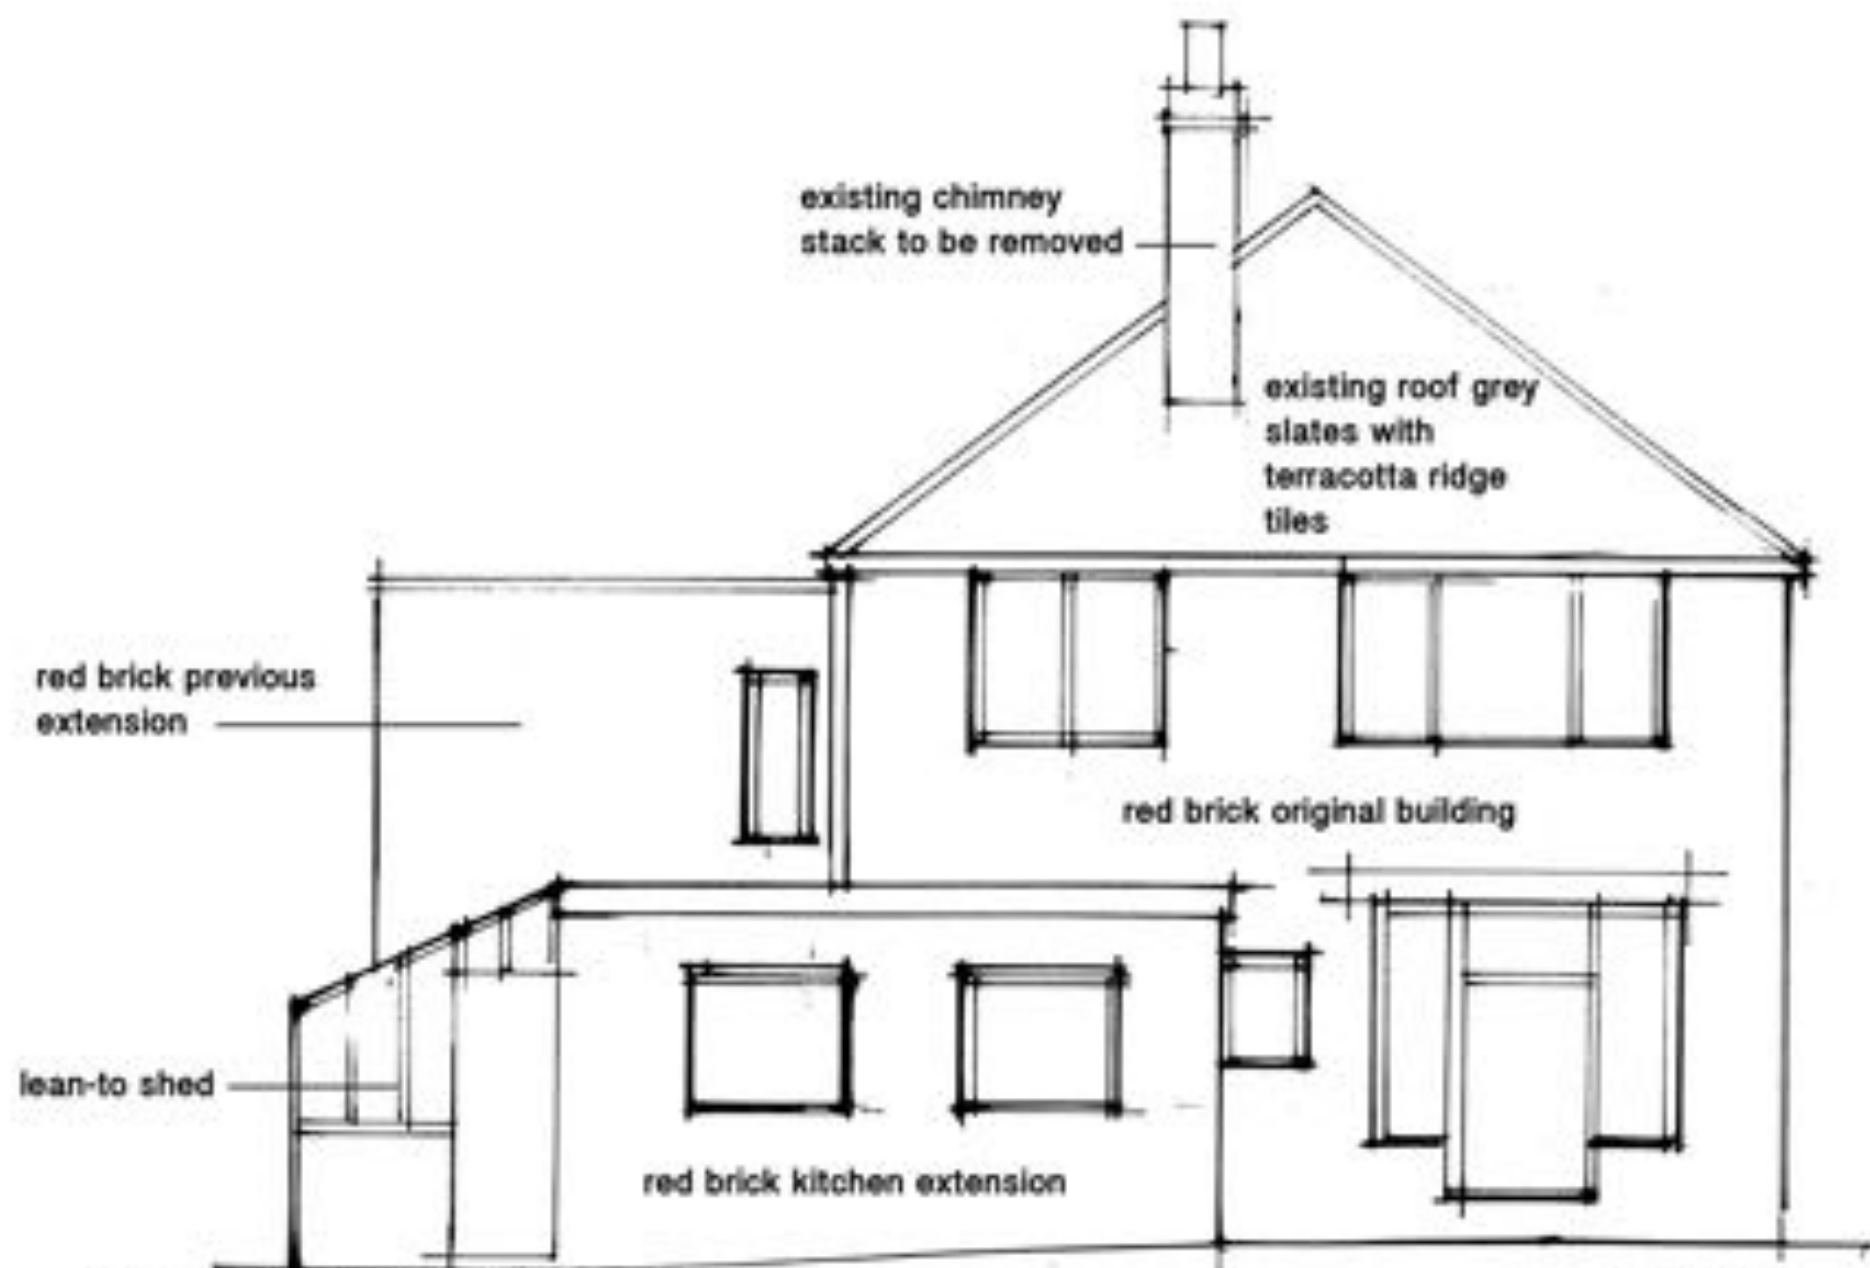

26 Mansion Avenue Whitefield M45 7SS

Existing rear elevation 1:50

Dwg no.05

02/02/2020

R Mollo