


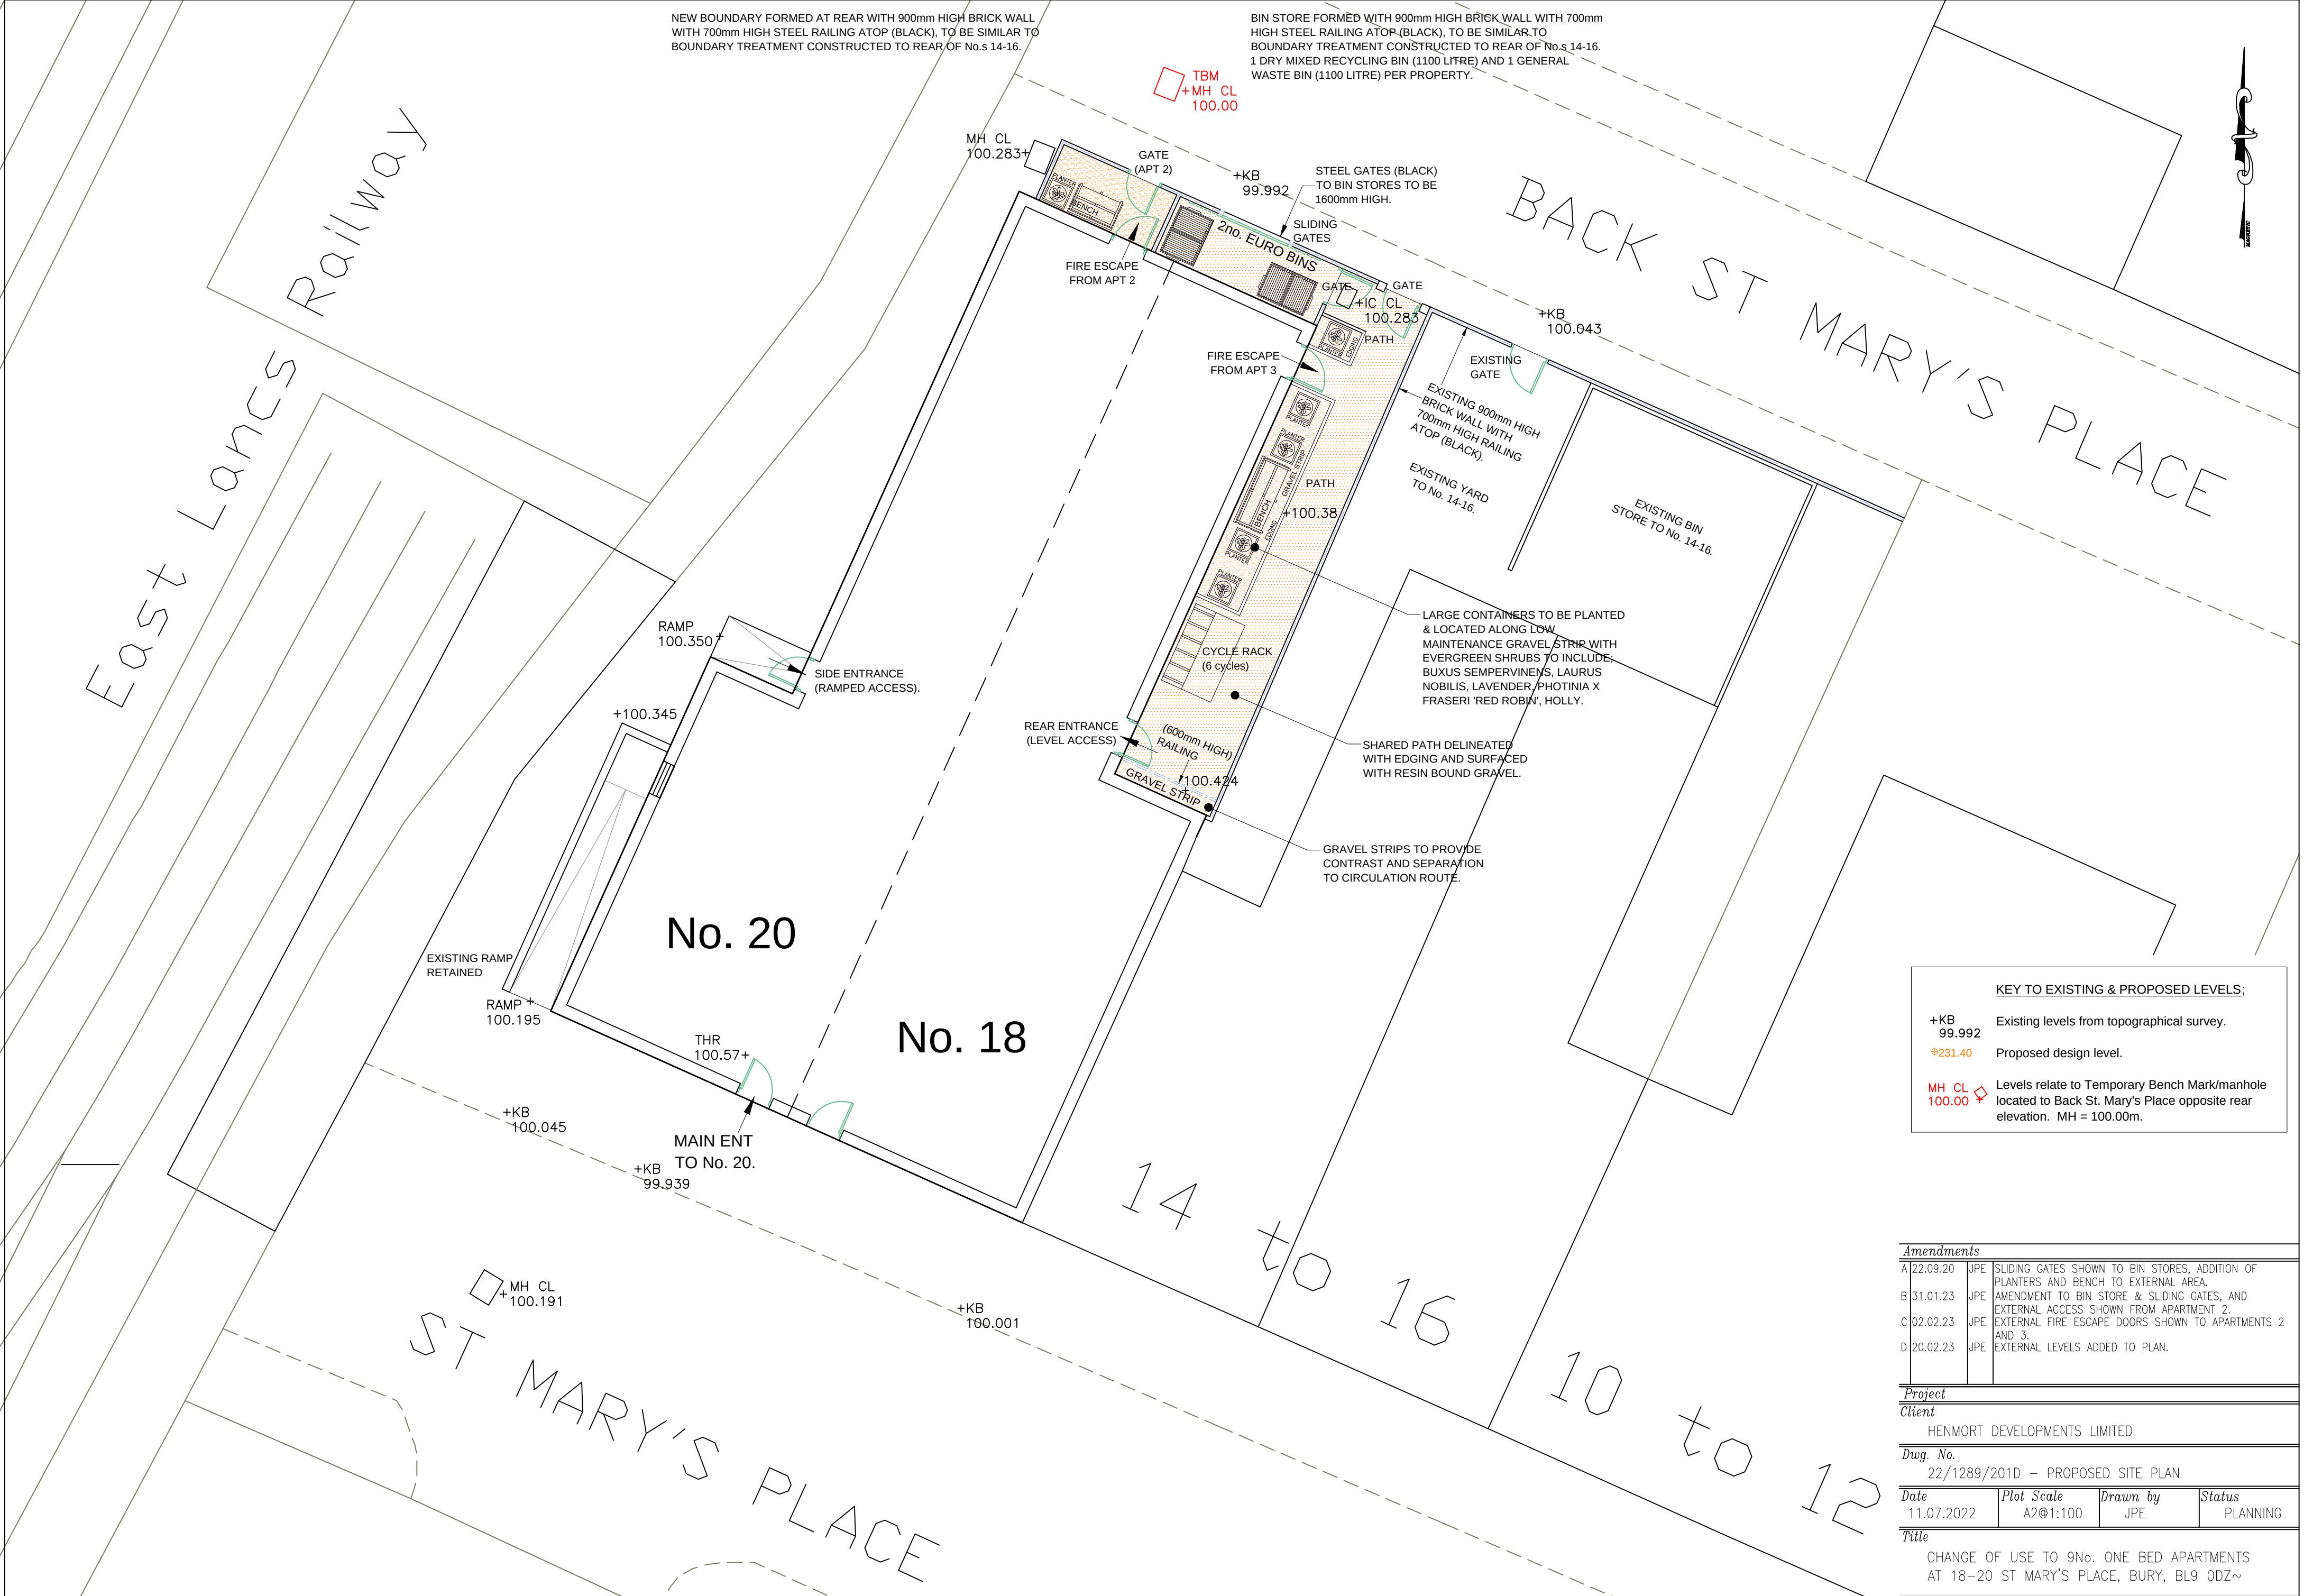

KEY TO EXISTING & PROPOSED LEVELS:

+KB 99.992 Existing levels from topographical survey.

+231.40 Proposed design level.

MH CL 100.00 Levels relate to Temporary Bench Mark/manhole located to Back St. Mary's Place opposite rear elevation. MH = 100.00m.

| Amendments                                                                        |            |          |                                                                                     |
|-----------------------------------------------------------------------------------|------------|----------|-------------------------------------------------------------------------------------|
| A                                                                                 | 22.09.20   | JPE      | SLIDING GATES SHOWN TO BIN STORES, ADDITION OF PLANTERS AND BENCH TO EXTERNAL AREA. |
| B                                                                                 | 31.01.23   | JPE      | AMENDMENT TO BIN STORE & SLIDING GATES, AND EXTERNAL ACCESS SHOWN FROM APARTMENT 2. |
| C                                                                                 | 02.02.23   | JPE      | EXTERNAL FIRE ESCAPE DOORS SHOWN TO APARTMENTS 2 AND 3.                             |
| D                                                                                 | 20.02.23   | JPE      | EXTERNAL LEVELS ADDED TO PLAN.                                                      |
|                                                                                   |            |          |                                                                                     |
| Project                                                                           |            |          |                                                                                     |
| Client                                                                            |            |          |                                                                                     |
| HENMORT DEVELOPMENTS LIMITED                                                      |            |          |                                                                                     |
|                                                                                   |            |          |                                                                                     |
| Dwg. No.                                                                          |            |          |                                                                                     |
| 22/1289/201D – PROPOSED SITE PLAN                                                 |            |          |                                                                                     |
|                                                                                   |            |          |                                                                                     |
| Date                                                                              | Plot Scale | Drawn by | Status                                                                              |
| 11.07.2022                                                                        | A2@1:100   | JPE      | PLANNING                                                                            |
| Title                                                                             |            |          |                                                                                     |
| CHANGE OF USE TO 9No. ONE BED APARTMENTS AT 18–20 ST MARY’S PLACE, BURY, BL9 0DZ~ |            |          |                                                                                     |