


EXTRA.
GROUND FLOOR
AND CHANGE
OF USE

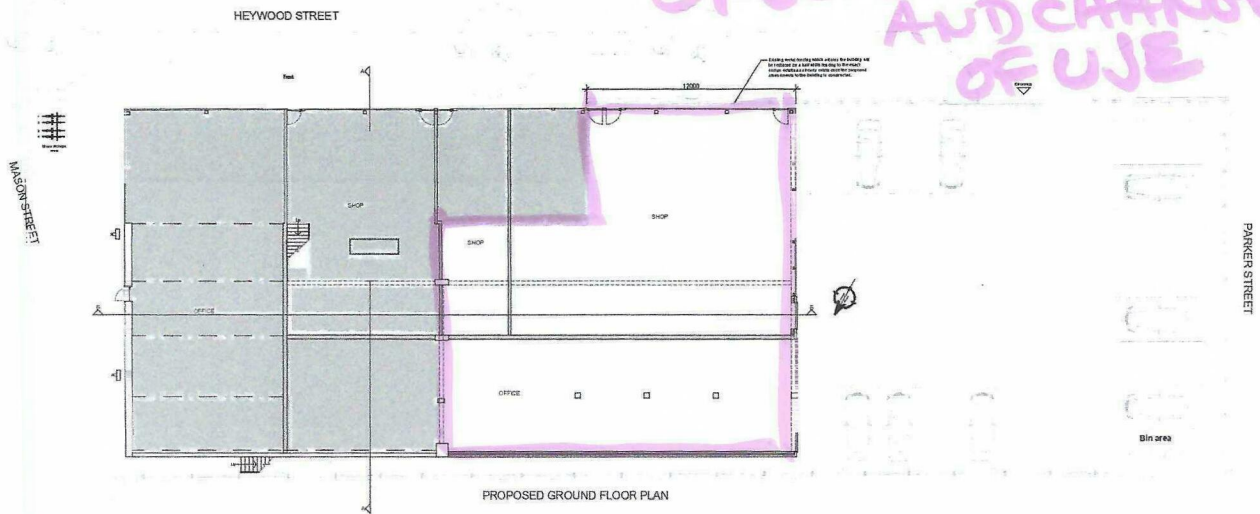


PROPOSED GROUND FLOOR PLAN

SCALE 1:200

NOTES:	
--------	---

1ST FLOOR PLAN

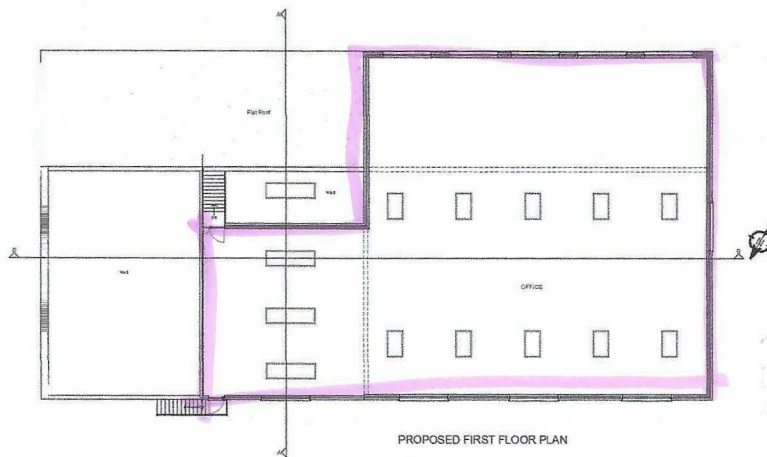

SCALE 0 2 4 6 8 10 12 14 16 18 20
1:200

NOTES:
We will not be responsible for the contract after having obtained Planning Permission and/or Building Regulation.
Approvals and that there can be no guarantee that Planning Permission and/or Building Regulation will be obtained. Any works that are started before approval will be at owner's risk.
No responsibility will be taken for works which are on site and for any alterations made which are beyond the control of the agent. All dimensions are as shown.
Contractor to check site thoroughly, verify dimensions before any work and report any discrepancies.

Rev	Date	By	CHK	Comment

YOUR ARCHITECTURAL PLAN

www.performancehouse.co.uk 07947 728118 02747 728118
info@performancehouse.co.uk info@performancehouse.co.uk

Client:

Client

Project Title:

Performance House,
Heywood Street, Bury,
BL9 7DZ

Drawing Title:

Proposed First Floor Plan

Original Issue Date:

June, 2025

Drawn By:

PI

Number:

100/005

Scale @ A3:

1:200

Checked By:

PN

Revision:

-2