



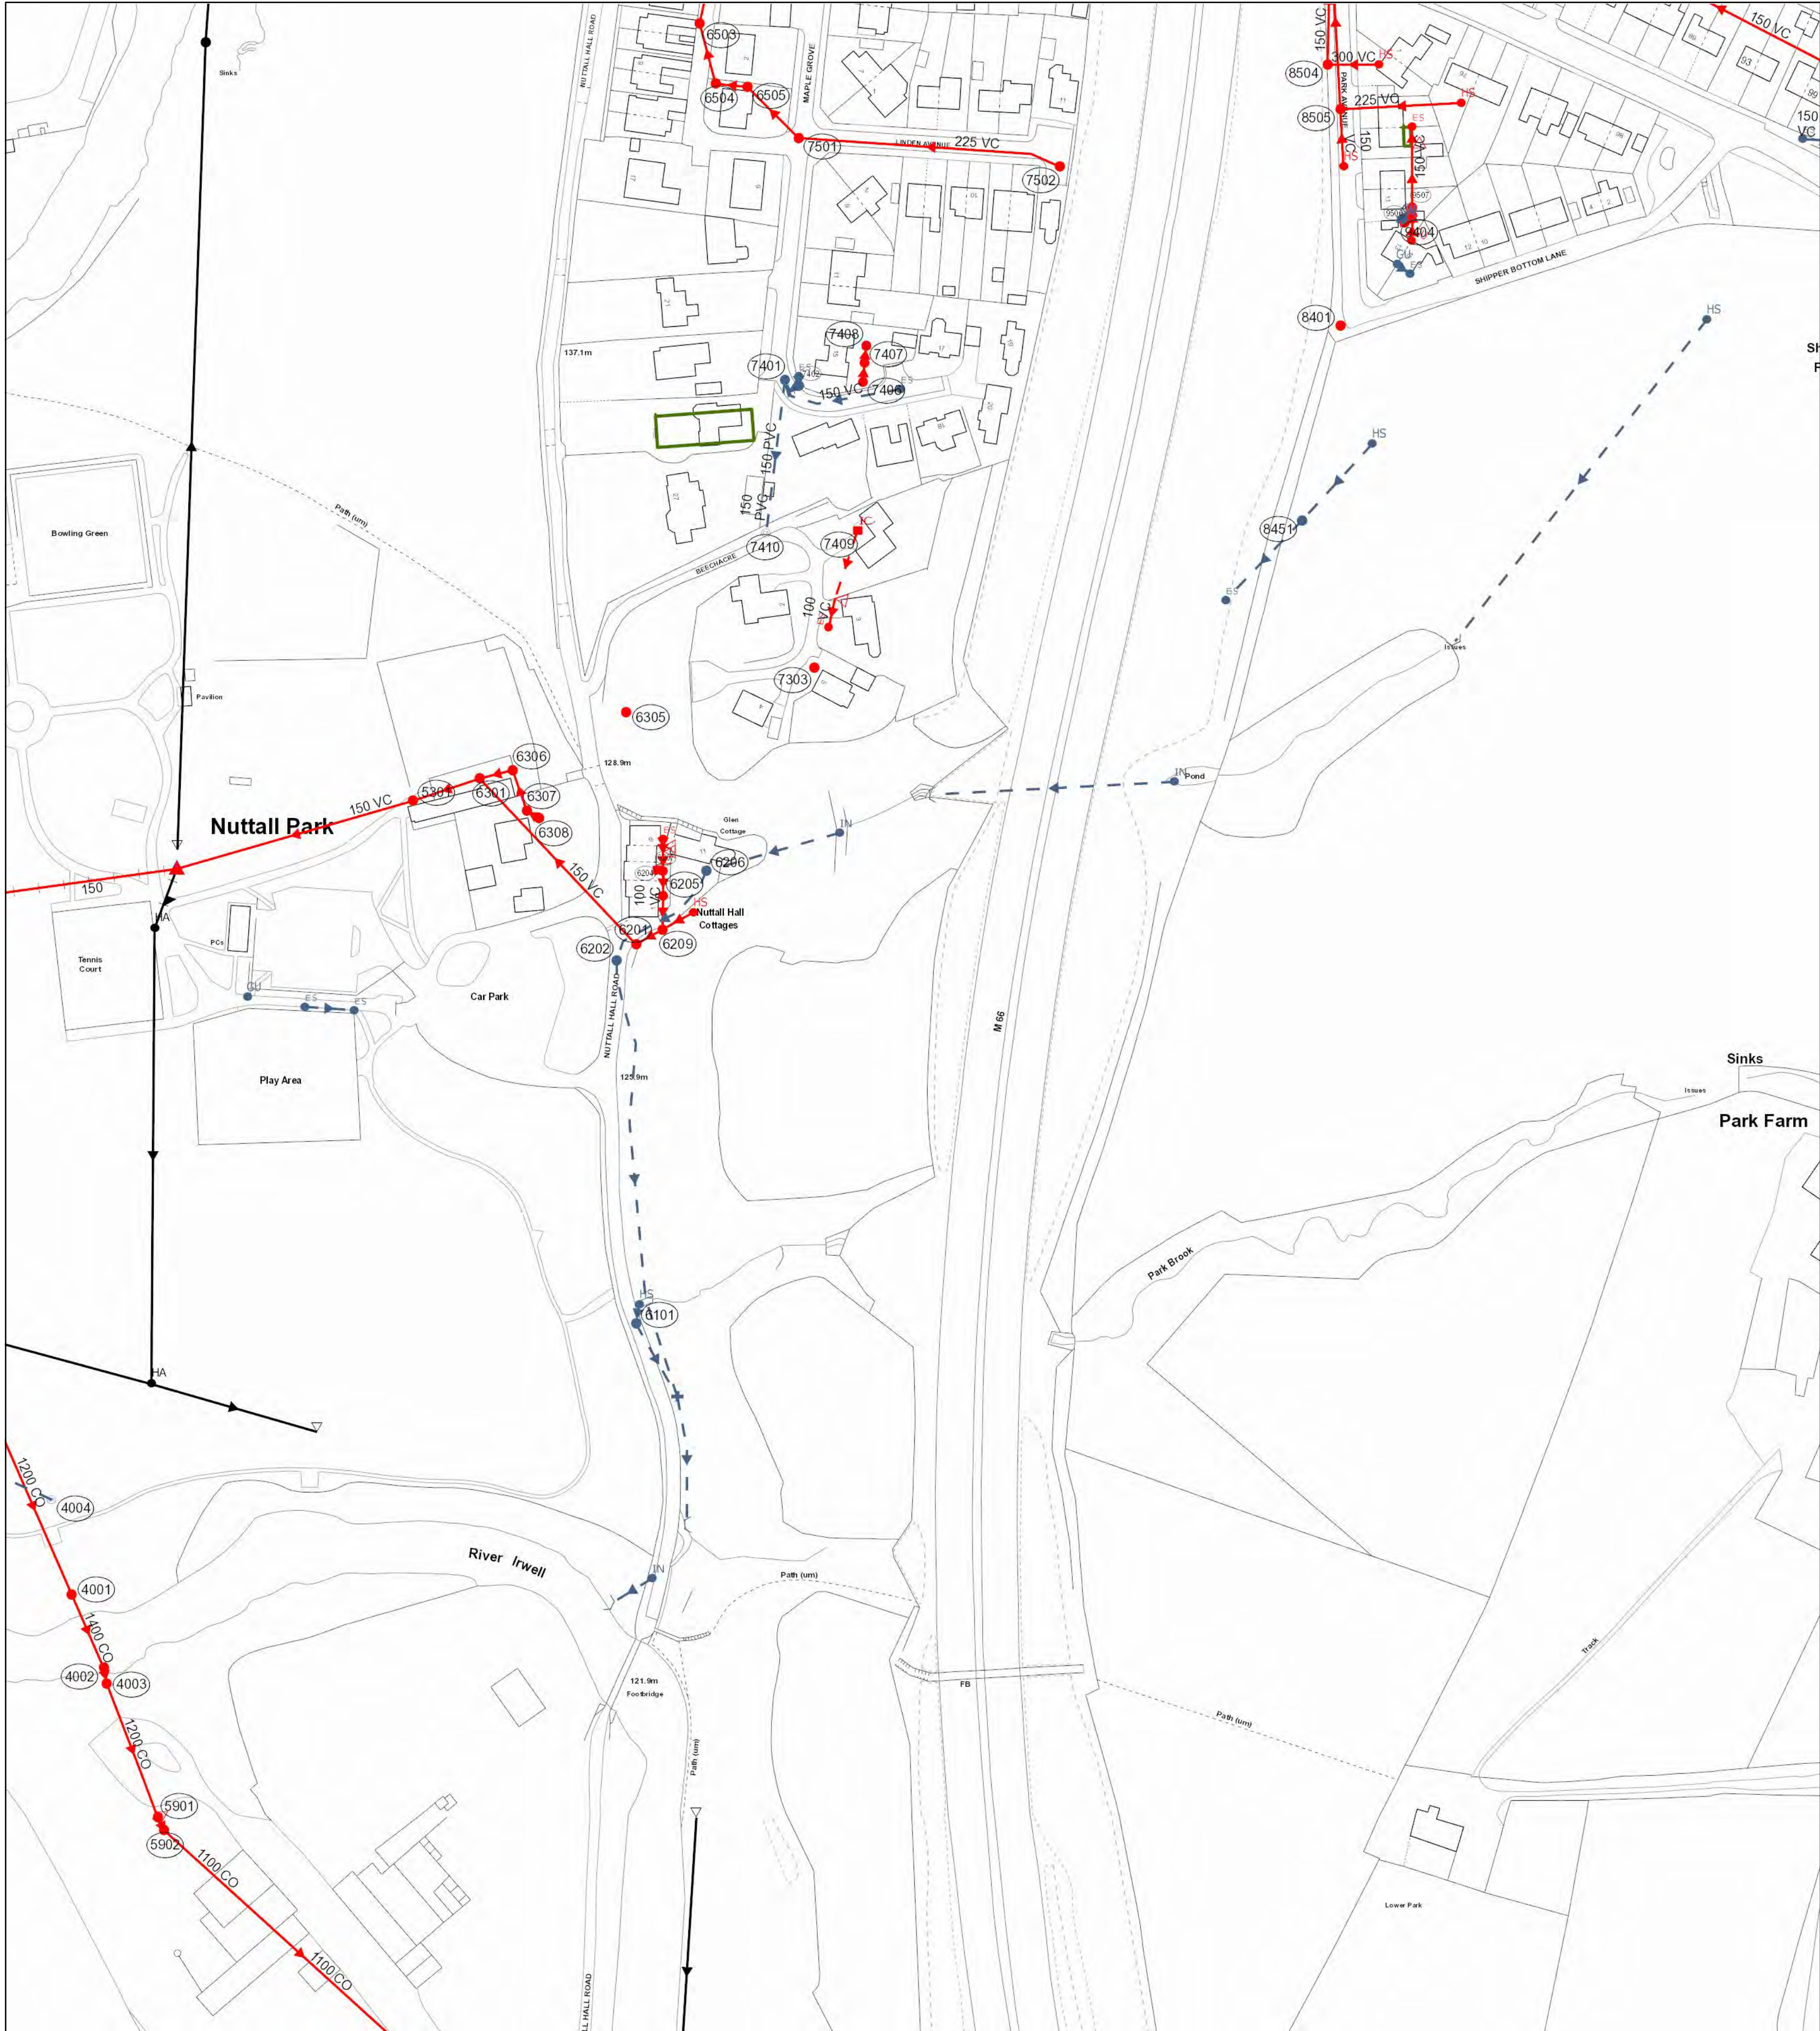

Reho	Cover	Func	Invert	Size x	Size y	Shape	Matl	Length	Grad
5902	121.32	CO	118.55	1100			CO	118.1034	1 in 464
5902	121.32	CO	118.55	1100			CO	118.1034	1 in 464
7501	146.76	CO	143.73	225			VC	22.62742	1 in 45
7501	146.76	CO	143.73	225			VC	22.62742	1 in 45
6504	145.19	CO	142.84	225			VC	19.64688	1 in 116
6504	145.19	CO	142.84	225			VC	19.64688	1 in 116
6505	145.64	CO	143.24	225			VC	10.04988	1 in 25
6505	145.64	CO	143.24	225			VC	10.04988	1 in 25
7502	152.35	CO	149.23	225			VC	83.01989	1 in 15
7502	152.35	CO	149.23	225			VC	83.01989	1 in 15
5301	123.41	CO	122.74	150			VC	77.06306	1 in 23
4002	CO	0	0	1200			CO	5.09902	
4002	CO	0	0	1200			CO	5.09902	
7407	CO	0	0	150			VC	5.344016	
7407	CO	0	0	150			VC	5.344016	
8451	145.3	SW	142.56	225			VC	34.65545	1 in 123
8503	145.3	CO	142.56	225			VC	18.43009	1 in 123
4003	121.12	CO	0	1200			CO	44.84478	
4003	121.12	CO	0	1200			CO	44.84478	
7406	CO	0	0	150			VC	5.988619	
7406	CO	0	0	150			VC	5.988619	
8504	160.31	CO	158.3	150			VC	41.01219	
8504	160.31	CO	158.3	150			VC	41.01219	
4001	CO	0	0	1400			CO	25.07987	
4001	CO	0	0	1400			CO	25.07987	
8505	160.3	CO	158.4	225			VC	55.08176	1 in 197
8505	160.3	CO	158.4	225			VC	55.08176	1 in 197
4101	120.87	CO	119.28	1200			CO	60.00833	
9506	CO	0	0	150			VC	2.3465	
9506	CO	0	0	150			VC	2.3465	
6101	123.53	SW	122.25	0			CO	26.41969	
5901	120.85	CO	0	1200			CO	2.230008	
5901	120.85	CO	0	1200			CO	2.230008	
6205	CO	0	0	100			VC	10.53236	
7401	140.1	PVC	140	150			PVC	48.35646	
7401	140.1	PVC	140	150			PVC	48.35646	
6202	126.98	SW	0	0			VC	138.7645	
6209	CO	0	0	150			VC	9.620207	
6306	CO	0	0	150			VC	10.67357	
7402	SW	0	0	100			VC	3.610298	
7402	SW	0	0	100			VC	3.610298	
6307	CO	0	0	150			VC	13.53013	
6206	CO	0	0	150			VC	41.57977	
6201	127.26	SW	125.87	0			VC	71.44028	1 in 21
6301	123.57	CO	122.48	150			VC	22.13594	1 in 85
6308	CO	0	0	150			VC	4.428653	

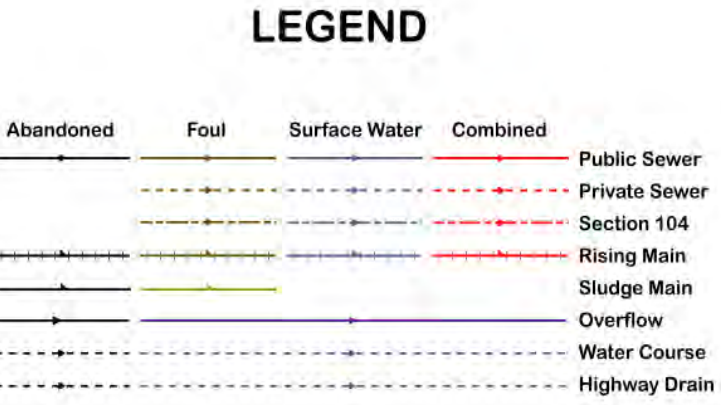

All point assets follow the standard colour convention:
red - combined
blue - surface water
brown - foul
purple - overflow

- Manhole
Head of System
Extent of Survey
Rodding Eye
Inlet
Discharge Point
Vortex
Penstock
Washout Chamber
Valve
Air Valve
Non Return Valve
Soakaway
Gully
Cascade
Flow Meter
Hatch Box
Oil Interceptor
Summit
Drop Shaft
Orifice Plate
- Side Entry Manhole
Outfall
Screen Chamber
Inspection Chamber
Bifurcation Chamber
Lamp Hole
T Junction / Saddle
Catchpit
Valve Chamber
Vent Column
Vortex Chamber
Penstock Chamber
Network Storage Tank
Sewer Overflow
Ww Treatment Works
Ww Pumping Station
Septic Tank
Control Kiosk
Change of Characteristic

MANHOLE FUNCTION

- FO Foul
SW Surface Water
CO Combined
OV Overflow

SEWER SHAPE

- CI Circular
EG Egg
OV Oval
FT Flat Top
RE Rectangular
SQ Square
- TR Trapezoidal
AR Arch
BA Barrel
HO HorseShoe
UN Unspecified

SEWER MATERIAL


- AC Asbestos Cement
BR Brick
PE Polyethylene
RP Reinforced Plastic Matrix
CO Concrete
CSB Concrete Segment Bolted
CSU Concrete Segment Unbolted
CC Concrete Box Culvert
PSC Plastic / Steel Composite
GRC Glass Reinforced Plastic
DI Ductile Iron
PVC Polyvinyl Chloride
CI Cast Iron
SI Spun Iron
ST Steel
VC Vitrified Clay
PP Polypropylene
PF Pitch Fibre
MAC Masonry, Coursed
MAR Masonry, Random
U Unspecified

Address or Site Reference:

Holcombe Mill,

OS sheet Number: SD7916SE
Scale: 1:1250 Date: 24/05/2019
Nodes: 47
Sheet: 1 of 4

Printed by: Property Searches

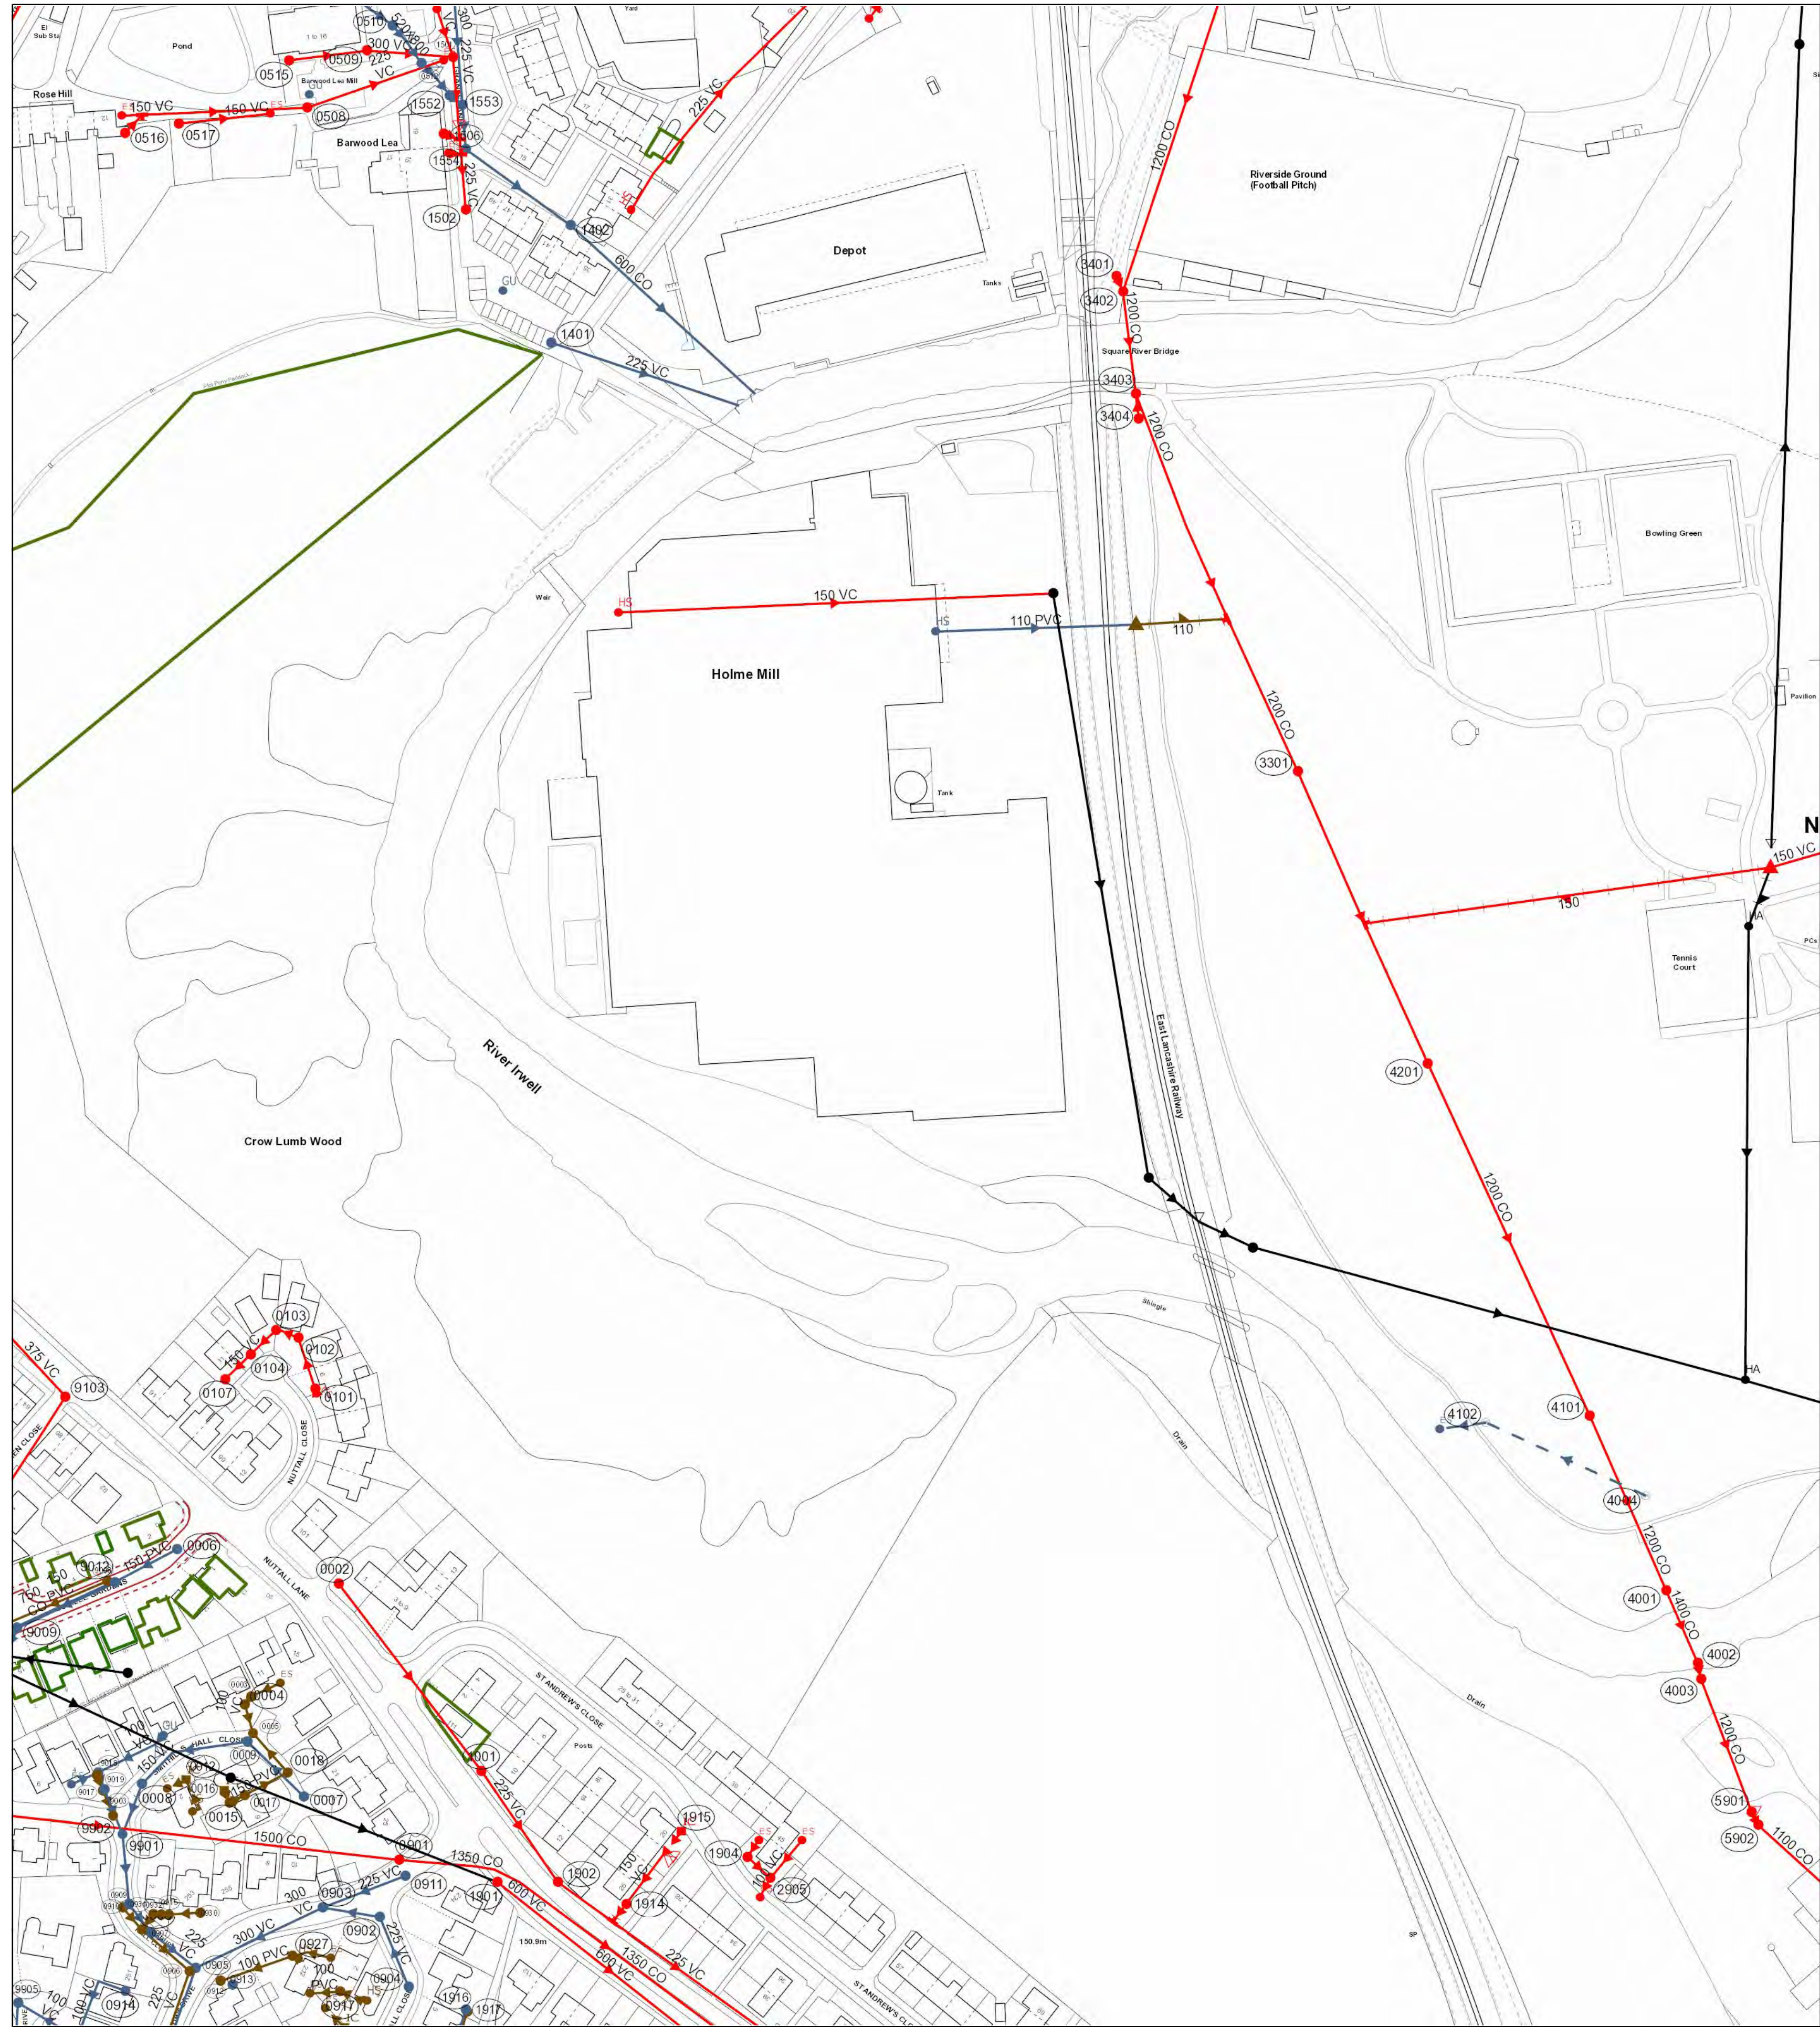

Refo	Cover	Func	Invert	Size x	Size y	Shape	Matl	Length	Grad
0018	156.61	CO	153.55	375			VC	92.27214	
0003	153.46	SW	151.7	300			VC	44.28318	1 in 183
0006	153.78	FO	151.86	225			VC	62.27977	1 in 135
1554	132.71	SW	129.86	600			CO	40.80441	1 in 23
1554	132.71	SW	129.86	600			CO	40.80441	1 in 23
2905		CO		100			VC	6.792109	
9012	155.38	FO	152.75	150			PVC	36.75209	1 in 25
4001		CO		1400			CO	25.07887	
0509	135.32	CO	0	300			VC	27.07397	
0509	135.32	CO	0	300			VC	27.07397	
9009	154.27	SW	151.2	750			CO	9.0981101	1 in 57
0015		FO		150			PVC	5.225512	
1914		CO		150			VC	7.016839	
0516		CO		150			VC	8.000196	
0516		CO		150			VC	8.000196	
1551	133.5	SW	130.65	225			VC	39.11557	1 in 87
9901		SW		150			VC	22.19027	
5902	121.32	CO	118.55	1100			CO	116.1034	1 in 464
5902	121.32	CO	118.55	1100			CO	116.1034	1 in 464
9019		SW		100			PVC	5.695523	
5301	123.41	CO	122.74	150			VC	77.96306	1 in 23
0101		VC		150			VC	16.93965	
9008	155.44	SW	151.47	750			CO	34.0066	1 in 126
3501	123.92	CO	120.86	1200			CO	127.4402	1 in 1593
0004		FO		100			VC	6.399326	
0508		CO		225			VC	45.67629	
0508		CO		225			VC	45.67629	
0506	135.42	SW	133.37	750			RPM	8.602325	1 in 19
0902	153.19	SW	151.94	225			VC	18.24829	1 in 201
0009		SW		150			VC	37.60827	
0517		CO		150			VC	28.8595	
0517		CO		150			VC	28.8595	
0904	153.35	SW	152.14	225			VC	23.76973	1 in 132
1553	133.05	SW	130.2	600			VC	14.03667	1 in 47
1553	133.05	SW	130.2	600			VC	14.03667	1 in 47
0510	134.38	SW	132.47	520			RPM	7.81025	1 in 0
0510	134.38	SW	132.47	520			RPM	7.81025	1 in 0
5901	120.85	CO	0	1200			CO	2.236068	
5901	120.85	CO	0	1200			CO	2.236068	
0808	153.62	FO	152.21	150			VC	19.84943	1 in 110
1902	151.72	CO	148.42	225			VC	82.41753	1 in 20
0104		CO		150			VC	11.24031	
0515		CO		300			VC	24.72511	
0515		CO		300			VC	24.72511	
0003		FO		100			VC	3.277232	
0007		SW		150			VC	24.85543	
0907	153.62	SW	151.81	225			VC	17.85449	1 in 81
0905	153.77	SW	151.39	375			VC	62.65878	1 in 133
0517		FO		100			PVC	9.89412	
0511	153	SW	151.91	225			VC	27.85878	1 in 348
0017		FO		150			PVC	15.35099	
0512		SW		390			RPM	7.071068	
0512		SW		390			RPM	7.071068	
0103		VC		150			VC	10.99224	
0927		FO		100			PVC	23.97465	
1506		CO		0			VC	5.433882	
1506		CO		0			VC	5.433882	
4003	121.12	CO	0	1200			VC	44.94478	
4003	121.12	CO	0	1200			VC	44.94478	
0910	153.53	SW	151.88	300			VC	11.40175	1 in 228
0901	153.29	SW	142.76	1350			VC	146.311	1 in 697
0917		SW		100			PVC	15.30615	
0914		SW		100			VC	27.59328	
3301	122.57	CO	120.12	1200			CO	100.7499	1 in 305
1904		CO		100			VC	9.774369	
1901		CO		600			VC	80.42077	
1552	133.06	SW	131.46	600			CO	5	1 in 9
1552	133.06	SW	131.46	600			CO	5	1 in 9
9003		FO		100			PVC	8.44977	
4002		CO		1200			CO	5.09902	
4002		CO		1200			CO	5.09902	
1001	153.3	CO	151.31	225			VC	42.43819	1 in 30
0006	158.8	SW	154.16	150			PVC	22.23811	1 in 8
3402	123.3	CO	120.55	1200			VC	32.24903	1 in 461
3402	123.3	CO	120.55	1200			VC	32.24903	1 in 461
1501	133.26	CO	131.01	300			VC	24.08319	1 in 30
1501	133.26	CO	131.01	300			VC	24.08319	1 in 30
0008		SW		150			VC	17.03442	
0102		CO		150			VC	7.684684	
9018		FO		100			PVC	5.35411	
3404	124.22	CO	123.02	1200			VC	8.062258	
3404	124.22	CO	123.02	1200			VC	8.062258	
3401	123.24	CO	0	1200			CO	5.385165	
3401	123.24	CO	0	1200			CO	5.385165	
4101	120.87	CO	119.28	1200			VC	60.06833	
9905	152.66	SW	151.1	225			VC	36.05551	1 in 113
0002	154.9	CO	152.7	225			VC	74.20242	1 in 53
4201	122.22	CO	119.77	1200			VC	122.1556	1 in 509
0909	153.82	FO	152.29	150			VC	8.215644	1 in 154
1402	130.58	SW	127.99	600			CO	78.78506	1 in 14
1402	130.58	SW	127.99	600			CO	78.78506	1 in 14
0931		FO		150			VC	2.36981	
0931		FO		150			VC	2.36981	
3403	124.23	CO	120.45	1200			CO	129.5264	1 in 483
3403	124.23	CO	120.45	1200			CO	129.5264	1 in 483
0915		FO		150			VC	2.589786	
0930		FO		150			VC	8.995969	
1401	130.19	SW	128.31	225			VC	62.52987	1 in 12
1401	130.19	SW	128.31	225			VC	62.52987	1 in 12

Refo	Cover	Func	Invert	Size x	Size y	Shape	Matl	Length	Grad
9103	156.61	CO	153.55	375			VC	92.27214	
0003	153.46	SW	151.7	300			VC	44.28318	1 in 183
0006	153.78	FO	151.86	225			VC	62.27977	1 in 135
1554	132.71	SW	129.86	600			CO	40.80441	1 in 23
1554	132.71	SW	129.86	600			CO	40.80441	1 in 23
2905		CO		100			VC	6.792109	
9012	155.38	FO	152.75	150			PVC	36.75209	1 in 25
4001		CO		1400			CO	25.07887	
0509	135.32	CO	0	300			VC	27.07397	
0509	135.32	CO	0	300			VC	27.07397	
9009	154.27	SW	151.2	750			CO	9.0981101	1 in 57
0015		FO		150			PVC	5.225512	
1914		CO		150			VC	7.016839	
0516		CO		150			VC	8.000196	
0516		CO		150			VC	8.000196	
1551	133.5	SW	130.65	225			VC	39.11557	1 in 87
9901		SW		150			VC	22.19027	
5902	121.32	CO	118.55	1100			CO	116.1034	1 in 464
5902	121.32	CO	118.55	1100			CO	116.1034	1 in 464
9019		SW		100			PVC	5.695523	
5301	123.41	CO	122.74	150			VC	77.96306	1 in 23
0101		VC		150			VC	16.93965	
9008	155.44	SW	151.47	750			CO	34.0066	1 in 126
3501	123.92	CO	120.86	1200			CO	127.4402	1 in 1593
0004		FO		100			VC	6.399326	
0508		CO		225			VC	45.67629	
0508		CO		225			VC	45.67629	
0506	135.42	SW	133.37	750			RPM	8.602325	1 in 19
0902	153.19	SW	151.94	225			VC	18.24829	1 in 201
0009		SW		150			VC	37.60827	
0517		CO		150			VC	28.8595	
0517		CO		150			VC	28.8595	
0904	153.35	SW	152.14	225			VC	23.76973	1 in 132
1553	133.05	SW	130.2	600			VC	14.03667	1 in 47
1553	133.05	SW	130.2	600			VC	14.03667	1 in 47
0510	134.38	SW	132.47	520			RPM	7.81025	1 in 0
0510	134.38	SW	132.47	520			RPM	7.81025	1 in 0
5901	120.85	CO	0	1200			CO	2.236068	
5901	120.85	CO	0	1200			CO	2.236068	
0808	153.62	FO	152.21	150			VC	19.84943	1 in 110
1902	151.72	CO	148.42	225			VC	82.41753	1 in 20
0104		CO		150			VC	11.24031	
0515		CO		300			VC	24.72511	
0515		CO		300			VC	24.72511	
0003		FO		100			VC	3.277232	
0007		SW		150			VC	24.85543	
0907	153.62	SW	151.81	225			VC	17.85449	1 in 81
0905	153.77	SW	151.39	375			VC	62.65878	1 in 133
0517		FO		100			PVC	9.89412	
0511	153	SW	151.91	225			VC	27.85878	1 in 348
0017		FO		150			PVC	15.35099	
0512		SW		390			RPM	7.071068	
0512		SW		390			RPM	7.071068	
0103		VC		150			VC	10.99224	
0927		FO		100			PVC	23.97465	
1506		CO		0			VC	5.433882	
1506		CO		0			VC	5.433882	
4003	121.12	CO	0	1200			VC	44.94478	
4003	121.12	CO	0	1200			VC	44.94478	
0910	153.53	SW	151.88	300			VC	11.40175	1 in 228
0901	153.29	SW	142.76	1350					



Reho	Cover	Func	Invert	Size x	Size y	Shape	Matl	Length	Grad
9701	186.22	CO	16.27828	300	100	VC	VC	5.31228	
9811		CO	15.80226	100	100	VC	VC	15.80226	
7504		CO	149.23	225	100	SW	VC	38.0528	
7502	152.35	CO	149.23	225	100	SW	VC	83.01989	1 in 15
7502	152.35	CO	148.3	225	100	SW	VC	83.01989	1 in 15
6701	150.1	CO	148.3	225	100	SW	VC	28	1 in 8
7002		CO	6.91211	5	5	VC	VC	18.43009	1 in 123
6503	145.3	CO	142.56	225	100	VC	VC	30.36445	1 in 123
7504	149.89	CO	146.31	225	100	VC	VC	124.6796	1 in 277
4602	124.64	CO	121.75	1000	100	CO	CO	124.6796	1 in 277
4602	124.64	CO	121.75	1000	100	CO	CO	13.0384	1 in 130
9903	172.18	CO	169.43	300	100	CO	CO	8	
4601		CO	0	1000	100	CO	CO	0	
4601		CO	0	1000	100	CO	CO	0	
7702	152.27	CO	151.45	300	100	VC	VC	30.59305	
8504	160.31	CO	158.3	150	150	VC	VC	41.01219	
8504	160.31	CO	158.3	150	150	VC	VC	41.01219	
6607		CO	6.381382	150	150	VC	VC	19.43009	1 in 123
4702	124.99	CO	122.25	900	900	CO	CO	30.08322	1 in 0
4702	124.99	CO	122.25	900	900	CO	CO	30.08322	1 in 0
5704	144.1	CO	141.52	300	300	VC	VC	5.833005	
7003		CO	33.24144	150	150	VC	VC	33.24144	
7004		CO	5.883634	150	150	VC	VC	5.883634	
8605	155.13	SW	153.49	225	100	VC	VC	41.15298	
9513		CO	11.15201	150	150	VC	VC	11.15201	1 in 35
9902	172.24	CO	169.66	300	300	VC	VC	8.062258	1 in 16
6813		CO	8.23013	100	100	VC	VC	8.23013	1 in 2
5804	133.24	CO	130.96	300	300	VC	VC	41.01219	1 in 16
6803	145.92	CO	143.44	300	300	VC	VC	19.43009	1 in 116
7803	154.21	CO	150.89	450	450	VC	VC	65.06919	1 in 16
6705	150.03	CO	147.92	225	100	VC	VC	31.01612	1 in 38
6504	145.19	CO	142.84	225	100	VC	VC	19.46688	1 in 116
6705	150.03	CO	146.92	750	750	VC	VC	26.07821	1 in 25
6505	145.64	CO	143.24	225	100	VC	VC	10.04888	1 in 25
6505	145.64	CO	143.24	225	100	VC	VC	10.04888	1 in 25
8702	160.81	CO	157.54	500	500	VC	VC	34.0147	1 in 56
6010		CO	45.54116	150	150	VC	VC	45.54116	
9904		SW	35.01428	150	150	VC	VC	35.01428	
8604	171.45	CO	168.25	450	450	VC	VC	78.54249	1 in 12
8602	165.28	CO	163.15	300	300	VC	VC	40.96907	1 in 87
7407		CO	5.344016	150	150	VC	VC	5.344016	
6905		CO	23.03594	100	100	VC	VC	23.03594	
6807	149.06	CO	146.24	450	450	VC	VC	58.13777	
8705	159.95	CO	156.93	500	500	VC	VC	97.32534	
7701	154.41	CO	152.51	300	300	VC	VC	65.06919	1 in 245
8201	161.62	SW	161.62	150	150	VC	VC	11.44058	1 in 116
6803	144.38	CO	142.22	400	400	VC	VC	27.16915	1 in 41
8801	165.13	CO	163.46	300	300	VC	VC	40.11234	1 in 41
6014		CO	21.75007	150	150	VC	VC	21.75007	
8602	160.06	CO	157.74	300	300	VC	VC	20.39008	1 in 136
9802	170.83	CO	168.93	300	300	VC	VC	49.36598	1 in 85
8601	140.51	CO	138.32	300	300	VC	VC	121.2023	1 in 16
9506		CO	2.3465	150	150	VC	VC	2.3465	
9506		CO	2.3465	150	150	VC	VC	2.3465	
6705		CO	12.87769	225	225	VC	VC	12.87769	
6902		CO	51.93699	150	150	VC	VC	51.93699	
6706	146.87	CO	144.68	225	225	VC	VC	28	1 in 18
6706		CO	10.93215	150	150	VC	VC	10.93215	
6202		CO	17.67035	150	150	VC	VC	17.67035	
7802	157.8	CO	154.45	300	300	VC	VC	57.03508	1 in 19
6701	150.1	CO	148.3	300	300	VC	VC	14.14214	1 in 13
5802	139.12	CO	135.27	225	225	VC	VC	15.13275	1 in 41
7003		CO	19.38091	150	150	VC	VC	19.38091	
6804	158.06	CO	154.04	450	450	VC	VC	66.06815	1 in 19
6903	176.07	CO	174.14	225	225	VC	VC	26.4764	
6911		CO	4.446551	225	225	VC	VC	4.446551	
9907		CO	49.84421	225	225	VC	VC	49.84421	
9907		CO	45.81722	225	225	VC	VC	45.81722	
5803	130.96	CO	128.41	600	600	CO	CO	68	1 in 16
5803	130.96	CO	128.41	600	600	CO	CO	68	1 in 16
8501	160.46	CO	158.12	225	225	VC	VC	18.24829	1 in 70
0701		CO	26.07881	150	150	VC	VC	26.07881	
6902	145.86	CO	142.37	225	225	VC	VC	34.0147	1 in 32
6802	143.05	CO	141.55	225	225	VC	VC	33.13608	1 in 8
8505	160.3	CO	158.4	225	225	VC	VC	55.08176	1 in 197
8505	160.3	CO	158.4	225	225	VC	VC	55.08176	1 in 197
9001		CO	78.20593	300	300	VC	VC	78.20593	
7802	151.41	CO	147.81	750	750	CO	CO	47.08944	1 in 86
6804	147.49	CO	143.79	300	300	VC	VC	31.06445	1 in 19
8601	165.32	CO	164.12	225	225	VC	VC	5.69902	1 in 57
8802	165.08	CO	162.47	300	300	VC	VC	31.01612	1 in 48
6805	149.28	CO	147.14	375	375	VC	VC	29.01724	1 in 38
7710		CO	5.21034	100	100	VC	VC	5.21034	
4701	124.87	CO	121.9	1000	1000	CO	CO	12.72792	
8601	160.46	CO	157.58	300	300	VC	VC	18.02716	1 in 90
7501	146.76	CO	143.73	225	225	VC	VC	22.62742	1 in 45
7501	146.76	CO	143.73	225	225	VC	VC	22.62742	1 in 45
0906		CO	2.966862	150	150	VC	VC	2.966862	
6722		CO	4.603952	150	150	VC	VC	4.603952	
0902		CO	23.02173	150	150	VC	VC	23.02173	
9905	172.13	CO	169.29	300	300	VC	VC	32.36827	1 in 90
8701	163.38	CO	161.12	500	500	CO	CO	48	1 in 13
6704	146.86	CO	144.68	300	300	VC	VC	47.80167	1 in 17
7906		CO	8.333653	100	100	VC	VC	8.333653	
7903		CO	6.013857	100	100	VC	VC	6.013857	
6910		CO	10.74579	150	150	VC	VC	10.74579	
7703	152.17	CO	147.26	750	750	CO	CO	42.42641	1 in 129
0702		CO	0	150	150	VC	VC	16.12452	
8603	160.44	CO	158.65	225	225	VC	VC	3	1 in 3
5801	135.62	CO	132.3	225	225	VC	VC	29.68164	1 in 9
7800	151.37	CO	148.3	300	300	VC	VC	38.11654	1 in 9
6713		CO	14.51412	150	150	VC	VC	14.51412	
6806	142.36	CO	140.4	450	450	VC	VC	45.07692	
7406		CO	5.988619	150	150	VC	VC	5.988619	
7406		CO	5.988619	150	150	VC	VC	5.988619	
7612		CO	63.3877	750	750	CO	CO	63.3877	
5806		SW	90.46242	450	450	VC	VC	90.46242	
6601	143.38	CO	141.32	225	225	VC	VC	40.31129	
6904		SW	103.1213	450	450	MAC	MAC	103.1213	
7801	153.79	CO	151.28	300	300	VC	VC	30.01666	
8803	164.45	CO	161.72	450	450	VC	VC	15.13275	1 in 49
7905		CO	16.74927	100	100	VC	VC	16.74927	
6706	150.79	CO	147.27	225	225	VC	VC	55.07877	1 in 23
7605		CO	63.07139	300	300	VC	VC	63.07139	
6602	145.89	CO	140.91	300	300	VC	VC	90.44335	1 in 35
0801		CO	0	225	225	VC	VC	38.83298	
7401		SW	48.35646	150	150	PVC	PVC	48.35646	
7401		SW	48.35646	150	150	PVC	PVC	48.35646	
9806		CO	11.27305	100	100	VC	VC	11.27305	
7402		SW	3.610298	100	100	VC	VC	3.610298	
7402		SW	3.610298	100	100	VC	VC	3.610298	
9816		CO	5.222669	100	100	VC	VC	5.222669	
5707		CO	9.498874	225	225	VC	VC	9.498874	

LEGEND

Abandoned

Foul

Surface Water

Combined

Public Sewer

Private Sewer

Section 104

Rising Main

Sludge Main

Overflow

Water Course

Highway Drain

All point assets follow the standard colour convention:

red - combined

blue - surface water

brown - foul

purple - overflow

Manhole

Head of System

Extent of Survey

Rodding Eye

Discharge Point

Vortex

Penstock

Washout Chamber

Valve

Air Valve

Non Return Valve

Soakaway

Gully

Cascade

Flow Meter

Hatch Box

Oil Interceptor

Summit

Drop Shaft

Orifice Plate

Side Entry Manhole

Outfall

Screen Chamber

Inspection Chamber

Bifurcation Chamber

Inlet

Lamp Hole

T Junction / Saddle

Valve Chamber

Catchpit

Vent Column

Vortex Chamber

Penstock Chamber

Non Return Valve

Network Storage Tank

Sewer Overflow

Ww Treatment Works

Ww Pumping Station

Septic Tank

Control Kiosk

MANHOLE FUNCTION

FO Foul

SW Surface Water

CO Combined

OV Overflow

SEWER SHAPE

CI Circular

TR Trapezoidal

EG Egg

AR Arch

OV Oval

BA Barrel

FT Flat Top

HO HorseShoe

RE Rectangular

UN Unspecified

SQ Square

SEWER MATERIAL

AC Asbestos Cement

BR Brick

PE Polyethylene

RP Reinforced Plastic Matrix

CO Concrete

CSB Concrete Segment Bolted

CSU Concrete Segment Unbolted

CC Concrete Box Culverted

PSC Plastic / Steel Composite

GRC Glass Reinforced Plastic

DI Ductile Iron

PVC Polyvinyl Chloride

CI Cast Iron

SI Spun Iron

ST Steel

VC Vitrified Clay

PP Polypropylene

PF Pitch Fibre

MAC Masonry, Coursed

MAR Masonry, Random

U Unspecified

Address or Site Reference:

Holcombe Mill,

OS sheet SD7916NE
Number:
Scale: 1:1250 Date: 24/05/2019
Nodes: 127
Sheet: 3 of 4


Printed by: Property Searches

SEWER RECORDS

United Utilities
helping life flow smoothly

The position of the underground apparatus shown on this plan is approximate only and is given in accordance with the best information currently available. United Utilities Water will not accept liability for any loss or damage caused by the actual position being different from those shown.

Crown copyright and database rights 2017 Ordnance Survey 100022432. Unauthorised reproduction will infringe these copyrights.

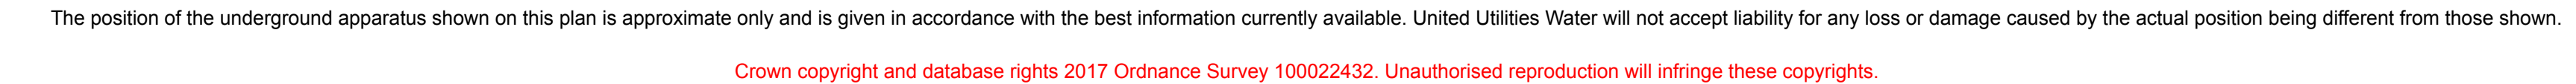

SEWER
RECORDS

APPENDIX H

Combined Sewer Investigation

Mondi Mill – On Site Combined Sewer Investigation – October 2021

Survey carried out to identify the existing UU public combined sewer and confirm existing connections to it from the site.

Sewer Record Extract



Photo of MH 4601 – located in southeast corner of site adjacent the boundary with Cricket Club and river.



Photo of MH 4601 – showing 900 dia through channel flowing right to left and 300mm dia combined connection from site.



Photo taken from MH 4601 into site towards MH labelled as HS on sewer records.



Photo taken from HS (actual MH) towards MH 4601 (top centre) showing evidence of 225mm dia plastic SW pipe connection and then 300mm dia combined pipe towards sewer.



Photo of MH 4702 looking downstream



Photo of MH 4702 with evidence of 150mm dia plastic pipe former site connection on far side of channel. Flow going right to left.



Photo of MH 4701 flows from top to bottom. Mh located within concrete slab area, flow from top to bottom.




Summary

The findings of the investigation confirmed that the sewer records for the sewers running through the site are correct. In addition to the existing 300mm dia combined sewer connection from the site from MH ref HS to MH ref 4601, another 150mm dia connection from the site to MH 4702 was identified.

The existing connection reference HS to MH 4601 will be maintained and used to drain foul only drainage for the majority of the new development. This will take the form of a new 150mm dia FW pipe and new MH on the existing 300mm dia sewer. Foul drainage from the south west of the development will connect to the combined sewer network further downstream near to the existing cricket club access, with another 150mm dia foul connection.

APPENDIX I

Model Output Plots – Proposed Scenario

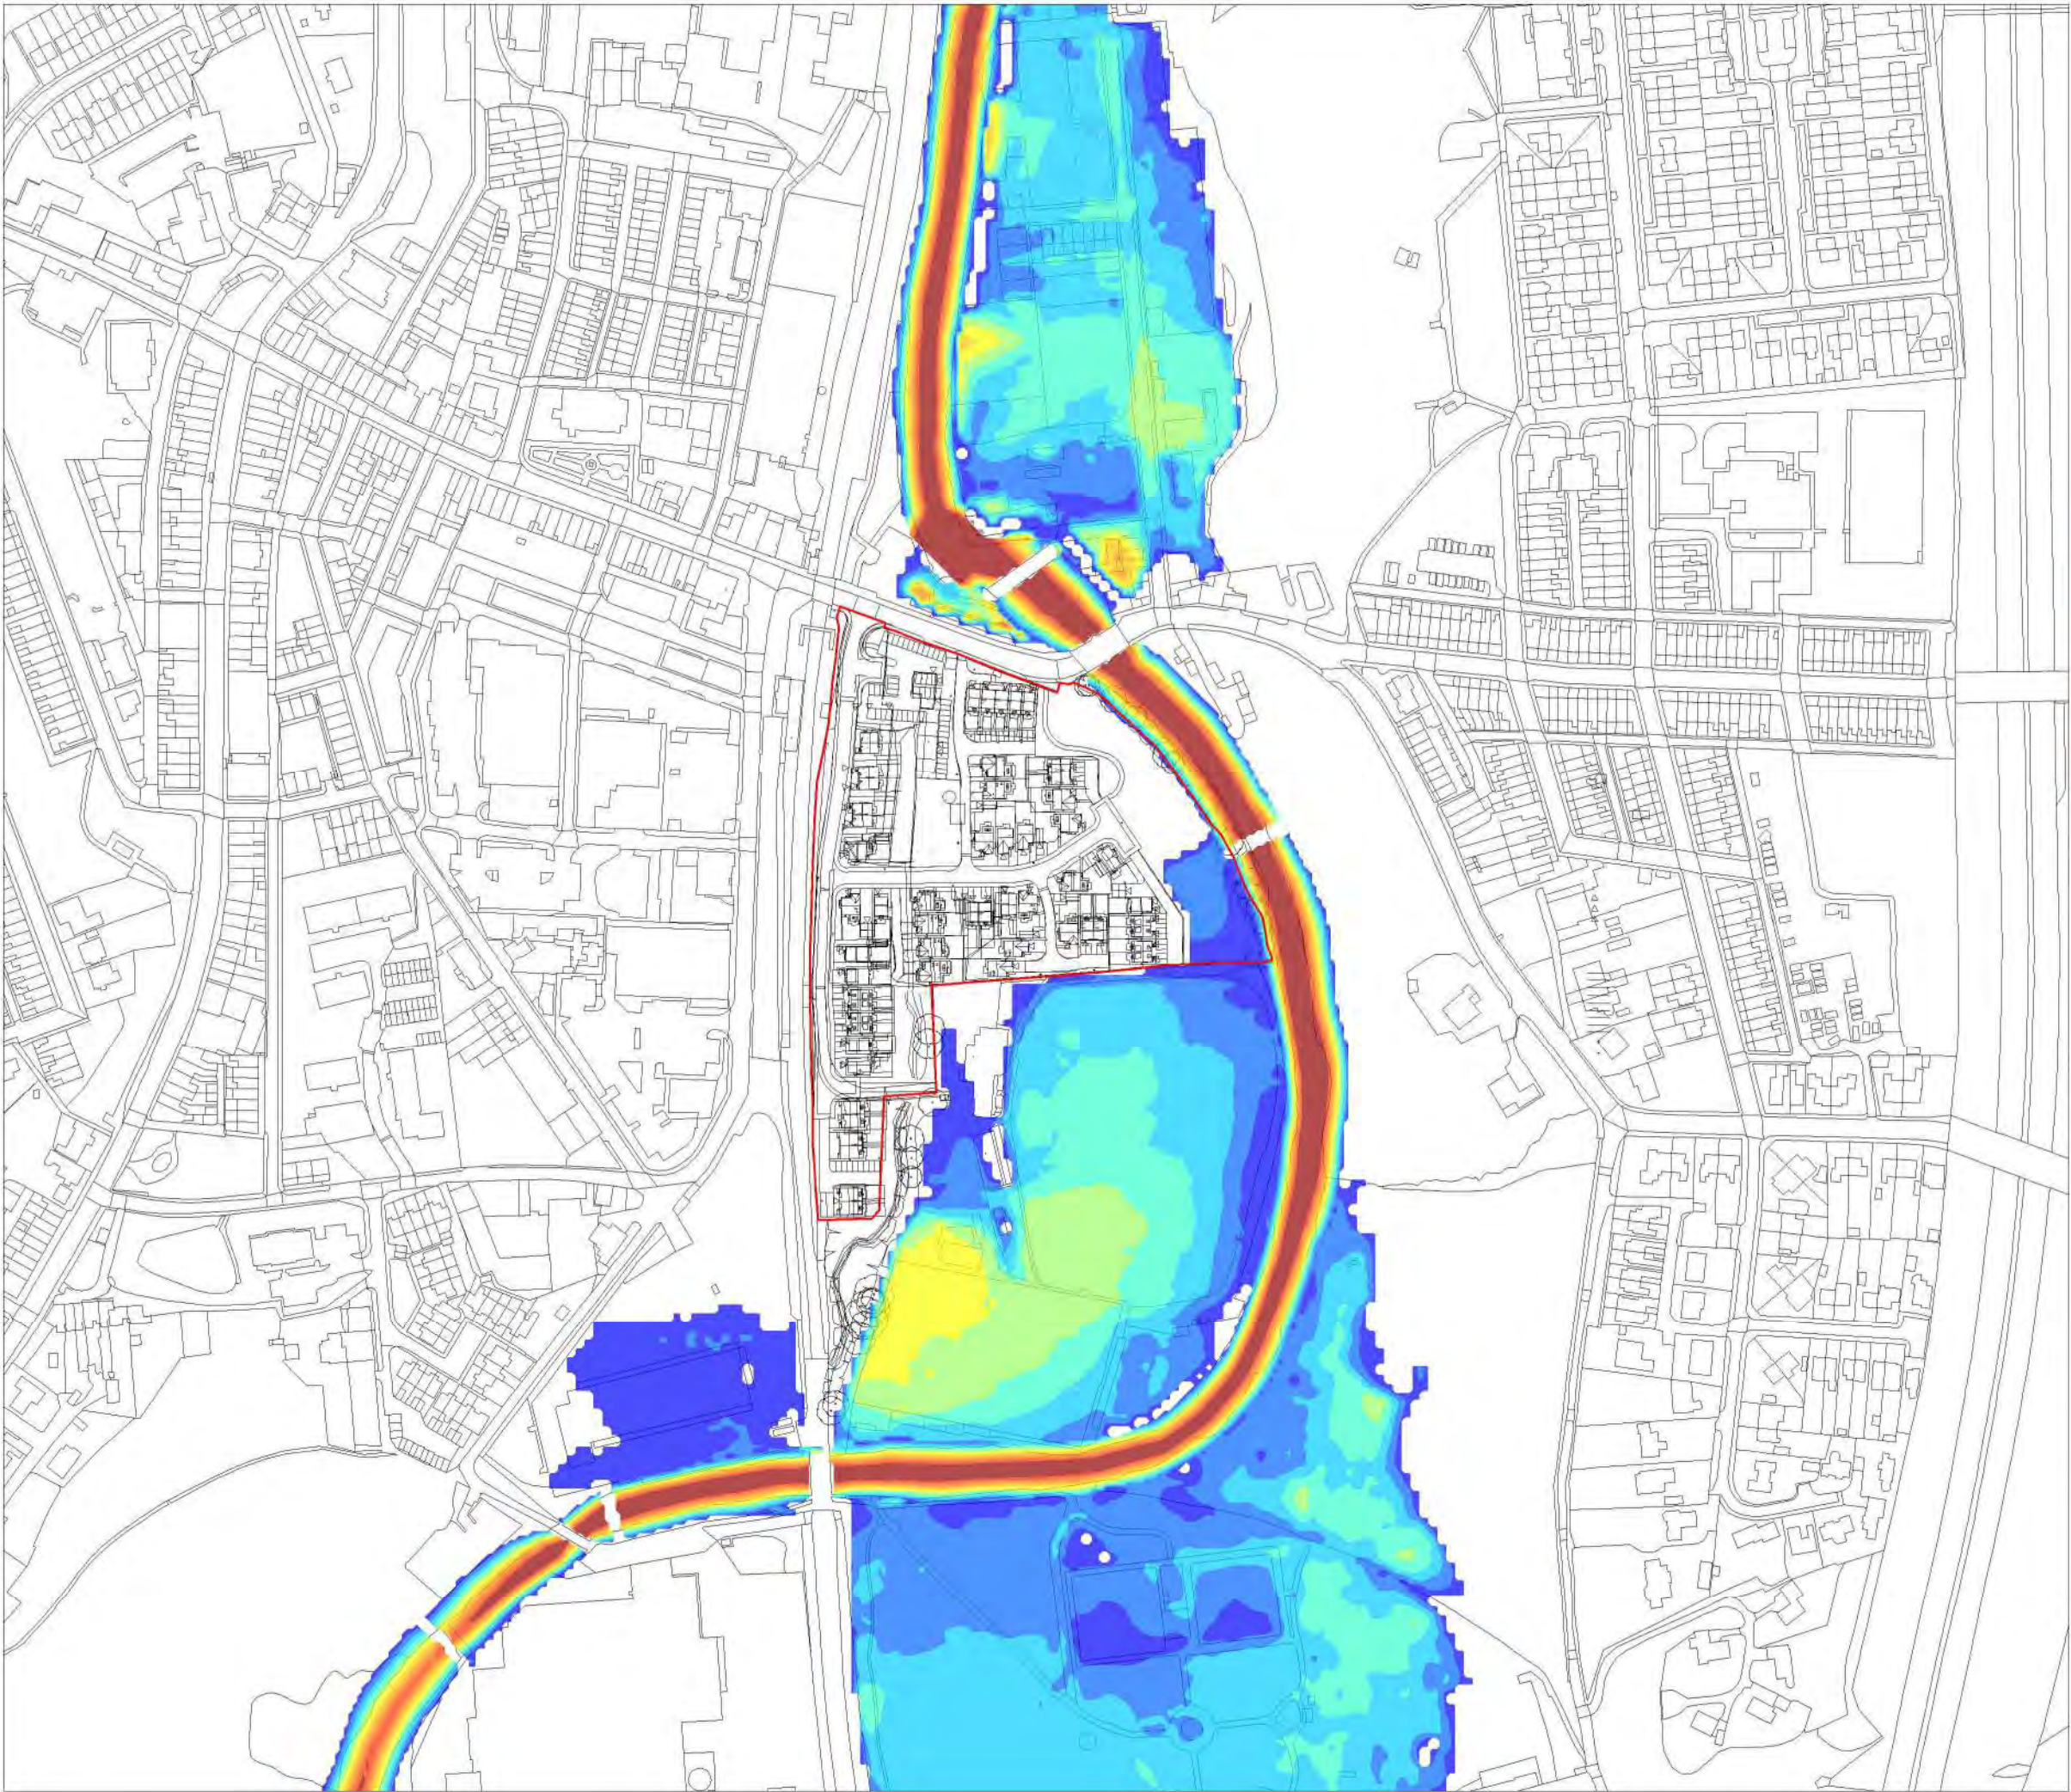

- Notes:
- 1. Do not scale from this drawing.
 - 2. Map backdrop reproduced from Ordnance Survey digital map data. Crown Copyright under licence.

KEY:

— Site Location

Depth (metres)

- 0.00 to 0.25
- 0.25 to 0.50
- 0.50 to 0.75
- 0.75 to 1.00
- 1.00 to 1.25
- 1.25 to 1.50
- 1.50 to 1.75
- 1.75 to 2.00
- 2.00 to 2.25
- 2.25 to 2.50
- > 2.50

Weetwood
Development • Planning • Environment


Park House
Ffordd Byrnwr Gwair
Mold
CH7 1FQ

Tel: 01352 700045
Email: info@weetwood.net

Client:
Eccleston Homes


Project Title:
Holcombe Mill, Ramsbottom

Drawing Title:
**Proposed Scenario
3.3% AEP Event**

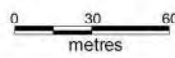Map Orientation:  Scale: 

Drawn: JA
Checked: KT
Date: 20 October 2023

Drawing No: 4714_055_Q0030_d
Rev: A

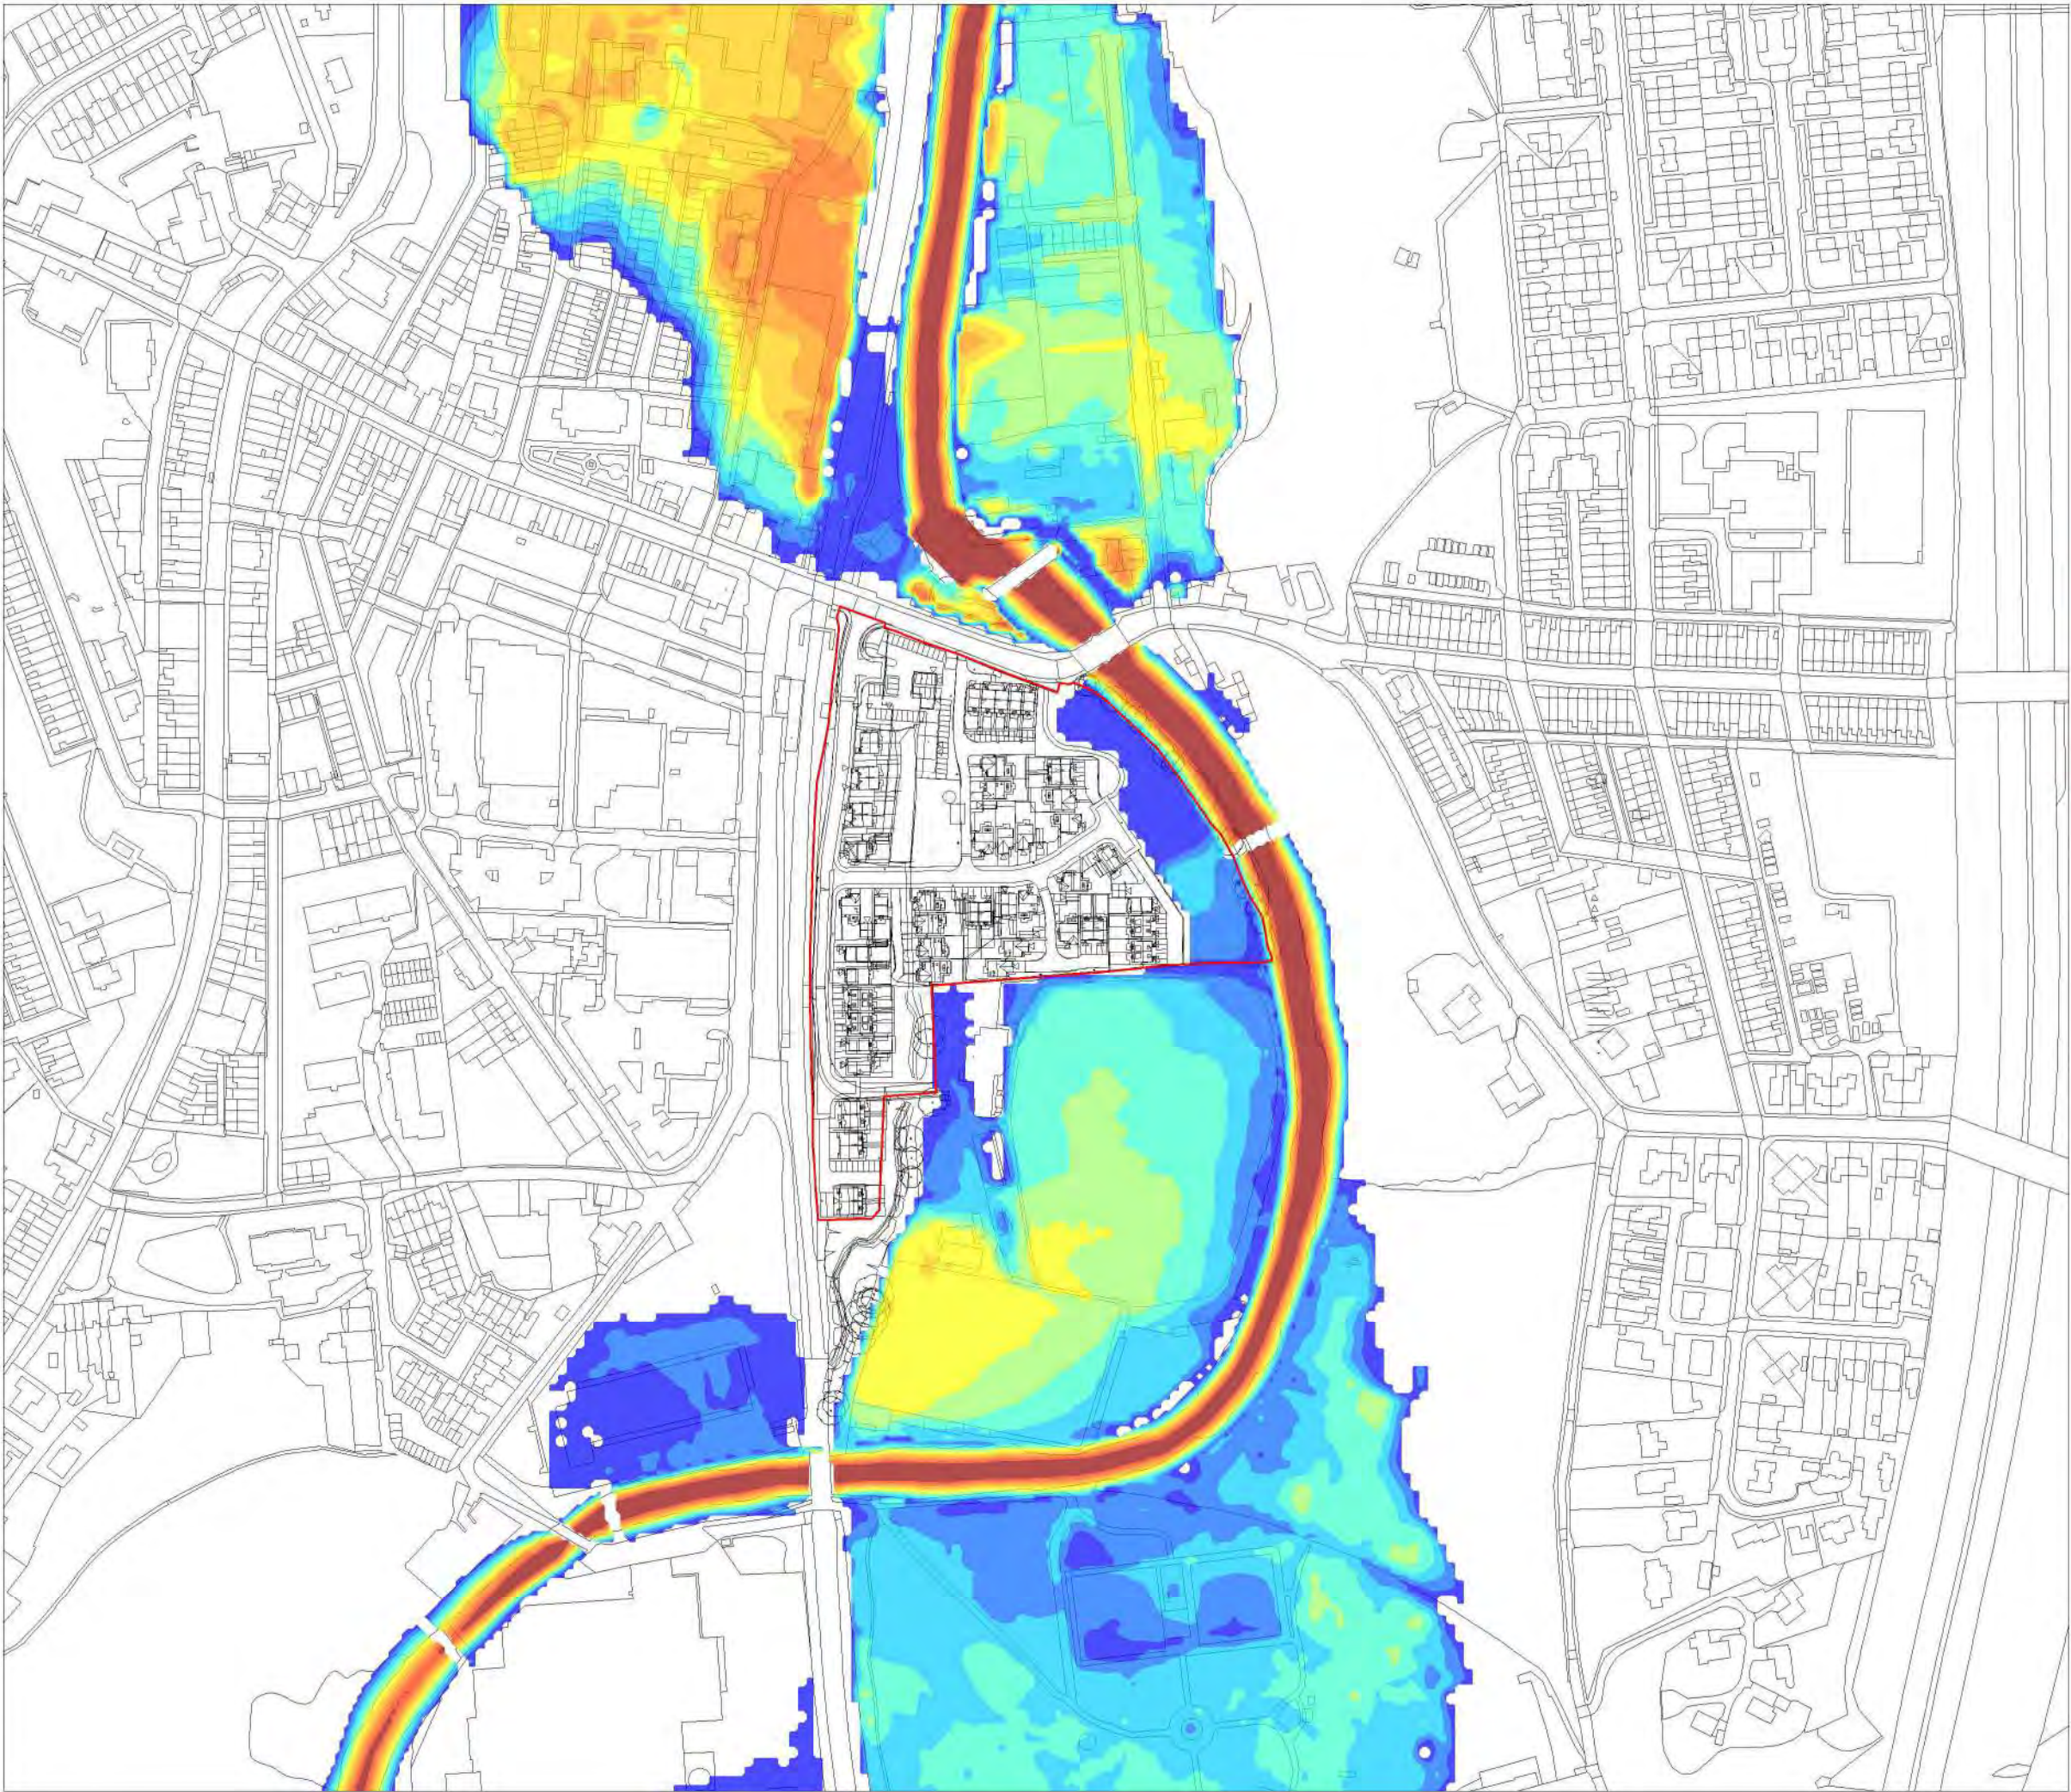

- Notes:
- 1. Do not scale from this drawing.
 - 2. Map backdrop reproduced from Ordnance Survey digital map data. Crown Copyright under licence.

KEY:

— Site Location

Depth (metres)

- 0.00 to 0.25
- 0.25 to 0.50
- 0.50 to 0.75
- 0.75 to 1.00
- 1.00 to 1.25
- 1.25 to 1.50
- 1.50 to 1.75
- 1.75 to 2.00
- 2.00 to 2.25
- 2.25 to 2.50
- > 2.50

Weetwood
Development • Planning • Environment


Park House
Ffordd Byrnwr Gwair
Mold
CH7 1FQ

Tel: 01352 700045
Email: info@weetwood.net

Client:
Eccleston Homes


Project Title:
Holcombe Mill, Ramsbottom

Drawing Title:
**Proposed Scenario
1.0% AEP Event**

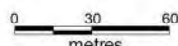Map Orientation:  Scale: 

Drawn: JA	Checked: KT	Date: 20 October 2023
--------------	----------------	--------------------------

Drawing No: 4714_055_Q0100_d	Rev: A
---------------------------------	-----------

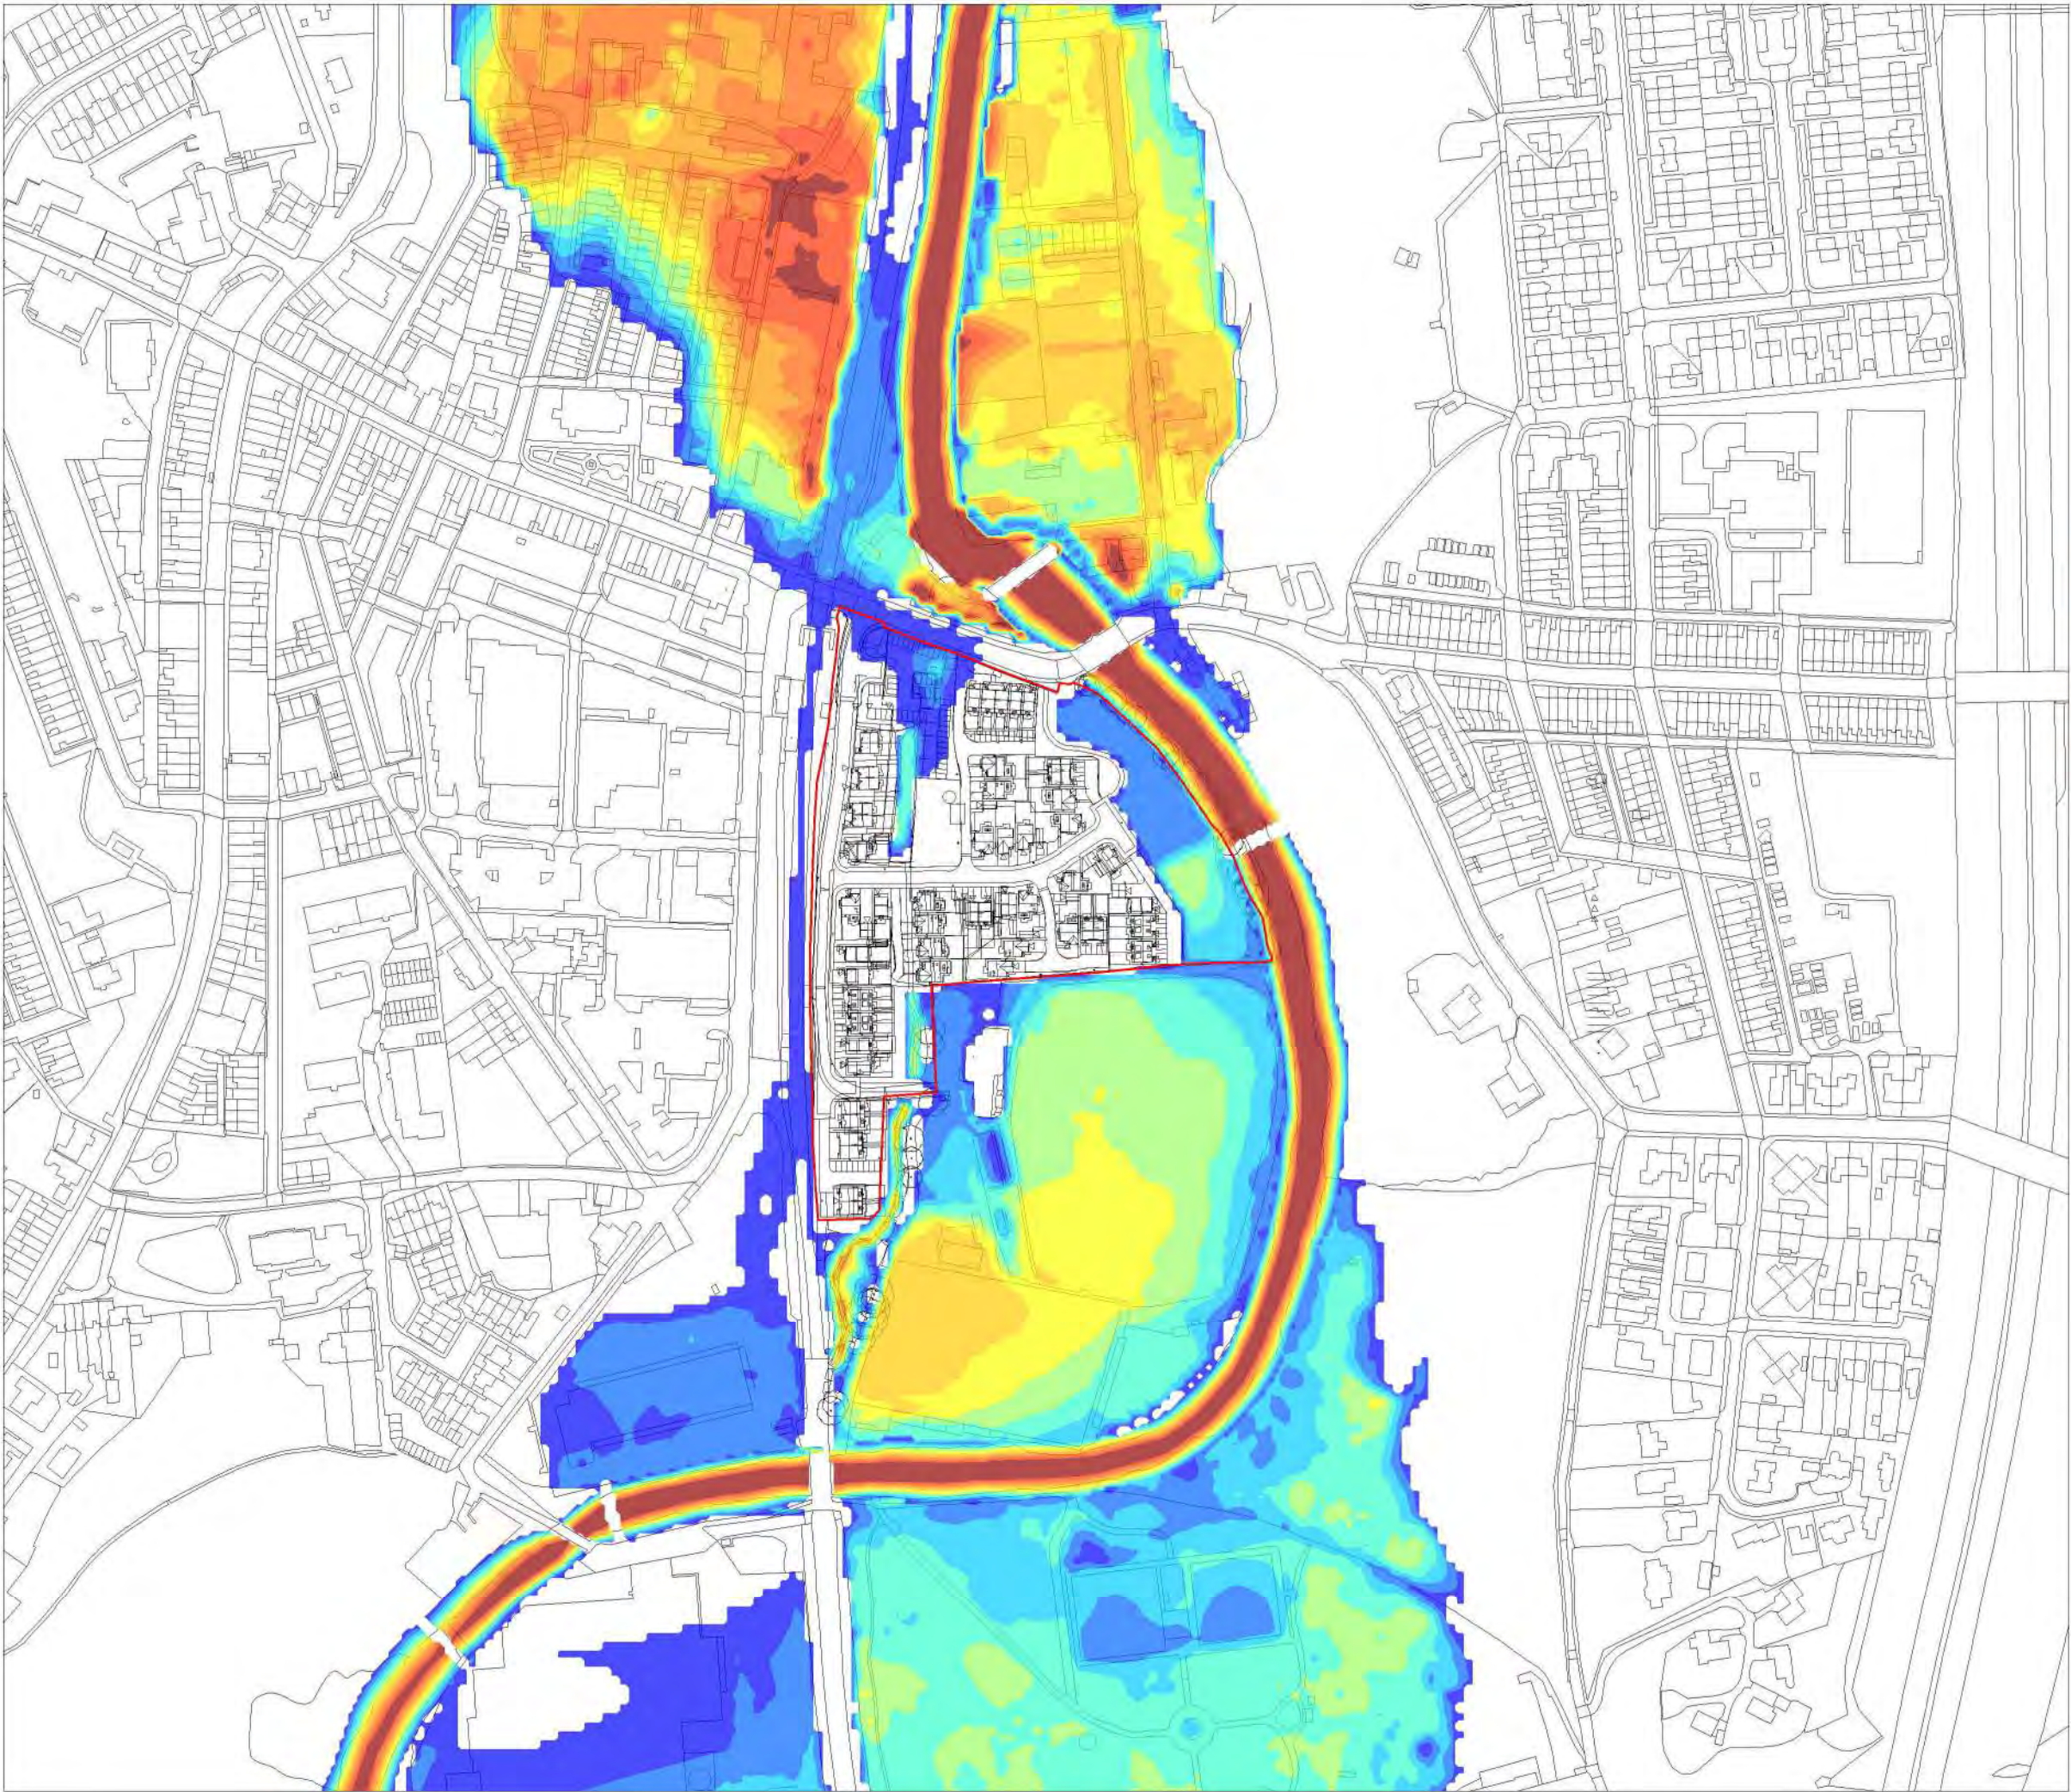

- Notes:
- 1. Do not scale from this drawing.
 - 2. Map backdrop reproduced from Ordnance Survey digital map data. Crown Copyright under licence.

KEY:

— Site Location

Depth (metres)

- 0.00 to 0.25
- 0.25 to 0.50
- 0.50 to 0.75
- 0.75 to 1.00
- 1.00 to 1.25
- 1.25 to 1.50
- 1.50 to 1.75
- 1.75 to 2.00
- 2.00 to 2.25
- 2.25 to 2.50
- > 2.50

Weetwood
Development • Planning • Environment


Park House
Ffordd Byrnwr Gwair
Mold
CH7 1FQ

Tel: 01352 700045
Email: info@weetwood.net

Client:
Eccleston Homes


Project Title:
Holcombe Mill, Ramsbottom

Drawing Title:
**Proposed Scenario
1.0% AEP (+35%) Event**

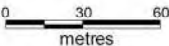Map Orientation:  Scale: 

Drawn: JA	Checked: KT	Date: 20 October 2023
--------------	----------------	--------------------------

Drawing No: 4714_055_Q0100_CC35_d	Rev: A
--------------------------------------	-----------

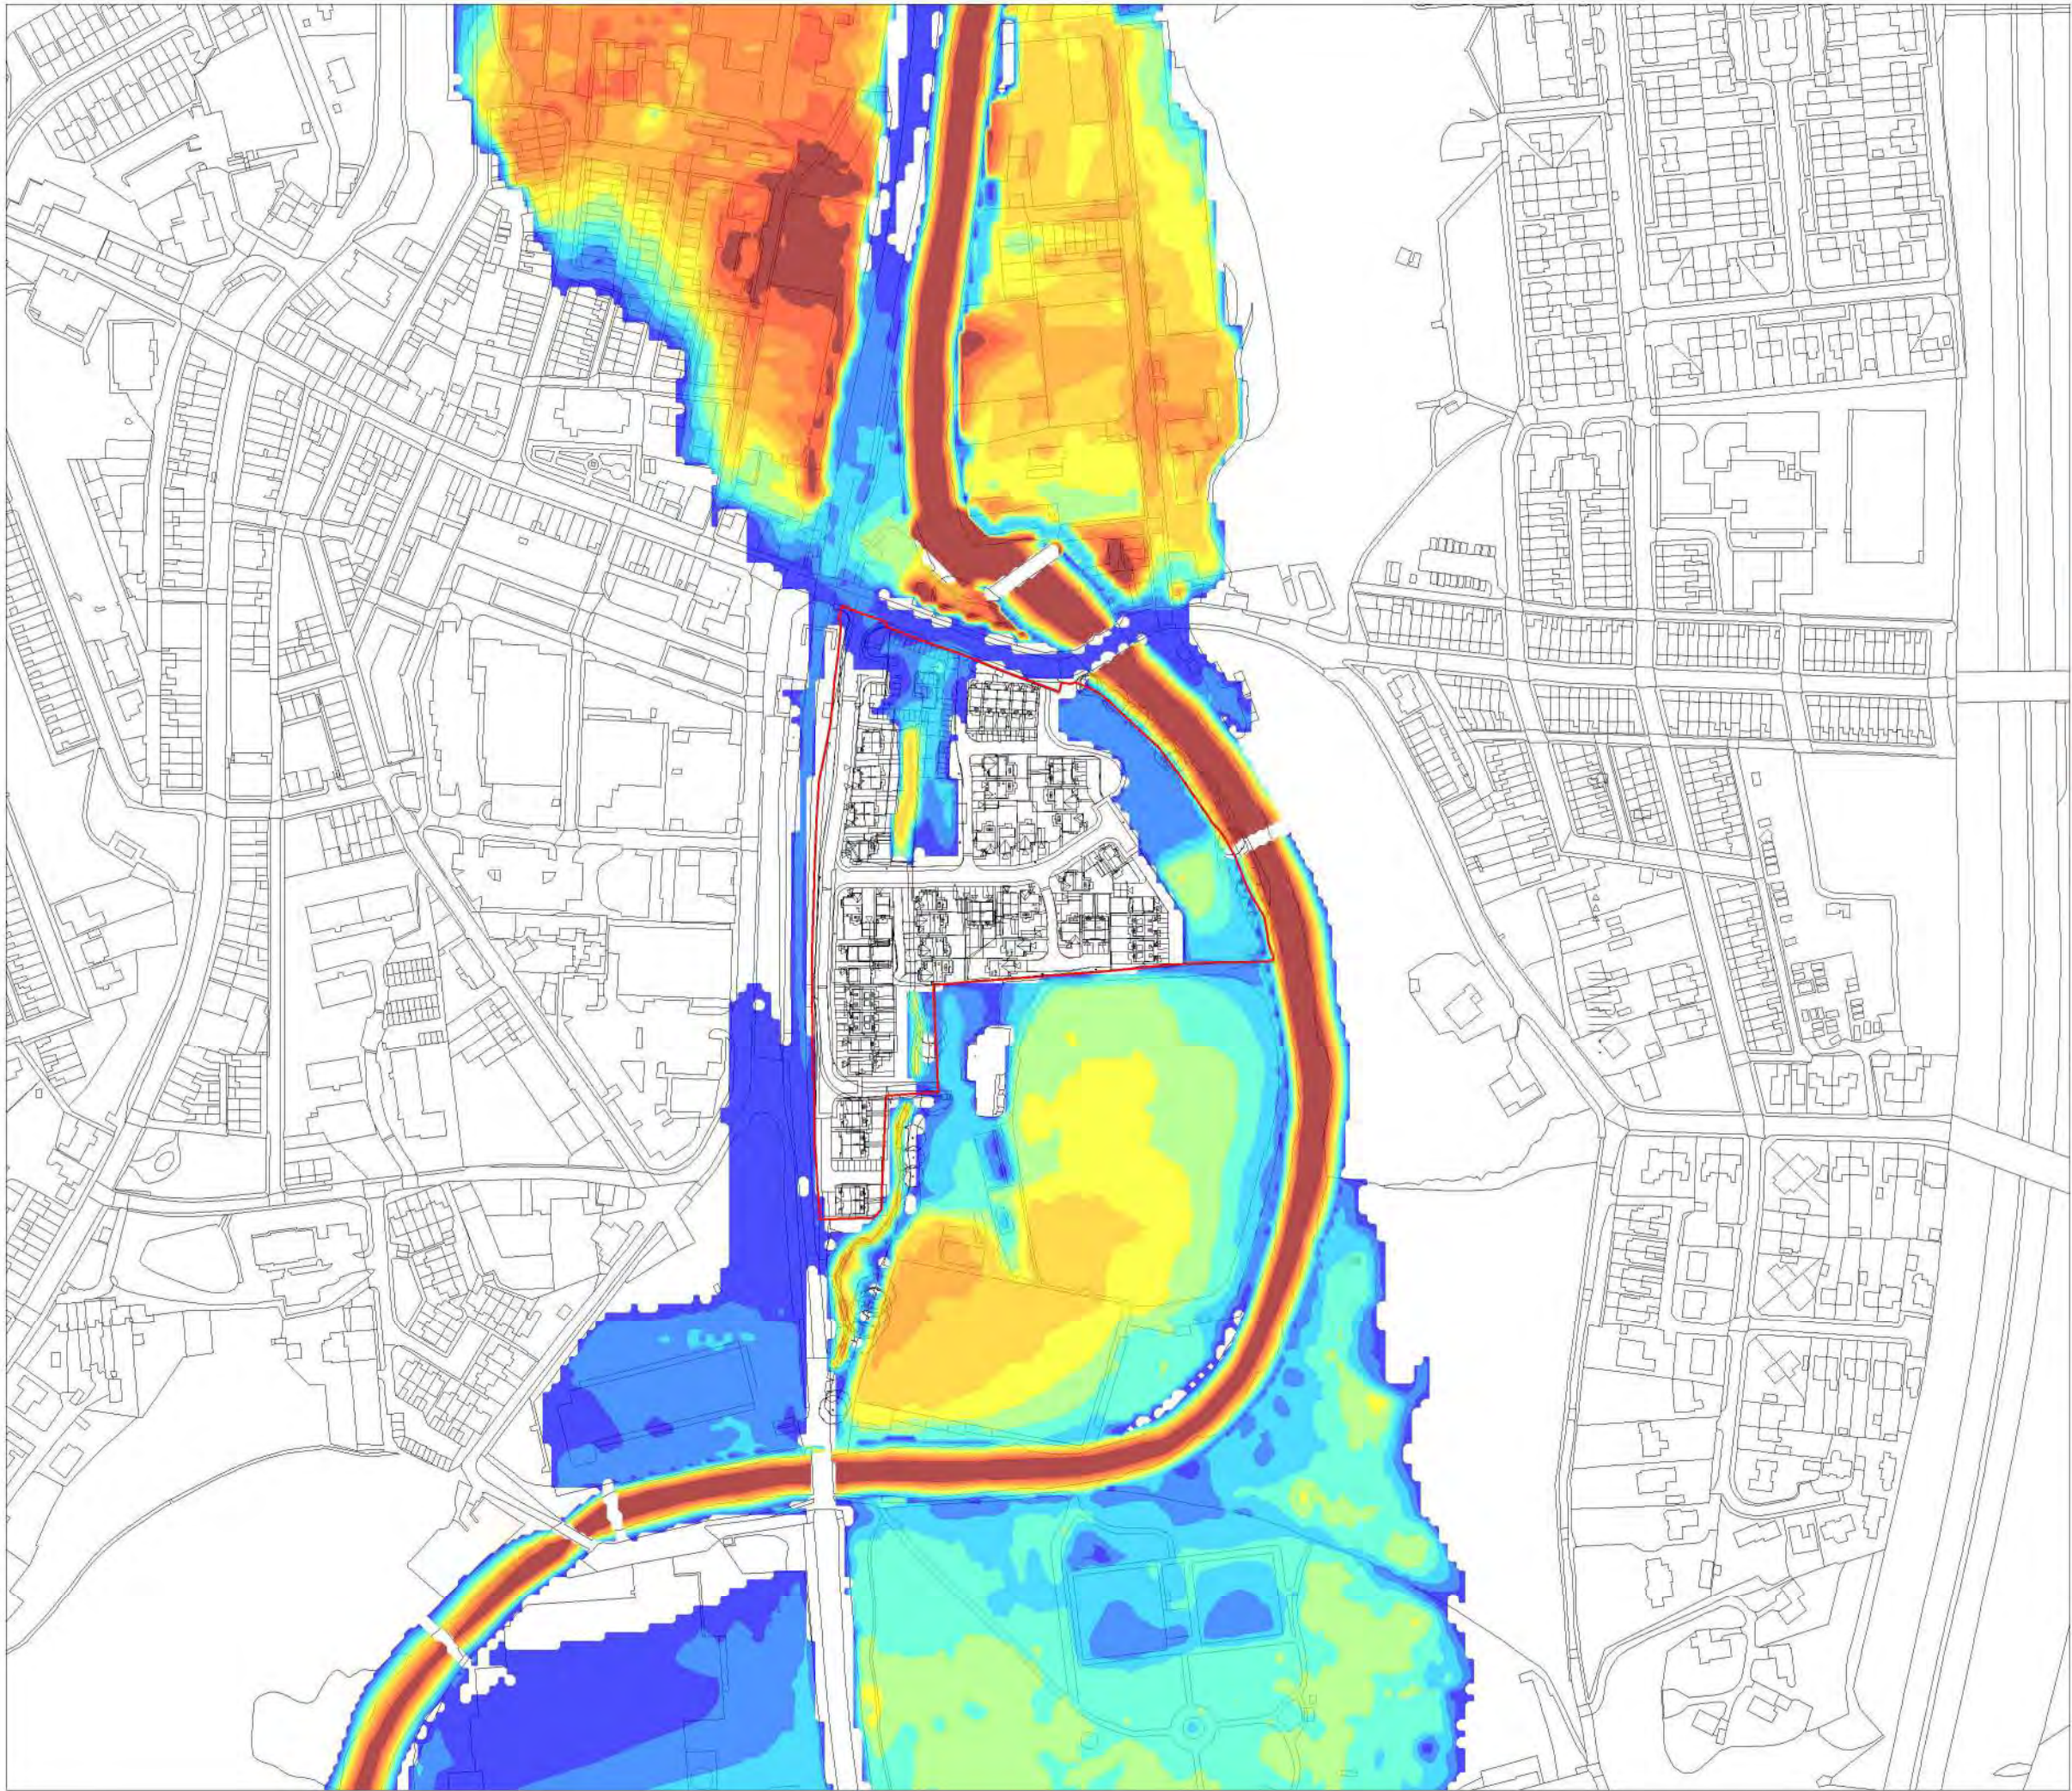

- Notes:
- 1. Do not scale from this drawing.
 - 2. Map backdrop reproduced from Ordnance Survey digital map data. Crown Copyright under licence.

KEY:

— Site Location

Depth (metres)

- 0.00 to 0.25
- 0.25 to 0.50
- 0.50 to 0.75
- 0.75 to 1.00
- 1.00 to 1.25
- 1.25 to 1.50
- 1.50 to 1.75
- 1.75 to 2.00
- 2.00 to 2.25
- 2.25 to 2.50
- > 2.50

Weetwood
Development • Planning • Environment


Park House
Ffordd Byrnwr Gwair
Mold
CH7 1FQ

Tel: 01352 700045
Email: info@weetwood.net

Client:
Eccleston Homes


Project Title:
Holcombe Mill, Ramsbottom

Drawing Title:
**Proposed Scenario
0.1% AEP Event**

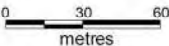Map Orientation:  Scale: 

Drawn: JA	Checked: KT	Date: 20 October 2023
--------------	----------------	--------------------------

Drawing No: 4714_055_Q1000_d	Rev: A
---------------------------------	-----------

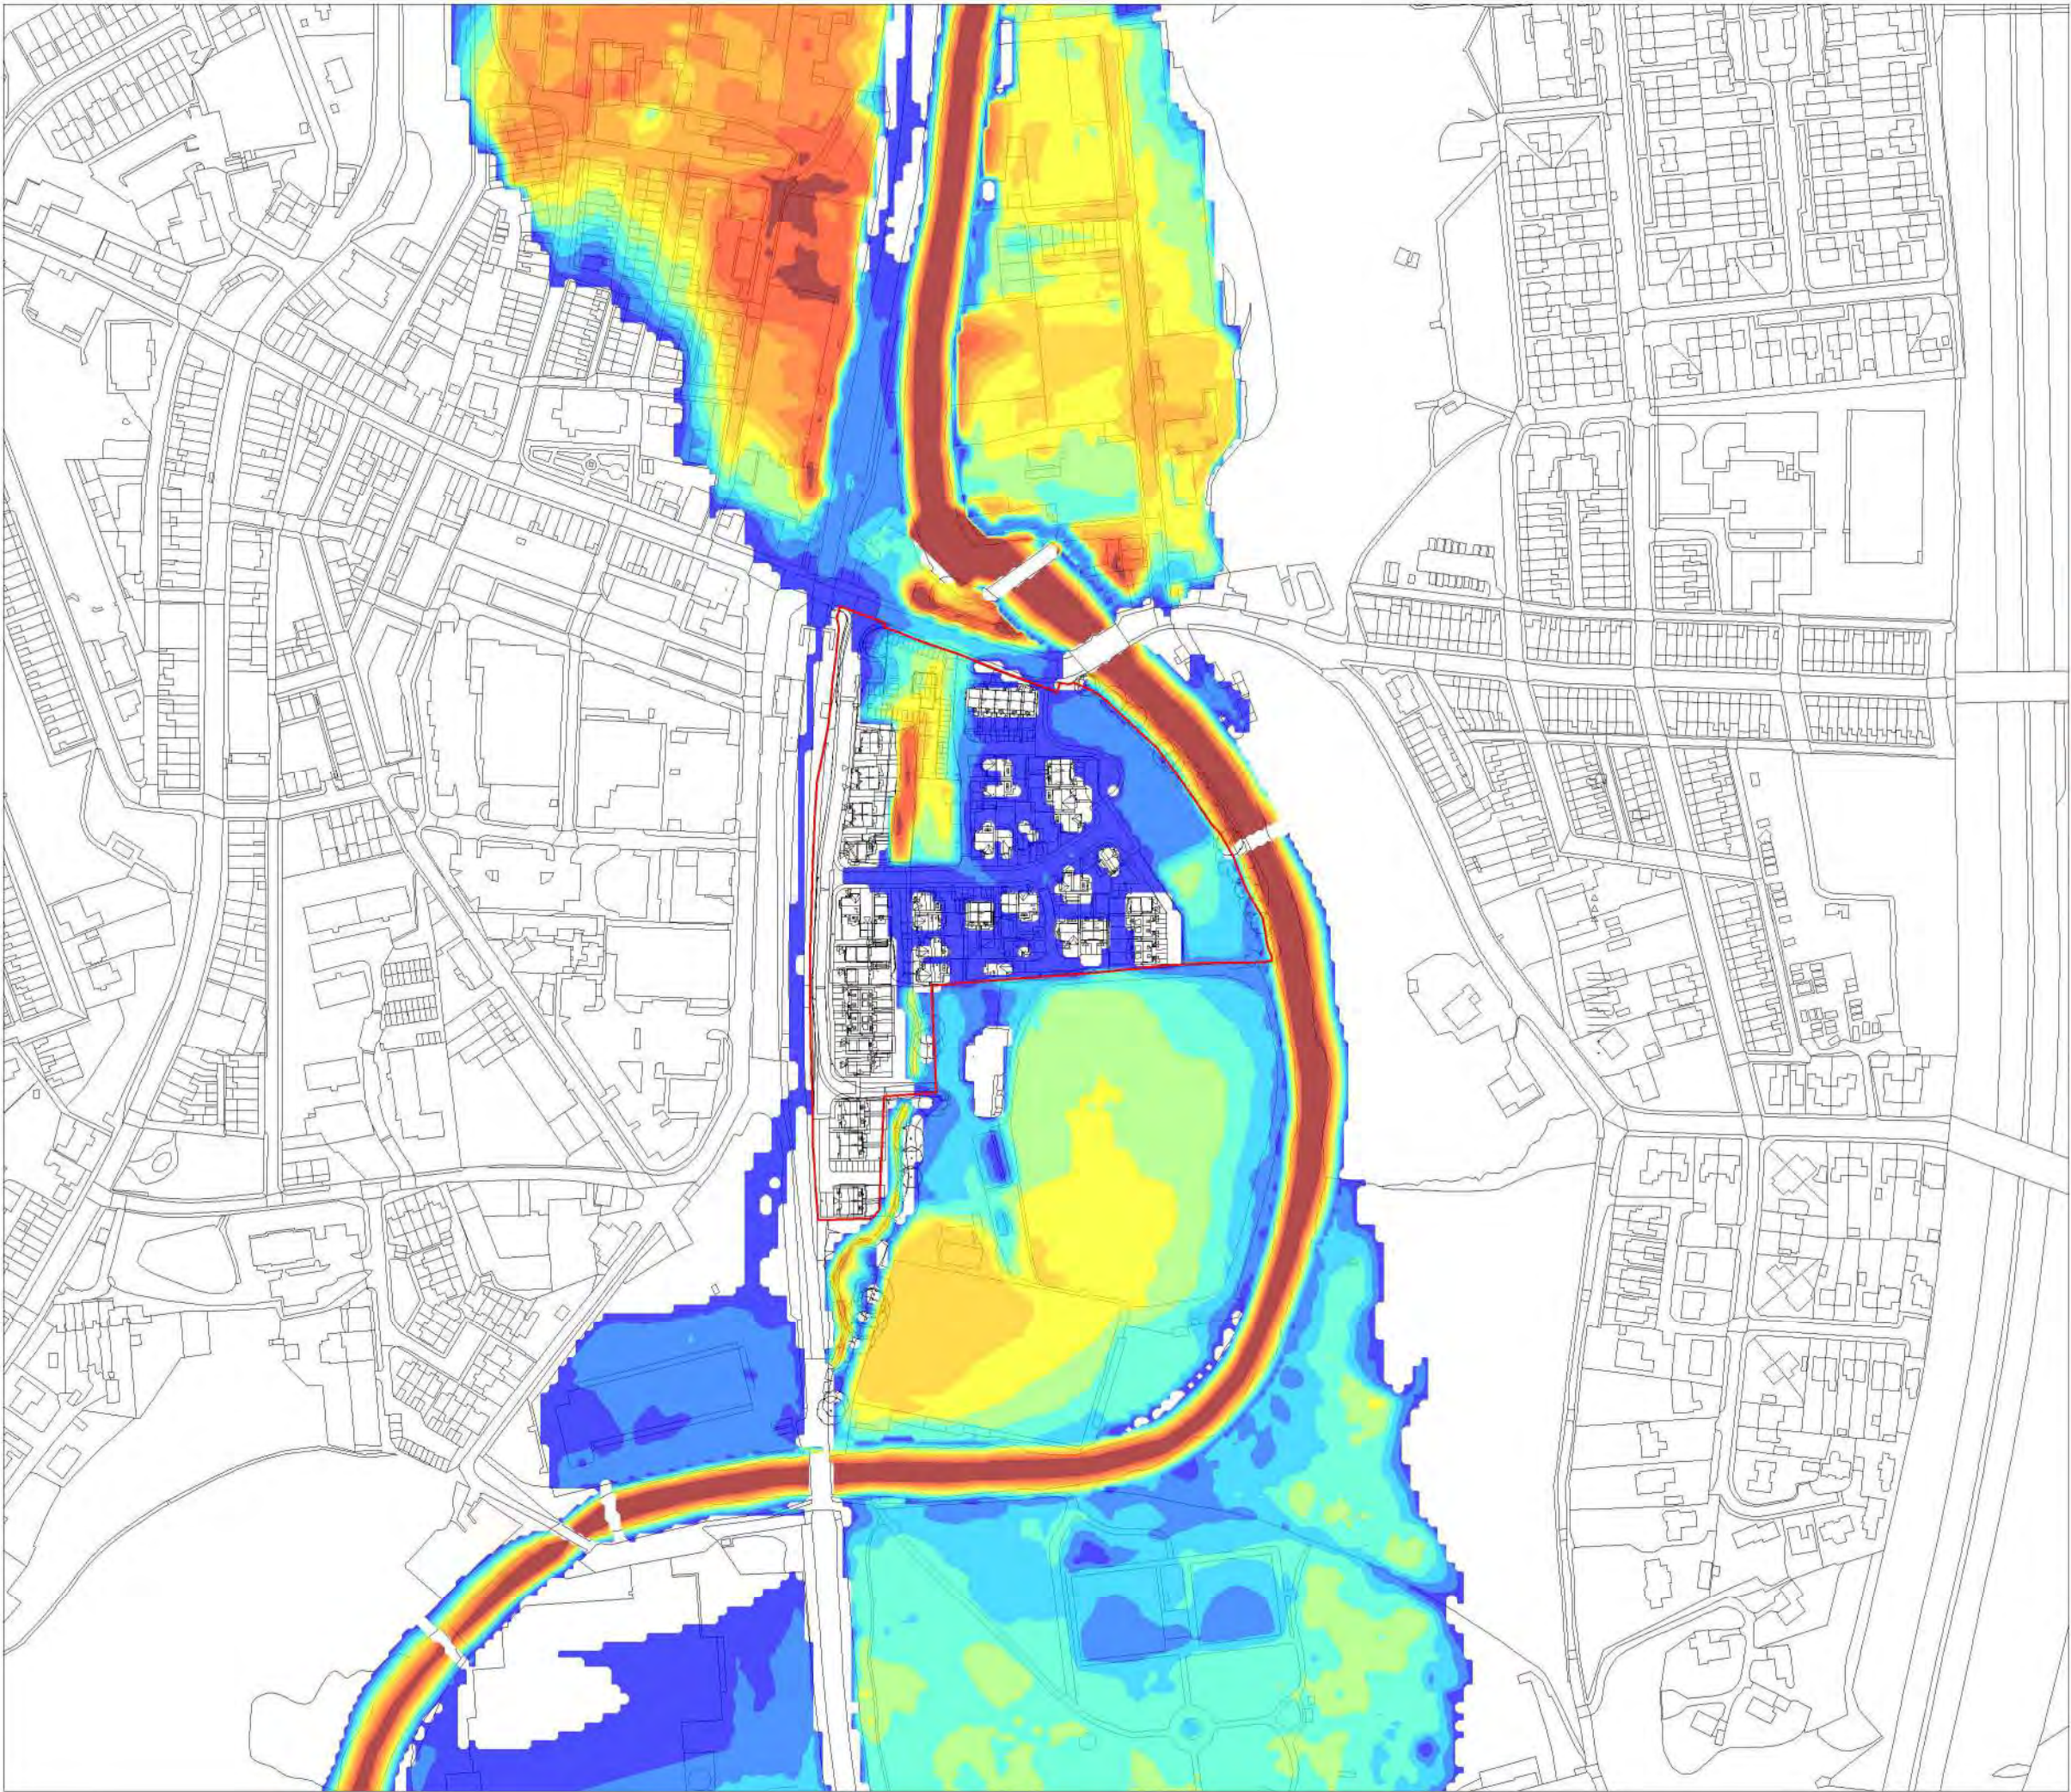

- Notes:
1. Do not scale from this drawing.
 2. Map backdrop reproduced from Ordnance Survey digital map data. Crown Copyright under licence.

KEY:

— Site Location

Depth (metres)

- 0.00 to 0.25
- 0.25 to 0.50
- 0.50 to 0.75
- 0.75 to 1.00
- 1.00 to 1.25
- 1.25 to 1.50
- 1.50 to 1.75
- 1.75 to 2.00
- 2.00 to 2.25
- 2.25 to 2.50
- > 2.50

Weetwood
Development • Planning • Environment


Park House
Ffordd Byrnwr Gwair
Mold
CH7 1FQ

Tel: 01352 700045
Email: info@weetwood.net

Client:
Eccleston Homes

Project Title:
Holcombe Mill, Ramsbottom

Drawing Title:
**Wall Failure Scenario
1.0% AEP (+35%) Event**

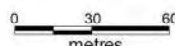
Map Orientation:  Scale: 

Drawn: JA Checked: KT Date: 20 October 2023

Drawing No: 4714_056_Q0100_CC35_d Rev: A

APPENDIX J

Model Output Plots – Flood Hazard Rating

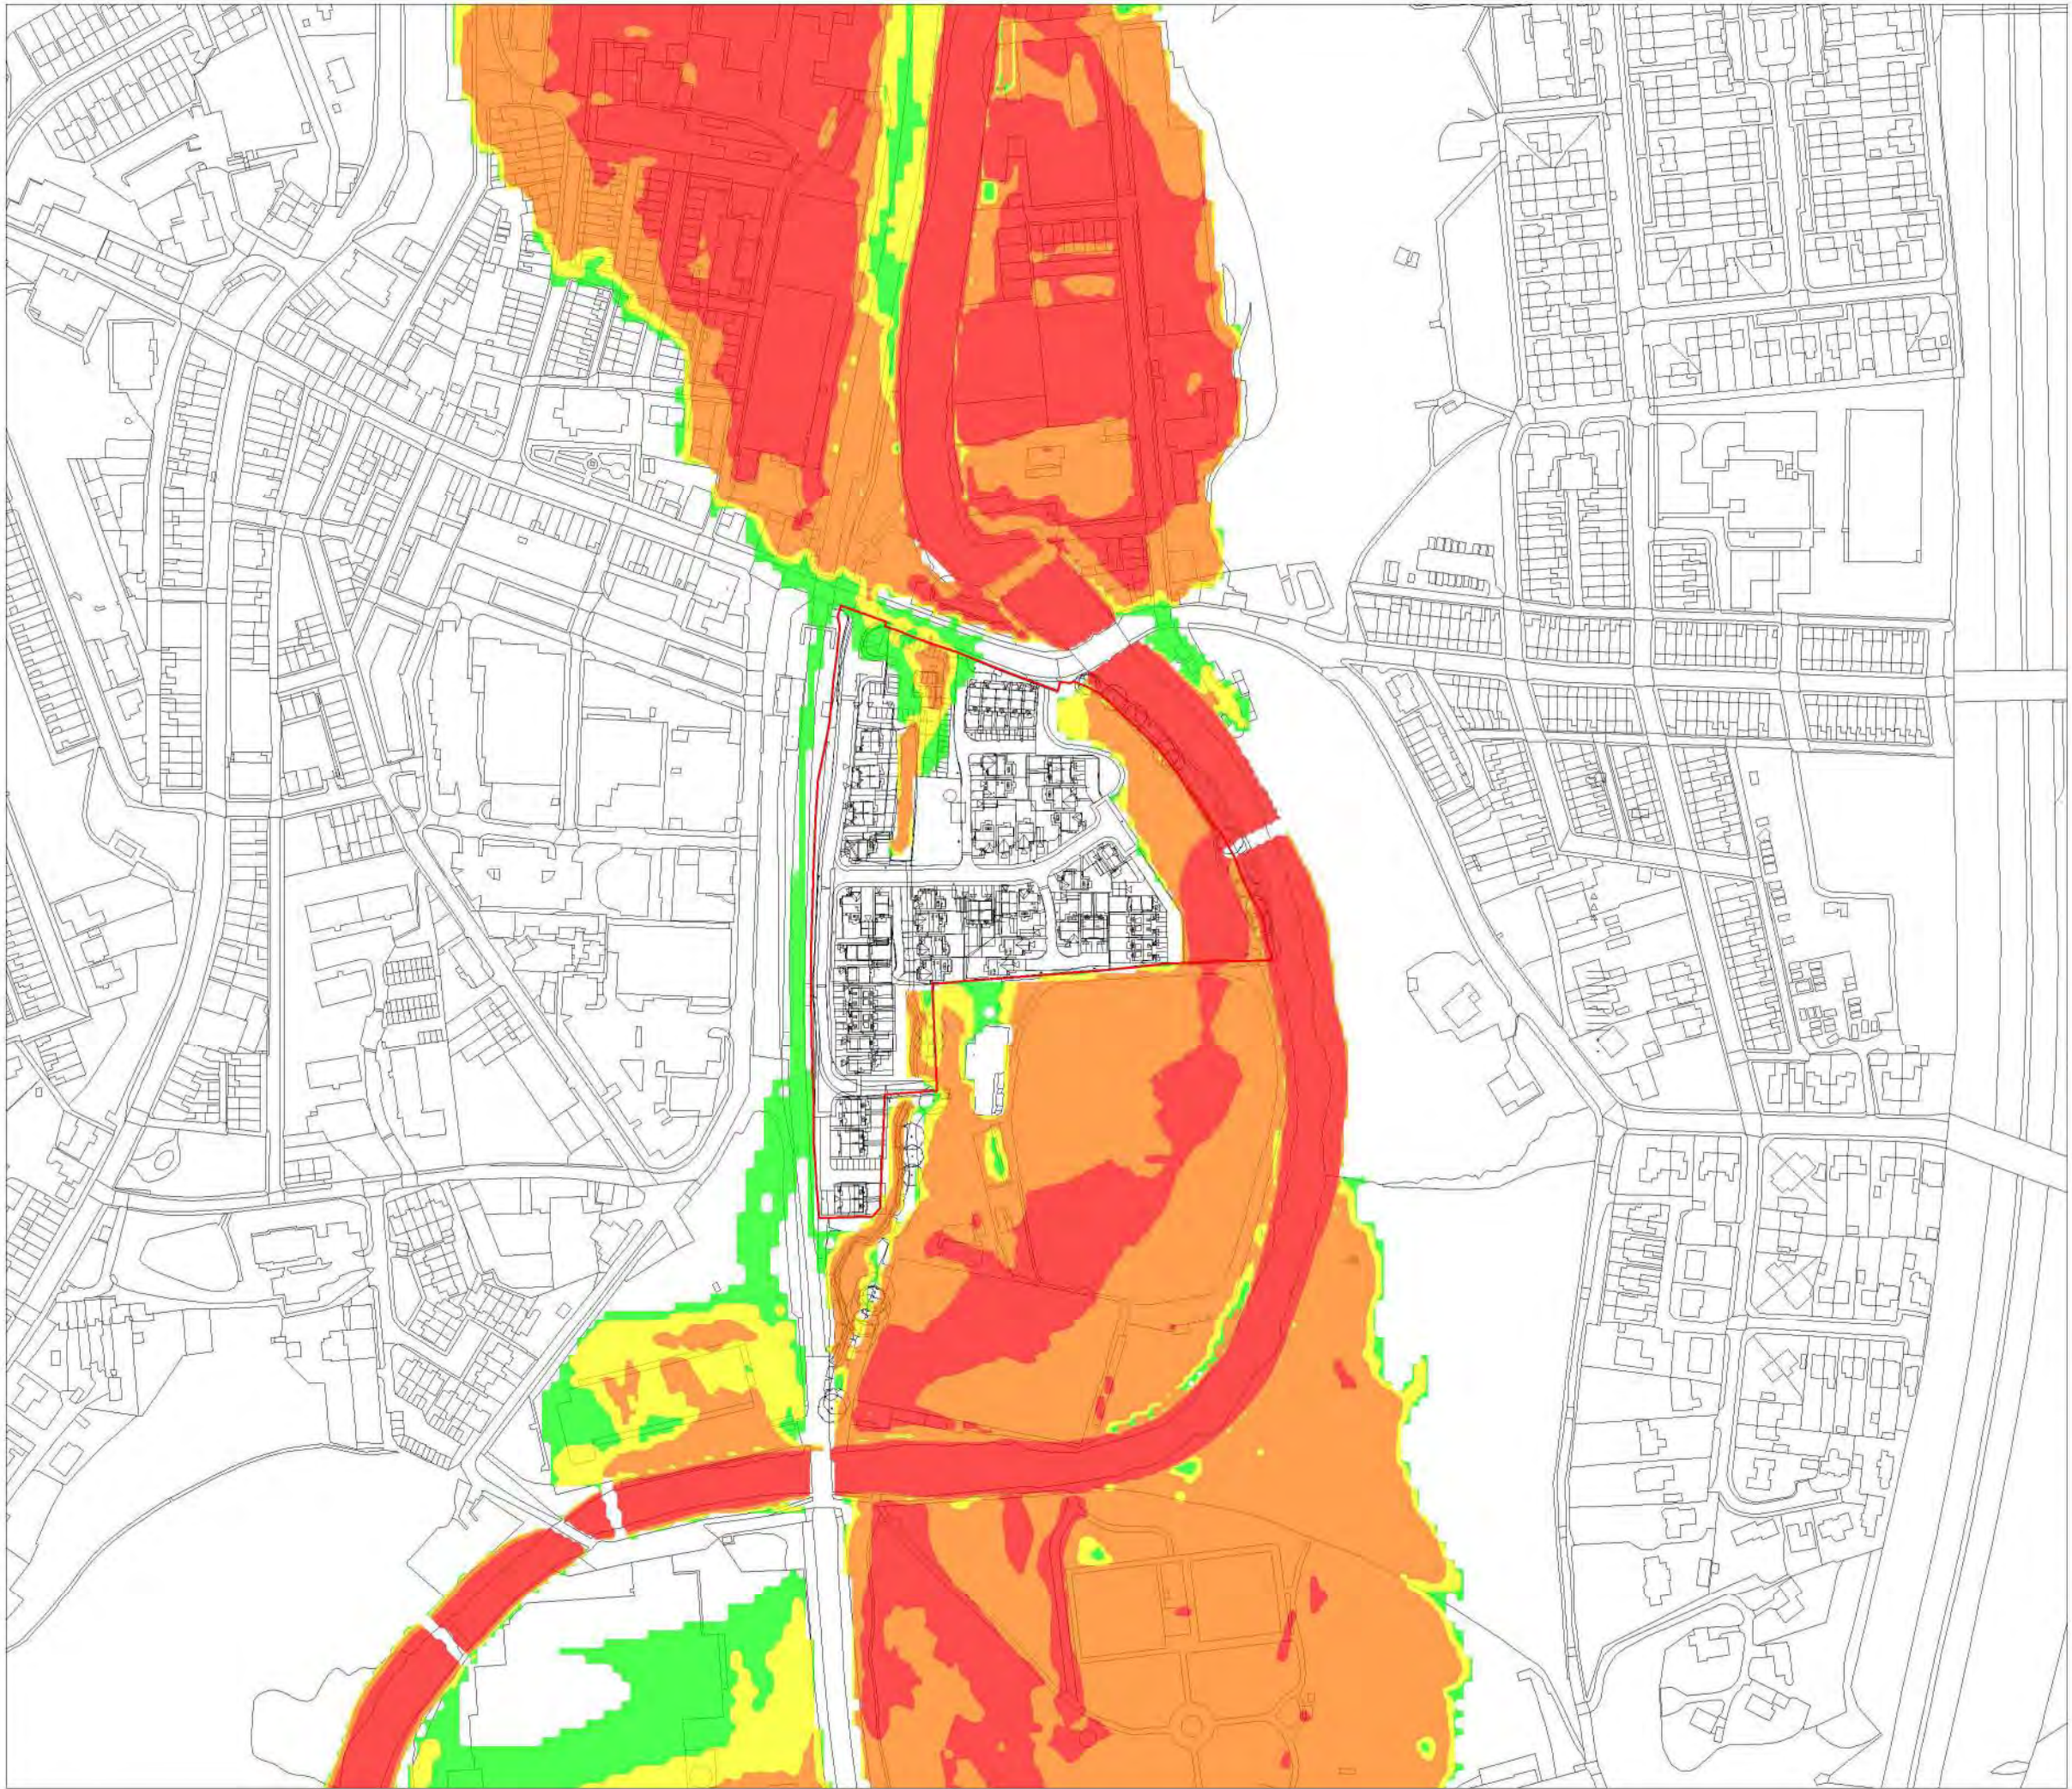

- Notes:
- 1. Do not scale from this drawing.
 - 2. Map backdrop reproduced from Ordnance Survey digital map data. Crown Copyright under licence.

KEY:

— Site Location

Hazard Rating

- No Hazard
- Low Hazard
- Moderate Hazard
- Significant Hazard
- Extreme Hazard

Weetwood
Development • Planning • Environment


Park House
Ffordd Byrnwr Gwair
Mold
CH7 1FQ

Tel: 01352 700045
Email: info@weetwood.net

Client:
Eccleston Homes

Project Title:
Holcombe Mill, Ramsbottom

Drawing Title:
**Proposed Flood Hazard
1.0% AEP (+35%) Event**

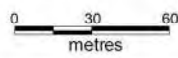
Map Orientation:  Scale: 

Drawn: JA	Checked: KT	Date: 20 October 2023
--------------	----------------	--------------------------

Drawing No: 4714_055_Q0100_CC35_ZUK0	Rev: A
---	-----------

APPENDIX K

Model Output Plots – Flood Depth Comparison

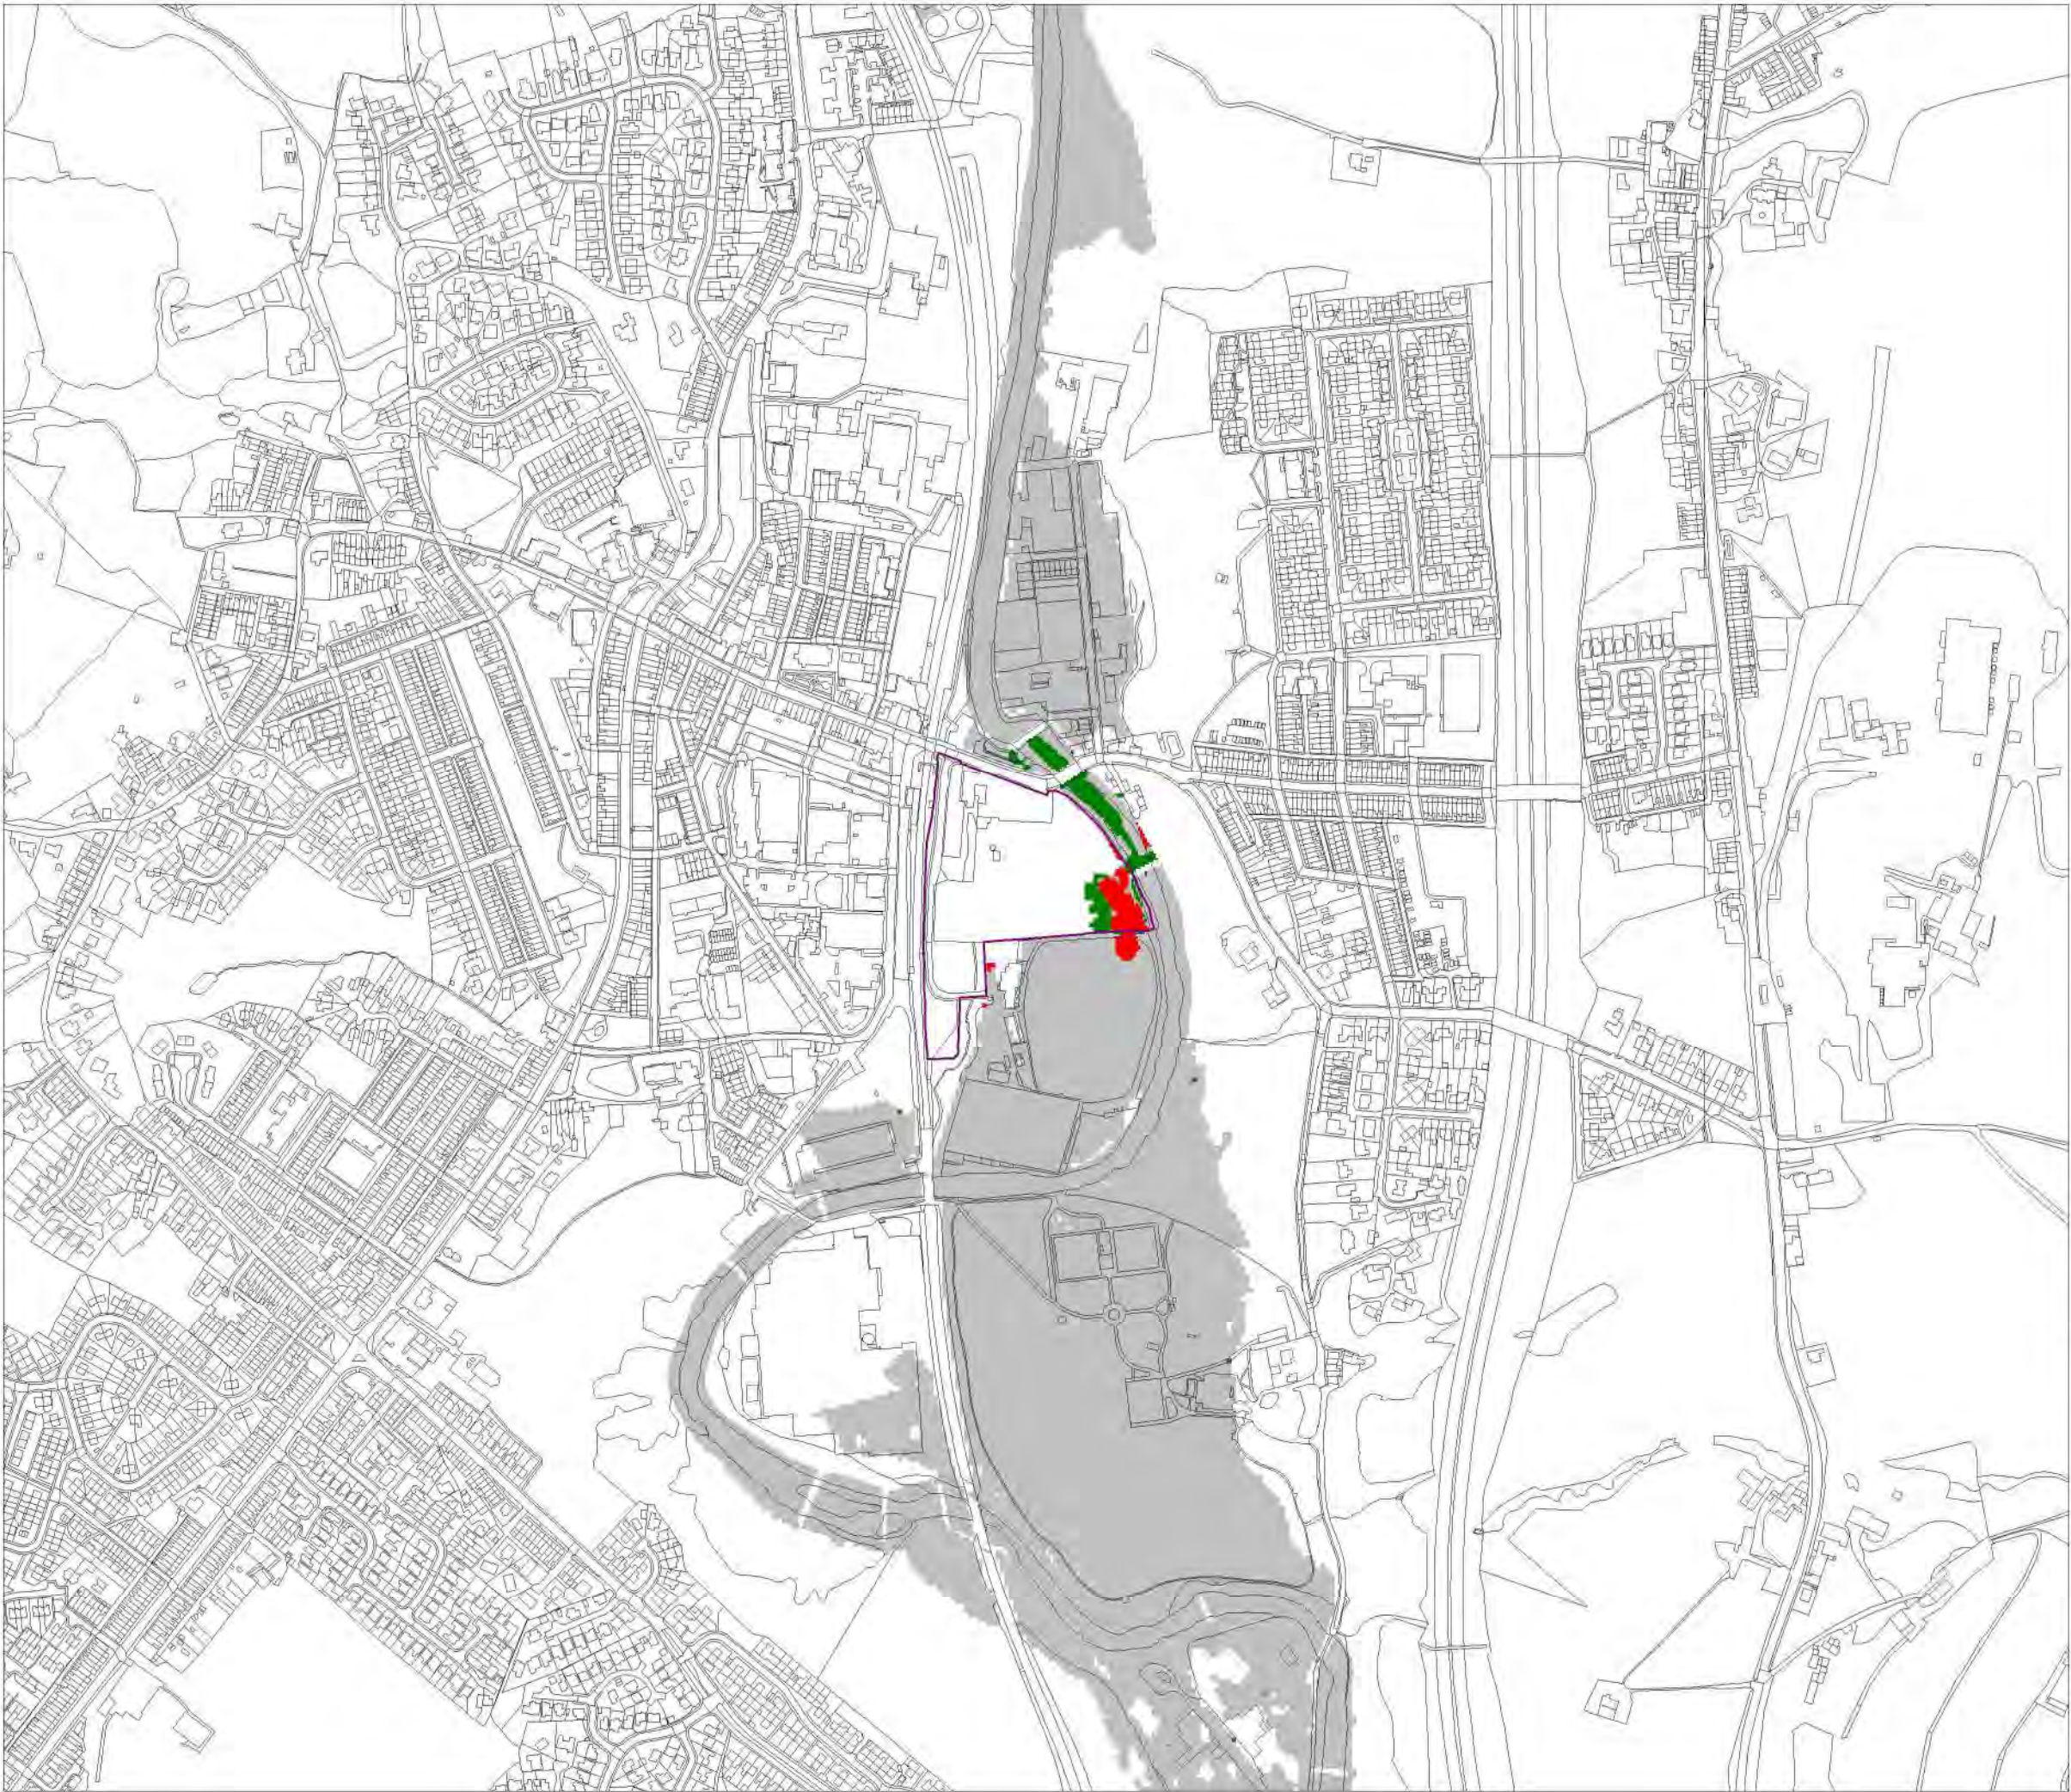

- Notes:
- 1. Do not scale from this drawing.
 - 2. Map backdrop reproduced from Ordnance Survey digital map data. Crown Copyright under licence.

KEY:

Site Location

Depth (metres)

- Decrease (> 0.03)
- No Change (+/- 0.03)
- Increase (> 0.03)

Weetwood
Development • Planning • Environment

Park House
Ffordd Byrnwr Gwair
Mold
CH7 1FQ

Tel: 01352 700045
Email: info@weetwood.net

Client:
Eccleston Homes


Project Title:
Holcombe Mill, Ramsbottom

Drawing Title:
**Flood Depth Comparison
3.3% AEP Event**

Map Orientation:  Scale: 

Drawn: JA	Checked: KT	Date: 20 October 2023
--------------	----------------	--------------------------

Drawing No: 4714_055-026_Q0030_d	Rev: A
-------------------------------------	-----------

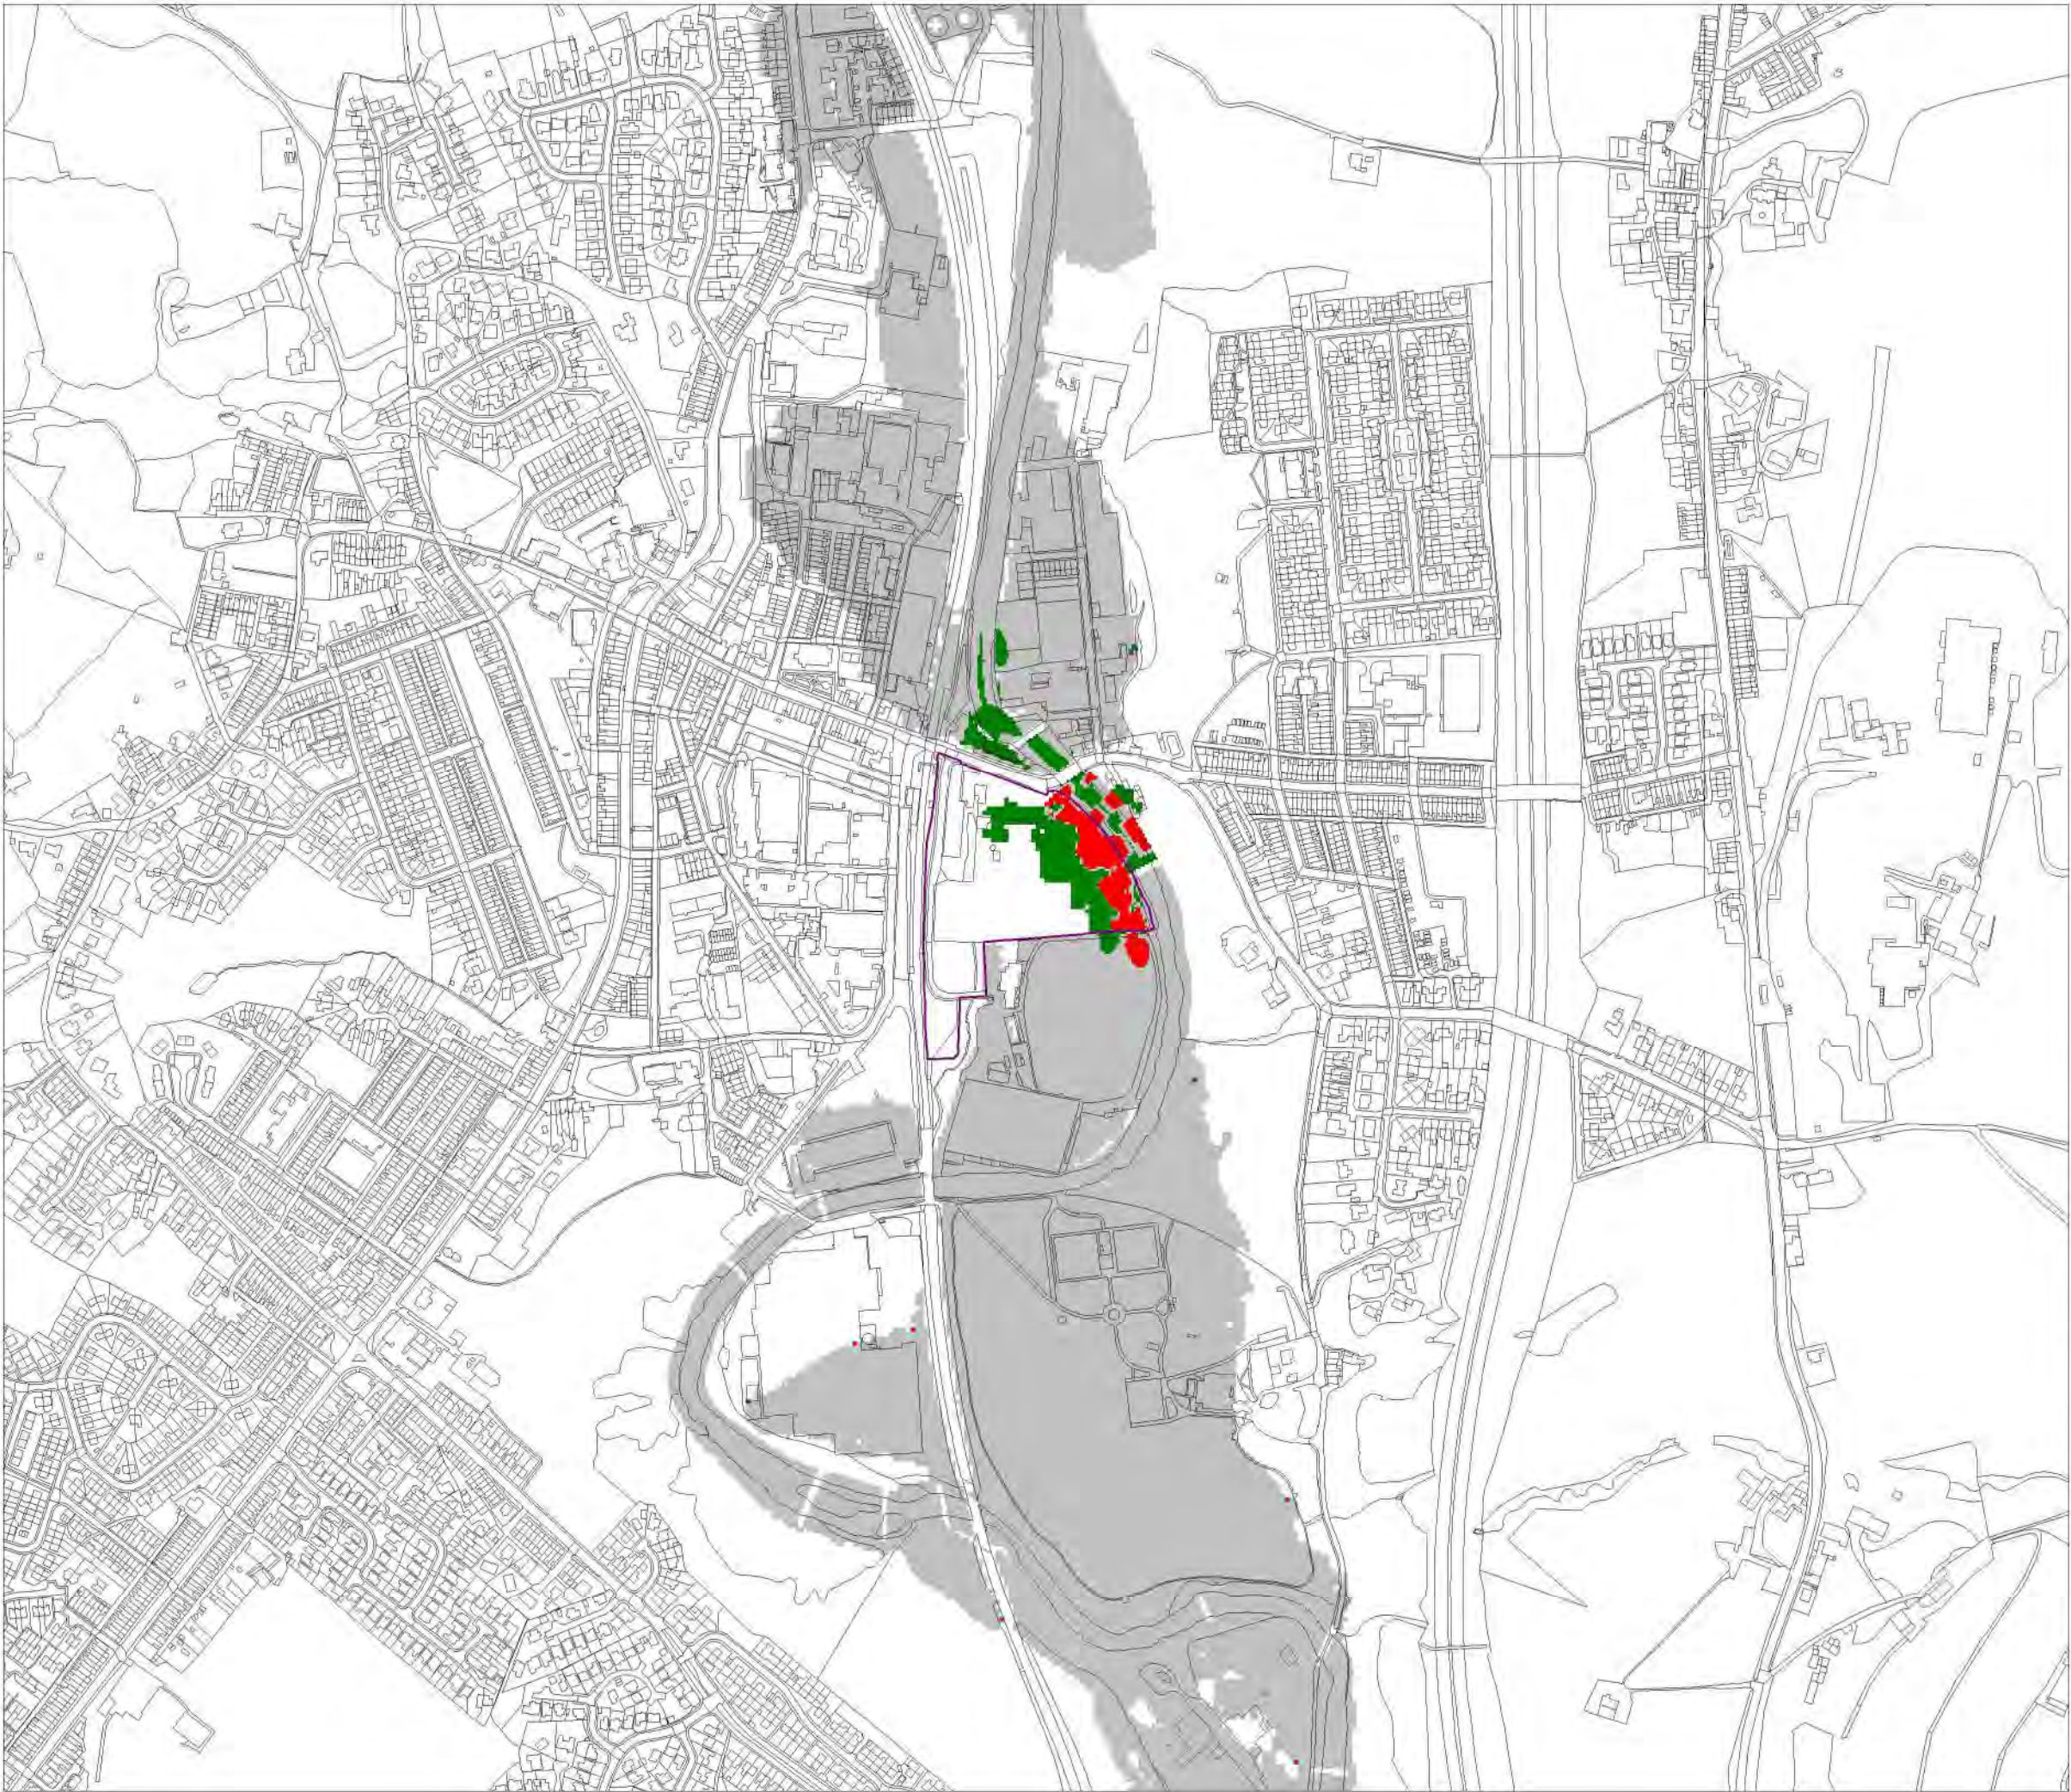

- Notes:
- 1. Do not scale from this drawing.
 - 2. Map backdrop reproduced from Ordnance Survey digital map data. Crown Copyright under licence.

KEY:

Site Location

Depth (metres)

- Decrease (> 0.03)
- No Change (+/- 0.03)
- Increase (> 0.03)

Weetwood
Development • Planning • Environment


Park House
Ffordd Byrnwr Gwair
Mold
CH7 1FQ

Tel: 01352 700045
Email: info@weetwood.net

Client:
Eccleston Homes


Project Title:
Holcombe Mill, Ramsbottom

Drawing Title:
**Flood Depth Comparison
1.0% AEP Event**

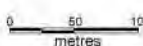Map Orientation:  Scale: 

Drawn: JA	Checked: KT	Date: 20 October 2023
--------------	----------------	--------------------------

Drawing No: 4714_055-026_Q0100_d	Rev: A
-------------------------------------	-----------

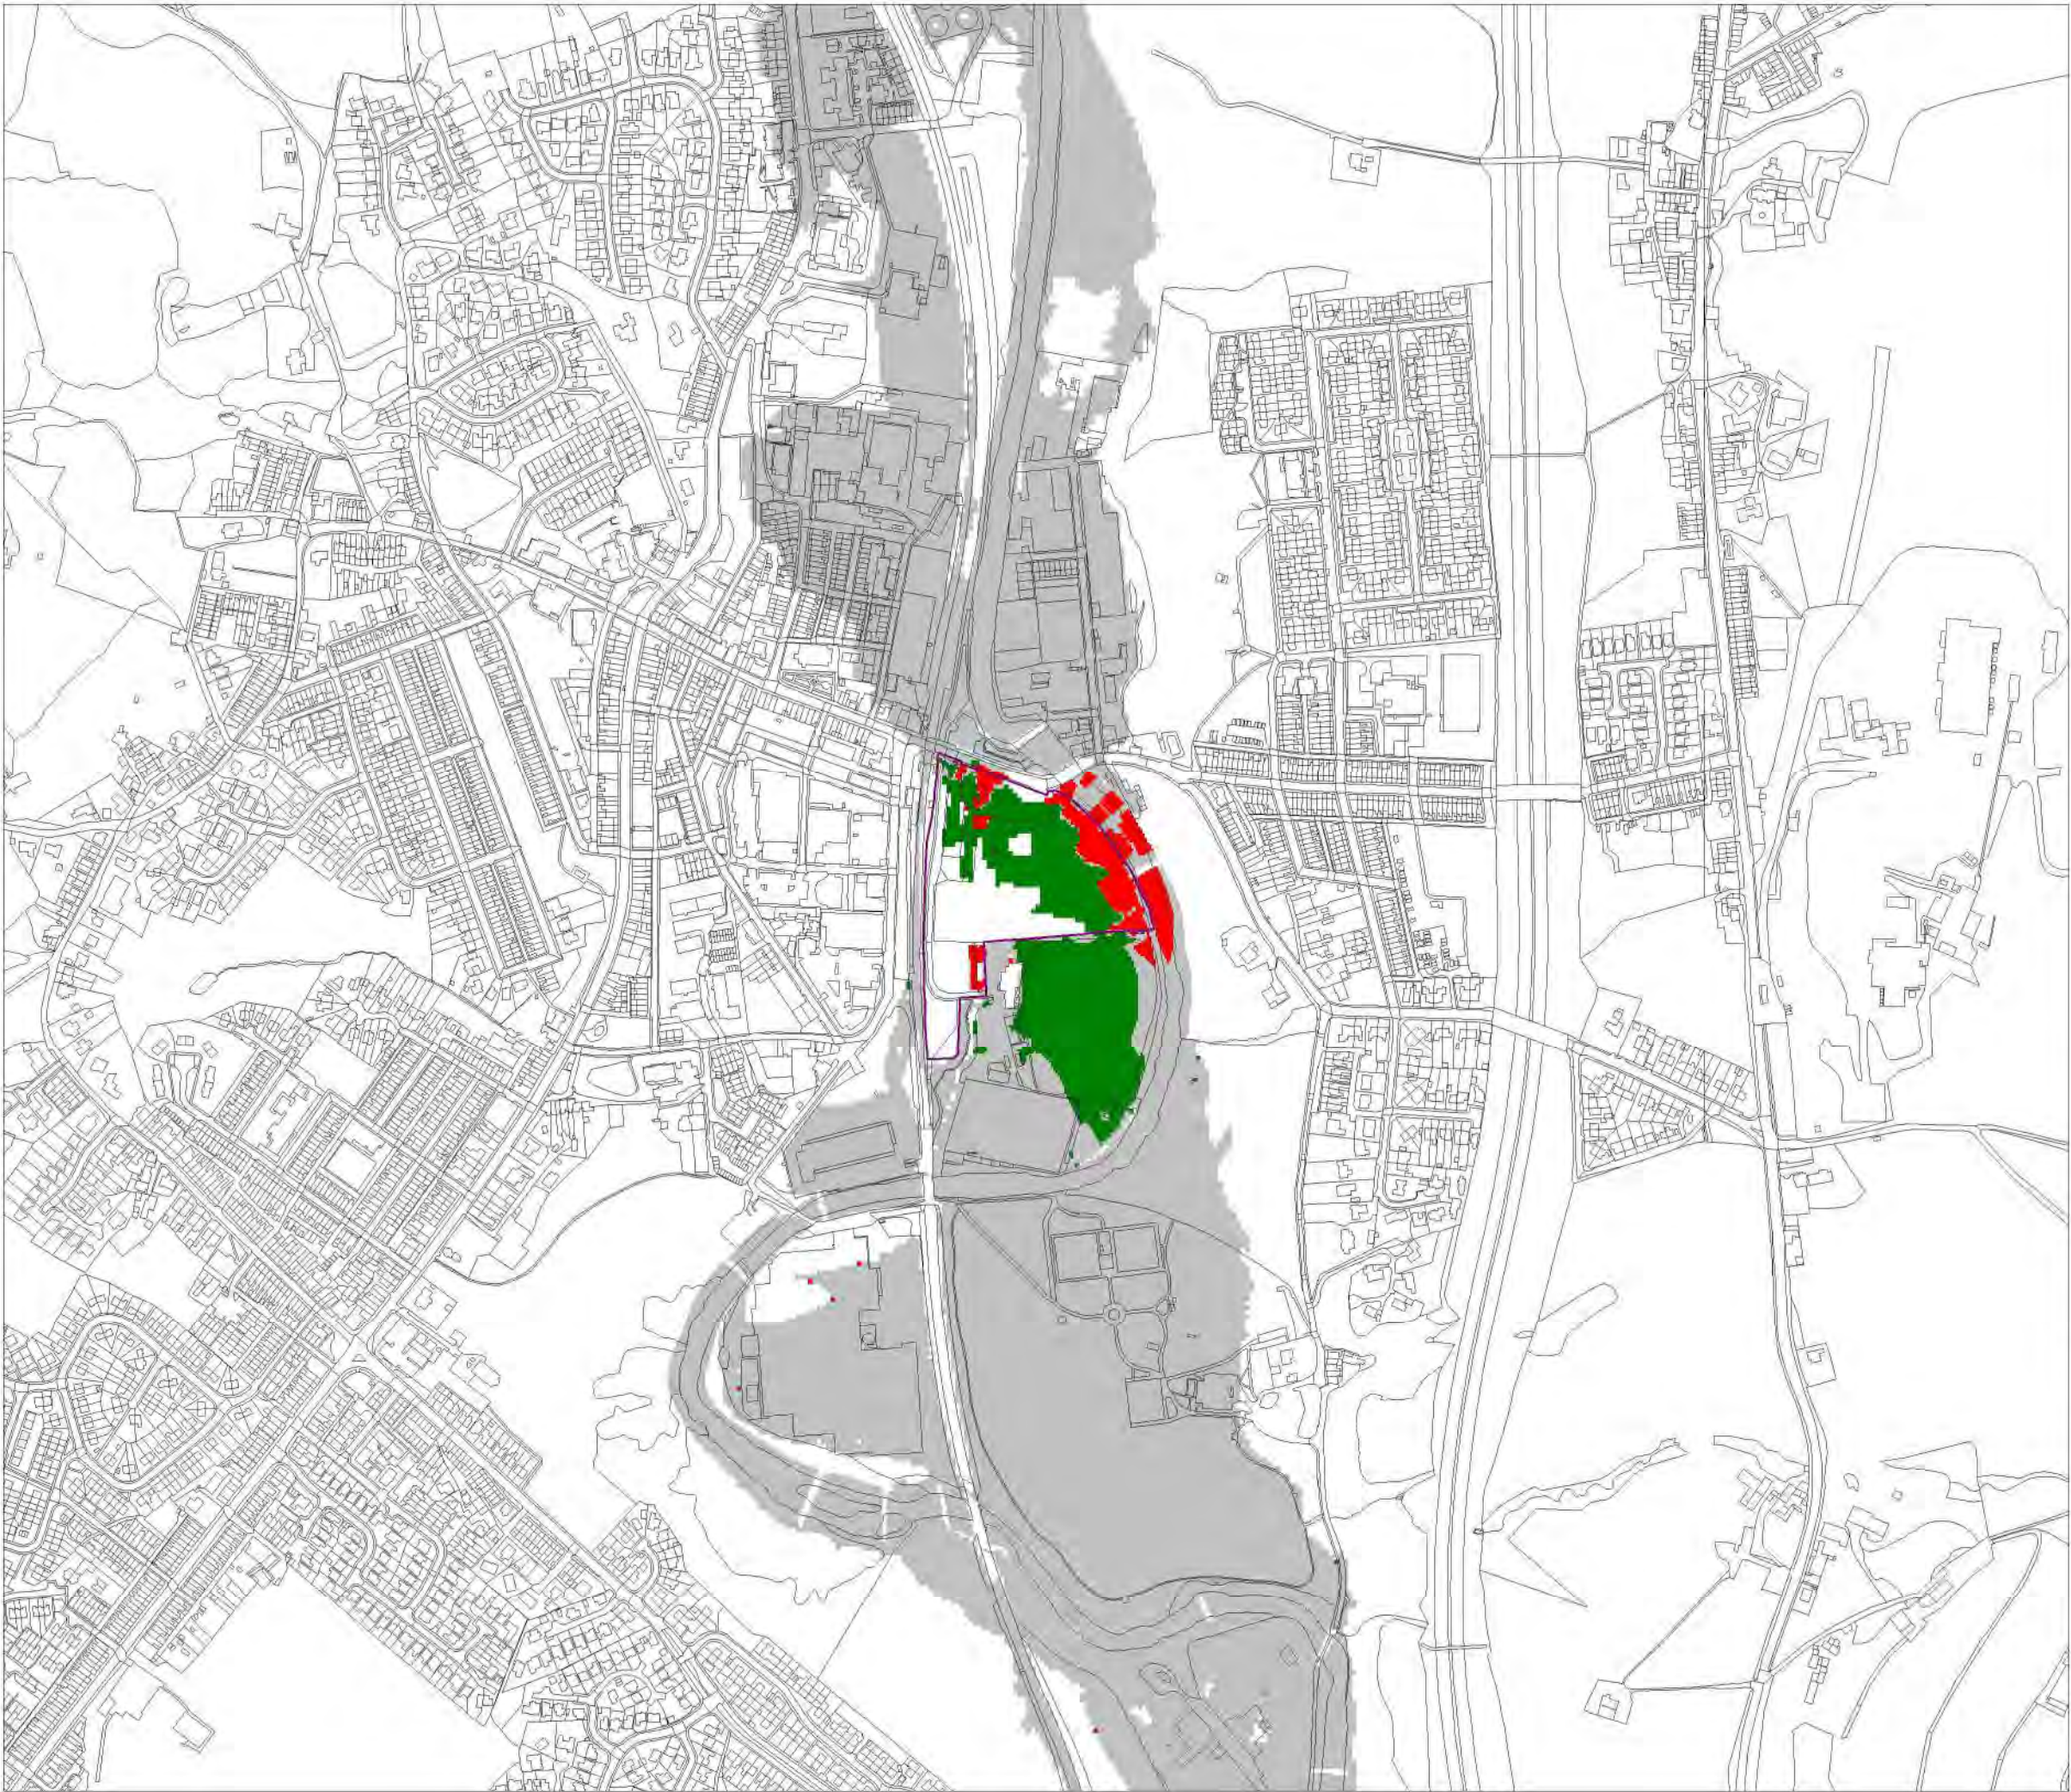

- Notes:
- 1. Do not scale from this drawing.
 - 2. Map backdrop reproduced from Ordnance Survey digital map data. Crown Copyright under licence.

KEY:

Site Location

Depth (metres)

- Decrease (> 0.03)
- No Change (+/- 0.03)
- Increase (> 0.03)

Weetwood
Development • Planning • Environment


Park House
Ffordd Byrnwr Gwair
Mold
CH7 1FQ

Tel: 01352 700045
Email: info@weetwood.net

Client:
Eccleston Homes

Project Title:
Holcombe Mill, Ramsbottom

Drawing Title:
**Flood Depth Comparison
1.0% AEP (+35%) Event**

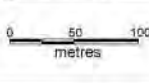Map Orientation:  Scale: 

Drawn: JA	Checked: KT	Date: 20 October 2023
--------------	----------------	--------------------------

Drawing No: 4714_055-026_Q0100_CC35_d	Rev: A
--	-----------

APPENDIX L

Model Output Plots – Flood Level Comparison



Notes:

1. Do not scale from this drawing.
2. Map backdrop reproduced from Ordnance Survey digital map data. Crown Copyright under licence.

KEY:

Site Location

Level (metres)

- Decrease (> 0.03)
- No Change (+/- 0.03)
- Increase (> 0.03)

Weetwood
Development • Planning • Environment


Park House
Ffordd Byrnwr Gwair
Mold
CH7 1FQ

Tel: 01352 700045
Email: info@weetwood.net

Client:
Eccleston Homes

Project Title:
Holcombe Mill, Ramsbottom

Drawing Title:
**Flood Level Comparison
1.0% AEP (+35%) Event**

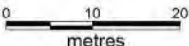Map Orientation:  Scale: 

Drawn: JA	Checked: KT	Date: 20 October 2023
--------------	----------------	--------------------------

Drawing No: 4714_055-026_Q0100_CC35_h	Rev: A
--	-----------

APPENDIX M

United Utilities Correspondence

James Aldridge

From: Williams, Nicola (Customer Area Manager) <Nicola.Williams1@uuplc.co.uk>
Sent: 09 October 2023 14:17
To: Stephen Parker
Cc: Aljafarawi, Mohammed; Kevin Tilford; James Aldridge
Subject: UU Ref 03678503 / 4200040413 Mondi Mill, Ramsbottom

Follow Up Flag: Follow up
Flag Status: Flagged

Dear Stephen,

I write to you as per your request, in relation to the proposed redevelopment of the site at Mondi Mill, Ramsbottom.

Since your original application, we have updated our baseline model for this catchment and have re-run the modelled impact of the proposed development. I am aware that the previous model predicted approx. 14m3 of flooding from our combined sewer at the point of connection and our comments at the planning stage, at that time, reflected these findings.

As you are aware, United Utilities do not supply full investigation reports to third parties due to the nature of the information contained within, however, since the data has been re-run on the updated model, we have found the following:-

- There is no threat of flooding to the new properties given the respective model predicted Top Water Levels (TWL) in the new foul sewers and the FFL of the properties within the development site, &
- RPA analysis indicates no deterioration to the flood risk of any nodes / manholes that are hydraulically connected to the development flow conveyance sewers

Consequently, we believe that there is no longer a cause for concern from our perspective, and based on this new information, we no longer consider this to be a problem.

I hope this helps, but if you need anything further on this, please do get in touch.

Kind regards,

Nic.



Nic Williams
Customer Area Manager (WW North)
Developer Services & Metering
M: 07717 767187
unitedutilities.com

If you have received a great service today why not tell us?

Visit: unitedutilities.com/WOW

The information contained in this e-mail is intended only for the individual to whom it is addressed. It may contain legally privileged or confidential information or otherwise be exempt from disclosure. If you have received this Message in error or there are any problems, please notify the sender

immediately and delete the message from your computer. You must not use, disclose, copy or alter this message for any unauthorised purpose. Neither United Utilities Group PLC nor any of its subsidiaries will be liable for any direct, special, indirect or consequential damages as a result of any virus being passed on, or arising from the alteration of the contents of this message by a third party.

United Utilities Group PLC, Haweswater House, Lingley Mere
Business Park, Lingley Green Avenue, Great Sankey,
Warrington, WA5 3LP
Registered in England and Wales. Registered No 6559020

www.unitedutilities.com
www.unitedutilities.com/subsidiaries

APPENDIX N

Greenfield Runoff Rates

Weetwood		Page 1
Joseph's Well Hanover Walk Leeds, LS3 1AB		
Date 16/04/2020 16:26 File	Designed by James Aldridge Checked by	
XP Solutions Source Control 2020.1		

ICP SUDS Mean Annual Flood

Input

Return Period (years)	2	Soil	0.500
Area (ha)	0.580	Urban	0.000
SAAR (mm)	1276	Region Number	Region 10

Results l/s

QBAR Rural	6.5
QBAR Urban	6.5
Q2 years	6.0
Q1 year	5.6
Q30 years	11.0
Q100 years	13.4

©1982-2020 Innovyze

APPENDIX O

Brownfield Runoff Rates

The following parameters have been obtained from the maps in Volume 3 of the Wallingford Procedure:

M5-60 minute rainfall depth:	20 mm
Ratio of M5-60 to M5-2 day rainfall:	0.3
Average Annual Rainfall:	1276 mm
Winter Rain Acceptance Potential/ Soil Type :	5
The Urban Catchment Wetness Index (UCWI) value:	133.8

A time of concentration of 15 minutes has been used.

A rainfall estimation calculation has been carried out to convert the M5-60 minute rainfall to the 15-minute duration rainfall for the 100%, 50%, 3.3% and 1.0% AEP rainfall events. The calculated rainfall intensities for these events are 28.9, 37.4, 70.7 and 90.9 mm/hr respectively.

The flow rate as given by the Modified Rational Method is:

$$Q = 2.78 \times C_v \times C_r \times \text{rainfall intensity} \times \text{impermeable area}$$

where:

C_v is the volumetric runoff coefficient = $P_r / \text{PIMP} = 0.86$

where P_r is Percentage Runoff and PIMP is Percentage Impermeable Area

C_r is the routing coefficient = 1.3

Impermeable Area = 2.274 ha

The peak discharges of surface runoff from impermeable areas of the existing site are shown in the table below:

Rainfall Event (AEP)	Peak Runoff Rate (l/s)
100%	203.5
50%	263.3
3.3%	497.8
1.0%	640.3


APPENDIX P

Preliminary Drainage Layout

NOTES

1. This drawing to be read in conjunction with all relevant Weetwood drawings.

LEGEND

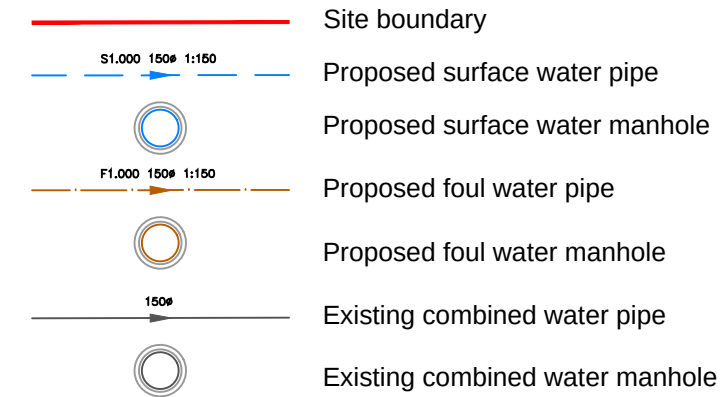

BRIDGE STREET

Geocellular Tank
15.0 x 8.0 x 0.4 m
V=45.6 m³

Existing Chimney

POS
(Area designated as
Environment Agency
flood zone)

MH	26/10/23	SITE LAYOUT UPDATED	JA	TB
CL	17/01/22	FOUL NETWORK UPDATED	JA	
P4	17/12/21	FOUL NETWORK INCLUDED	JA	TB
P2	06/08/20	INITIAL ISSUE	JA	KT
P1				

Rev	Date	Description	Drawn	Check
-----	------	-------------	-------	-------

Weetwood
Development • Planning • Environment

Park House, Flordd
Byrnwr Gwair, Mold
CH7 1FQ
Tel 01352 700045
info@weetwood.net
www.weetwood.net

Client
ECCLESTON HOMES

Drawing Status	Date
PLANNING	AUG 2020
Project	Scale (A1)
HOLCOMBE MILL RAMSBOTTOM	1:250
	Drawn
	JA
	Checked
	KT
	Project No
	4714

Title	Drawing No
FOUL AND SURFACE WATER DRAINAGE LAYOUT	C100
	Revision
	P4

THIS DRAWING MUST BE READ IN CONJUNCTION WITH THE SPECIFICATION AND ALL OTHER RELEVANT DRAWINGS. DO NOT SCALE FROM THIS DRAWING.

NOTES

1. This drawing to be read in conjunction with all relevant Weetwood drawings.

LEGEND

- Site boundary
- Proposed surface water pipe
- Proposed surface water manhole
- Proposed foul water pipe
- Proposed foul water manhole
- Existing combined water pipe
- Existing combined water manhole

POS
(Area designated as
Environment Agency
flood zone)

MH 4701
CL=125.80
IL=122.40

MH 4702
CL=125.70
IL=122.20

MH 4601
CL=124.60
IL=122.24 (150)
IL=122.07 (900)

MH 4602
CL=124.64
IL=121.80

MH 3601
CL=124.35
IL=121.20

APPENDIX Q

MicroDrainage Calculations

Weetwood		Page 1
70 Cowcross Street London EC1M 6EJ		
Date 26/10/2023 14:11 File 4714 SW V3.MDX	Designed by James Aldridge Checked by Tim Brook	
XP Solutions		Network 2019.1

Manhole Schedules for Storm

MH Name	MH CL (m)	MH Depth (m)	MH Connection	MH Diam., L*W (mm)	PN	Pipe Out Invert Level (m)	Diameter (mm)	PN	Pipes In Invert Level (m)	Diameter (mm)	Backdrop (mm)
S1	127.650	1.350	Open Manhole	1200	S1.000	126.300	150				
S2	127.800	1.725	Open Manhole	1200	S1.001	126.075	225	S1.000	126.150	150	
S3	127.400	1.725	Open Manhole	1200	S1.002	125.675	225	S1.001	125.675	225	
S4	126.250	1.350	Open Manhole	1200	S2.000	124.900	150				
S5	126.650	2.020	Open Manhole	1200	S2.001	124.630	300	S2.000	124.780	150	
S6	127.000	2.480	Open Manhole	1500	S2.002	124.520	300	S2.001	124.520	300	
S7	127.350	3.735	Open Manhole	2100	S1.003	123.615	1050	S1.002	125.575	225	1135
								S2.002	124.365	300	
S8	127.800	4.335	Open Manhole	2100	S1.004	123.465	1050	S1.003	123.465	1050	
S9	126.200	1.425	Open Manhole	1200	S3.000	124.775	225				
S10	127.250	3.945	Open Manhole	2100	S1.005	123.305	1050	S1.004	123.305	1050	
								S3.000	124.130	225	
S11	125.650	2.445	Open Manhole	2100	S1.006	123.205	300	S1.005	123.205	1050	
S	123.770	0.620	Open Manhole	0		OUTFALL		S1.006	123.150	300	
S12	126.300	1.890	Open Manhole	1500	S4.000	124.410	675				
S13	126.250	1.875	Open Manhole	1800	S4.001	124.375	675	S4.000	124.375	675	
S14	126.300	1.980	Open Manhole	1500	S5.000	124.320	675				
S15	126.200	1.920	Open Manhole	2100	S4.002	124.280	675	S4.001	124.280	675	
								S5.000	124.280	675	
S16	126.200	1.920	Open Manhole	1500	S6.000	124.280	675				
S17	126.300	2.065	Open Manhole	1800	S6.001	124.235	675	S6.000	124.235	675	
S18	126.500	2.305	Open Manhole	2100	S4.003	124.195	675	S4.002	124.195	675	
								S6.001	124.195	675	
S19	126.400	2.080	Open Manhole	1500	S7.000	124.320	675				
S20	126.700	2.435	Open Manhole	1800	S7.001	124.265	675	S7.000	124.265	675	
S21	127.000	2.785	Open Manhole	1800	S7.002	124.215	675	S7.001	124.215	675	
S22	126.900	2.770	Open Manhole	2100	S4.004	124.130	675	S4.003	124.130	675	
								S7.002	124.130	675	
S23	127.100	3.000	Open Manhole	1800	S4.005	124.100	675	S4.004	124.100	675	
S24	126.200	2.125	Open Manhole	1800	S4.006	124.075	450	S4.005	124.075	675	
S	126.150	2.100	Open Manhole	0		OUTFALL		S4.006	124.050	450	
S25	127.250	1.350	Open Manhole	1200	S8.000	125.900	150				
S26	127.400	1.700	Open Manhole	1200	S8.001	125.700	225	S8.000	125.775	150	
S27	126.400	1.425	Open Manhole	1200	S8.002	124.975	225	S8.001	124.975	225	
S28	125.750	1.425	Open Manhole	1200	S9.000	124.325	225				
S29	125.900	1.660	Open Manhole	1200	S8.003	124.240	225	S8.002	124.240	225	
								S9.000	124.240	225	

Weetwood		Page 2
70 Cowcross Street London EC1M 6EJ		
Date 26/10/2023 14:11 File 4714 SW V3.MDX	Designed by James Aldridge Checked by Tim Brook	
XP Solutions Network 2019.1		

Manhole Schedules for Storm

MH Name	MH CL (m)	MH Depth (m)	MH Connection	MH Diam., L*W (mm)	PN	Pipe Out Invert Level (m)	Diameter (mm)	PN	Pipes In Invert Level (m)	Diameter (mm)	Backdrop (mm)
S30	125.650	1.465	Open Manhole	1200	S8.004	124.185	225	S8.003	124.185	225	
S	125.050	0.890	Open Manhole	0		OUTFALL		S8.004	124.160	225	

MH Name	Manhole Easting (m)	Manhole Northing (m)	Intersection Easting (m)	Intersection Northing (m)	Manhole Access	Layout (North)
S1	379313.616	416802.902	379313.616	416802.902	Required	
S2	379312.148	416781.026	379312.148	416781.026	Required	
S3	379305.501	416741.356	379305.501	416741.356	Required	
S4	379337.510	416687.349	379337.510	416687.349	Required	
S5	379335.796	416704.970	379335.796	416704.970	Required	
S6	379335.626	416726.535	379335.626	416726.535	Required	
S7	379304.642	416726.521	379304.642	416726.521	Required	
S8	379302.558	416681.566	379302.558	416681.566	Required	
S9	379303.884	416590.431	379303.884	416590.431	Required	
S10	379303.273	416632.469	379303.273	416632.469	Required	
S11	379333.730	416632.913	379333.730	416632.913	Required	
S	379337.730	416623.437			No Entry	



Weetwood	Page 5
70 Cowcross Street London EC1M 6EJ	
Date 26/10/2023 14:11 File 4714 SW V3.MDX	Designed by James Aldridge Checked by Tim Brook
XP Solutions	Network 2019.1

PIPELINE SCHEDULES for Storm

Upstream Manhole

PN	Hyd Sect	Diam (mm)	MH Name	C.Level (m)	I.Level (m)	D.Depth (m)	MH Connection	MH DIAM., L*W (mm)
S1.000	o	150	S1	127.650	126.300	1.200	Open Manhole	1200
S1.001	o	225	S2	127.800	126.075	1.500	Open Manhole	1200
S1.002	o	225	S3	127.400	125.675	1.500	Open Manhole	1200
S2.000	o	150	S4	126.250	124.900	1.200	Open Manhole	1200
S2.001	o	300	S5	126.650	124.630	1.720	Open Manhole	1200
S2.002	o	300	S6	127.000	124.520	2.180	Open Manhole	1500
S1.003	o	1050	S7	127.350	123.615	2.685	Open Manhole	2100
S1.004	o	1050	S8	127.800	123.465	3.285	Open Manhole	2100
S3.000	o	225	S9	126.200	124.775	1.200	Open Manhole	1200
S1.005	o	1050	S10	127.250	123.305	2.895	Open Manhole	2100
S1.006	o	300	S11	125.650	123.205	2.145	Open Manhole	2100
S4.000	o	675	S12	126.300	124.410	1.215	Open Manhole	1500
S4.001	o	675	S13	126.250	124.375	1.200	Open Manhole	1800
S5.000	o	675	S14	126.300	124.320	1.305	Open Manhole	1500

Downstream Manhole

PN	Length (m)	Slope (1:X)	MH Name	C.Level (m)	I.Level (m)	D.Depth (m)	MH Connection	MH DIAM., L*W (mm)
S1.000	21.925	146.2	S2	127.800	126.150	1.500	Open Manhole	1200
S1.001	40.223	100.6	S3	127.400	125.675	1.500	Open Manhole	1200
S1.002	14.860	148.6	S7	127.350	125.575	1.550	Open Manhole	2100
S2.000	17.705	147.5	S5	126.650	124.780	1.720	Open Manhole	1200
S2.001	21.566	196.1	S6	127.000	124.520	2.180	Open Manhole	1500
S2.002	30.984	199.9	S7	127.350	124.365	2.685	Open Manhole	2100
S1.003	45.003	300.0	S8	127.800	123.465	3.285	Open Manhole	2100
S1.004	49.102	306.9	S10	127.250	123.305	2.895	Open Manhole	2100
S3.000	42.043	65.2	S10	127.250	124.130	2.895	Open Manhole	2100
S1.005	30.461	304.6	S11	125.650	123.205	1.395	Open Manhole	2100
S1.006	10.285	187.0	S	123.770	123.150	0.320	Open Manhole	0
S4.000	17.368	496.2	S13	126.250	124.375	1.200	Open Manhole	1800
S4.001	46.410	488.5	S15	126.200	124.280	1.245	Open Manhole	2100
S5.000	18.979	474.5	S15	126.200	124.280	1.245	Open Manhole	2100

Weetwood		Page 6
70 Cowcross Street London EC1M 6EJ		
Date 26/10/2023 14:11 File 4714 SW V3.MDX	Designed by James Aldridge Checked by Tim Brook	
XP Solutions		Network 2019.1

PIPELINE SCHEDULES for Storm

Upstream Manhole

PN	Hyd Sect	Diam (mm)	MH Name	C.Level (m)	I.Level (m)	D.Depth (m)	MH Connection	MH DIAM., L*W (mm)
S4.002	o	675	S15	126.200	124.280	1.245	Open Manhole	2100
S6.000	o	675	S16	126.200	124.280	1.245	Open Manhole	1500
S6.001	o	675	S17	126.300	124.235	1.390	Open Manhole	1800
S4.003	o	675	S18	126.500	124.195	1.630	Open Manhole	2100
S7.000	o	675	S19	126.400	124.320	1.405	Open Manhole	1500
S7.001	o	675	S20	126.700	124.265	1.760	Open Manhole	1800
S7.002	o	675	S21	127.000	124.215	2.110	Open Manhole	1800
S4.004	o	675	S22	126.900	124.130	2.095	Open Manhole	2100
S4.005	o	675	S23	127.100	124.100	2.325	Open Manhole	1800
S4.006	o	450	S24	126.200	124.075	1.675	Open Manhole	1800
S8.000	o	150	S25	127.250	125.900	1.200	Open Manhole	1200
S8.001	o	225	S26	127.400	125.700	1.475	Open Manhole	1200
S8.002	o	225	S27	126.400	124.975	1.200	Open Manhole	1200

Downstream Manhole

PN	Length (m)	Slope (1:X)	MH Name	C.Level (m)	I.Level (m)	D.Depth (m)	MH Connection	MH DIAM., L*W (mm)
S4.002	40.774	479.7	S18	126.500	124.195	1.630	Open Manhole	2100
S6.000	21.309	473.5	S17	126.300	124.235	1.390	Open Manhole	1800
S6.001	17.893	447.3	S18	126.500	124.195	1.630	Open Manhole	2100
S4.003	32.077	493.5	S22	126.900	124.130	2.095	Open Manhole	2100
S7.000	25.080	456.0	S20	126.700	124.265	1.760	Open Manhole	1800
S7.001	24.469	489.4	S21	127.000	124.215	2.110	Open Manhole	1800
S7.002	41.678	490.3	S22	126.900	124.130	2.095	Open Manhole	2100
S4.004	13.642	454.7	S23	127.100	124.100	2.325	Open Manhole	1800
S4.005	11.720	468.8	S24	126.200	124.075	1.450	Open Manhole	1800
S4.006	6.143	245.7	S	126.150	124.050	1.650	Open Manhole	0
S8.000	18.082	144.7	S26	127.400	125.775	1.475	Open Manhole	1200
S8.001	22.784	31.4	S27	126.400	124.975	1.200	Open Manhole	1200
S8.002	14.582	19.8	S29	125.900	124.240	1.435	Open Manhole	1200

Weetwood		Page 7
70 Cowcross Street London EC1M 6EJ		
Date 26/10/2023 14:11 File 4714 SW V3.MDX	Designed by James Aldridge Checked by Tim Brook	
XP Solutions	Network 2019.1	

PIPELINE SCHEDULES for Storm

Upstream Manhole

PN	Hyd Sect	Diam (mm)	MH Name	C.Level (m)	I.Level (m)	D.Depth (m)	MH Connection	MH DIAM., L*W (mm)
S9.000	o	225	S28	125.750	124.325	1.200	Open Manhole	1200
S8.003	o	225	S29	125.900	124.240	1.435	Open Manhole	1200
S8.004	o	225	S30	125.650	124.185	1.240	Open Manhole	1200

Downstream Manhole

PN	Length (m)	Slope (1:X)	MH Name	C.Level (m)	I.Level (m)	D.Depth (m)	MH Connection	MH DIAM., L*W (mm)
S9.000	12.329	145.0	S29	125.900	124.240	1.435	Open Manhole	1200
S8.003	7.517	136.7	S30	125.650	124.185	1.240	Open Manhole	1200
S8.004	3.113	124.5	S	125.050	124.160	0.665	Open Manhole	0

Weetwood		Page 8	
70 Cowcross Street London EC1M 6EJ	
Date 26/10/2023 14:11 File 4714 SW V3.MDX		Designed by James Aldridge Checked by Tim Brook	
XP Solutions		Network 2019.1	
<u>Area Summary for Storm</u> <table><tr><th>Pipe Number</th><th>PIMP Type</th><th>PIMP Name</th><th>PIMP (%)</th><th>Gross Area (ha)</th><th>Imp. Area (ha)</th><th>Pipe Total (ha)</th></tr><tr><td>1.000</td><td>User</td><td>-</td><td>100</td><td>0.024</td><td>0.024</td><td>0.024</td></tr><tr><td></td><td>User</td><td>-</td><td>100</td><td>0.015</td><td>0.015</td><td>0.040</td></tr><tr><td>1.001</td><td>User</td><td>-</td><td>100</td><td>0.035</td><td>0.035</td><td>0.035</td></tr><tr><td></td><td>User</td><td>-</td><td>100</td><td>0.037</td><td>0.037</td><td>0.071</td></tr><tr><td>1.002</td><td>User</td><td>-</td><td>100</td><td>0.007</td><td>0.007</td><td>0.007</td></tr><tr><td></td><td>User</td><td>-</td><td>100</td><td>0.018</td><td>0.018</td><td>0.025</td></tr><tr><td>2.000</td><td>User</td><td>-</td><td>100</td><td>0.009</td><td>0.009</td><td>0.009</td></tr><tr><td></td><td>User</td><td>-</td><td>100</td><td>0.035</td><td>0.035</td><td>0.044</td></tr><tr><td>2.001</td><td>User</td><td>-</td><td>100</td><td>0.008</td><td>0.008</td><td>0.008</td></tr><tr><td></td><td>User</td><td>-</td><td>100</td><td>0.016</td><td>0.016</td><td>0.024</td></tr><tr><td>2.002</td><td>User</td><td>-</td><td>100</td><td>0.027</td><td>0.027</td><td>0.027</td></tr><tr><td></td><td>User</td><td>-</td><td>100</td><td>0.031</td><td>0.031</td><td>0.058</td></tr><tr><td>1.003</td><td>User</td><td>-</td><td>100</td><td>0.045</td><td>0.045</td><td>0.045</td></tr><tr><td>1.004</td><td>User</td><td>-</td><td>100</td><td>0.032</td><td>0.032</td><td>0.032</td></tr><tr><td></td><td>User</td><td>-</td><td>100</td><td>0.053</td><td>0.053</td><td>0.084</td></tr><tr><td>3.000</td><td>User</td><td>-</td><td>100</td><td>0.034</td><td>0.034</td><td>0.034</td></tr><tr><td></td><td>User</td><td>-</td><td>100</td><td>0.033</td><td>0.033</td><td>0.067</td></tr><tr><td></td><td>User</td><td>-</td><td>100</td><td>0.017</td><td>0.017</td><td>0.084</td></tr><tr><td></td><td>User</td><td>-</td><td>100</td><td>0.011</td><td>0.011</td><td>0.094</td></tr><tr><td>1.005</td><td>User</td><td>-</td><td>100</td><td>0.050</td><td>0.050</td><td>0.050</td></tr><tr><td></td><td>User</td><td>-</td><td>100</td><td>0.032</td><td>0.032</td><td>0.083</td></tr><tr><td>1.006</td><td>-</td><td>-</td><td>100</td><td>0.000</td><td>0.000</td><td>0.000</td></tr><tr><td>4.000</td><td>User</td><td>-</td><td>100</td><td>0.025</td><td>0.025</td><td>0.025</td></tr><tr><td></td><td>User</td><td>-</td><td>100</td><td>0.013</td><td>0.013</td><td>0.038</td></tr><tr><td>4.001</td><td>User</td><td>-</td><td>100</td><td>0.033</td><td>0.033</td><td>0.033</td></tr><tr><td></td><td>User</td><td>-</td><td>100</td><td>0.016</td><td>0.016</td><td>0.048</td></tr><tr><td>5.000</td><td>User</td><td>-</td><td>100</td><td>0.016</td><td>0.016</td><td>0.016</td></tr><tr><td></td><td>User</td><td>-</td><td>100</td><td>0.035</td><td>0.035</td><td>0.051</td></tr><tr><td>4.002</td><td>User</td><td>-</td><td>100</td><td>0.005</td><td>0.005</td><td>0.005</td></tr><tr><td></td><td>User</td><td>-</td><td>100</td><td>0.009</td><td>0.009</td><td>0.014</td></tr><tr><td></td><td>User</td><td>-</td><td>100</td><td>0.056</td><td>0.056</td><td>0.070</td></tr><tr><td></td><td>User</td><td>-</td><td>100</td><td>0.010</td><td>0.010</td><td>0.081</td></tr><tr><td>6.000</td><td>User</td><td>-</td><td>100</td><td>0.037</td><td>0.037</td><td>0.037</td></tr><tr><td></td><td>User</td><td>-</td><td>100</td><td>0.027</td><td>0.027</td><td>0.064</td></tr><tr><td></td><td>User</td><td>-</td><td>100</td><td>0.013</td><td>0.013</td><td>0.077</td></tr><tr><td></td><td>User</td><td>-</td><td>100</td><td>0.019</td><td>0.019</td><td>0.096</td></tr><tr><td>6.001</td><td>User</td><td>-</td><td>100</td><td>0.011</td><td>0.011</td><td>0.011</td></tr><tr><td>4.003</td><td>User</td><td>-</td><td>100</td><td>0.010</td><td>0.010</td><td>0.010</td></tr><tr><td></td><td>User</td><td>-</td><td>100</td><td>0.015</td><td>0.015</td><td>0.025</td></tr><tr><td></td><td>User</td><td>-</td><td>100</td><td>0.010</td><td>0.010</td><td>0.036</td></tr><tr><td></td><td>User</td><td>-</td><td>100</td><td>0.034</td><td>0.034</td><td>0.070</td></tr><tr><td></td><td>User</td><td>-</td><td>100</td><td>0.006</td><td>0.006</td><td>0.075</td></tr><tr><td></td><td>User</td><td>-</td><td>100</td><td>0.013</td><td>0.013</td><td>0.089</td></tr><tr><td></td><td>User</td><td>-</td><td>100</td><td>0.013</td><td>0.013</td><td>0.101</td></tr><tr><td>7.000</td><td>User</td><td>-</td><td>100</td><td>0.021</td><td>0.021</td><td>0.021</td></tr><tr><td></td><td>User</td><td>-</td><td>100</td><td>0.037</td><td>0.037</td><td>0.058</td></tr><tr><td>7.001</td><td>User</td><td>-</td><td>100</td><td>0.014</td><td>0.014</td><td>0.014</td></tr><tr><td></td><td>User</td><td>-</td><td>100</td><td>0.033</td><td>0.033</td><td>0.047</td></tr><tr><td>7.002</td><td>User</td><td>-</td><td>100</td><td>0.015</td><td>0.015</td><td>0.015</td></tr><tr><td></td><td>User</td><td>-</td><td>100</td><td>0.033</td><td>0.033</td><td>0.048</td></tr></table>				Pipe Number	PIMP Type	PIMP Name	PIMP (%)	Gross Area (ha)	Imp. Area (ha)	Pipe Total (ha)	1.000	User	-	100	0.024	0.024	0.024		User	-	100	0.015	0.015	0.040	1.001	User	-	100	0.035	0.035	0.035		User	-	100	0.037	0.037	0.071	1.002	User	-	100	0.007	0.007	0.007		User	-	100	0.018	0.018	0.025	2.000	User	-	100	0.009	0.009	0.009		User	-	100	0.035	0.035	0.044	2.001	User	-	100	0.008	0.008	0.008		User	-	100	0.016	0.016	0.024	2.002	User	-	100	0.027	0.027	0.027		User	-	100	0.031	0.031	0.058	1.003	User	-	100	0.045	0.045	0.045	1.004	User	-	100	0.032	0.032	0.032		User	-	100	0.053	0.053	0.084	3.000	User	-	100	0.034	0.034	0.034		User	-	100	0.033	0.033	0.067		User	-	100	0.017	0.017	0.084		User	-	100	0.011	0.011	0.094	1.005	User	-	100	0.050	0.050	0.050		User	-	100	0.032	0.032	0.083	1.006	-	-	100	0.000	0.000	0.000	4.000	User	-	100	0.025	0.025	0.025		User	-	100	0.013	0.013	0.038	4.001	User	-	100	0.033	0.033	0.033		User	-	100	0.016	0.016	0.048	5.000	User	-	100	0.016	0.016	0.016		User	-	100	0.035	0.035	0.051	4.002	User	-	100	0.005	0.005	0.005		User	-	100	0.009	0.009	0.014		User	-	100	0.056	0.056	0.070		User	-	100	0.010	0.010	0.081	6.000	User	-	100	0.037	0.037	0.037		User	-	100	0.027	0.027	0.064		User	-	100	0.013	0.013	0.077		User	-	100	0.019	0.019	0.096	6.001	User	-	100	0.011	0.011	0.011	4.003	User	-	100	0.010	0.010	0.010		User	-	100	0.015	0.015	0.025		User	-	100	0.010	0.010	0.036		User	-	100	0.034	0.034	0.070		User	-	100	0.006	0.006	0.075		User	-	100	0.013	0.013	0.089		User	-	100	0.013	0.013	0.101	7.000	User	-	100	0.021	0.021	0.021		User	-	100	0.037	0.037	0.058	7.001	User	-	100	0.014	0.014	0.014		User	-	100	0.033	0.033	0.047	7.002	User	-	100	0.015	0.015	0.015		User	-	100	0.033	0.033	0.048
Pipe Number	PIMP Type	PIMP Name	PIMP (%)	Gross Area (ha)	Imp. Area (ha)	Pipe Total (ha)	
1.000	User	-	100	0.024	0.024	0.024	
	User	-	100	0.015	0.015	0.040	
1.001	User	-	100	0.035	0.035	0.035	
	User	-	100	0.037	0.037	0.071	
1.002	User	-	100	0.007	0.007	0.007	
	User	-	100	0.018	0.018	0.025	
2.000	User	-	100	0.009	0.009	0.009	
	User	-	100	0.035	0.035	0.044	
2.001	User	-	100	0.008	0.008	0.008	
	User	-	100	0.016	0.016	0.024	
2.002	User	-	100	0.027	0.027	0.027	
	User	-	100	0.031	0.031	0.058	
1.003	User	-	100	0.045	0.045	0.045	
1.004	User	-	100	0.032	0.032	0.032	
	User	-	100	0.053	0.053	0.084	
3.000	User	-	100	0.034	0.034	0.034	
	User	-	100	0.033	0.033	0.067	
	User	-	100	0.017	0.017	0.084	
	User	-	100	0.011	0.011	0.094	
1.005	User	-	100	0.050	0.050	0.050	
	User	-	100	0.032	0.032	0.083	
1.006	-	-	100	0.000	0.000	0.000	
4.000	User	-	100	0.025	0.025	0.025	
	User	-	100	0.013	0.013	0.038	
4.001	User	-	100	0.033	0.033	0.033	
	User	-	100	0.016	0.016	0.048	
5.000	User	-	100	0.016	0.016	0.016	
	User	-	100	0.035	0.035	0.051	
4.002	User	-	100	0.005	0.005	0.005	
	User	-	100	0.009	0.009	0.014	
	User	-	100	0.056	0.056	0.070	
	User	-	100	0.010	0.010	0.081	
6.000	User	-	100	0.037	0.037	0.037	
	User	-	100	0.027	0.027	0.064	
	User	-	100	0.013	0.013	0.077	
	User	-	100	0.019	0.019	0.096	
6.001	User	-	100	0.011	0.011	0.011	
4.003	User	-	100	0.010	0.010	0.010	
	User	-	100	0.015	0.015	0.025	
	User	-	100	0.010	0.010	0.036	
	User	-	100	0.034	0.034	0.070	
	User	-	100	0.006	0.006	0.075	
	User	-	100	0.013	0.013	0.089	
	User	-	100	0.013	0.013	0.101	
7.000	User	-	100	0.021	0.021	0.021	
	User	-	100	0.037	0.037	0.058	
7.001	User	-	100	0.014	0.014	0.014	
	User	-	100	0.033	0.033	0.047	
7.002	User	-	100	0.015	0.015	0.015	
	User	-	100	0.033	0.033	0.048	
©1982-2019 Innovyze	

Weetwood		Page 10	
70 Cowcross Street London EC1M 6EJ	
Date 26/10/2023 14:11 File 4714 SW V3.MDX	Designed by James Aldridge Checked by Tim Brook	
XP Solutions	Network 2019.1	
Online Controls for Storm Hydro-Brake® Optimum Manhole: S11, DS/PN: S1.006, Volume (m³): 33.0 <table><tr><td>Unit Reference</td><td colspan="2">MD-SHE-0290-5650-2445-5650</td></tr><tr><td>Design Head (m)</td><td colspan="2">2.445</td></tr><tr><td>Design Flow (l/s)</td><td colspan="2">56.5</td></tr><tr><td>Flush-Flo™</td><td colspan="2">Calculated</td></tr><tr><td>Objective</td><td colspan="2">Minimise upstream storage</td></tr><tr><td>Application</td><td colspan="2">Surface</td></tr><tr><td>Sump Available</td><td colspan="2">Yes</td></tr><tr><td>Diameter (mm)</td><td colspan="2">290</td></tr><tr><td>Invert Level (m)</td><td colspan="2">123.205</td></tr><tr><td>Minimum Outlet Pipe Diameter (mm)</td><td colspan="2">375</td></tr><tr><td>Suggested Manhole Diameter (mm)</td><td colspan="2">Site Specific Design (Contact Hydro International)</td></tr></table> <table><tr><td>Control Points</td><td>Head (m)</td><td>Flow (l/s)</td></tr><tr><td>Design Point (Calculated)</td><td>2.445</td><td>56.5</td></tr><tr><td>Flush-Flo™</td><td>0.714</td><td>56.4</td></tr><tr><td>Kick-Flo®</td><td>1.556</td><td>45.4</td></tr><tr><td>Mean Flow over Head Range</td><td>-</td><td>48.8</td></tr></table> The hydrological calculations have been based on the Head/Discharge relationship for the Hydro-Brake® Optimum as specified. Should another type of control device other than a Hydro-Brake Optimum® be utilised then these storage routing calculations will be invalidated <table><tr><td>Depth (m)</td><td>Flow (l/s)</td><td>Depth (m)</td><td>Flow (l/s)</td><td>Depth (m)</td><td>Flow (l/s)</td><td>Depth (m)</td><td>Flow (l/s)</td></tr><tr><td>0.100</td><td>9.0</td><td>1.200</td><td>53.6</td><td>3.000</td><td>62.4</td><td>7.000</td><td>94.1</td></tr><tr><td>0.200</td><td>29.9</td><td>1.400</td><td>50.3</td><td>3.500</td><td>67.2</td><td>7.500</td><td>97.3</td></tr><tr><td>0.300</td><td>50.0</td><td>1.600</td><td>46.0</td><td>4.000</td><td>71.7</td><td>8.000</td><td>100.4</td></tr><tr><td>0.400</td><td>53.3</td><td>1.800</td><td>48.7</td><td>4.500</td><td>75.9</td><td>8.500</td><td>103.4</td></tr><tr><td>0.500</td><td>55.2</td><td>2.000</td><td>51.3</td><td>5.000</td><td>79.9</td><td>9.000</td><td>106.3</td></tr><tr><td>0.600</td><td>56.1</td><td>2.200</td><td>53.7</td><td>5.500</td><td>83.7</td><td>9.500</td><td>109.2</td></tr><tr><td>0.800</td><td>56.3</td><td>2.400</td><td>56.0</td><td>6.000</td><td>87.3</td><td></td><td></td></tr><tr><td>1.000</td><td>55.3</td><td>2.600</td><td>58.2</td><td>6.500</td><td>90.7</td><td></td><td></td></tr></table> Hydro-Brake® Optimum Manhole: S24, DS/PN: S4.006, Volume (m³): 9.0 <table><tr><td>Unit Reference</td><td colspan="2">MD-SHE-0322-6850-2125-6850</td></tr><tr><td>Design Head (m)</td><td colspan="2">2.125</td></tr><tr><td>Design Flow (l/s)</td><td colspan="2">68.5</td></tr><tr><td>Flush-Flo™</td><td colspan="2">Calculated</td></tr><tr><td>Objective</td><td colspan="2">Minimise upstream storage</td></tr><tr><td>Application</td><td colspan="2">Surface</td></tr><tr><td>Sump Available</td><td colspan="2">Yes</td></tr><tr><td>Diameter (mm)</td><td colspan="2">322</td></tr><tr><td>Invert Level (m)</td><td colspan="2">124.075</td></tr><tr><td>Minimum Outlet Pipe Diameter (mm)</td><td colspan="2">375</td></tr><tr><td>Suggested Manhole Diameter (mm)</td><td colspan="2">Site Specific Design (Contact Hydro International)</td></tr></table>			Unit Reference	MD-SHE-0290-5650-2445-5650		Design Head (m)	2.445		Design Flow (l/s)	56.5		Flush-Flo™	Calculated		Objective	Minimise upstream storage		Application	Surface		Sump Available	Yes		Diameter (mm)	290		Invert Level (m)	123.205		Minimum Outlet Pipe Diameter (mm)	375		Suggested Manhole Diameter (mm)	Site Specific Design (Contact Hydro International)		Control Points	Head (m)	Flow (l/s)	Design Point (Calculated)	2.445	56.5	Flush-Flo™	0.714	56.4	Kick-Flo®	1.556	45.4	Mean Flow over Head Range	-	48.8	Depth (m)	Flow (l/s)	Depth (m)	Flow (l/s)	Depth (m)	Flow (l/s)	Depth (m)	Flow (l/s)	0.100	9.0	1.200	53.6	3.000	62.4	7.000	94.1	0.200	29.9	1.400	50.3	3.500	67.2	7.500	97.3	0.300	50.0	1.600	46.0	4.000	71.7	8.000	100.4	0.400	53.3	1.800	48.7	4.500	75.9	8.500	103.4	0.500	55.2	2.000	51.3	5.000	79.9	9.000	106.3	0.600	56.1	2.200	53.7	5.500	83.7	9.500	109.2	0.800	56.3	2.400	56.0	6.000	87.3			1.000	55.3	2.600	58.2	6.500	90.7			Unit Reference	MD-SHE-0322-6850-2125-6850		Design Head (m)	2.125		Design Flow (l/s)	68.5		Flush-Flo™	Calculated		Objective	Minimise upstream storage		Application	Surface		Sump Available	Yes		Diameter (mm)	322		Invert Level (m)	124.075		Minimum Outlet Pipe Diameter (mm)	375		Suggested Manhole Diameter (mm)	Site Specific Design (Contact Hydro International)	
Unit Reference	MD-SHE-0290-5650-2445-5650	
Design Head (m)	2.445	
Design Flow (l/s)	56.5	
Flush-Flo™	Calculated	
Objective	Minimise upstream storage	
Application	Surface	
Sump Available	Yes	
Diameter (mm)	290	
Invert Level (m)	123.205	
Minimum Outlet Pipe Diameter (mm)	375	
Suggested Manhole Diameter (mm)	Site Specific Design (Contact Hydro International)	
Control Points	Head (m)	Flow (l/s)	
Design Point (Calculated)	2.445	56.5	
Flush-Flo™	0.714	56.4	
Kick-Flo®	1.556	45.4	
Mean Flow over Head Range	-	48.8	
Depth (m)	Flow (l/s)	Depth (m)	Flow (l/s)	Depth (m)	Flow (l/s)	Depth (m)	Flow (l/s)	
0.100	9.0	1.200	53.6	3.000	62.4	7.000	94.1	
0.200	29.9	1.400	50.3	3.500	67.2	7.500	97.3	
0.300	50.0	1.600	46.0	4.000	71.7	8.000	100.4	
0.400	53.3	1.800	48.7	4.500	75.9	8.500	103.4	
0.500	55.2	2.000	51.3	5.000	79.9	9.000	106.3	
0.600	56.1	2.200	53.7	5.500	83.7	9.500	109.2	
0.800	56.3	2.400	56.0	6.000	87.3	
1.000	55.3	2.600	58.2	6.500	90.7	
Unit Reference	MD-SHE-0322-6850-2125-6850	
Design Head (m)	2.125	
Design Flow (l/s)	68.5	
Flush-Flo™	Calculated	
Objective	Minimise upstream storage	
Application	Surface	
Sump Available	Yes	
Diameter (mm)	322	
Invert Level (m)	124.075	
Minimum Outlet Pipe Diameter (mm)	375	
Suggested Manhole Diameter (mm)	Site Specific Design (Contact Hydro International)	
©1982-2019 Innovyze	

Weetwood		Page 12	
70 Cowcross Street London EC1M 6EJ	
Date 26/10/2023 14:11 File 4714 SW V3.MDX	Designed by James Aldridge Checked by Tim Brook	
XP Solutions		Network 2019.1	
<u>Hydro-Brake® Optimum Manhole: S30, DS/PN: S8.004, Volume (m³): 1.9</u> <table><tr><th>Depth (m)</th><th>Flow (l/s)</th><th>Depth (m)</th><th>Flow (l/s)</th><th>Depth (m)</th><th>Flow (l/s)</th><th>Depth (m)</th><th>Flow (l/s)</th></tr><tr><td>0.500</td><td>17.4</td><td>1.800</td><td>19.6</td><td>4.000</td><td>28.8</td><td>7.500</td><td>38.9</td></tr><tr><td>0.600</td><td>17.2</td><td>2.000</td><td>20.6</td><td>4.500</td><td>30.4</td><td>8.000</td><td>40.2</td></tr><tr><td>0.800</td><td>16.2</td><td>2.200</td><td>21.6</td><td>5.000</td><td>32.0</td><td>8.500</td><td>41.4</td></tr><tr><td>1.000</td><td>14.8</td><td>2.400</td><td>22.5</td><td>5.500</td><td>33.5</td><td>9.000</td><td>42.5</td></tr><tr><td>1.200</td><td>16.2</td><td>2.600</td><td>23.4</td><td>6.000</td><td>35.0</td><td>9.500</td><td>43.7</td></tr><tr><td>1.400</td><td>17.4</td><td>3.000</td><td>25.0</td><td>6.500</td><td>36.3</td><td></td><td></td></tr><tr><td>1.600</td><td>18.6</td><td>3.500</td><td>27.0</td><td>7.000</td><td>37.7</td><td></td><td></td></tr></table>			Depth (m)	Flow (l/s)	Depth (m)	Flow (l/s)	Depth (m)	Flow (l/s)	Depth (m)	Flow (l/s)	0.500	17.4	1.800	19.6	4.000	28.8	7.500	38.9	0.600	17.2	2.000	20.6	4.500	30.4	8.000	40.2	0.800	16.2	2.200	21.6	5.000	32.0	8.500	41.4	1.000	14.8	2.400	22.5	5.500	33.5	9.000	42.5	1.200	16.2	2.600	23.4	6.000	35.0	9.500	43.7	1.400	17.4	3.000	25.0	6.500	36.3			1.600	18.6	3.500	27.0	7.000	37.7		
Depth (m)	Flow (l/s)	Depth (m)	Flow (l/s)	Depth (m)	Flow (l/s)	Depth (m)	Flow (l/s)	
0.500	17.4	1.800	19.6	4.000	28.8	7.500	38.9	
0.600	17.2	2.000	20.6	4.500	30.4	8.000	40.2	
0.800	16.2	2.200	21.6	5.000	32.0	8.500	41.4	
1.000	14.8	2.400	22.5	5.500	33.5	9.000	42.5	
1.200	16.2	2.600	23.4	6.000	35.0	9.500	43.7	
1.400	17.4	3.000	25.0	6.500	36.3	
1.600	18.6	3.500	27.0	7.000	37.7	
©1982-2019 Innovyze	

Weetwood			Page 13	
70 Cowcross Street	
London	
EC1M 6EJ	
Date 26/10/2023 14:11			Designed by James Aldridge	
File 4714 SW V3.MDX			Checked by Tim Brook	
XP Solutions			Network 2019.1	
<u>Storage Structures for Storm</u> <u>Cellular Storage Manhole: S28, DS/PN: S9.000</u> Invert Level (m) 124.325 Safety Factor 2.0 Infiltration Coefficient Base (m/hr) 0.00000 Porosity 0.95 Infiltration Coefficient Side (m/hr) 0.00000 <table><tr><td>Depth (m)</td><td>Area (m²)</td><td>Inf. Area (m²)</td><td>Depth (m)</td><td>Area (m²)</td><td>Inf. Area (m²)</td></tr><tr><td>0.000</td><td>120.0</td><td>0.0</td><td>0.401</td><td>0.0</td><td>0.0</td></tr><tr><td>0.400</td><td>120.0</td><td>0.0</td><td></td><td></td><td></td></tr></table> <u>Volume Summary (Static)</u> Length Calculations based on Centre-Centre <table><tr><th>Pipe Number</th><th>USMH Name</th><th>Manhole Volume (m³)</th><th>Pipe Volume (m³)</th><th>Storage Structure Volume (m³)</th><th>Total Volume (m³)</th></tr><tr><td>S1.000</td><td>S1</td><td>1.527</td><td>0.387</td><td>0.000</td><td>1.914</td></tr><tr><td>S1.001</td><td>S2</td><td>1.951</td><td>1.599</td><td>0.000</td><td>3.550</td></tr><tr><td>S1.002</td><td>S3</td><td>1.951</td><td>0.591</td><td>0.000</td><td>2.542</td></tr><tr><td>S2.000</td><td>S4</td><td>1.527</td><td>0.313</td><td>0.000</td><td>1.840</td></tr><tr><td>S2.001</td><td>S5</td><td>2.285</td><td>1.524</td><td>0.000</td><td>3.809</td></tr><tr><td>S2.002</td><td>S6</td><td>4.383</td><td>2.190</td><td>0.000</td><td>6.573</td></tr><tr><td>S1.003</td><td>S7</td><td>12.937</td><td>38.968</td><td>0.000</td><td>51.905</td></tr><tr><td>S1.004</td><td>S8</td><td>15.015</td><td>42.517</td><td>0.000</td><td>57.532</td></tr><tr><td>S3.000</td><td>S9</td><td>1.612</td><td>1.672</td><td>0.000</td><td>3.283</td></tr><tr><td>S1.005</td><td>S10</td><td>13.664</td><td>26.376</td><td>0.000</td><td>40.040</td></tr><tr><td>S1.006</td><td>S11</td><td>8.469</td><td>0.727</td><td>0.000</td><td>9.196</td></tr><tr><td>S4.000</td><td>S12</td><td>3.340</td><td>6.215</td><td>0.000</td><td>9.555</td></tr><tr><td>S4.001</td><td>S13</td><td>4.771</td><td>16.608</td><td>0.000</td><td>21.379</td></tr><tr><td>S5.000</td><td>S14</td><td>3.499</td><td>6.792</td><td>0.000</td><td>10.291</td></tr><tr><td>S4.002</td><td>S15</td><td>6.650</td><td>14.591</td><td>0.000</td><td>21.241</td></tr><tr><td>S6.000</td><td>S16</td><td>3.393</td><td>7.625</td><td>0.000</td><td>11.018</td></tr><tr><td>S6.001</td><td>S17</td><td>5.255</td><td>6.403</td><td>0.000</td><td>11.658</td></tr><tr><td>S4.003</td><td>S18</td><td>7.984</td><td>11.479</td><td>0.000</td><td>19.462</td></tr><tr><td>S7.000</td><td>S19</td><td>3.676</td><td>8.975</td><td>0.000</td><td>12.650</td></tr><tr><td>S7.001</td><td>S20</td><td>6.196</td><td>8.756</td><td>0.000</td><td>14.952</td></tr><tr><td>S7.002</td><td>S21</td><td>7.087</td><td>14.914</td><td>0.000</td><td>22.001</td></tr><tr><td>S4.004</td><td>S22</td><td>9.594</td><td>4.882</td><td>0.000</td><td>14.476</td></tr><tr><td>S4.005</td><td>S23</td><td>7.634</td><td>4.194</td><td>0.000</td><td>11.828</td></tr><tr><td>S4.006</td><td>S24</td><td>5.407</td><td>0.977</td><td>0.000</td><td>6.384</td></tr><tr><td>S8.000</td><td>S25</td><td>1.527</td><td>0.320</td><td>0.000</td><td>1.846</td></tr><tr><td>S8.001</td><td>S26</td><td>1.923</td><td>0.906</td><td>0.000</td><td>2.829</td></tr><tr><td>S8.002</td><td>S27</td><td>1.612</td><td>0.580</td><td>0.000</td><td>2.191</td></tr><tr><td>S9.000</td><td>S28</td><td>1.612</td><td>0.490</td><td>45.638</td><td>47.740</td></tr><tr><td>S8.003</td><td>S29</td><td>1.877</td><td>0.314</td><td>0.000</td><td>2.192</td></tr><tr><td>S8.004</td><td>S30</td><td>1.657</td><td>0.108</td><td>0.000</td><td>1.765</td></tr><tr><td colspan="2">Total</td><td>150.011</td><td>231.994</td><td>45.638</td><td>427.643</td></tr></table> ©1982-2019 Innovyze						Depth (m)	Area (m²)	Inf. Area (m²)	Depth (m)	Area (m²)	Inf. Area (m²)	0.000	120.0	0.0	0.401	0.0	0.0	0.400	120.0	0.0				Pipe Number	USMH Name	Manhole Volume (m³)	Pipe Volume (m³)	Storage Structure Volume (m³)	Total Volume (m³)	S1.000	S1	1.527	0.387	0.000	1.914	S1.001	S2	1.951	1.599	0.000	3.550	S1.002	S3	1.951	0.591	0.000	2.542	S2.000	S4	1.527	0.313	0.000	1.840	S2.001	S5	2.285	1.524	0.000	3.809	S2.002	S6	4.383	2.190	0.000	6.573	S1.003	S7	12.937	38.968	0.000	51.905	S1.004	S8	15.015	42.517	0.000	57.532	S3.000	S9	1.612	1.672	0.000	3.283	S1.005	S10	13.664	26.376	0.000	40.040	S1.006	S11	8.469	0.727	0.000	9.196	S4.000	S12	3.340	6.215	0.000	9.555	S4.001	S13	4.771	16.608	0.000	21.379	S5.000	S14	3.499	6.792	0.000	10.291	S4.002	S15	6.650	14.591	0.000	21.241	S6.000	S16	3.393	7.625	0.000	11.018	S6.001	S17	5.255	6.403	0.000	11.658	S4.003	S18	7.984	11.479	0.000	19.462	S7.000	S19	3.676	8.975	0.000	12.650	S7.001	S20	6.196	8.756	0.000	14.952	S7.002	S21	7.087	14.914	0.000	22.001	S4.004	S22	9.594	4.882	0.000	14.476	S4.005	S23	7.634	4.194	0.000	11.828	S4.006	S24	5.407	0.977	0.000	6.384	S8.000	S25	1.527	0.320	0.000	1.846	S8.001	S26	1.923	0.906	0.000	2.829	S8.002	S27	1.612	0.580	0.000	2.191	S9.000	S28	1.612	0.490	45.638	47.740	S8.003	S29	1.877	0.314	0.000	2.192	S8.004	S30	1.657	0.108	0.000	1.765	Total		150.011	231.994	45.638	427.643
Depth (m)	Area (m²)	Inf. Area (m²)	Depth (m)	Area (m²)	Inf. Area (m²)	
0.000	120.0	0.0	0.401	0.0	0.0	
0.400	120.0	0.0	
Pipe Number	USMH Name	Manhole Volume (m³)	Pipe Volume (m³)	Storage Structure Volume (m³)	Total Volume (m³)	
S1.000	S1	1.527	0.387	0.000	1.914	
S1.001	S2	1.951	1.599	0.000	3.550	
S1.002	S3	1.951	0.591	0.000	2.542	
S2.000	S4	1.527	0.313	0.000	1.840	
S2.001	S5	2.285	1.524	0.000	3.809	
S2.002	S6	4.383	2.190	0.000	6.573	
S1.003	S7	12.937	38.968	0.000	51.905	
S1.004	S8	15.015	42.517	0.000	57.532	
S3.000	S9	1.612	1.672	0.000	3.283	
S1.005	S10	13.664	26.376	0.000	40.040	
S1.006	S11	8.469	0.727	0.000	9.196	
S4.000	S12	3.340	6.215	0.000	9.555	
S4.001	S13	4.771	16.608	0.000	21.379	
S5.000	S14	3.499	6.792	0.000	10.291	
S4.002	S15	6.650	14.591	0.000	21.241	
S6.000	S16	3.393	7.625	0.000	11.018	
S6.001	S17	5.255	6.403	0.000	11.658	
S4.003	S18	7.984	11.479	0.000	19.462	
S7.000	S19	3.676	8.975	0.000	12.650	
S7.001	S20	6.196	8.756	0.000	14.952	
S7.002	S21	7.087	14.914	0.000	22.001	
S4.004	S22	9.594	4.882	0.000	14.476	
S4.005	S23	7.634	4.194	0.000	11.828	
S4.006	S24	5.407	0.977	0.000	6.384	
S8.000	S25	1.527	0.320	0.000	1.846	
S8.001	S26	1.923	0.906	0.000	2.829	
S8.002	S27	1.612	0.580	0.000	2.191	
S9.000	S28	1.612	0.490	45.638	47.740	
S8.003	S29	1.877	0.314	0.000	2.192	
S8.004	S30	1.657	0.108	0.000	1.765	
Total		150.011	231.994	45.638	427.643	

Weetwood

70 Cowcross Street
London
EC1M 6EJ

Date 26/10/2023 14:11
File 4714 SW V3.MDX

XP Solutions

Designed by James Aldridge
Checked by Tim Brook

Network 2019.1

Page 14



2 year Return Period Summary of Critical Results by Maximum Level (Rank 1)

for Storm

Simulation Criteria

Areal Reduction Factor 1.000 Additional Flow - % of Total Flow 0.000
Hot Start (mins) 0 MADD Factor * 10m³/ha Storage 2.000
Hot Start Level (mm) 0 Inlet Coefficient 0.800
Manhole Headloss Coeff (Global) 0.500 Flow per Person per Day (l/per/day) 0.000
Foul Sewage per hectare (l/s) 0.000

Number of Input Hydrographs 0 Number of Storage Structures 1
Number of Online Controls 3 Number of Time/Area Diagrams 0
Number of Offline Controls 0 Number of Real Time Controls 0

Synthetic Rainfall Details

Rainfall Model FEH
FEH Rainfall Version 2013
Site Location GB 379395 416745 SD 79395 16745
Data Type Point
Cv (Summer) 0.750
Cv (Winter) 0.840

Margin for Flood Risk Warning (mm) 300.0
Analysis Timestep 2.5 Second Increment (Extended)
DTS Status OFF
DVD Status ON
Inertia Status ON

Profile(s) Summer and Winter
Duration(s) (mins) 15, 30, 60, 120, 180, 240, 360
Return Period(s) (years) 2, 30, 100
Climate Change (%) 0, 40, 45

US/MH		Event	US/CL (m)	Water Level (m)	Surcharged Depth (m)	Flooded Volume (m³)	Flow / Cap.
PN	Name						
S1.000	S1 15 minute	2 year Winter I+0%	127.650	126.365	-0.085	0.000	0.38
S1.001	S2 15 minute	2 year Winter I+0%	127.800	126.156	-0.144	0.000	0.27
S1.002	S3 15 minute	2 year Winter I+0%	127.400	125.778	-0.122	0.000	0.43
S2.000	S4 15 minute	2 year Winter I+0%	126.250	124.970	-0.080	0.000	0.44
S2.001	S5 15 minute	2 year Winter I+0%	126.650	124.701	-0.229	0.000	0.13
S2.002	S6 15 minute	2 year Winter I+0%	127.000	124.614	-0.206	0.000	0.21
S1.003	S7 15 minute	2 year Winter I+0%	127.350	123.733	-0.932	0.000	0.03
S1.004	S8 15 minute	2 year Winter I+0%	127.800	123.605	-0.910	0.000	0.03
S3.000	S9 15 minute	2 year Winter I+0%	126.200	124.845	-0.155	0.000	0.21
S1.005	S10 15 minute	2 year Winter I+0%	127.250	123.529	-0.826	0.000	0.05
S1.006	S11 15 minute	2 year Winter I+0%	125.650	123.514	0.009	0.000	0.80
S4.000	S12 15 minute	2 year Winter I+0%	126.300	124.490	-0.595	0.000	0.02
S4.001	S13 15 minute	2 year Winter I+0%	126.250	124.471	-0.579	0.000	0.03
S5.000	S14 15 minute	2 year Winter I+0%	126.300	124.435	-0.560	0.000	0.02
S4.002	S15 30 minute	2 year Winter I+0%	126.200	124.431	-0.524	0.000	0.05

©1982-2019 Innovyze

Weetwood			Page 15	
70 Cowcross Street		Designed by James Aldridge Checked by Tim Brook		
London EC1M 6EJ				
Date 26/10/2023 14:11				
File 4714 SW V3.MDX				
XP Solutions		Network 2019.1		
<u>2 year Return Period Summary of Critical Results by Maximum Level (Rank 1)</u> <u>for Storm</u>				

Weetwood		Page 16
70 Cowcross Street London EC1M 6EJ		
Date 26/10/2023 14:11 File 4714 SW V3.MDX	Designed by James Aldridge Checked by Tim Brook	
XP Solutions		
Network 2019.1		

2 year Return Period Summary of Critical Results by Maximum Level (Rank 1)
for Storm

PN	US/MH Name	Event	US/CL (m)	Water Level (m)	Surcharged Depth (m)	Flooded Volume (m³)	Flow / Cap.
S6.000	S16	30 minute 2 year Winter I+0%	126.200	124.412	-0.543	0.000	0.03
S6.001	S17	30 minute 2 year Winter I+0%	126.300	124.407	-0.503	0.000	0.03
S4.003	S18	30 minute 2 year Winter I+0%	126.500	124.405	-0.465	0.000	0.10
S7.000	S19	15 minute 2 year Winter I+0%	126.400	124.407	-0.588	0.000	0.02
S7.001	S20	30 minute 2 year Winter I+0%	126.700	124.395	-0.545	0.000	0.03
S7.002	S21	30 minute 2 year Winter I+0%	127.000	124.390	-0.500	0.000	0.04
S4.004	S22	30 minute 2 year Winter I+0%	126.900	124.385	-0.420	0.000	0.19
S4.005	S23	30 minute 2 year Winter I+0%	127.100	124.368	-0.407	0.000	0.22
S4.006	S24	30 minute 2 year Winter I+0%	126.200	124.352	-0.173	0.000	0.38
S8.000	S25	15 minute 2 year Winter I+0%	127.250	125.947	-0.103	0.000	0.21
S8.001	S26	15 minute 2 year Winter I+0%	127.400	125.745	-0.180	0.000	0.09
S8.002	S27	15 minute 2 year Winter I+0%	126.400	125.028	-0.172	0.000	0.12
S9.000	S28	60 minute 2 year Winter I+0%	125.750	124.356	-0.194	0.000	0.05
S8.003	S29	15 minute 2 year Winter I+0%	125.900	124.398	-0.067	0.000	0.48
S8.004	S30	15 minute 2 year Winter I+0%	125.650	124.381	-0.029	0.000	0.52

PN	US/MH Name	Pipe Overflow (l/s)	Overflow Vol (m³)	Pipe Flow (l/s)	Status
S6.000	S16			10.2	OK
S6.001	S17			9.5	OK
S4.003	S18			34.0	OK
S7.000	S19			7.6	OK
S7.001	S20			9.8	OK
S7.002	S21			13.0	OK
S4.004	S22			44.9	OK
S4.005	S23			47.1	OK
S4.006	S24			47.0	OK
S8.000	S25			2.9	OK
S8.001	S26			7.3	OK
S8.002	S27			12.6	OK
S9.000	S28			1.7	OK
S8.003	S29			15.7	OK
S8.004	S30			15.7	OK

Weetwood

70 Cowcross Street
London
EC1M 6EJ

Date 26/10/2023 14:11
File 4714 SW V3.MDX

XP Solutions

Designed by James Aldridge
Checked by Tim Brook

Network 2019.1

Page 17



30 year Return Period Summary of Critical Results by Maximum Level (Rank 1)
for Storm

Simulation Criteria

Areal Reduction Factor 1.000
Hot Start (mins) 0
Hot Start Level (mm) 0
Manhole Headloss Coeff (Global) 0.500
Foul Sewage per hectare (l/s) 0.000

Additional Flow - % of Total Flow 0.000
MADD Factor * 10m³/ha Storage 2.000
Inlet Coefficient 0.800
Flow per Person per Day (l/per/day) 0.000

Number of Input Hydrographs 0
Number of Online Controls 3
Number of Offline Controls 0

Number of Storage Structures 1
Number of Time/Area Diagrams 0
Number of Real Time Controls 0

Synthetic Rainfall Details

Rainfall Model FEH
FEH Rainfall Version 2013
Site Location GB 379395 416745 SD 79395 16745
Data Type Point
Cv (Summer) 0.750
Cv (Winter) 0.840

Margin for Flood Risk Warning (mm) 300.0
Analysis Timestep 2.5 Second Increment (Extended)
DTS Status OFF
DVD Status ON
Inertia Status ON

Profile(s) Summer and Winter
Duration(s) (mins) 15, 30, 60, 120, 180, 240, 360
Return Period(s) (years) 2, 30, 100
Climate Change (%) 0, 40, 45

PN	US/MH Name	Event	US/CL (m)	Water Level (m)	Surcharged Depth (m)	Flooded Volume (m³)	Flow / Cap.
S1.000	S1	15 minute 30 year Winter I+40%	127.650	126.572	0.122	0.000	1.20
S1.001	S2	15 minute 30 year Winter I+40%	127.800	126.363	0.063	0.000	0.93
S1.002	S3	15 minute 30 year Winter I+40%	127.400	126.011	0.111	0.000	1.48
S2.000	S4	15 minute 30 year Winter I+40%	126.250	125.166	0.116	0.000	1.41
S2.001	S5	15 minute 30 year Winter I+40%	126.650	124.776	-0.154	0.000	0.42
S2.002	S6	15 minute 30 year Winter I+40%	127.000	124.723	-0.097	0.000	0.78
S1.003	S7	30 minute 30 year Winter I+40%	127.350	124.258	-0.407	0.000	0.08
S1.004	S8	30 minute 30 year Winter I+40%	127.800	124.227	-0.288	0.000	0.07
S3.000	S9	15 minute 30 year Winter I+40%	126.200	124.913	-0.087	0.000	0.68
S1.005	S10	30 minute 30 year Winter I+40%	127.250	124.171	-0.184	0.000	0.08
S1.006	S11	30 minute 30 year Winter I+40%	125.650	124.117	0.612	0.000	0.92
S4.000	S12	60 minute 30 year Winter I+40%	126.300	124.896	-0.189	0.000	0.04
S4.001	S13	60 minute 30 year Winter I+40%	126.250	124.896	-0.154	0.000	0.05
S5.000	S14	60 minute 30 year Winter I+40%	126.300	124.890	-0.105	0.000	0.04
S4.002	S15	60 minute 30 year Winter I+40%	126.200	124.888	-0.067	0.000	0.09

©1982-2019 Innovyze

Weetwood				Page 18	
70 Cowcross Street London EC1M 6EJ					
Date 26/10/2023 14:11 File 4714 SW V3.MDX		Designed by James Aldridge Checked by Tim Brook			
XP Solutions			Network 2019.1		
<u>30 year Return Period Summary of Critical Results by Maximum Level (Rank 1)</u> <u>for Storm</u>					
				Pipe	
	US/MH	Overflow	Overflow	Flow	
PN	Name	(l/s)	Vol (m³)	(l/s)	Status
S1.000	S1			16.7	SURCHARGED
S1.001	S2			45.7	SURCHARGED
S1.002	S3			55.3	SURCHARGED
S2.000	S4			19.2	SURCHARGED
S2.001	S5			29.5	OK
S2.002	S6			55.7	OK
S1.003	S7			106.9	OK
S1.004	S8			88.2	OK
S3.000	S9			41.4	OK
S1.005	S10			94.0	OK
S1.006	S11			56.3	SURCHARGED
S4.000	S12			8.9	OK
S4.001	S13			16.7	OK
S5.000	S14			12.2	OK
S4.002	S15			31.4	OK
©1982-2019 Innovyze					

Weetwood		Page 19
70 Cowcross Street London EC1M 6EJ		
Date 26/10/2023 14:11 File 4714 SW V3.MDX	Designed by James Aldridge Checked by Tim Brook	
XP Solutions	Network 2019.1	

30 year Return Period Summary of Critical Results by Maximum Level (Rank 1)
for Storm

PN	US/MH Name	Event	US/CL (m)	Water Level (m)	Surcharged Depth (m)	Flooded Volume (m³)	Flow / Cap.
S6.000	S16	30 minute 30 year Winter I+40%	126.200	124.864	-0.091	0.000	0.11
S6.001	S17	60 minute 30 year Winter I+40%	126.300	124.848	-0.062	0.000	0.07
S4.003	S18	60 minute 30 year Winter I+40%	126.500	124.833	-0.037	0.000	0.16
S7.000	S19	30 minute 30 year Winter I+40%	126.400	124.840	-0.155	0.000	0.06
S7.001	S20	30 minute 30 year Winter I+40%	126.700	124.834	-0.106	0.000	0.06
S7.002	S21	30 minute 30 year Winter I+40%	127.000	124.814	-0.076	0.000	0.07
S4.004	S22	30 minute 30 year Winter I+40%	126.900	124.754	-0.051	0.000	0.29
S4.005	S23	30 minute 30 year Winter I+40%	127.100	124.721	-0.054	0.000	0.34
S4.006	S24	30 minute 30 year Winter I+40%	126.200	124.697	0.172	0.000	0.55
S8.000	S25	15 minute 30 year Winter I+40%	127.250	125.994	-0.056	0.000	0.69
S8.001	S26	15 minute 30 year Winter I+40%	127.400	125.789	-0.136	0.000	0.32
S8.002	S27	15 minute 30 year Winter I+40%	126.400	125.086	-0.114	0.000	0.48
S9.000	S28	60 minute 30 year Winter I+40%	125.750	124.584	0.034	0.000	0.44
S8.003	S29	15 minute 30 year Summer I+40%	125.900	124.716	0.251	0.000	0.66
S8.004	S30	15 minute 30 year Summer I+40%	125.650	124.702	0.292	0.000	0.58

PN	US/MH Name	Overflow (l/s)	Overflow Vol (m³)	Pipe Flow (l/s)	Status
S6.000	S16			32.7	OK
S6.001	S17			18.9	OK
S4.003	S18			55.6	OK
S7.000	S19			19.0	OK
S7.001	S20			20.1	OK
S7.002	S21			25.0	OK
S4.004	S22			69.0	OK
S4.005	S23			74.3	OK
S4.006	S24			68.3	SURCHARGED
S8.000	S25			9.6	OK
S8.001	S26			27.6	OK
S8.002	S27			49.6	OK
S9.000	S28			16.3	SURCHARGED
S8.003	S29			21.7	SURCHARGED
S8.004	S30			17.5	SURCHARGED

Weetwood			Page 21		
70 Cowcross Street London EC1M 6EJ					
Date 26/10/2023 14:11 File 4714 SW V3.MDX		Designed by James Aldridge Checked by Tim Brook			
XP Solutions		Network 2019.1			
<u>100 year Return Period Summary of Critical Results by Maximum Level (Rank 1) for Storm</u>					
				Pipe	
	US/MH	Overflow	Overflow	Flow	
PN	Name	(l/s)	Vol (m³)	(l/s)	Status
S1.000	S1			21.6	SURCHARGED
S1.001	S2			57.1	SURCHARGED
S1.002	S3			69.1	SURCHARGED
S2.000	S4			15.8	SURCHARGED
S2.001	S5			24.4	SURCHARGED
S2.002	S6			45.3	SURCHARGED
S1.003	S7			104.6	SURCHARGED
S1.004	S8			79.8	SURCHARGED
S3.000	S9			33.9	SURCHARGED
S1.005	S10			88.3	SURCHARGED
S1.006	S11			56.3	FLOOD RISK
S4.000	S12			11.5	FLOOD RISK
S4.001	S13			18.0	FLOOD RISK
S5.000	S14			16.0	FLOOD RISK
S4.002	S15			32.1	FLOOD RISK
©1982-2019 Innovyze					

Weetwood		Page 22
70 Cowcross Street London EC1M 6EJ		
Date 26/10/2023 14:11 File 4714 SW V3.MDX	Designed by James Aldridge Checked by Tim Brook	
XP Solutions		
Network 2019.1		

100 year Return Period Summary of Critical Results by Maximum Level (Rank 1) for Storm

PN	US/MH Name	Event	US/CL (m)	Water Level (m)	Surcharged Depth (m)	Flooded Volume (m³)	Flow / Cap.
S6.000	S16	60 minute 100 year Winter I+45%	126.200	126.181	1.226	0.000	0.11
S6.001	S17	60 minute 100 year Winter I+45%	126.300	126.180	1.270	0.000	0.11
S4.003	S18	60 minute 100 year Winter I+45%	126.500	126.178	1.308	0.000	0.19
S7.000	S19	60 minute 100 year Winter I+45%	126.400	126.176	1.181	0.000	0.06
S7.001	S20	60 minute 100 year Winter I+45%	126.700	126.175	1.235	0.000	0.09
S7.002	S21	60 minute 100 year Winter I+45%	127.000	126.174	1.284	0.000	0.09
S4.004	S22	60 minute 100 year Winter I+45%	126.900	126.171	1.366	0.000	0.34
S4.005	S23	60 minute 100 year Winter I+45%	127.100	126.162	1.387	0.000	0.35
S4.006	S24	60 minute 100 year Winter I+45%	126.200	126.155	1.630	0.000	0.55
S8.000	S25	15 minute 100 year Winter I+45%	127.250	126.015	-0.035	0.000	0.92
S8.001	S26	15 minute 100 year Winter I+45%	127.400	125.804	-0.121	0.000	0.43
S8.002	S27	60 minute 100 year Winter I+45%	126.400	125.396	0.196	0.000	0.37
S9.000	S28	60 minute 100 year Winter I+45%	125.750	125.387	0.837	0.000	0.50
S8.003	S29	60 minute 100 year Winter I+45%	125.900	125.381	0.916	0.000	0.65
S8.004	S30	60 minute 100 year Winter I+45%	125.650	125.364	0.954	0.000	0.58

PN	US/MH Name	Pipe Overflow (l/s)	Overflow Vol (m³)	Pipe Flow (l/s)	Status
S6.000	S16			32.2	FLOOD RISK
S6.001	S17			30.3	FLOOD RISK
S4.003	S18			63.7	SURCHARGED
S7.000	S19			18.8	FLOOD RISK
S7.001	S20			27.8	SURCHARGED
S7.002	S21			32.0	SURCHARGED
S4.004	S22			79.5	SURCHARGED
S4.005	S23			76.9	SURCHARGED
S4.006	S24			68.3	FLOOD RISK
S8.000	S25			12.6	OK
S8.001	S26			36.5	OK
S8.002	S27			38.3	SURCHARGED
S9.000	S28			18.4	SURCHARGED
S8.003	S29			21.5	SURCHARGED
S8.004	S30			17.5	FLOOD RISK

APPENDIX R

Exceedance Flow Routes

NOTES

1. This drawing to be read in conjunction with all relevant Weetwood drawings.

LEGEND

- Site boundary
- Direction of surface water exceedance flows

P3	27/10/23	SITE LAYOUT UPDATED	JA	KT
P2	17/12/21	SITE LAYOUT UPDATED	JA	TB
P1	17/06/21	INITIAL ISSUE	JA	KT

Rev	Date	Description	Drawn	Check
-----	------	-------------	-------	-------

Weetwood
Development • Planning • Environment

Park House, Ffordd
Byrnwr Gwair, Mold
CH7 1FQ
Tel 01352 700045
info@weetwood.net
www.weetwood.net

Client
ECCLESTON HOMES

Drawing Status	Date
PLANNING	JUNE 2021
Project	Scale (A1)
HOLCOMBE MILL RAMSBOTTOM	1:250
	Drawn
	JA
	Checked
	KT

Project No
4714

Title	Drawing No
SURFACE WATER EXCEEDANCE FLOW PLAN	C150
	Revision
	P3

APPENDIX S

United Utilities Pre Development Enquiry Response

Stephen Parker

From: Wastewater Developer Services <WastewaterDeveloperServices@uuplc.co.uk>
Sent: 10 June 2021 13:08
To: Stephen Parker; Wastewater Developer Services
Subject: PDE 4200040413 Mondi Mill Ramsbottom BL0 OBS

Good afternoon Stephen,

Pre Development Enquiry for: Mondi Mill Ramsbottom BL0 OBS **UU Reference Number : 4200040413**

We have carried out an assessment of your application which is based on the information provided. This pre-development advice on your drainage strategy will be valid for 12 months. Your drainage strategy will need to be reviewed by other competent authorities as part of the planning process, and we advise that you carry out the necessary site investigations to confirm the viability of your proposals.

If your investigations require access to our public sewer network, we ask that you contact our network engineers with a request for an access certificate via our main contact telephone number 0345 3723223 or refer to the link below:

<https://www.unitedutilities.com/builders-developers/working-near-our-assets/>

Foul Water

Foul flow from this site will be allowed to drain into the public foul water/combined sewer system.

Our preferred point of discharge would be to the 1000mm diameter public combined sewer located on-site at an unrestricted rate.

If you are able to identify an alternative, more suitable point of discharge, we request that you contact us at your earliest convenience so that we can assess suitability.

In accordance with our infrastructure plans we may ask you to change your point of connection. Therefore please contact us when you are ready to formalise your drainage proposals, we would suggest before you submit for Full Planning.

Surface Water

All surface water flow from the proposed development should drain in-line with the drainage hierarchy, as outlined in Paragraph 80, (Reference ID: 7-080-20150323), of the National Planning Practice Guidance. We also recommend you prioritise the use of multi-functional sustainable drainage systems for the management of surface water in accordance with national planning policy.

Generally, the aim should be to discharge surface run off as high up the following hierarchy of drainage options as reasonably practicable.

This is outlined as follows, in order of priority:

1. into the ground (infiltration);
2. to a surface waterbody;
3. to a surface water sewer or highway drain;
4. to a combined sewer.

For guidance, The North West SuDS Pro-Forma provides information on the appropriate evidence required at each stage of the hierarchy, to demonstrate how each level has been discounted.

The Lead Local Flood Authority has responsibility for all surface water drainage concerns and their input to your proposal is critical. You should also consider whether it is necessary to discuss your proposal with the Environment Agency, or Internal Drainage Board (if operating in your area).

The Local Planning Authority are the determining authority for any application for planning permission and the appropriate authority for determining cost viability of a proposed drainage scheme, such assessments are outside of the jurisdiction of United Utilities.

Infiltration

It is understood that there are made ground and shallow groundwater alongside a mixed geologic profile which appears to preclude the use of infiltration based drainage. Further clarification on this point should be discussed with the Lead Local Flood Authority.

Waterbody

You have indicated that you intend to drain surface water emanating from the proposed site into the on-site mill race leading to the River Irwell. We recommend that you contact the Lead Local Flood Authority and/or Environment Agency to discuss a point of discharge and rates to this system and where this is not feasible a direct connection to the River Irwell should be sought.

We would encourage you to identify and engage with any third party landowner and riparian owner to agree access and discharge rights to the water body if this is not in your ownership.

Highway Drainage

If an evidence based assessment has been carried out and confirms that infiltration is not feasible, we recommend that you investigate the possibility of draining surface water to the highway drain where this ultimately discharges to a watercourse, by contacting the relevant Highway Authority.

Public Sewer

In this instance, given the proximity of watercourses on and immediately adjacent to the site

Levels

For low-lying sites, (where the ground level of the site or the level of a basement is below the ground level at the point where the drainage connects to the public sewer), care should be taken to ensure that the property is not at increased risk of flooding. If these circumstances exist, we recommend that you contact us to discuss further. It could affect the detailed design of your site and result in the need to incorporate appropriate mitigating measures in your drainage scheme.

We would recommend that all property finish floor levels and proposed cover levels are set a minimum of 300mm above the cover level on the receiving sewer network in order to provide some mitigation against surcharged flows.

Land drainage / Overland flows / track drainage

United Utilities have no obligation, and furthermore we do not accept land drainage, overland flows or track drainage into the public sewerage network under any circumstances.

Sewer Adoptions

You have indicated on your application form that you intend to put the sewers forward for adoption (including any SuDS components that can come within the meaning of a sewer).

United Utilities assess adoption applications based on the current Design & Construction Guidance and local practices which have now replaced 'Sewers For Adoption 6th Edition'.

We recommend that you submit a pre design assessment to the sewer adoption mailbox (SewerAdoptions@uuplc.co.uk) stating pre design assessment in the title

Please refer to links below to obtain further guidance:

<https://www.unitedutilities.com/builders-developers/larger-developments/wastewater/sewer-adoptions/>

Site drainage must be designed in accordance with Building Regulations, National Planning Policy, and local flood authority guidelines, we would recommend that you speak and make suitable agreements with the relevant statutory bodies.

If you intend to put forward your wastewater assets for adoption by United Utilities, the proposed detail design will be subject to a technical appraisal by an Adoption Engineer as we need to be sure that the proposals meets the requirements set out in the Design & Construction Guidance. The proposed design should give consideration to long term operability and give United Utilities a safe and cost effective proposal for the lifetime of the assets. In these cases, we strongly recommend that no construction commences until the detailed drainage design, submitted as part of the Section 104 application, has been assessed and accepted in writing by United Utilities. Any work carried out prior to the technical assessment being approved is done entirely at the developer's own risk and could be subject to change.

Codes For Adoption

The new Codes for Adoption are outlined on the Water UK Website. The link below takes you to their webpage:

<https://www.water.org.uk/technical-guidance/developers-services/codes-for-adoption/>

A free copy of the new Design & Construction Guidance can be downloaded via the link below which identifies that SuDS should be design in accordance with the CIRIA SuDS manual (C753):

Design and Construction Guidance

Sustainable Drainage Systems (SuDS)

If you need advice on any site proposals which incorporate open SuDS features either that are to be offered for adoption or that interact with a traditional adoptable piped network you can complete the form below and we will be in touch within 2 weeks to discuss the proposals further.

Pre Design Enquiry

Existing Wastewater Assets Crossing the Site

We have significant assets crossing this site that cannot simply be diverted. We would ask that you obtain a copy of our asset data records from your provider and plan your development around them ensuring that all legal easements are observed. If any work is required that may impart vibration into the ground we would ask that you contact us for further advice.

We will require unrestricted access to the sewer for maintenance purposes, we would ask that you maintain a minimum clearance of 6m which is measured 3m from the centre line of the pipe unless there happens to be a formal easement agreement in place, in which case the specified easement width would apply. If you cannot achieve this then you may wish to consider diverting and or abandoning the public sewer.

Please refer to the link below to obtain full details of the processes involved with sewer diversions:

<https://www.unitedutilities.com/builders-developers/larger-developments/wastewater/sewer-diversions/>

Existing Water Assets Crossing the Site

It is the developer responsibility to identify utilities on-site. Where clean water assets are shown on our records, we recommend that you contact our Water Pre-Development Team, via the following email address:

DeveloperServicesWater@uuplc.co.uk. Further information for this service can be found on our website via the link below:

<https://www.unitedutilities.com/builders-developers/larger-developments/pre-development/water-pre-dev/>

Connection Application

Although we may discuss and agree discharge points and rates in principle, please be aware that you will have to apply for a formal sewer connection. This is so that we can assess the method of construction, Health & Safety requirements and to ultimately inspect the connection when it is made. Details of the application process and the form itself can be obtained from our website by following the link below:

<https://www.unitedutilities.com/builders-developers/larger-developments/wastewater/sewer-connections/>

We recommend that the detailed design should confirm the locations of all utilities in the area and ensure that any proposed drainage solution considers routing and clash checks where required.

If we can be of any further assistance please don't hesitate to contact us further.

Kind regards,



Robert Brenton
Developer Engineer
Developer Services & Metering
Customer Services
M: 07880299827
[unitedutilities.com](https://www.unitedutilities.com)

If you have received a great service today why not tell us?

Visit: [unitedutilities.com/wow](https://www.unitedutilities.com/wow)

Did you know we now have a live chat facility available to you Mon to Friday 8 -5pm. You just click on the orange live chat box on our webpage and one of our advisors will be ready to chat to you and help you with your enquiry <https://www.unitedutilities.com/builders-developers/> or you can email us at developerserviceswater@uuplc.co.uk

Coronavirus


Prevent the spread



Wash your
hands



Disinfect
common surfaces

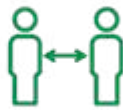

Practise social
distancing



FEVER +
COUGH

Stay home if you
have symptoms

[Click for our message to customers](#)

From: Stephen Parker [mailto:Stephen.Parker@ecclestonhomes.co.uk]

Sent: 01 June 2021 16:17

To: Wastewater Developer Services <WastewaterDeveloperServices@uuplc.co.uk>

Subject: Pre-Dev Enquiry, Mondri Mill, Ramsbottom

EXTERNAL EMAIL This email originated outside of the organisation. Do not click links or open attachments unless you recognise the sender and know the content is safe.

Sirs,

Pre-dev enquiry and supporting information duly completed and attached. As some reports are on the large size I have linked them here. SI.

<https://app.box.com/s/ezwce9nhlyy8ozgga7hbx18xi4qz5eef>

This scheme is currently in for planning and there is continuing dialogue with the EA/LLFA at this time regarding the scheme.

The DA - Drainage Assessment includes proposed surface water designs for the scheme with proposed flow rates.

I trust you can access these and if not please come back to me and I can try wetransfer etc.

regards

Stephen Parker

Engineering Manager

01925 939035

07722 042157

Eccleston Homes Ltd
Suite 114
Newton House
Birchwood Park
Warrington
WA3 6FW





The information transmitted is intended only for the person or entity to which it is addressed and may contain confidential and / or privileged material. Any review, re-transmission, dissemination or other use of, or taking of any action in reliance upon, this information by persons or entities other than the intended recipient is prohibited. If you receive this in error, please contact the sender and delete the material from any computer.

The information contained in this e-mail is intended only for the individual to whom it is addressed. It may contain legally privileged or confidential information or otherwise be exempt from disclosure. If you have received this Message in error or there are any problems, please notify the sender immediately and delete the message from your computer. You must not use, disclose, copy or alter this message for any unauthorised purpose. Neither United Utilities Group PLC nor any of its subsidiaries will be liable for any direct, special, indirect or consequential damages as a result of any virus being passed on, or arising from the alteration of the contents of this message by a third party.

United Utilities Group PLC, Haweswater House, Lingley Mere
Business Park, Lingley Green Avenue, Great Sankey,
Warrington, WA5 3LP
Registered in England and Wales. Registered No 6559020

www.unitedutilities.com
www.unitedutilities.com/subsidiaries

Delivering client focussed services nationally

Flood Risk Assessments
Flood Consequences Assessments
Surface Water Drainage
Foul Water Drainage
Environmental Impact Assessments
River Realignment and Restoration
Water Framework Directive Assessments
Environmental Permit and Land Drainage Applications
Sequential, Justification and Exception Tests
Utility Assessments
Expert Witness and Planning Appeals
Discharge of Planning Conditions

www.weetwood.net