

Deviating from these drawings without consultation and/or agreement with the employer is unacceptable. This drawing is indicative and exact dimensions should be checked and confirmed on site by the nominated contractor or competent person/s prior to commencement of building works, ordering of materials or setting out. Any discrepancies should be reported in advance and in writing to SDA Architecture Ltd. Where in doubt ask, and do not proceed with the works in the event of a drawing discrepancy.

Do not scale from this drawing unless trained to use a scale ruler - only work from written and checked dimensions.

For all structural aspects please refer to Structural Engineers project information and cross reference all drawings, details and calculations with the architectural drawing prior to commencement of building works.

SDA Architecture Ltd is a trading name of Style Design and Architecture Ltd and holds no responsibility or liability for any works carried out on site.

Status:

Project Information:

Client: Mr. Marcos Simonetti

Project Title: Forest Cottage

Project Address: Wood Road Lane, Summerseat, Bury, BL9 5PZ

Project Stage: RIBA Stage 3

Date of Drawing: 18/07/23

Drawing Information:

Original Author: DC

Checked by: SH

Drawing Sheet Size: A1 (594 x 841mm)

Drawing Scale: 1:200

Site Area Hectare: -

Extension Area CIL (m2):
Drawing Title:

Site Plan as 'Existing'

Project Number:

Drawing Number:

Revision:

379

2-02-PP

Drawing Registry

Rev.	Date	Description	Author	Checked
------	------	-------------	--------	---------

Legend:


-  Solid blue line denotes residential ownership boundary
- Solid red line denotes residential curtilage
-  Root protection area

Site Plan, as 'Existing'

Scale 1:200

Site Plan, as 'Existing'

Scale 1:1250

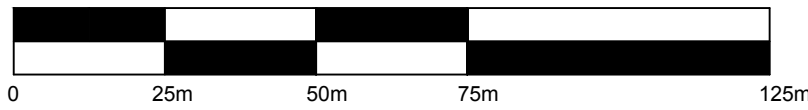

SCALE BAR 1:1250



SCALE BAR 1:200

SDA
ARCHITECTURE REDEFINED

Head Office: Astley House, 29 Queens Road, Chorley, Lancashire, PR7 1JU
Tel: 01257 441 512 Web: www.studiosda.co.uk Email: contact@studiosda.co.uk
Company Registration: 6332887 VAT Registration: 183 9667 53
Copyright © 2021 Style Design & Architecture Ltd - All Rights Reserved