


Architectural

Architectural Services Ltd
Manchester: 0161 460 0382 Leigh: 01942 562221
Email: enquiry@pjhas.co.uk
www.pjarchitecturalservices.co.uk

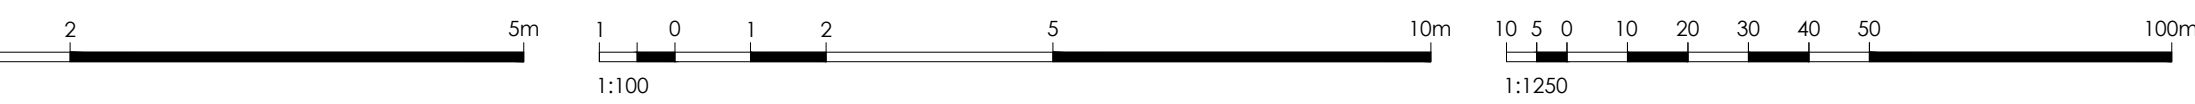

Rev ref	Description	Date
Project	First floor side extension & front porch extensions with front facing balconies, internal works and external treatments inclusive of new drive access	
Site Address	2a Nursery Road Prestwich Manchester M25 3EN	
Client	Mr & Mrs Foxley	
Drawing status	Planning	
Drawing title	Proposed floor plans and roof plan	
Date	June 2022	
Scale	1:50 @ A1	Drawn PJH CK PJ
Dwg No.	2022-1612-P-103	Rev -