



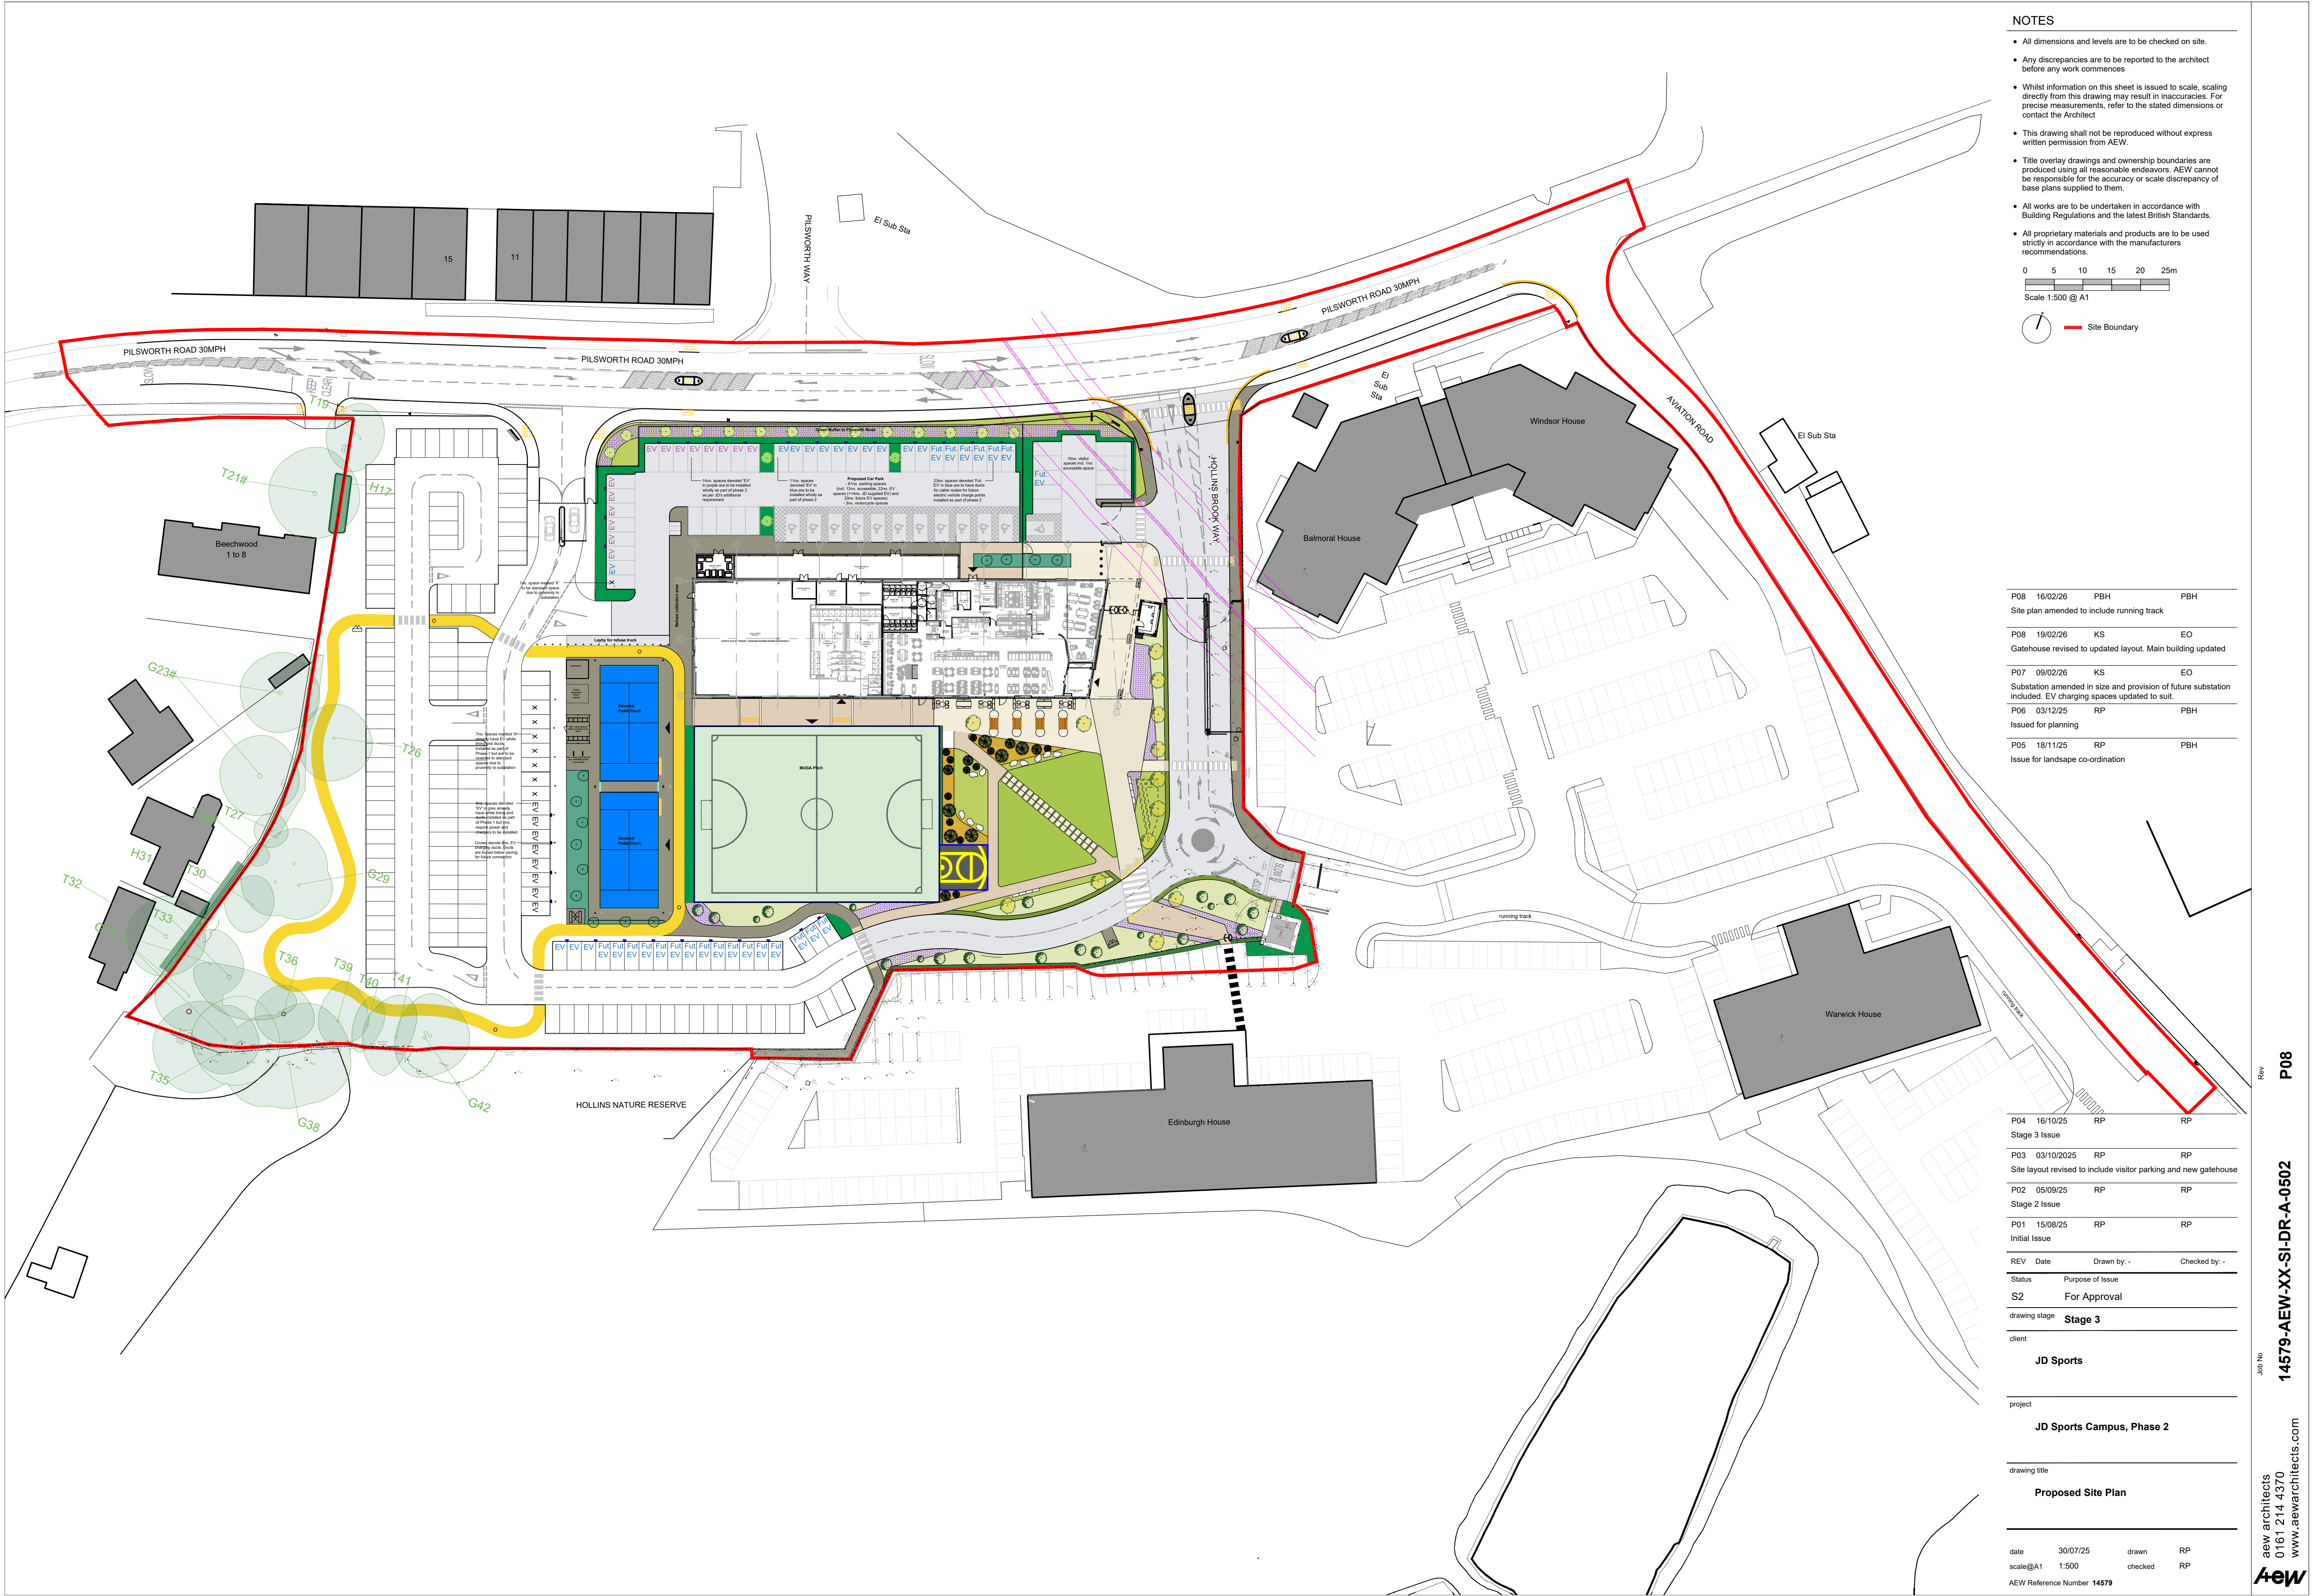

- NOTES
- All dimensions and levels are to be checked on site.
 - Any discrepancies are to be reported to the architect before any work commences
 - Whilst information on this sheet is issued to scale, scaling directly from this drawing may result in inaccuracies. For precise measurements, refer to the stated dimensions or contact the Architect
 - This drawing shall not be reproduced without express written permission from AEW.
 - Title overlay drawings and ownership boundaries are produced using all reasonable endeavors. AEW cannot be responsible for the accuracy or scale discrepancy of base plans supplied to them.
 - All works are to be undertaken in accordance with Building Regulations and the latest British Standards.
 - All proprietary materials and products are to be used strictly in accordance with the manufacturers recommendations.

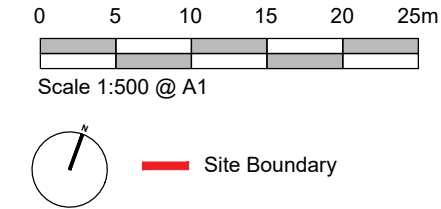

P08	16/02/26	PBH	PBH
Site plan amended to include running track			
P08	19/02/26	KS	EO
Gatehouse revised to updated layout. Main building updated			
P07	09/02/26	KS	EO
Substation amended in size and provision of future substation included. EV charging spaces updated to suit.			
P06	03/12/25	RP	PBH
Issued for planning			
P05	18/11/25	RP	PBH
Issue for landscape co-ordination			

P04	16/10/25	RP	RP
Stage 3 Issue			
P03	03/10/2025	RP	RP
Site layout revised to include visitor parking and new gatehouse			
P02	05/09/25	RP	RP
Stage 2 Issue			
P01	15/08/25	RP	RP
Initial Issue			
REV	Date	Drawn by -	Checked by -
Status	Purpose of Issue		
S2	For Approval		
drawing stage	Stage 3		
client	JD Sports		

project
JD Sports Campus, Phase 2

drawing title
Proposed Site Plan

date 30/07/25 drawn RP
scale@A1 1:500 checked RP
AEW Reference Number 14579