


10 Byron Avenue Site Plan

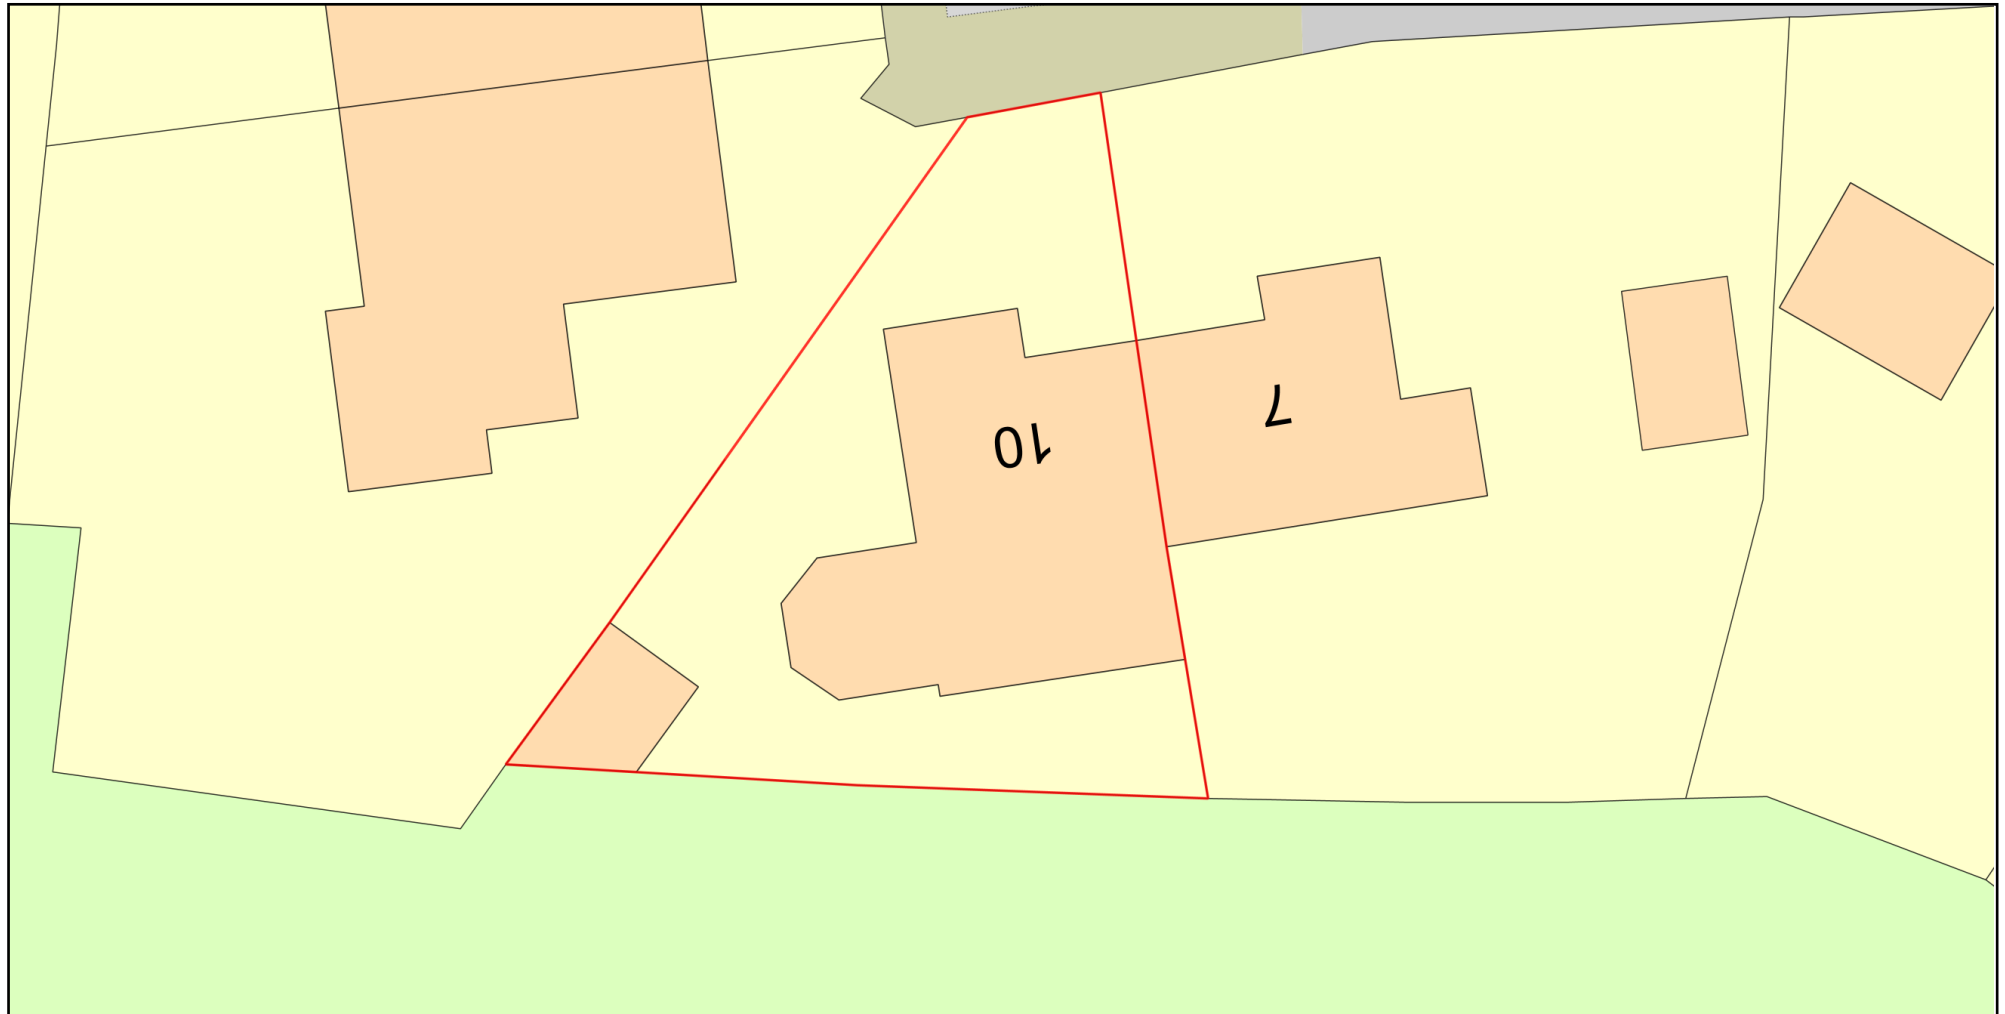

0 10
Metres



Plan Produced for: Daniel Kemp

Date Produced: 10 Mar 2023

Plan Reference Number: TQRQM23069184719044

Scale: 1:200 @ A4

© Crown copyright and database rights 2023 OS 100042766

