

Rev	Revision note	Date	Signature	Checked
P1	Issued for Information	19.03.25	EB	MT
P2	Issued for planning	27.03.25	EB	MT
P3	Issued for planning, Updated with room names	17.04.25	EB	MT

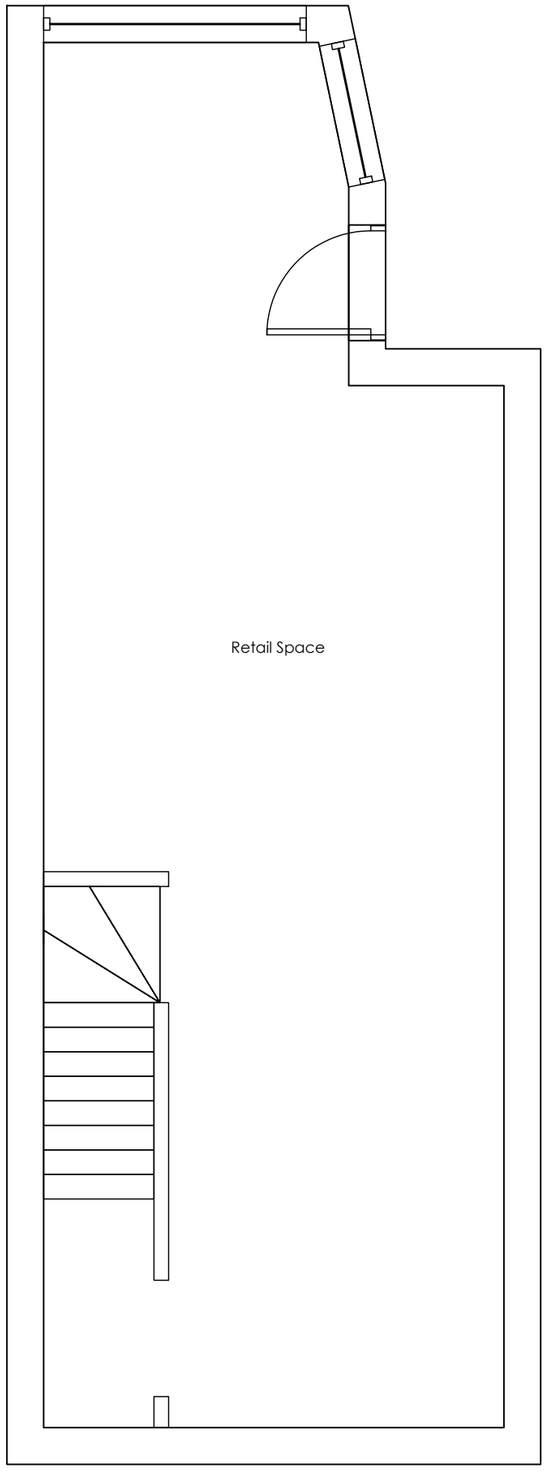

Existing Ground Floor Plan
Scale 1:50

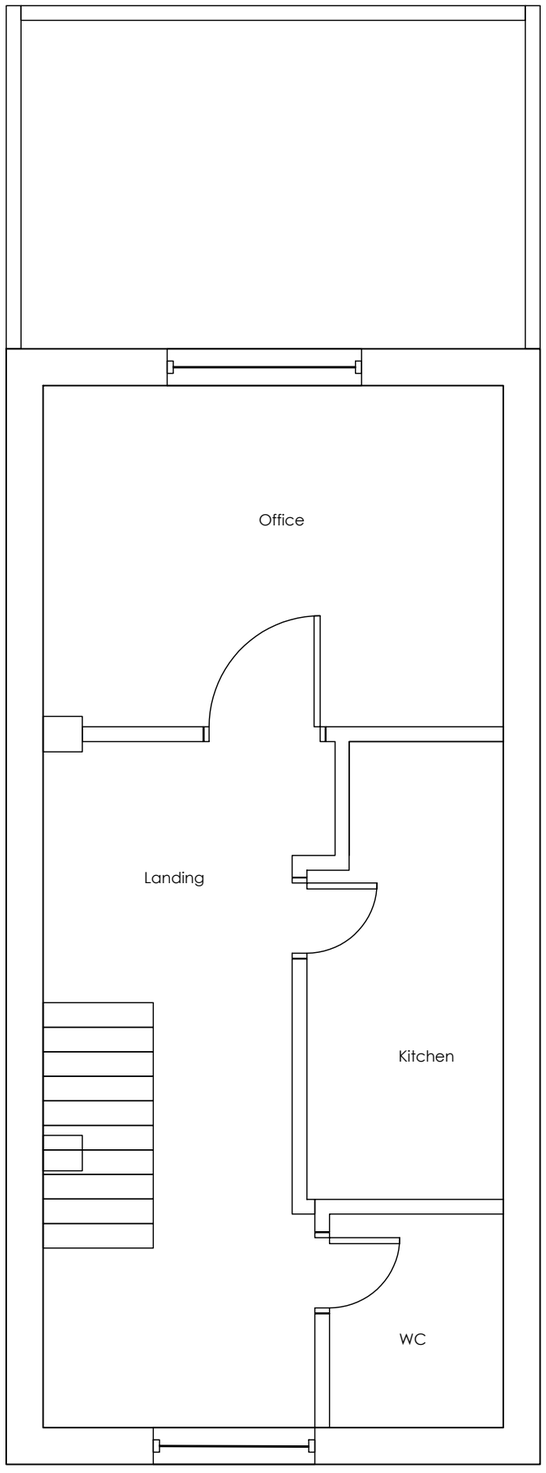

Existing First Floor Plan
Scale 1:50

Please note, these drawings are based on a rough site measure and should not be used for construction. Everything should be check measured on site prior to any works commencing.

DESIGN TONIC
Out of this world spaces

designtonicltd.co.uk | hello@designtonicltd.co.uk

Itemref	Quantity	Title/Name, designation, material, dimension etc			Article No./Reference	
Designed by EB	Checked by DT	Approved by - date XXX	Filename 0001	Date 17.04.2025	Scale 1:50	

THE_CELLAR_DOOR	EXISTING_PLANS		
	DN0001	Revision P3	Sheet 1

THECELLARDOOR,BURYNEWRD,PRESTWICH,M251AF