



## Proposed First Floor Plan
Scale: 1:50

Site Boundary

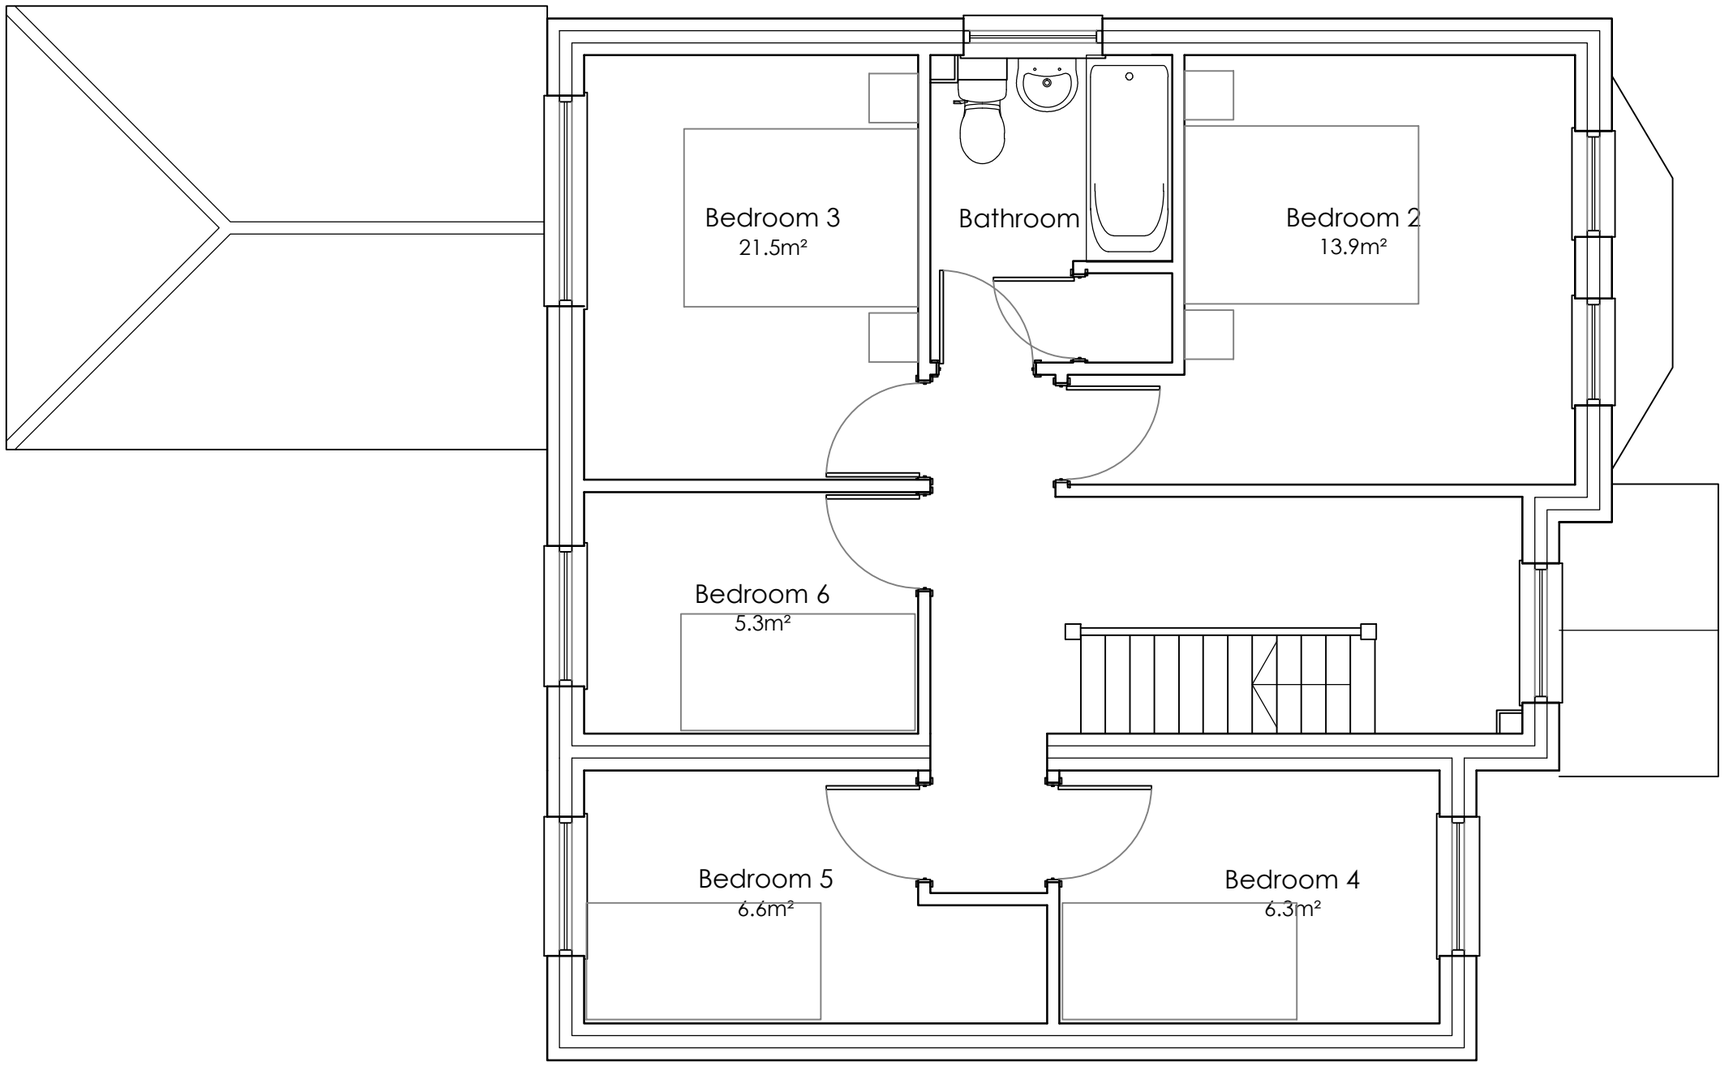


## Site Location Plan
Scale: 1:1250

North

## Key

Site Boundary

| REV | Notes | Date | By |
|---|---|---|---|
| . | . | . | . |

CRISP architecture
Email: studio@crisparchitecture.co.uk
Chartered Institute of Architectural Technologists
Chartered Practice

| | | | |
|---|---|---|---|
| Project: | 11 Redmere Drive<br>Bury, BL9 9GB | | |
| Drawing Title: | Proposed First Floor Plan<br>Option 3 | | |
| Project No: | 2104 | File Identifier: | 2104_72_06 |
| Drawing No: | 72_06 | Revision: | . . . . . |
| Drawn By: | SMH | Checked By: | SMH |
| Scale: | 1:50 @ A3 | Date: | 26/04/2021 |
| Purpose of Issue: | FEASIBILITY | | |
| Drawing Status: | PLANNING | | |