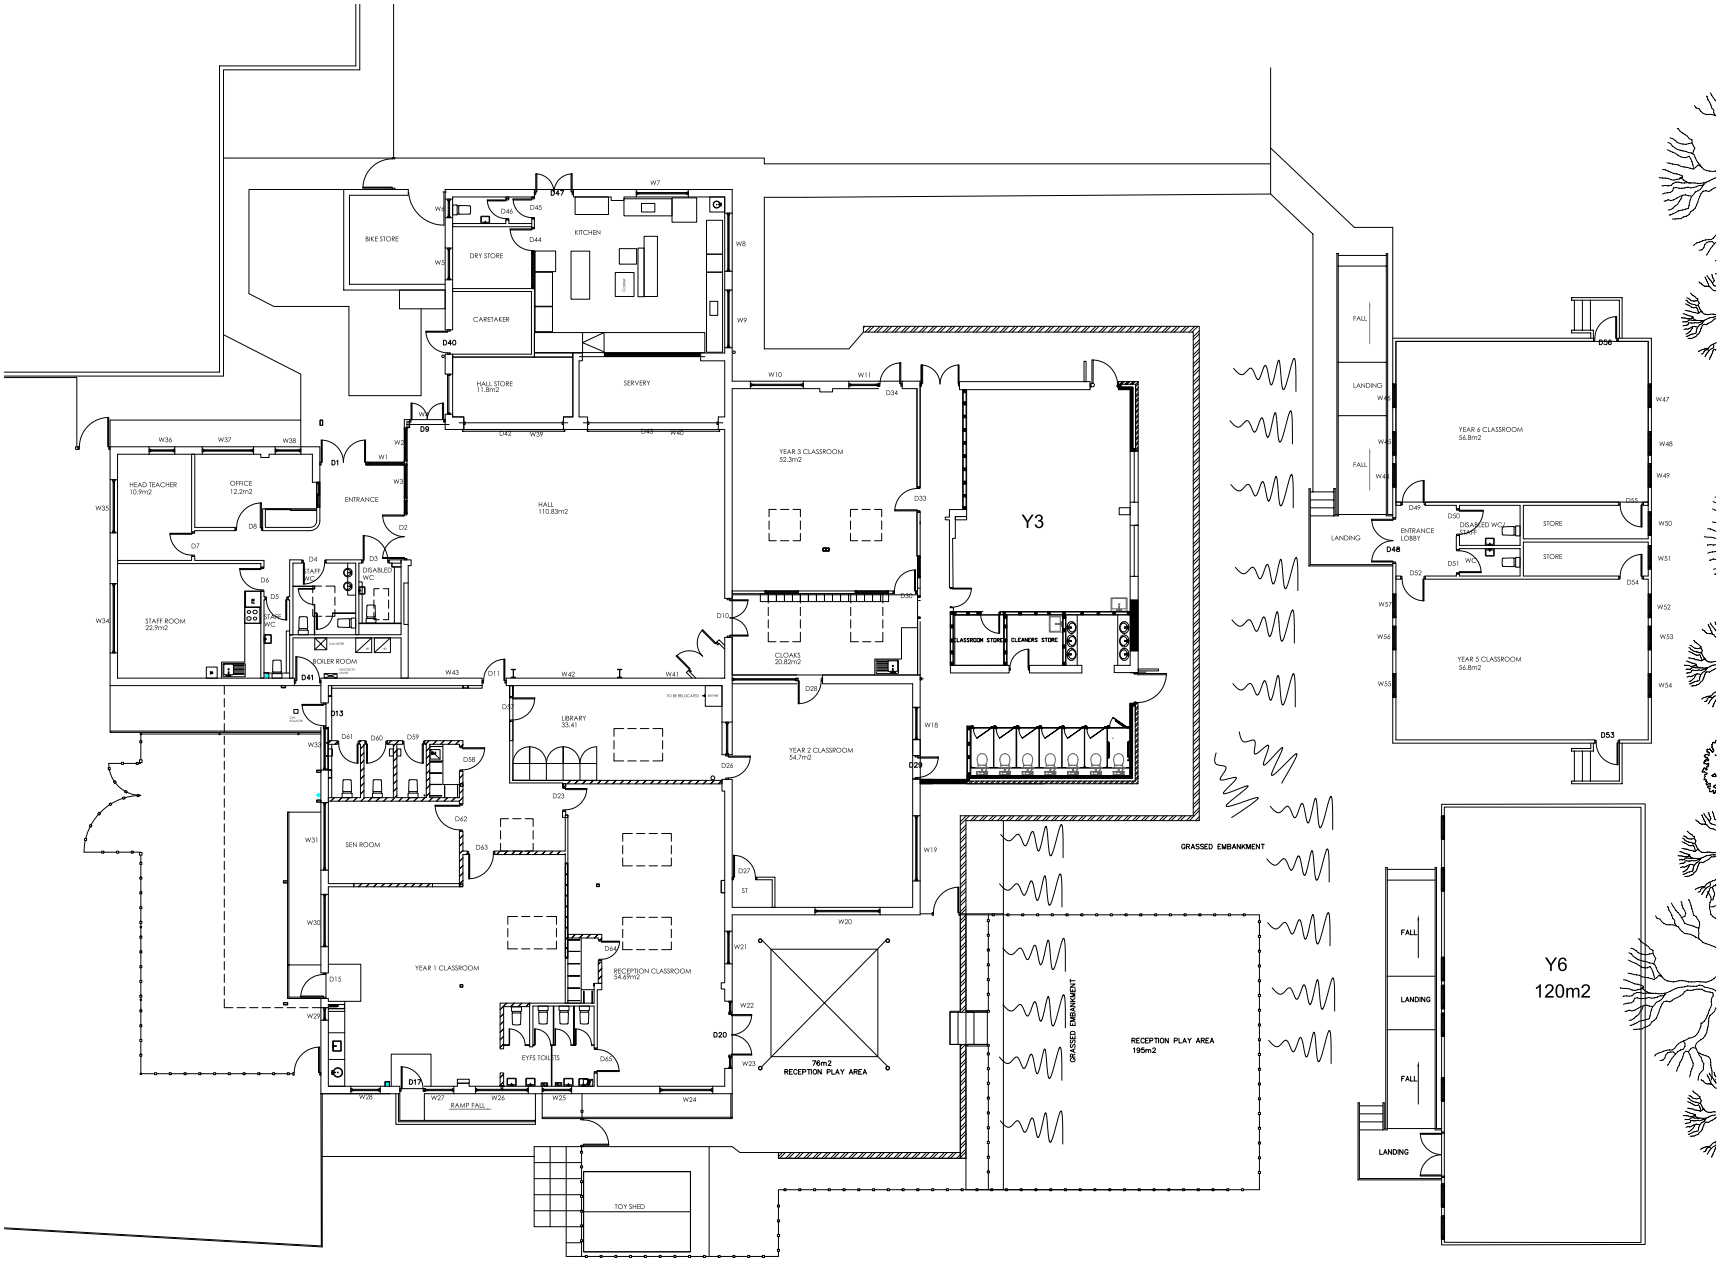


3 EXISTING FLOOR PLAN
Scale: 1:100

GENERAL NOTES

1 Do not scale from this drawing. All heights, levels, sizes and dimensions to be checked on site before the start of the works.
2 The manufacturer's recommendations are to be followed in respect of the installation and fixing of all products and any discrepancies between those recommendations and any other requirements of the specification and/or drawings shall be notified to the Contract Administrator.
3 All debris and waste material to be removed from site and the site shall be left clean and tidy.
4 Check structural integrity prior to any demolition/dismantling operations - provide needling, propping and/or strutting where and as required.
5 All works to comply with British Standards and health and safety legislation.
6 All measurements are in millimeters unless otherwise stated.
7 This drawing is to be read in conjunction with the work schedules, specification and all relevant construction, electrical, mechanical and structural drawings.

IN ADDITION TO THE HAZARDS/RISKS NORMALLY ASSOCIATED WITH THE TYPES OF WORK DETAILED ON THIS DRAWING, NOTE THE FOLLOWING SIGNIFICANT RESIDUAL RISKS :-

Item	Hazard	Risk
-		

Rev	Description	By	Date	Chk'd	Auth

sdaconsulting
construction consultants

SDA CONSULTING LLP
Edward House
Deva City Office Park
Trinity Way
Salford
M3 7BE
Tel: 0161 819 5252
w: www.sdaconsulting.co.uk

Drawing Status
PLANNING

Project
PHASE 2 - DEVLOPEMENT PLAN

Building Name
OUR LADY OF LOURDES RC PRIMARY SCHOOL

Address
RUDGWICK DRIVE

BURY, BL8 1YA

Drawing Title
EXISTING FLOOR PLAN

PM	Drawn	Checked	Authorised
SDA	PB	-----	
Scale	Date	Date	Date
1:100 @A1	23.01.23	--/--/--	--/--/--

Drawing No.
2517_P_02A

Revision
0