

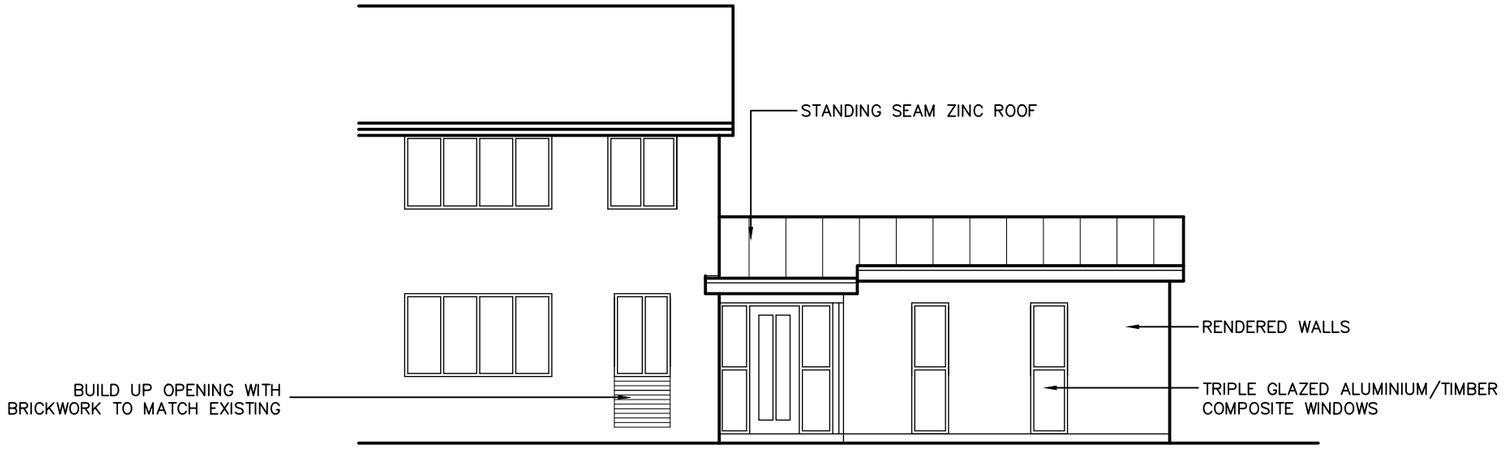


FRONT ELEVATION

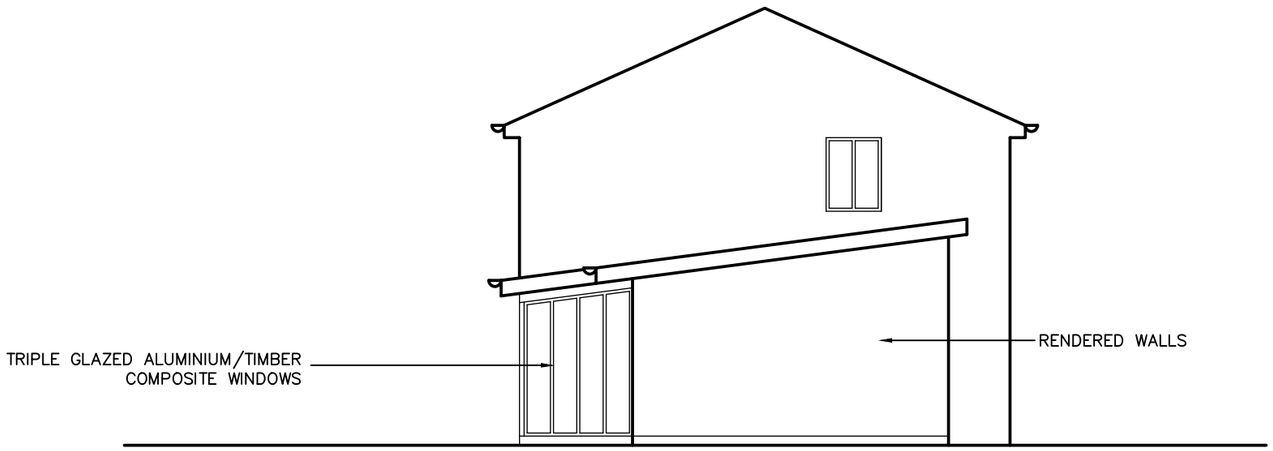

SIDE ELEVATION

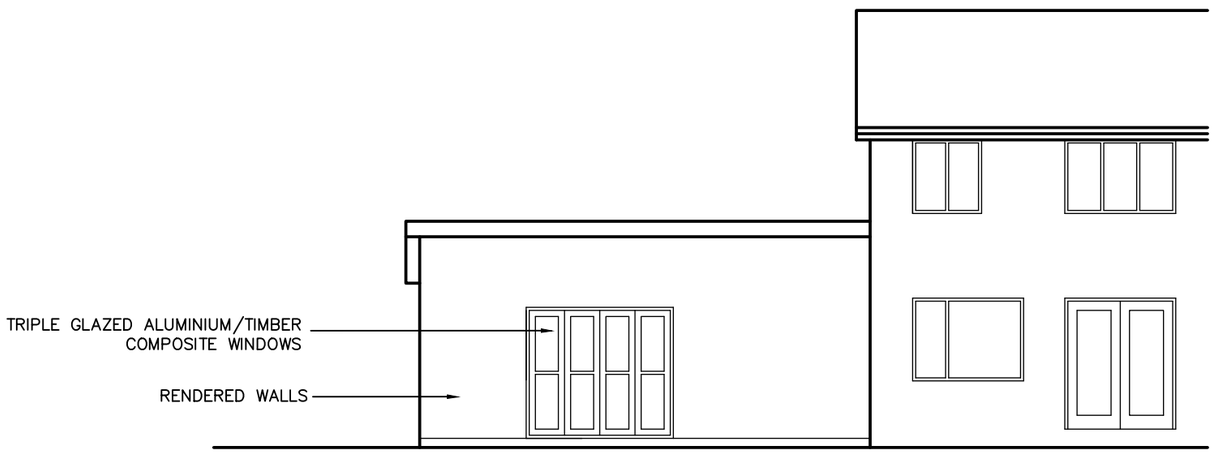

REAR ELEVATION

Notes

- ALL DIMENSIONS TO BE CHECKED ON SITE
- NO DIMENSIONS TO BE SCALED FROM THIS DRAWING UNLESS OTHERWISE STATED

REVISION	DATE	
A	04.05.23	MINOR AMENDMENTS TO SCHEME

FAST ARCHITECTURE

CLIENT
MS BRYONIE SHAW &
MR STEWART HARNEY

PROJECT
11 NORMANY CRES.
RADCLIFFE

DRAWING TITLE
ELEVATIONS
AS PROPOSED

SCALE	DATE	
1:100 @A3	03.23	
JOB NO.	DRAWING NO.	REV.
2023-03	08	A