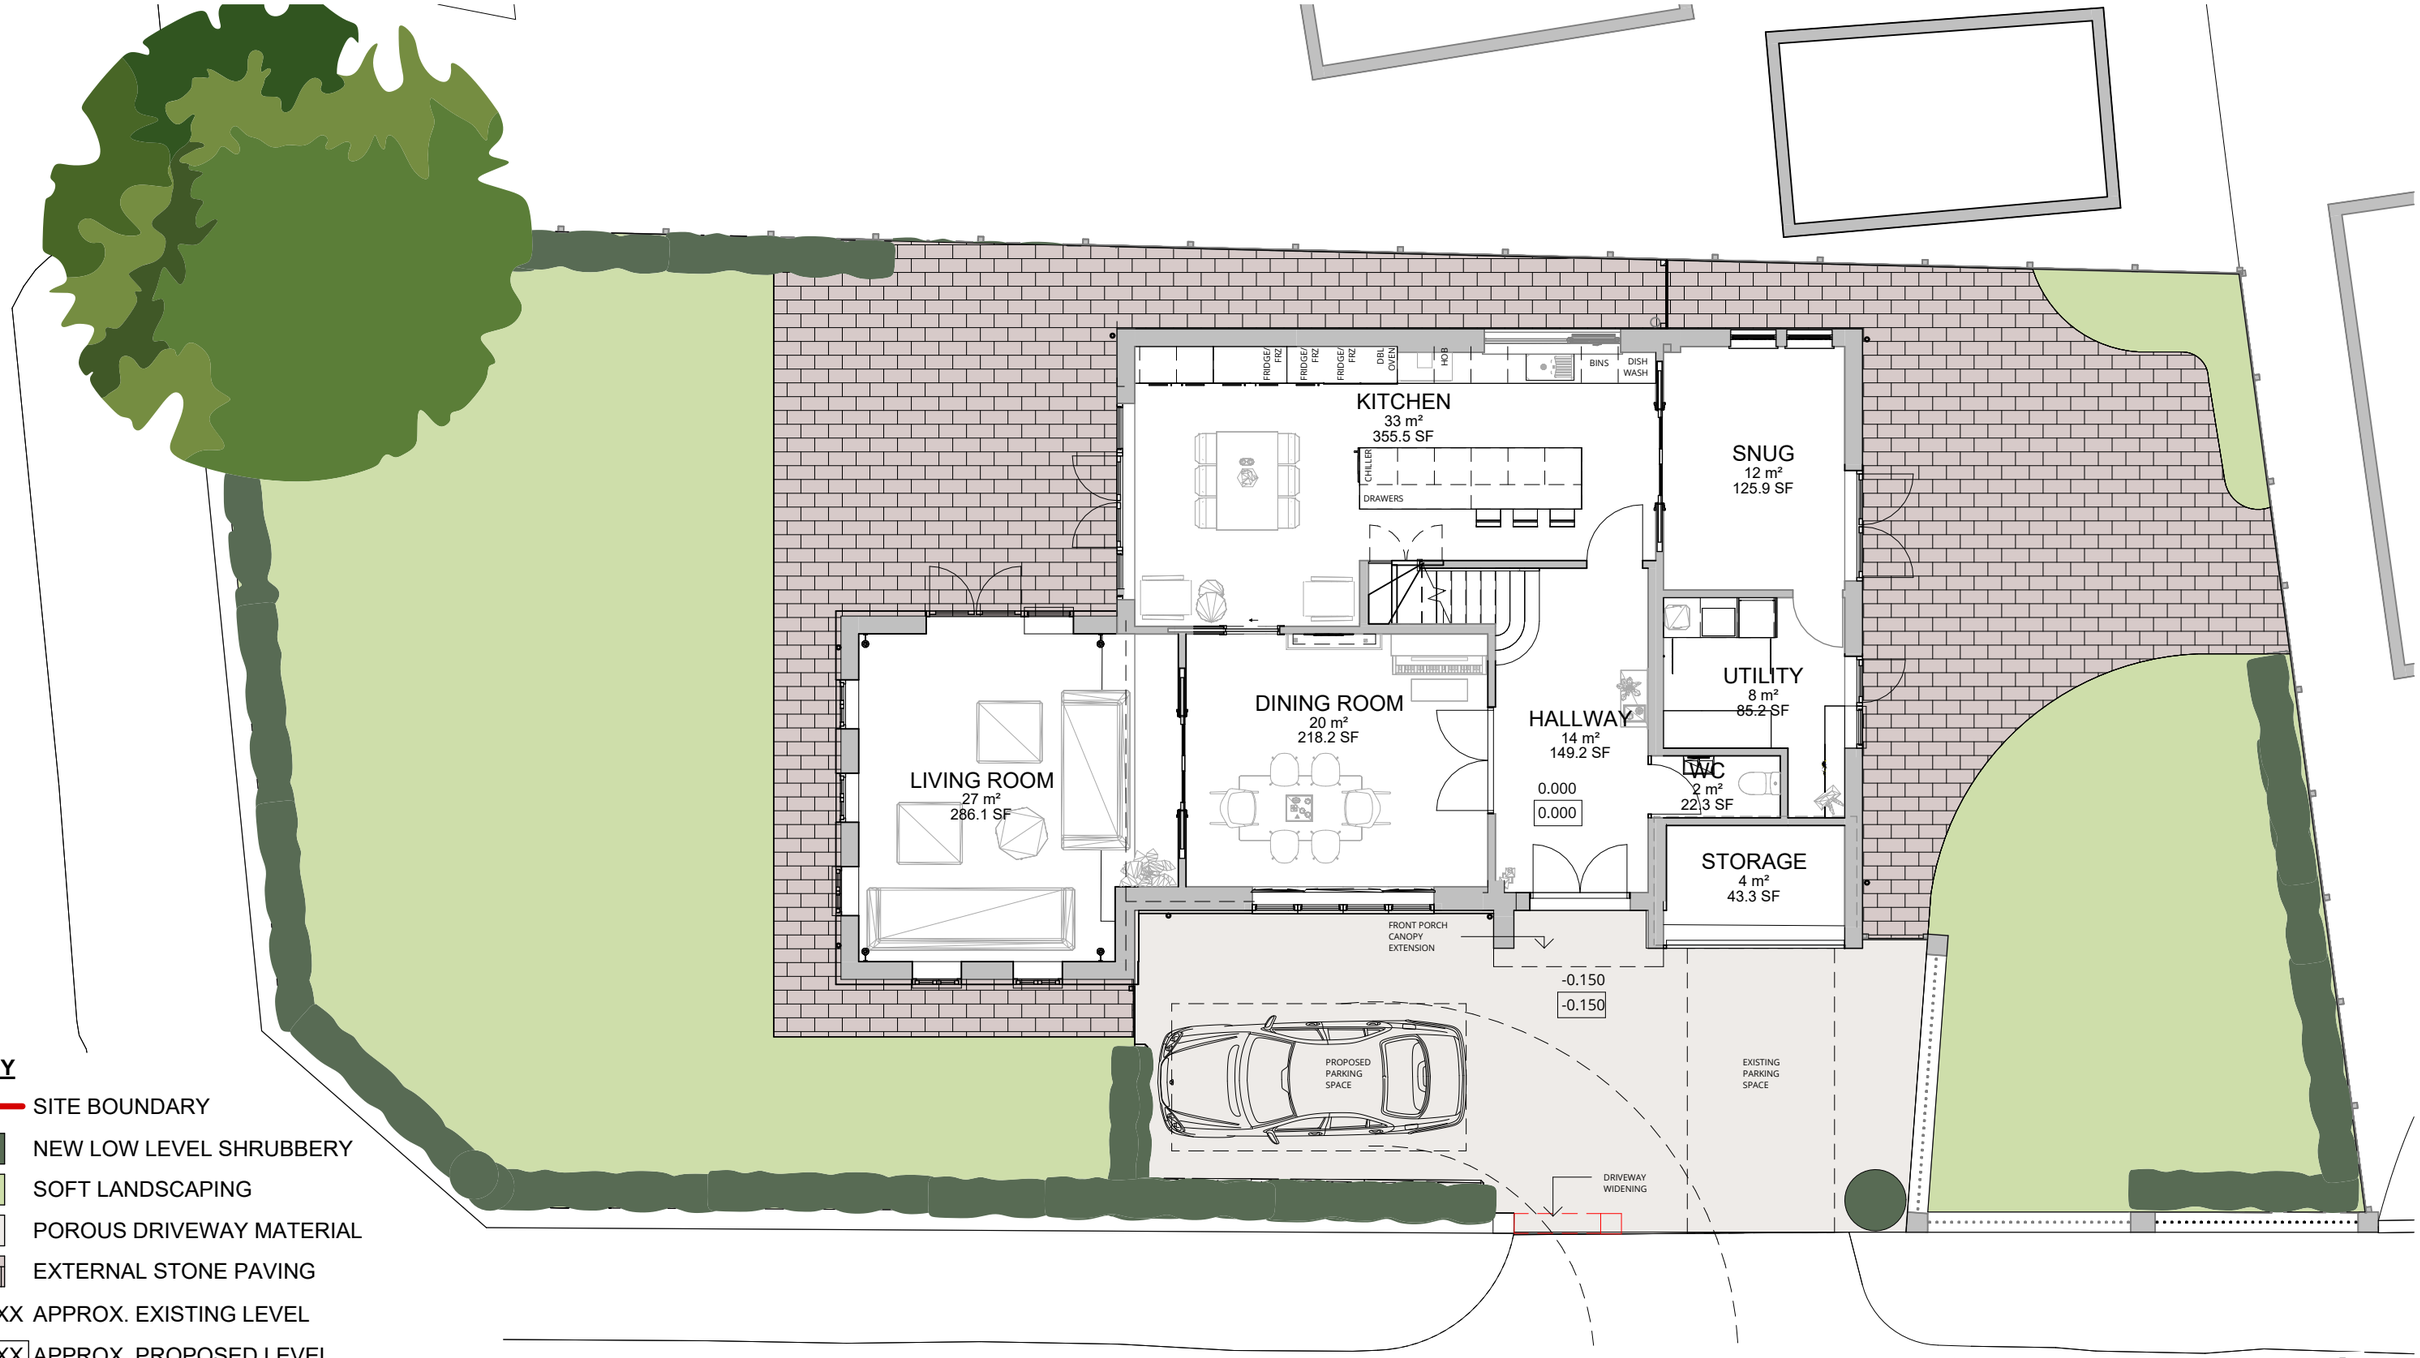


KEY

- SITE BOUNDARY
- NEW LOW LEVEL SHRUBBERY
- SOFT LANDSCAPING
- POROUS DRIVEWAY MATERIAL
- EXTERNAL STONE PAVING
- X.XXX APPROX. EXISTING LEVEL
- X.XXX APPROX. PROPOSED LEVEL

SCALE 1:100

1 Proposed Ground Floor - Landscaped Plan

1 : 100

RALA SHALL HAVE NO RESPONSIBILITY FOR ANY USE MADE OF THIS DOCUMENT OTHER THAN FOR THAT WHICH IT WAS PREPARED AND ISSUED. ALL DIMENSIONS SHOULD BE CHECKED ON SITE. DO NOT SCALE FROM THIS DRAWING

ANY DRAWING ERRORS OR DIVERGENCIES SHOULD BE BROUGHT TO THE ATTENTION OF RALA AT THE ADDRESS SHOWN BELOW.

DRAWINGS SHALL BE READ IN CONJUNCTION WITH THE FOLLOWING BEFORE WORK COMMENCES:

- THE CDM DESIGN ISSUES REGISTER
- THE RALA RISK SERIES OF DRAWINGS
- THE PROJECT CDM RISK REGISTER

NOTES

REVISION	DESCRIPTION	DRAWN	CHECKED	DATE
P00	Planning Issue	RB	RB	13/08/22
P01	Construction Updates	RB	RB	14/12/23
P02	Client Review	RB	RB	17/12/23

REVISION DESCRIPTION DRAWN CHECKED DATE

REVISION DESCRIPTION DRAWN CHECKED DATE

CLIENT

11 Hackford Close,
Brandlesholme,
Bury,
Greater Manchester,
BL8 1XP
United Kingdom

T +44 [0]7564 361 972

Rachel Ann Lucy RALA Architect

PROJECT TITLE
431 Holcombe Road

BDP JOB NUMBER
P0023

ISO 27001 CLASSIFICATION
Planning

DRAWING TITLE
Landscaped Ground Floor Site Plan - Proposed

SCALE
As indicated @ A3

DATE FIRST ISSUED
08/13/22

DRAWING No.
HLR-RALA-XX-XX-DR-A-(PL)-0004

REVISION
P02