
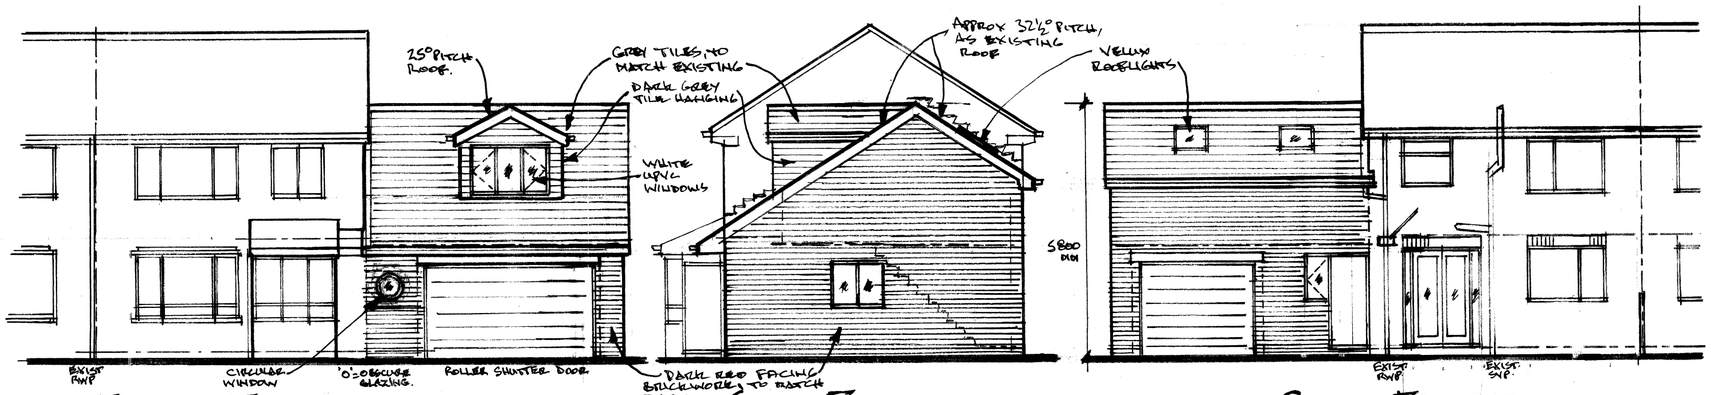



FRONT ELEVATION. 1:100

SIDE ELEVATION


REAR ELEVATION

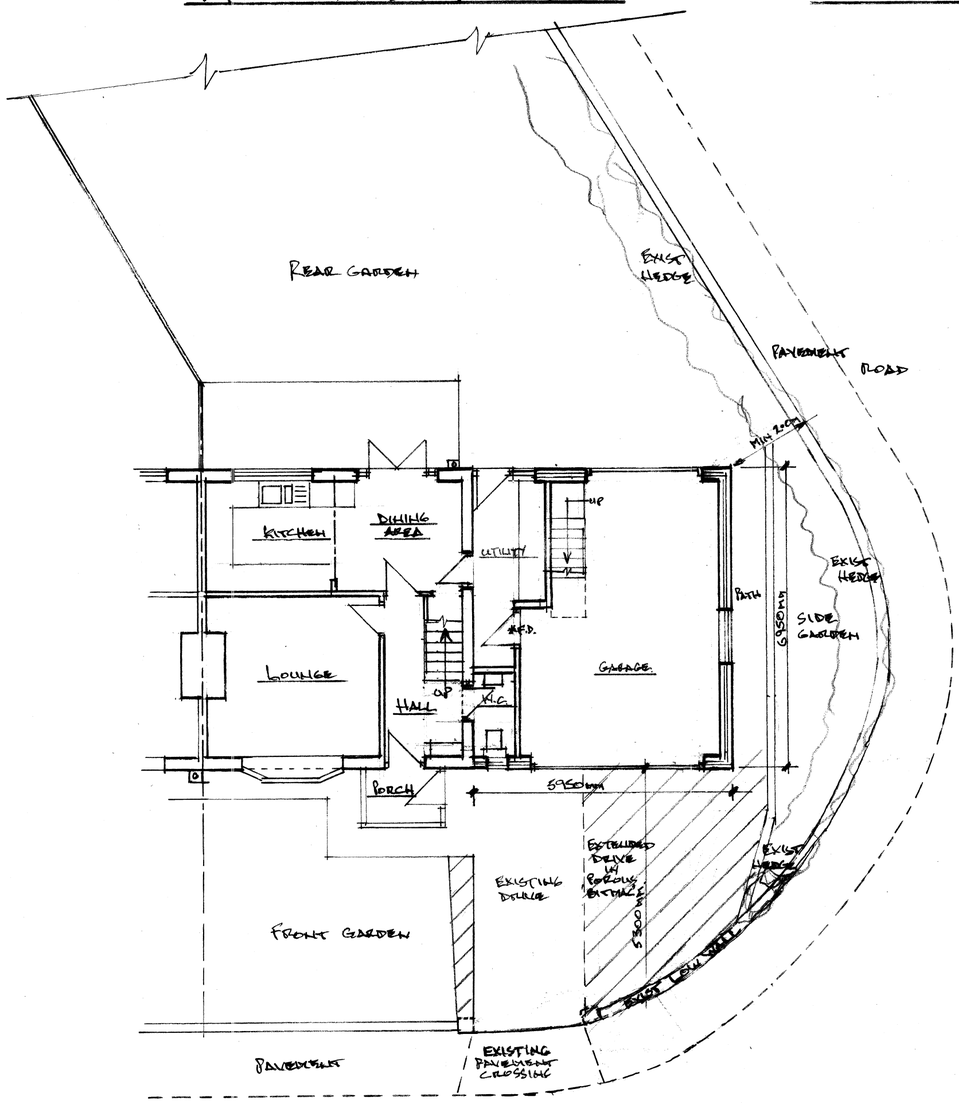

GROUND FLOOR PLAN 1:100

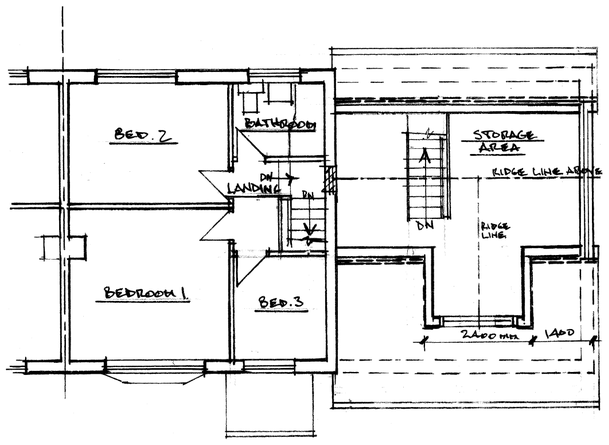

FIRST FLOOR PLAN

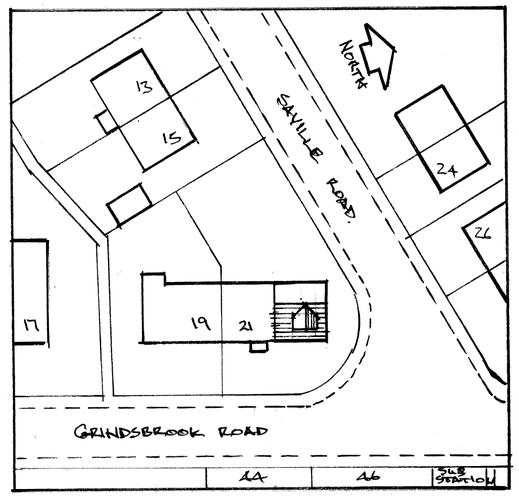

PROPOSED SITE PLAN 1:500

REV. A - EXTENDED PAVEMENT CROSSING OMITTED & NEW DRIVEWAY AMENDED, AS PER ENGINEERS' 9.7.25 NB RECOMMENDATION.

Architectural & Building Services
NEIL BUTTERWORTH
Tel:
Mobile: 07785 275483
89 Higher Ainsworth Road, Radcliffe, Manchester, M26 4JJ.

Job Title PROPOSED TWO STOREY SIDE EXTENSION & EXTENDED DRIVE/PAVEMENT CROSSING, AT 21 GRINDSBROOK RD, RADCLIFFE.

Drawing Title PLANS & ELEVATIONS (PROPOSED)

Scale	Date	Drawn by	Drawing No.
1:100	JUNE 25	N.B.	2 A

©copyright.