
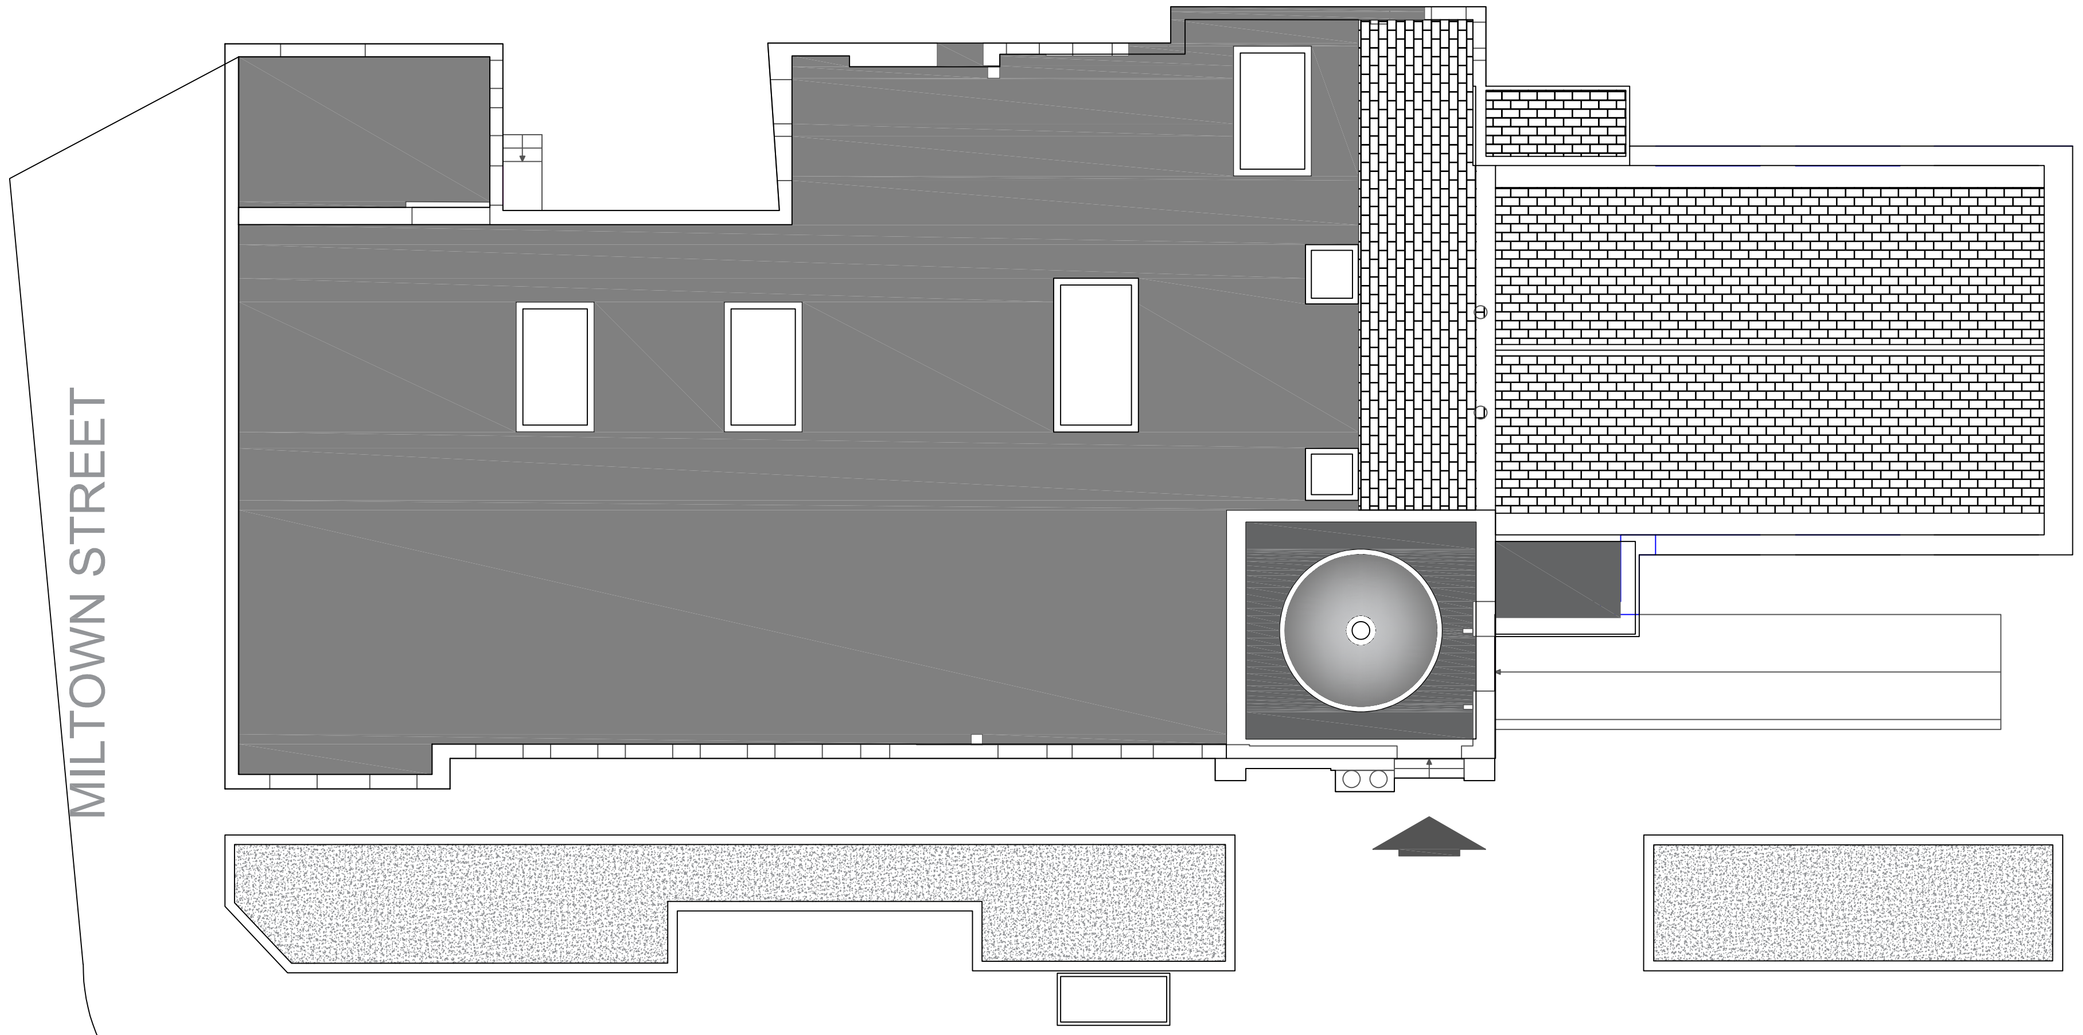



EXISTING ROOF PLAN




IMAGE SHOWING FROM STAND LANE OF THE SIGNAGE AND LOCATION

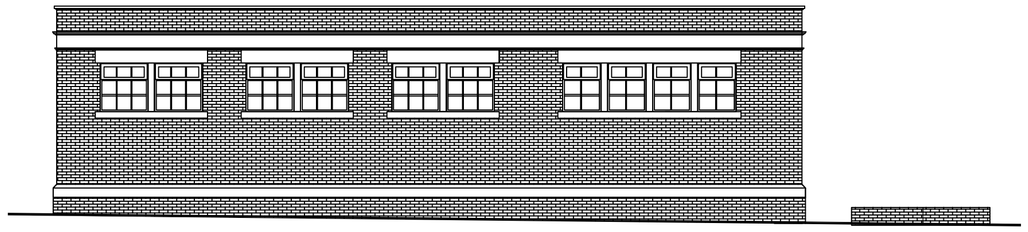

MILTOWN STREET EXISTING ELEVATION

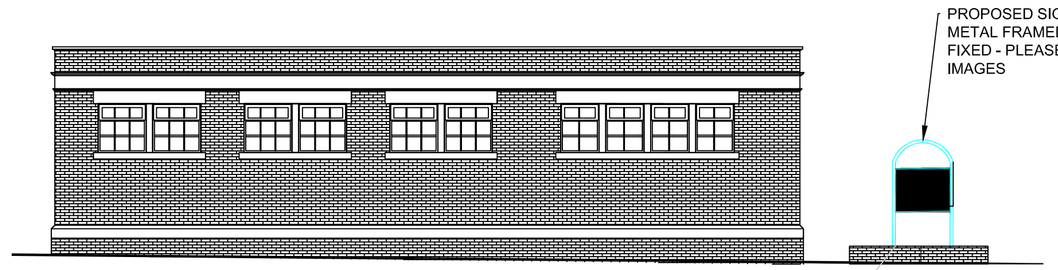

MILTOWN STREET PROPOSED ELEVATION

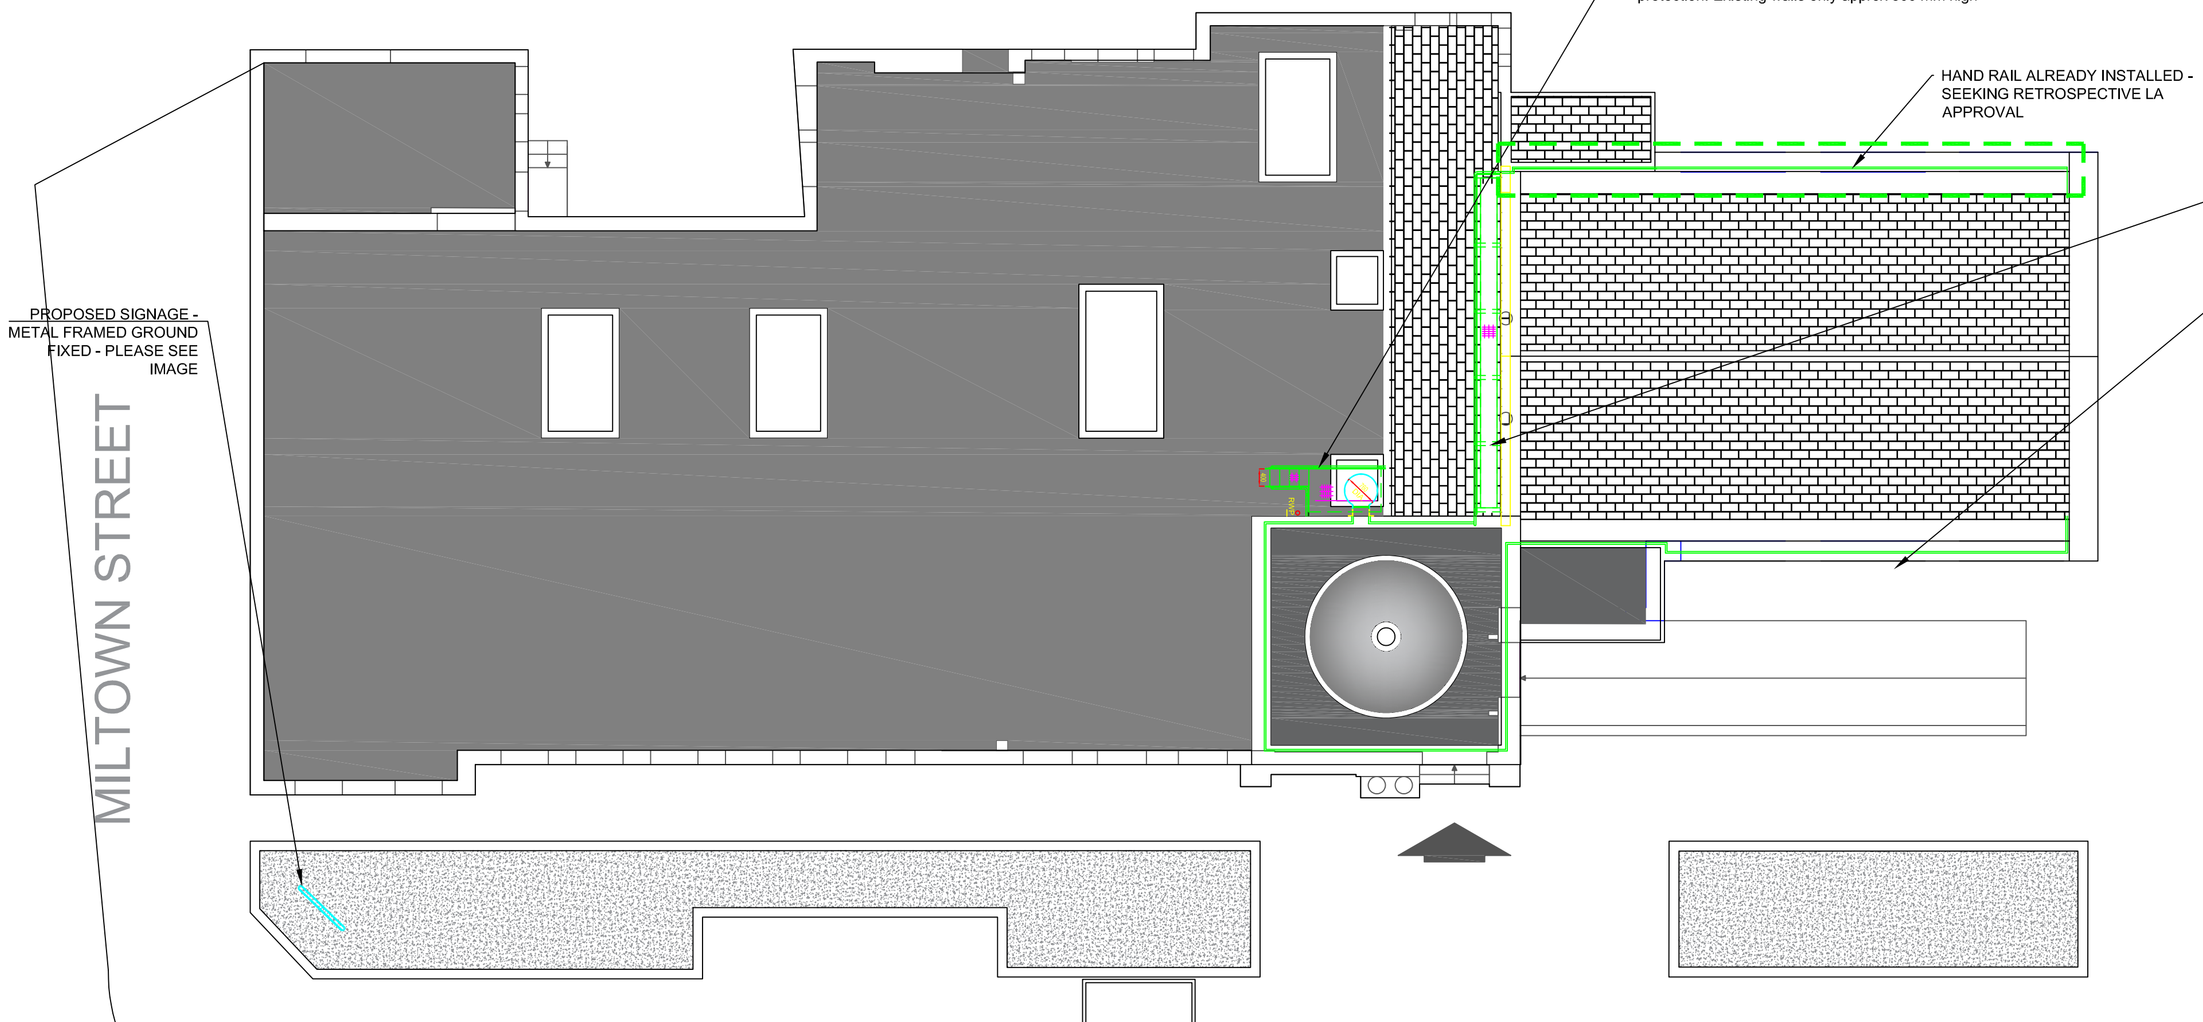

PROPOSED ROOF PLAN

PROPOSED HS GALVANIZED HANDRAIL - New railings, walkways & access ladders to be in RAL 7046 (dark grey) to match dome previously treated with a liquid system because of lead theft.



IMAGE SHOWING METAL SIGNAGE GROUND FIXED

GENERAL NOTES

THE CONTRACTOR IS ADVISED TO VISIT THE SITE PRIOR TO TENDERING & ASCERTAIN ALL LOCAL CONDITIONS & RESTRICTIONS LIKELY TO AFFECT THE EXECUTION OF THE WORKS. NO CLAIMS ARISING FROM FAILURE TO DO SO WILL BE CONSIDERED.

THIS DRAWING IS TO BE READ IN CONJUNCTION WITH ALL OTHER DRAWINGS, SCHEDULES & SPECIFICATIONS RELATING TO THE PROJECT AND ANY DISCREPANCIES NOTIFIED TO THE CONTRACT ADMINISTRATOR IMMEDIATELY.

THE CONTRACTOR IS TO CHECK ALL DIMENSIONS ON SITE PRIOR TO COMMENCING WORKS OR ORDERING ANY MATERIALS. DO NOT SCALE OFF DRAWINGS..

ALL WORKMANSHIP AND MATERIALS TO COMPLY WITH BUILDING REGULATIONS,BRITISH STANDARDS,CODES OF PRACTICE, MANUFACTURERS INSTRUCTIONS,AGREMENT CERTIFICATES ETC.ALL MATERIALS SHALL BE SUITABLE FOR PURPOSE.

THE CONTRACTOR IS TO MAKE GOOD ALL WORKS DISTURBED.

THE CONTRACTOR TO COMPLY WITH CDM REGULATIONS AND HEALTH AND SAFETY REQUIREMENTS WHERE APPROPRIATE.

REV	DESCRIPTION	DATE

" Planning" issue

This design/document has been prepared by Bury MBC Architectural Services. It should not, without prior permission, be used for any use other than the use originally intended.

Business Growth and Infrastructure
Architectural Services

Second Floor,
3 Knowsley Place, Duke Street,
Bury, Lancs BL9 0EJ

Tel: 0161 253 5390
Fax: 0161 253 6193
Web: www.bury.gov.uk

Bury | Prestwich | Radcliffe | Ramsbottom | Tottington | Whitefield

PROJECT TITLE:

RADCLIFFE LIBRARY SIGNAGE AND HAND RAIL INSTALLATION

DRAWING TITLE:

EXISTING AND PROPOSED ROOF PLAN WITH MILTOWN STREET ELEVATIONS

DRAWN BY: NK	DATE: 08.06.2011	ISSUE NUMBER:	
CHECKED BY: KB	DATE:	DATE OF ISSUE:	
SCALE: 1:50,NTS @ A1			

DRAWING NUMBER:

KB 11301 EXT RAIL AND SIGNAGE

DEPT | CODE | DRAWING REF. | REV.